


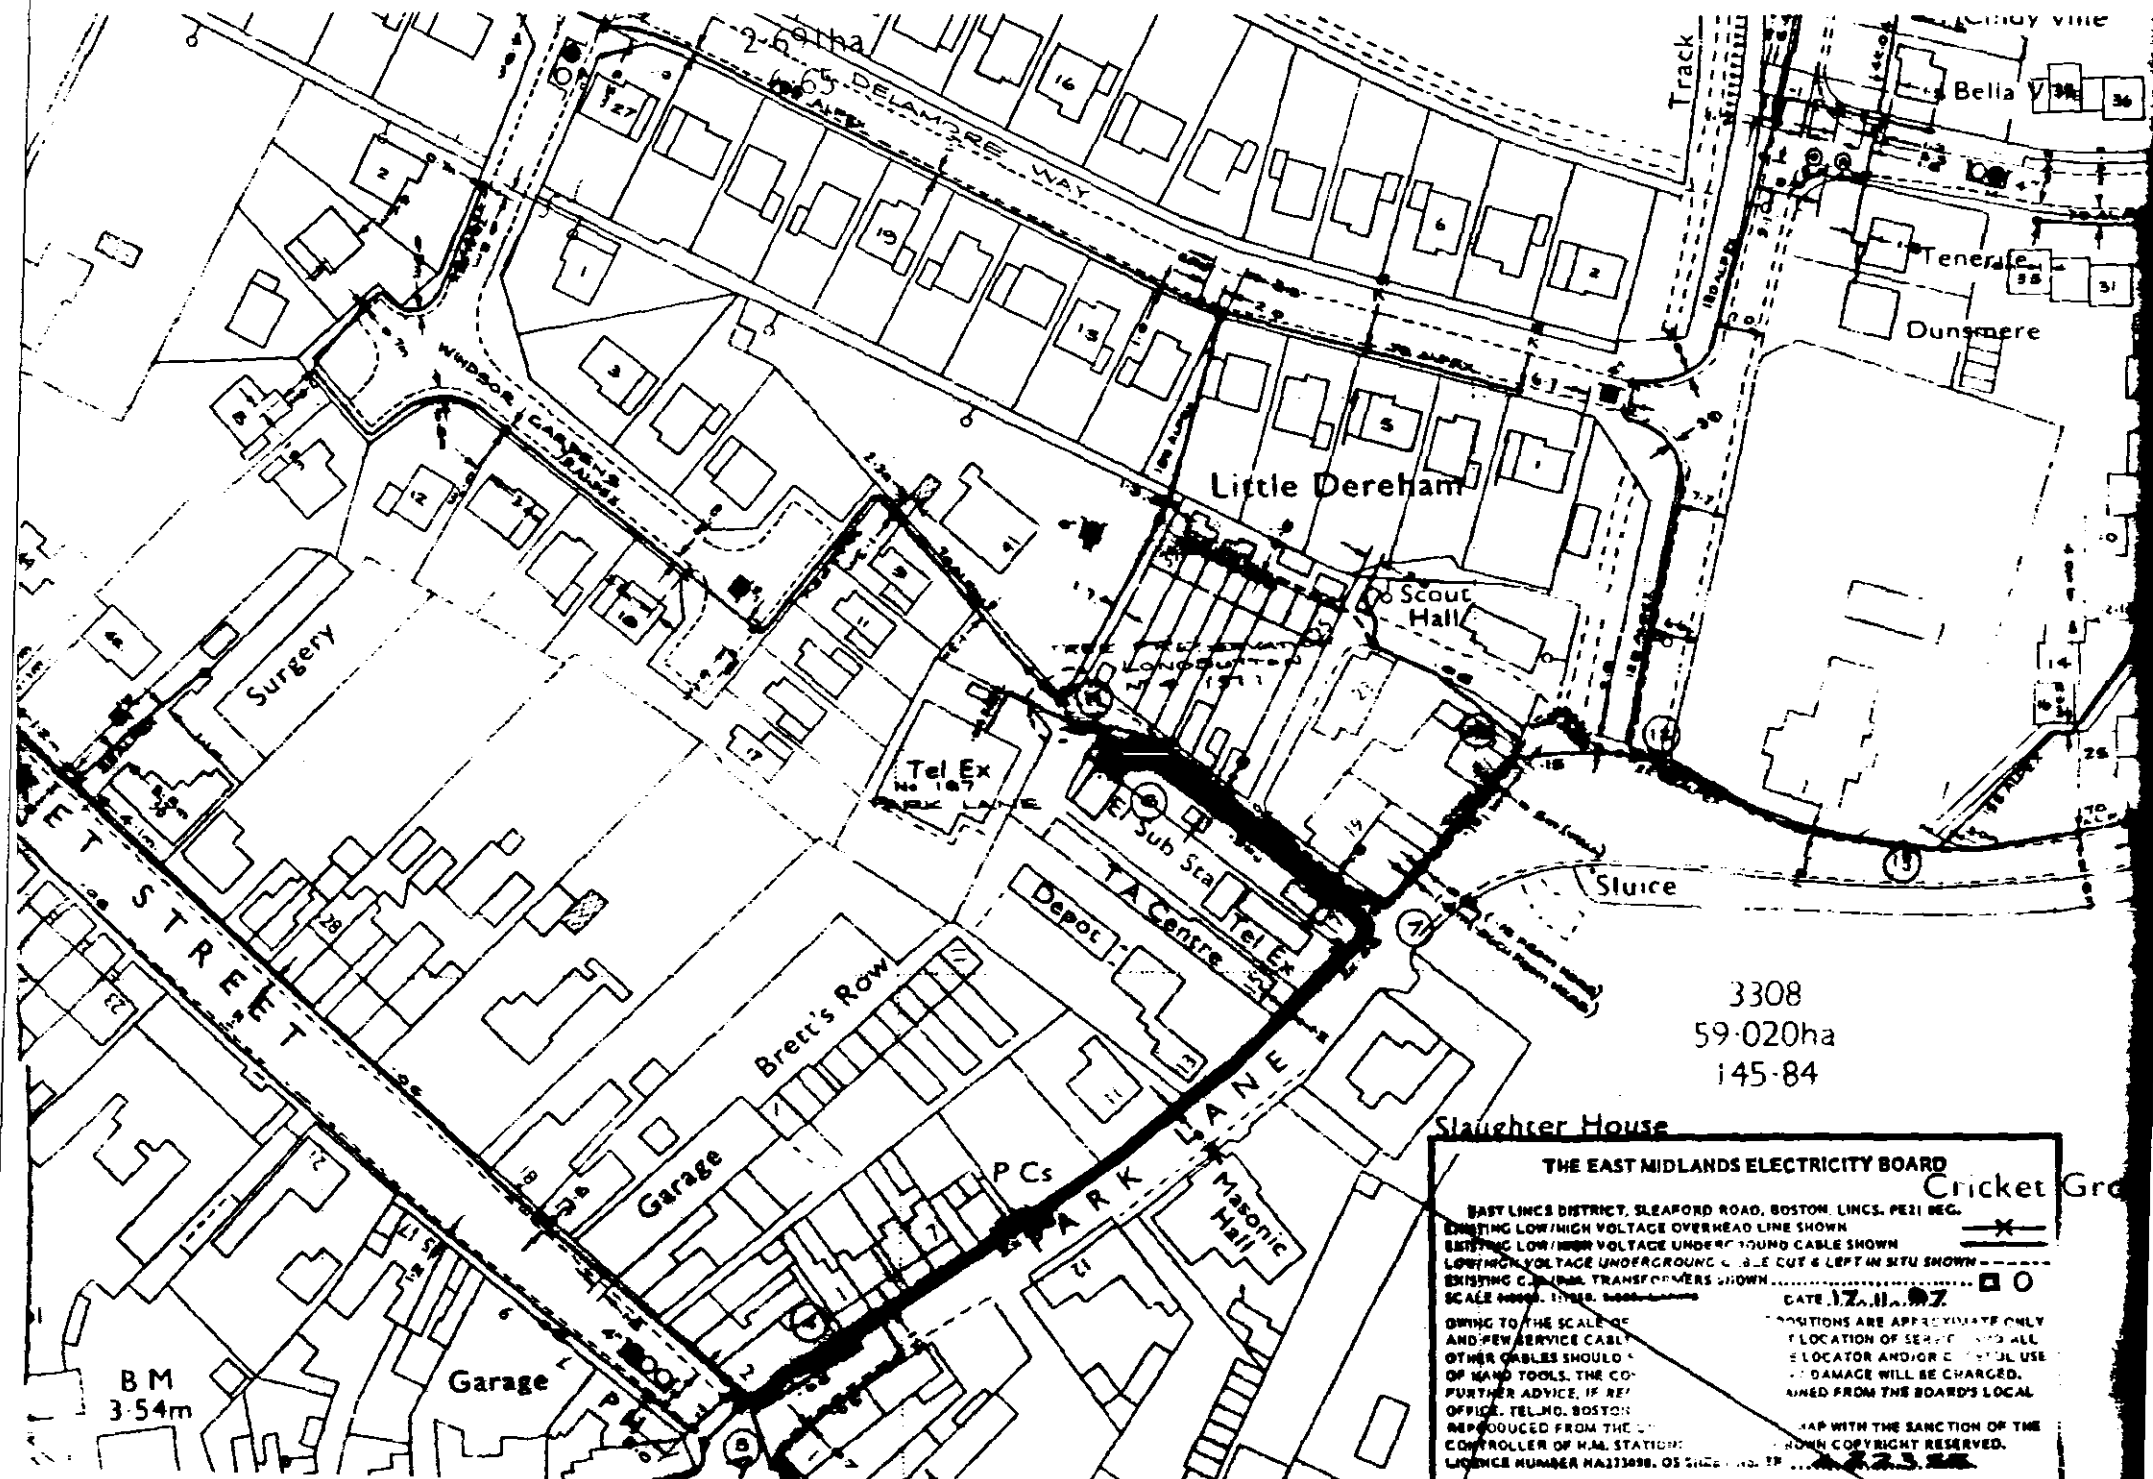

3308
59-020ha
145-84

THE EAST MIDLANDS ELECTRICITY BOARD

BOSTON LINCS DISTRICT, SLEAFORD ROAD, BOSTON, LINCS. PE21 1EG.

EXISTING LOW/HIGH VOLTAGE OVERHEAD LINE SHOWN ——— X ———
EXISTING LOW/HIGH VOLTAGE UNDERGROUND CABLE SHOWN ————
LOW/HIGH VOLTAGE UNDERGROUND CABLE CUT & LEFT IN SITU SHOWN - - - - -
EXISTING CABLE TRANSFORMERS SHOWN ——— O ———
SCALE 1:1000. 1" = 100'.

DATE 17.11.97

POSITIONS ARE APPROXIMATE ONLY
LOCATION OF SERVICE AND ALL
ELOCATOR AND/OR CABLE USE
DAMAGE WILL BE CHARGED.
NAMED FROM THE BOARD'S LOCAL

OWNING TO THE SCALE OF
AND FOR SERVICE CABLE
OTHER CABLES SHOULD
OF HAND TOOLS. THE CO
FURTHER ADVICE, IF RE
OFFICE. TEL NO. BOSTON
REPRODUCED FROM THE
CONTROLLER OF H.M. STATION
LICENCE NUMBER HA173496. 05 SHEET NO. 17

MAP WITH THE SANCTION OF THE
H.M. COPYRIGHT RESERVED.
223.22