

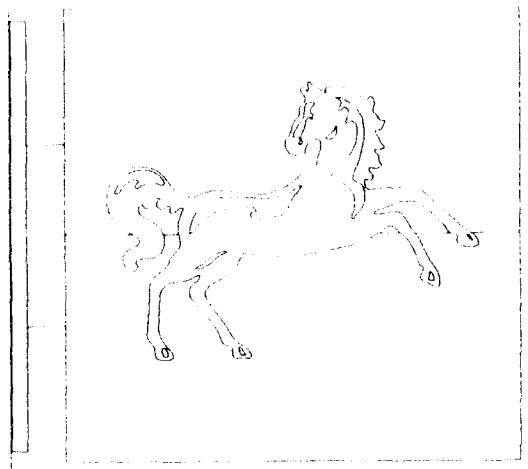


STANDARD INTERNALLY ILLUMINATED SIGN ELEVATION

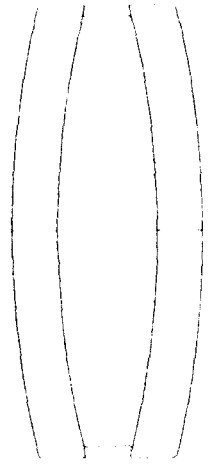


STANDARD INTERNALLY ILLUMINATED SIGN SIDE ELEVATION


PROJECTING SIGN 600x600mm
INTERNALLY ILLUMINATED WITH
COLOUR CORPORATE IMAGE
LOGO TO BOTH SIDES APPLIED
ON ACRYLIC PANEL
CASING AND BRACKETS TO BE
STOVED BLUE RAL 5022 40%
GLOSS.
CASHPOINT ADDENDUM TO BE
METAL STOVED BLUE RAL 5022
40% GLOSS WITH STENCIL CUT
TEXT WORDING 'Cashpoint'
STYLE NEWS GOTHIC BT
INTERNALLY ILLUMINATED

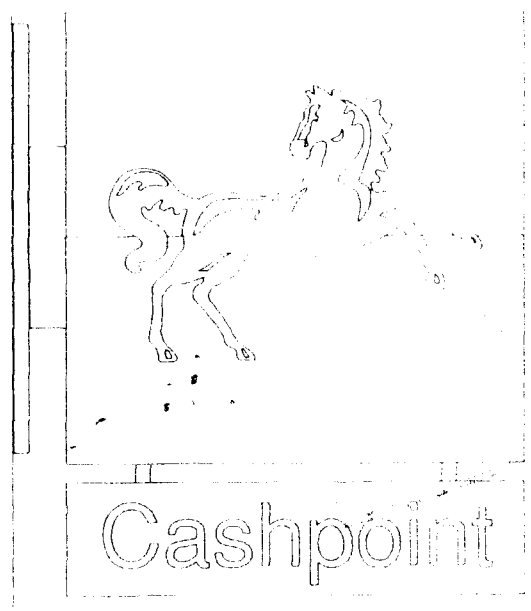


INTERNALLY ILLUMINATED SIGN WITH
CASHPOINT ADDENDUM ELEVATION

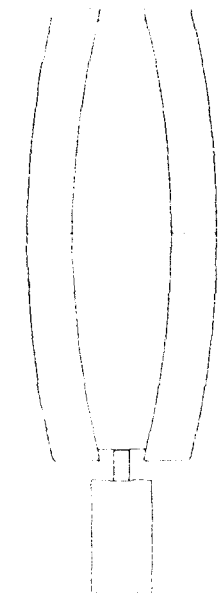


INTERNALLY ILLUMINATED SIGN WITH
CASHPOINT ADDENDUM SIDE ELEVATION

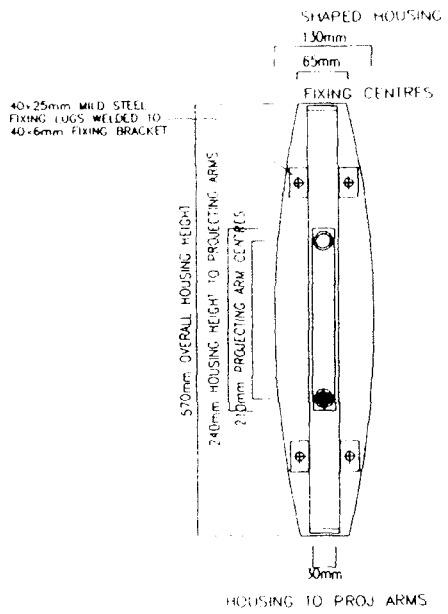

HOUSING TO PROJ ARMS

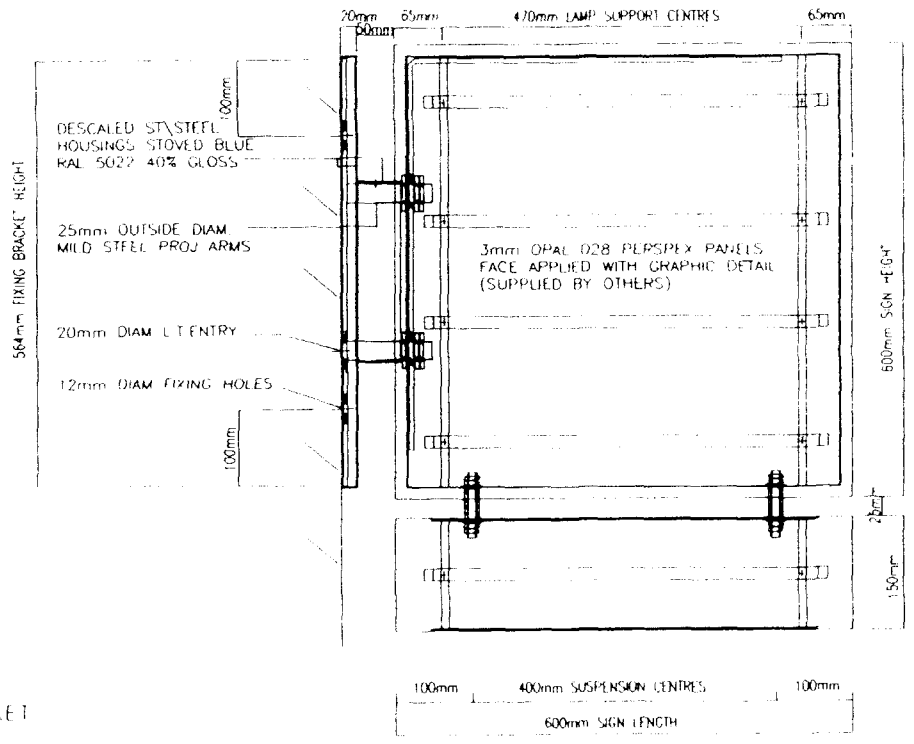


DETAIL OF FIXING BRACKET
AND SHAPED HOUSING

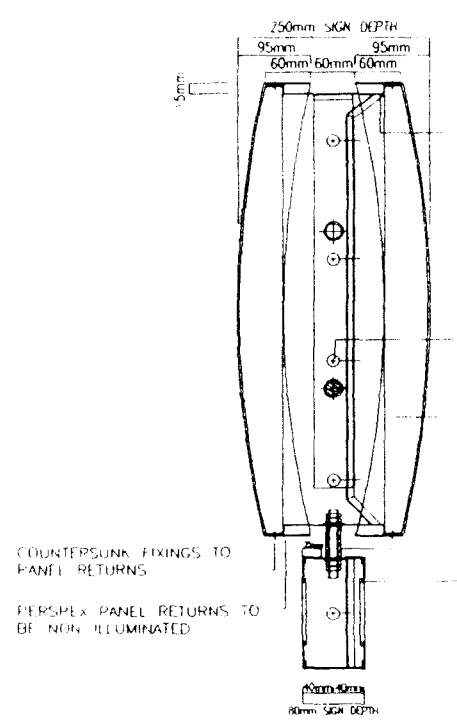


Planning Department
Ref: 0939/98

REVISIONS	PREMISES NAME: LLOYDS TSB 12 SHEEPMARKET SPALDING PREMISES CODE	DESCRIPTION: LLOYDS TSB INTERNALLY ILLUMINATED PROJECTING SIGN
	PROJECT No. / DRAWING No. \PS-01 / REV.	
	DATE 29/05/98 / SCALE 1:10 / DRAWN C D	THE PRINCIPAL ARCHITECT NETWORK PROPERTY MANAGEMENT (EASTERN & CENTRAL) LLOYDS TSB GROUP 133 STATION ROAD IMPINGTON CAMBRIDGE CB4 4EN Tel: 01223 452553 Fax: 01223 452558

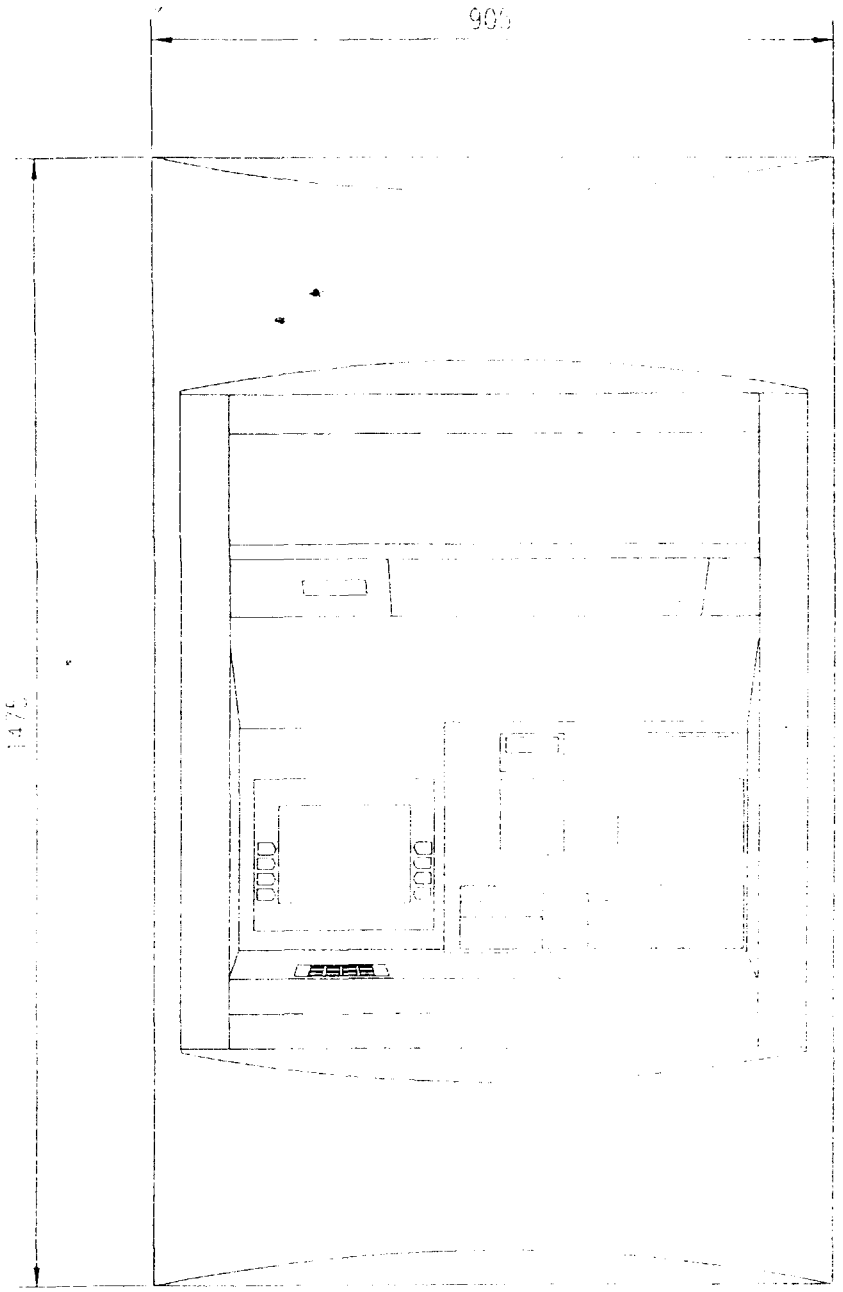


METAL CASHPOINT SURROUND
TO CASHPOINT MACHINE


ATM MACHINE SURROUND
GREEN AND BLUE COLOUR
REF. PANTONE 354C AND
293C RESPECTIVELY

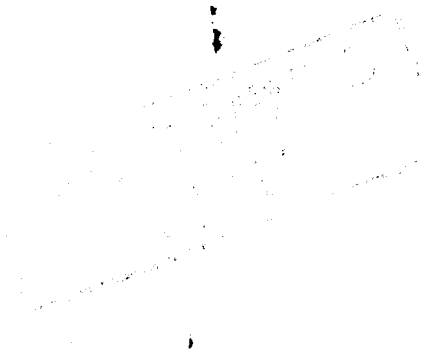


SOUTH HOLLAND DC
HOUSING & PLANNING
23 SEP 1998
0939/98

REVISIONS	PREMISES NAME: LLOYDS BANK 14-16 PANTILE WALK UXBRIDGE	DESCRIPTION: LLOYDS TSB EXTERNAL CASHPOINT SURROUND
	PREMISES CODE	
	PROJECT No. 5502 \ DRAWING No. CPS--01 \ REV	THE PRINCIPAL ARCHITECT NETWORK PROPERTY MANAGEMENT (EASTERN & CENTRAL) LLOYDS TSB GROUP 133 STATION ROAD IMPINGTON CAMBRIDGE CB4 4EN Tel: 01223 452553 Fax: 01223 452556
	DATE 29/05/98 \ SCALE 1:10 \ DRAWN C. D.	

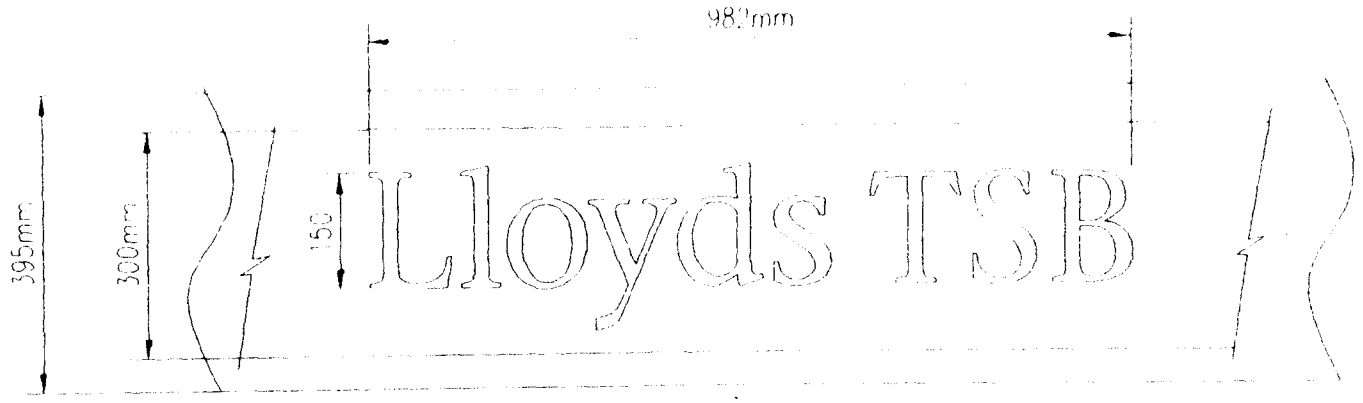

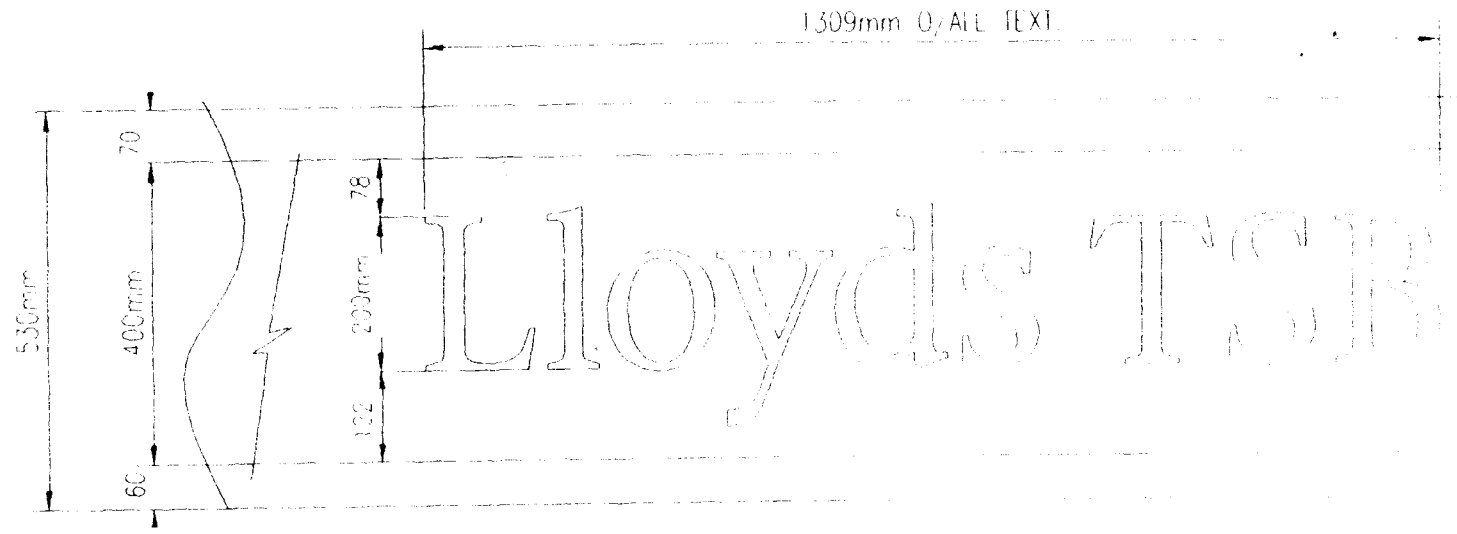

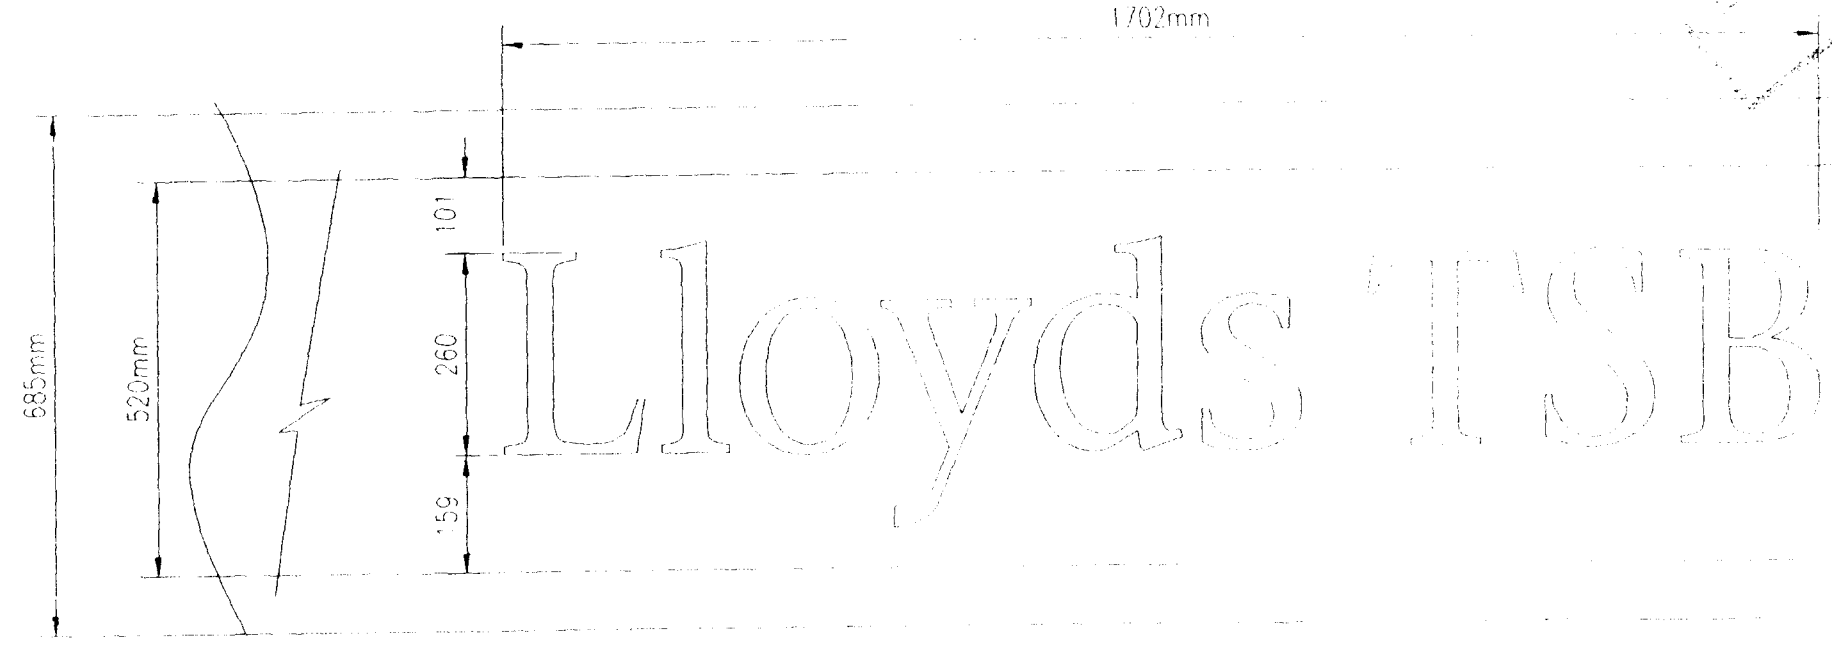


TOP AND BOTTOM LAMPS TO BE SLEEVED WITH COLOUR FILTERS.
TOP LAMPS SLEEVED IN BLUE (MEDIUM BLUE 132)
BOTTOM LAMPS SLEEVED IN GREEN (DARK GREEN 124)

ILLUMINATION BY WHITE T8 LAMPS WITH SUITABLE GEAR LAMPS OVERLAPPED TO GIVE A CONTINUOUS ILLUMINATION

2mm METAL TOP HAT SECTION TO SUPPORT FRONT BOX

SWEATED SPACERS STOVED TO MATCH BLUE 5022

DESCALED STAINLESS STEEL FABRICATED BACK BOX STOVED WHITE INTERNALLY (SOLDERED IN ENDS)

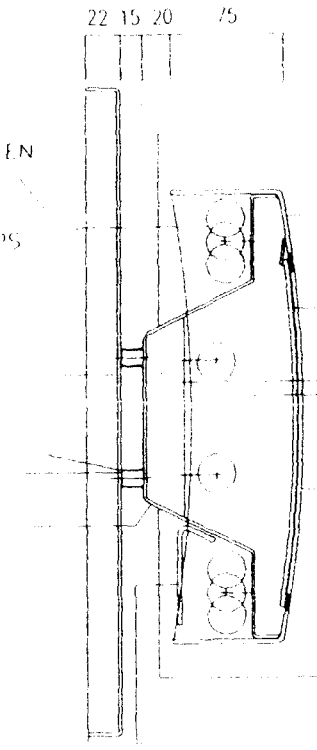

2mm METAL BACKGROUND PANEL
TOP HALF STOVED PANTONE BLUE 293
BOTTOM HALF STOVED PANTONE GREEN 354
TOP OF SIGNCASE STOVE ENAMELLED BLUE PANTONE 293

3mm METAL FACE PANEL COMPLETE WITH ENDS UNIT STOVED TO MATCH RAL 5022 BLUE 40% GLOSS

TEXT STENCIL CUT AND BACKED WITH 3mm 028 SATIN FINISH ACRYLIC


ENDS OF SIGNCASE STOVE ENAMELLED BLUE 5022 AS FACE PANEL

ROUTER CUT TEXT PANEL WITH CONTINUOUS SHAPE ACHIEVED AT FULL LENGTH

BOTTOM OF SIGNCASE STOVE ENAMELLED GREEN PANTONE 354


3mm OPAL PERSPEX DIFFUSER PAINTED TO STOP REFLECTION INTO BACKBOX

TYPICAL SECTION THROUGH T.2

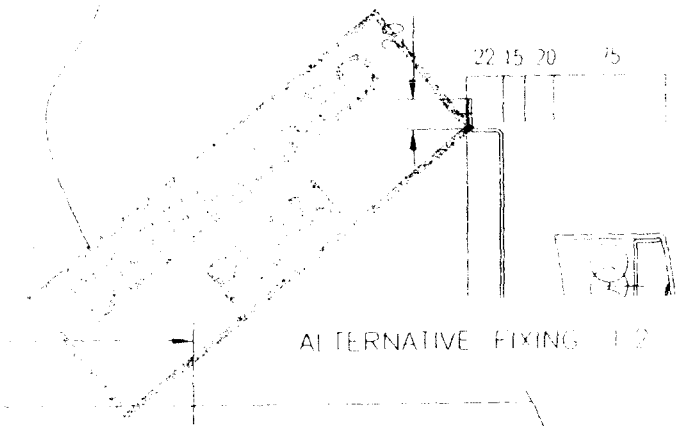

THIS HEAD DETAIL IS TO BE USED WHERE SIGN IS RAISED FROM ABOVE THE BACKBOARD

ALTERNATIVE FIXING T.2

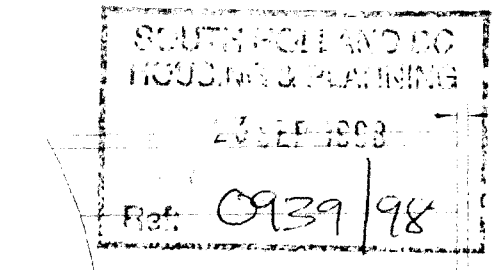

15 mm GAP BETWEEN END OF SIGN AND ADJOINING/ PROJECTING FLANK WALL

REVISIONS	PREMISES NAME: LLOYDS TSB 12 SHEEPMARKET SPALDING.	DESCRIPTION: LLOYDS TSB INTERNALLY ILLUMINATED FASCIA SIGN
	PREMISES CODE	
	PROJECT No. / DRAWING No.: \FS-01 / REV	THE PRINCIPAL ARCHITECT NETWORK PROPERTY MANAGEMENT (EASTERN & CENTRAL) LLOYDS TSB GROUP 133 STATION ROAD IMPINGTON CAMBRIDGE CB4 4EN Tel. 01223 452553 Fax 01223 452558
	DATE: 29/05/98 / SCALE: 1:10 / DRAWN: C D	