
Proposed dwelling and garage. Adjacent to 70 Station Road, Long Sutton, Lincs. July 2003.

Collings
HIGH STREET, LONG SUTTON,
SOUTH LINCS PE12 9DB
Tel: HOLBEACH (01406) 362093
Reproduced by Permission
For Identification Only

Ordnance Survey®
Superplan®

DETERMINED
PLAN

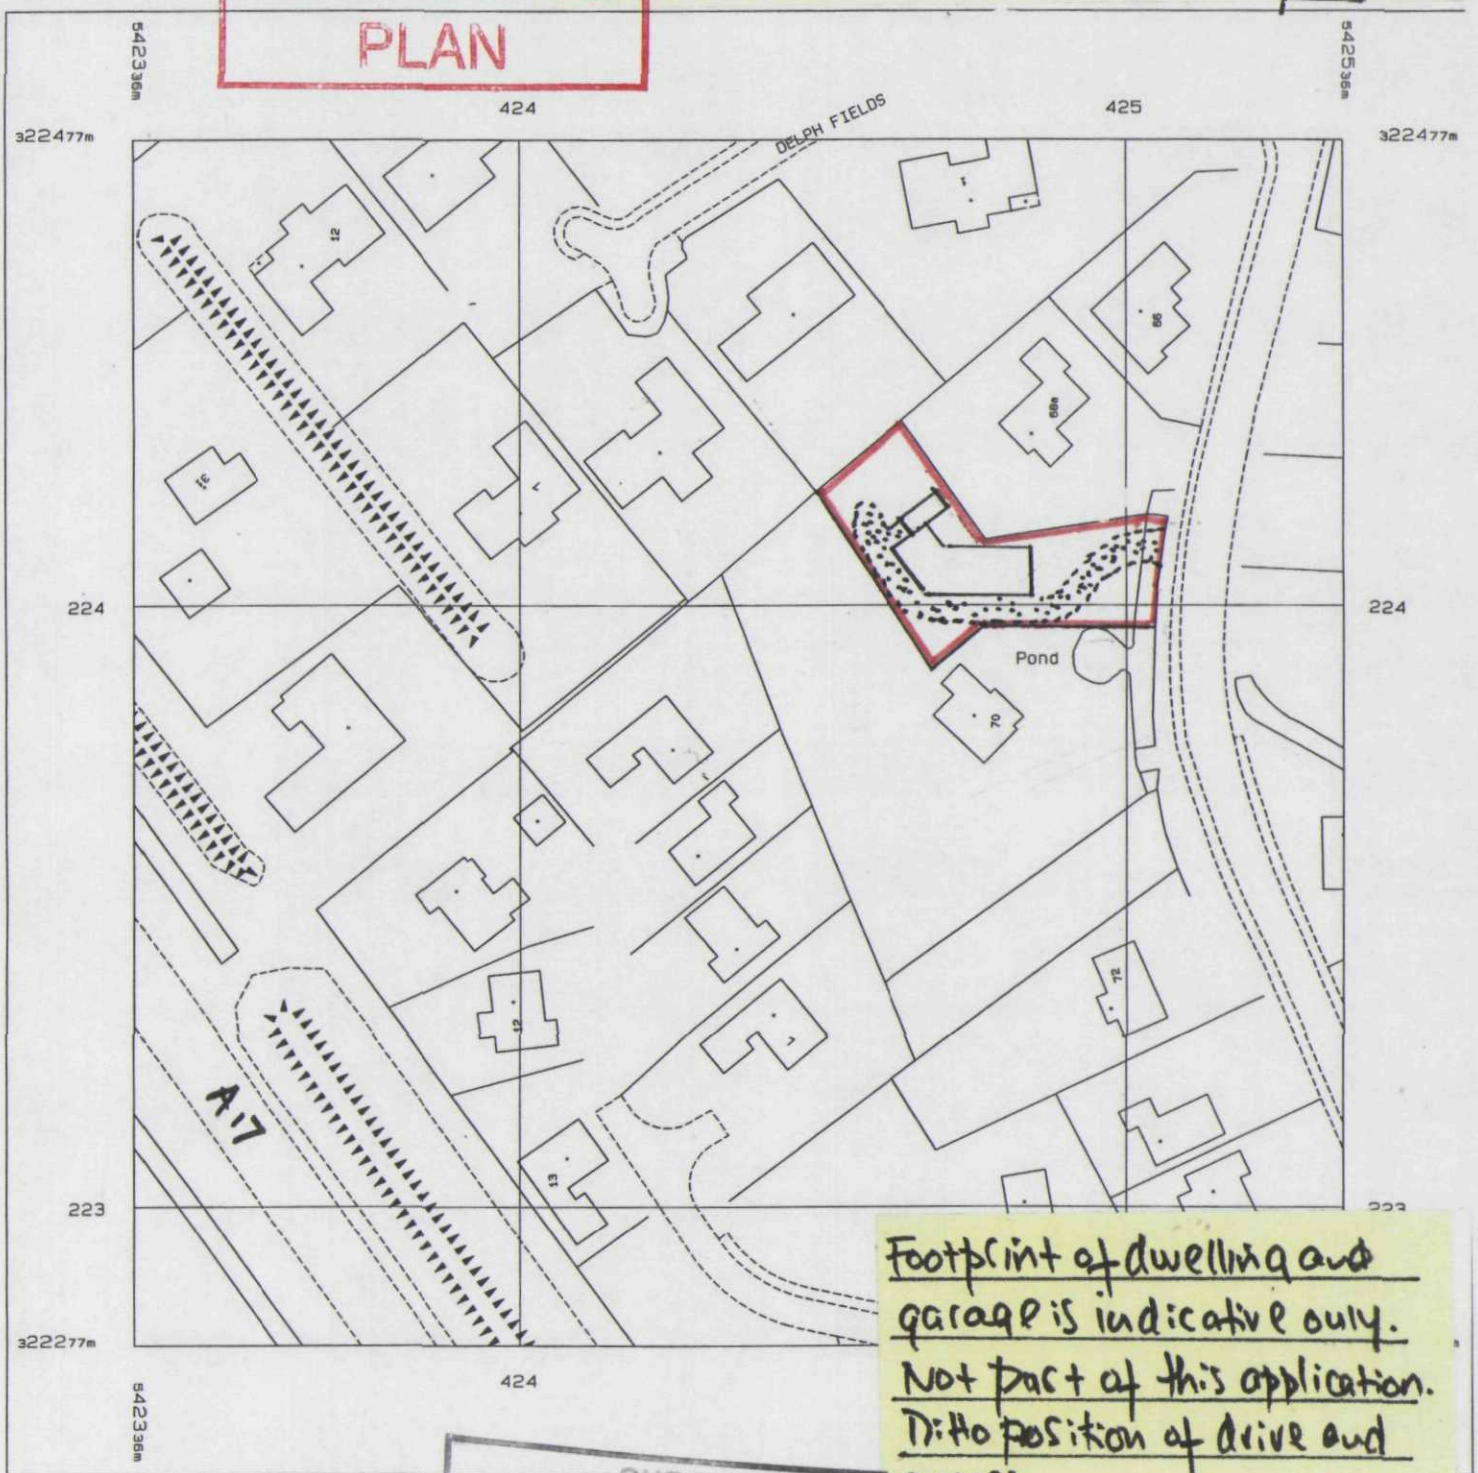

Footprint of dwelling and garage is indicative only. Not part of this application. Ditto position of drive and access.

SHDC
Planning & Development
30 JUL 2003
0940/03

Produced 28 May 2003 from Ordnance Survey digital data and incorporating surveyed revision available at this date. © Crown Copyright 2003.

Reproduction in whole or in part is prohibited without the prior permission of Ordnance Survey.

Ordnance Survey, the OS symbol and Superplan are registered trade marks of Ordnance Survey, the national mapping agency of Great Britain.

Scale 1: 1250

Part or all of this Superplan is enlarged from mapping produced at one or more of the following scales: 1:1250, 1:2500 & 1:10000

National Grid sheet reference at centre of this Superplan: TF4222

The representation of a road, track or path is no evidence of a right of way.