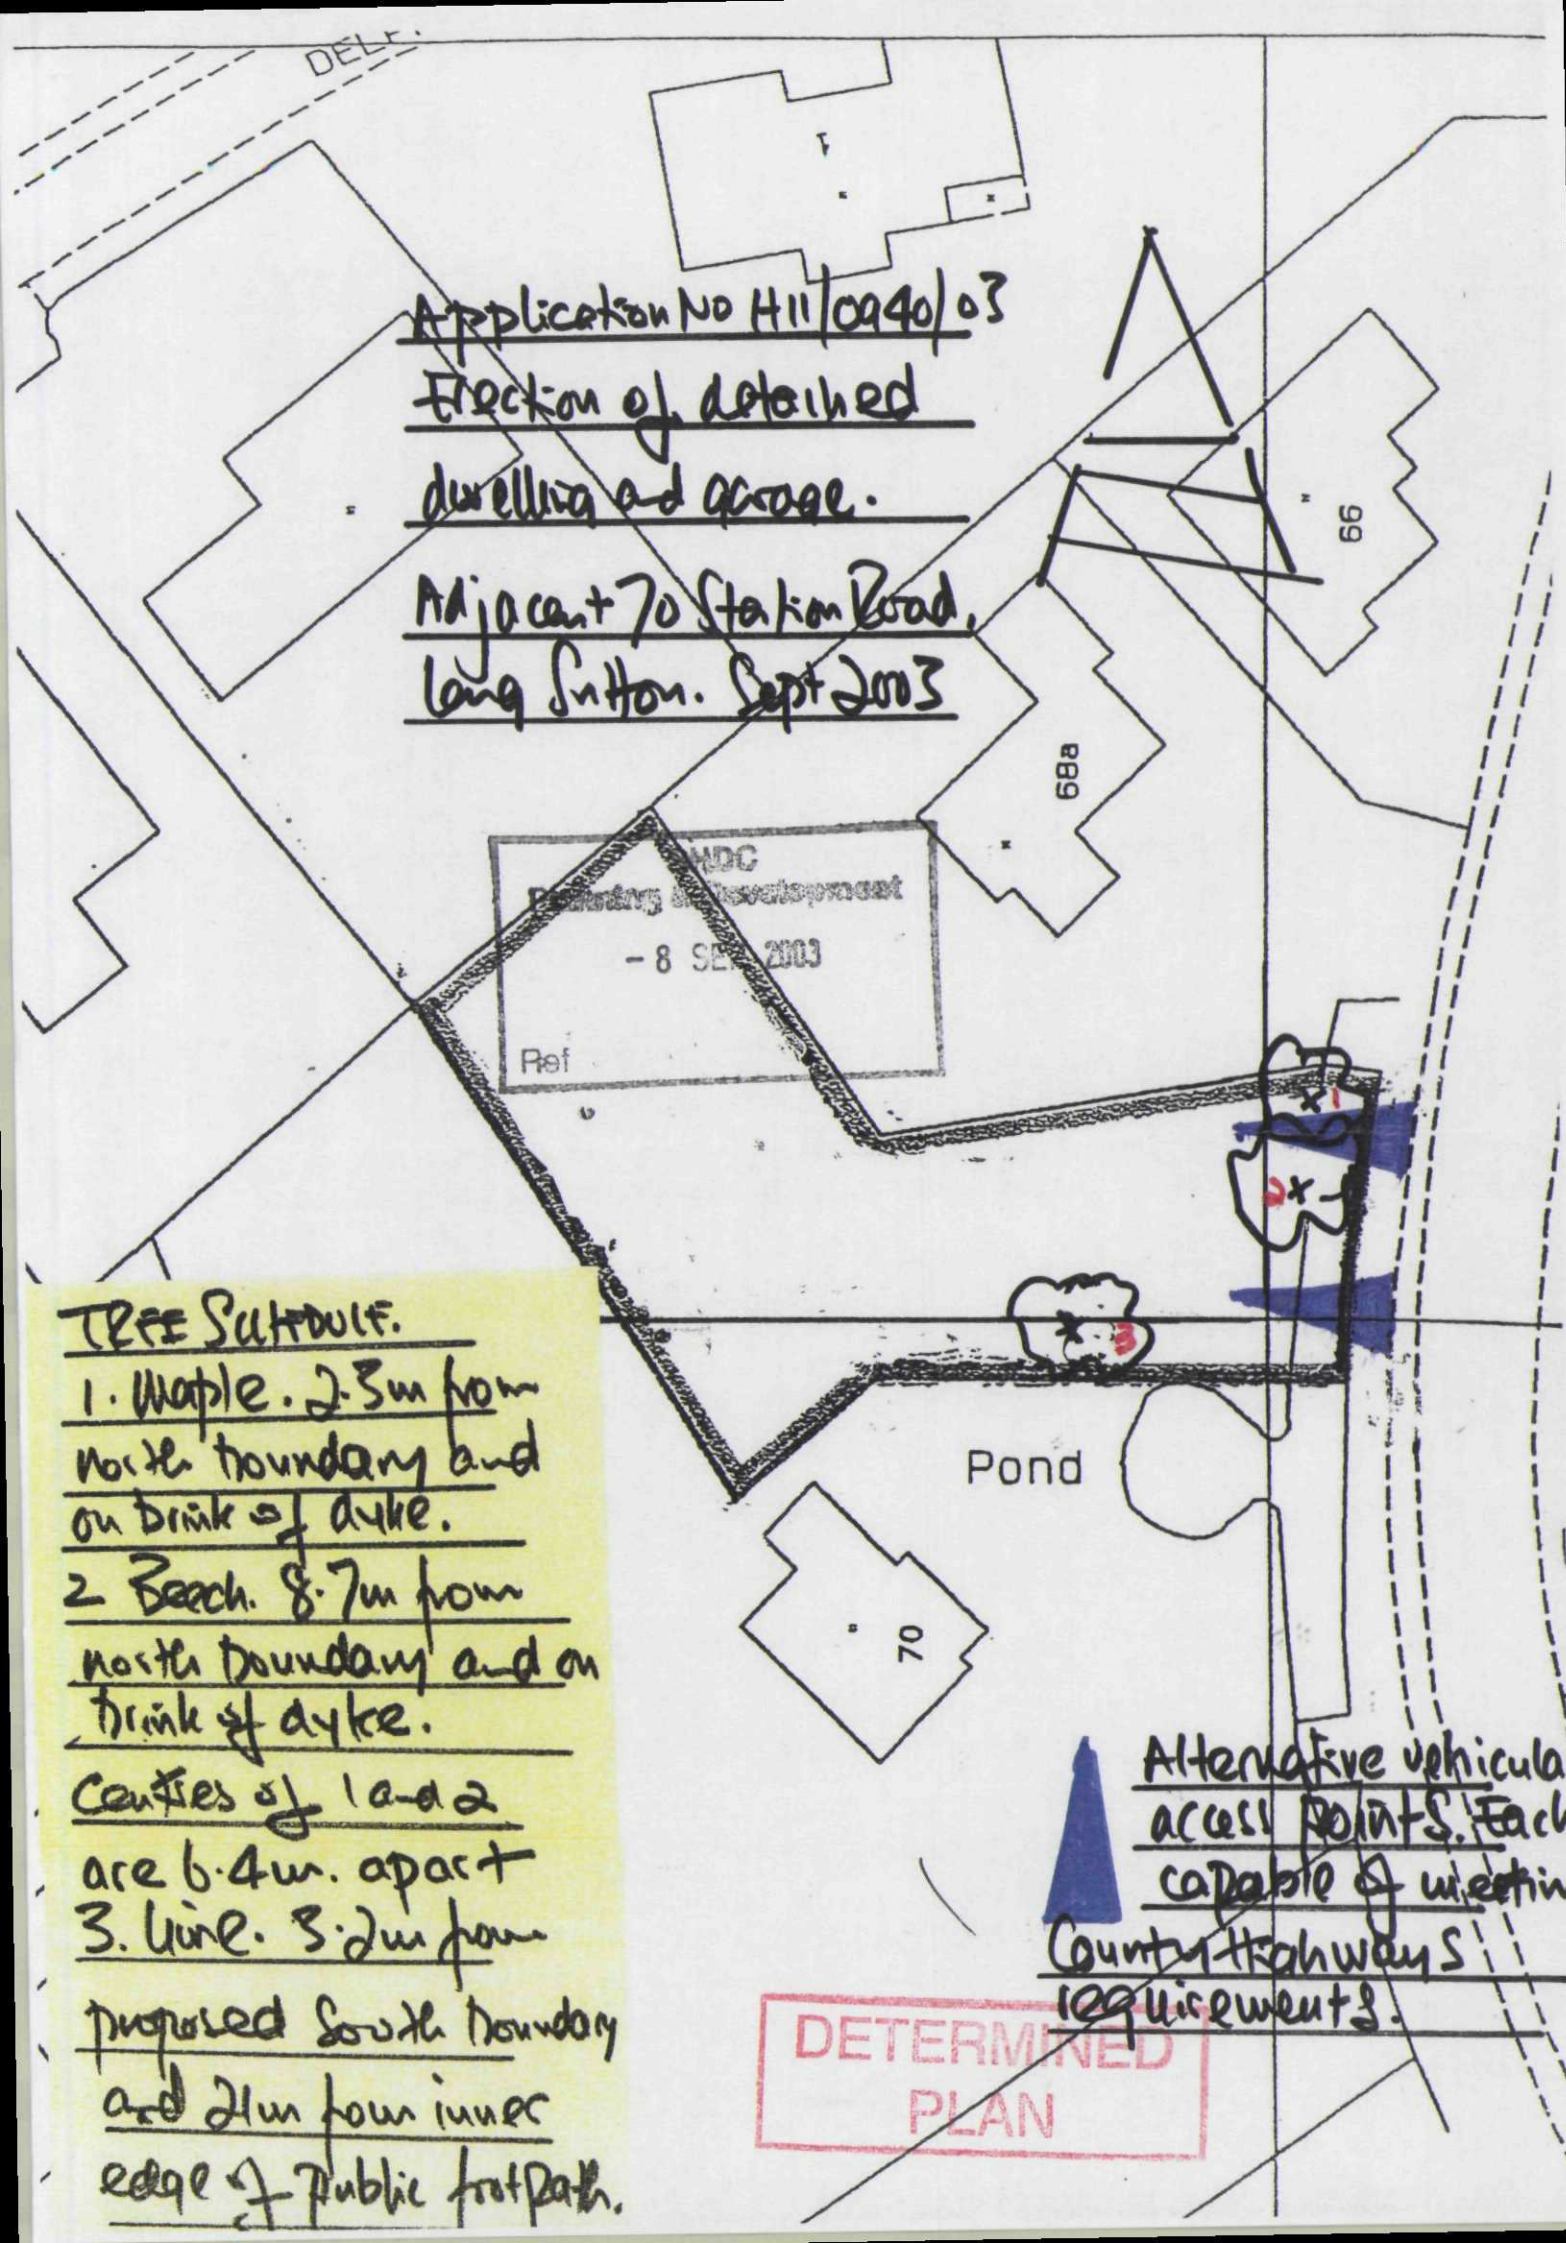


Application No H11/0940/03
Erection of detached dwelling and garage.
Adjacent to Station Road, Long Sutton. Sept 2003

TREE SCHEDULE.
1. Maple. 2.3m from north boundary and on brink of dyke.
2 Beech. 8.7m from north boundary and on brink of dyke.
Centres of 1 and 2 are 6.4m. apart
3. Lime. 3.2m from proposed South boundary and 2m from inner edge of Public footpath.

Alternative vehicular access points. Each capable of meeting County Highways requirements.

DETERMINED PLAN