

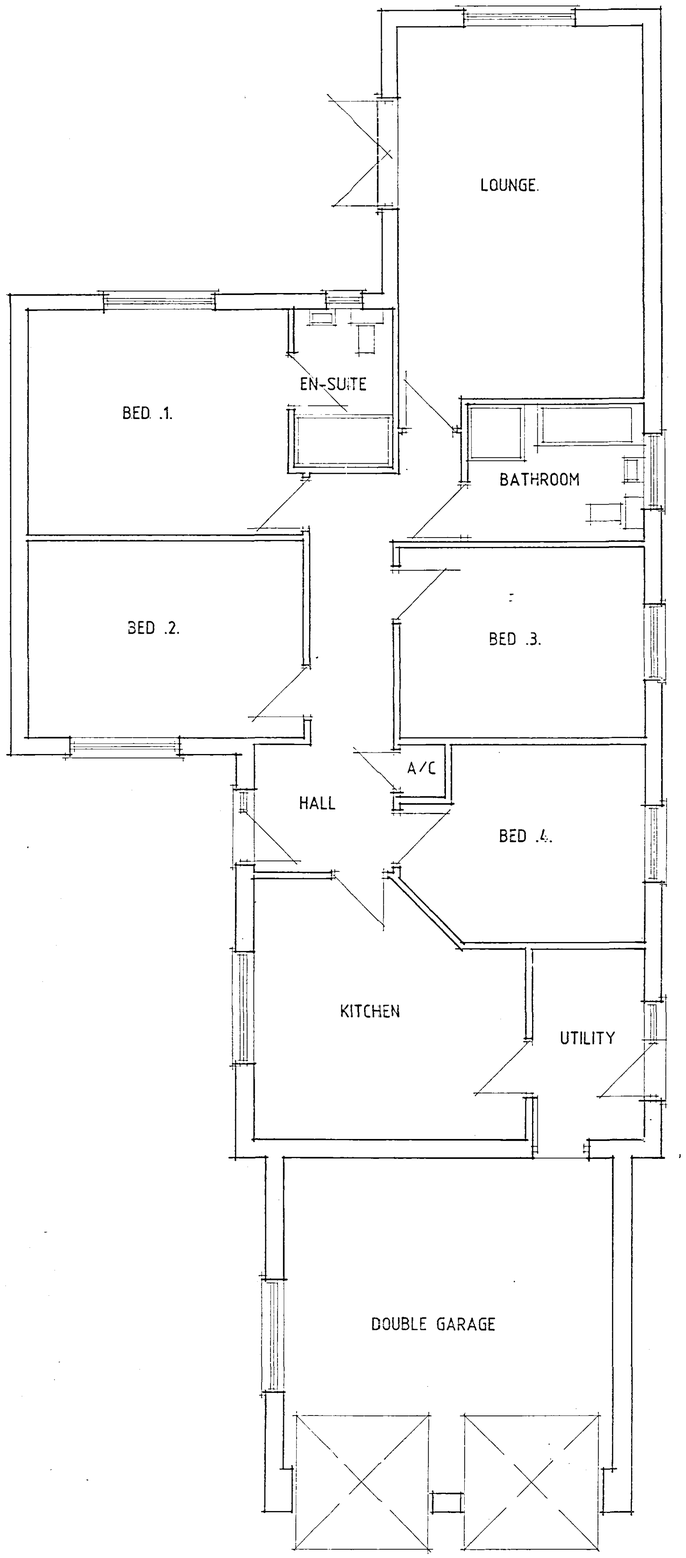



FLOOR PLAN

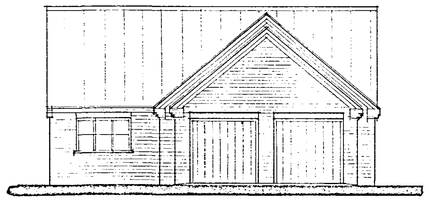


FRONT

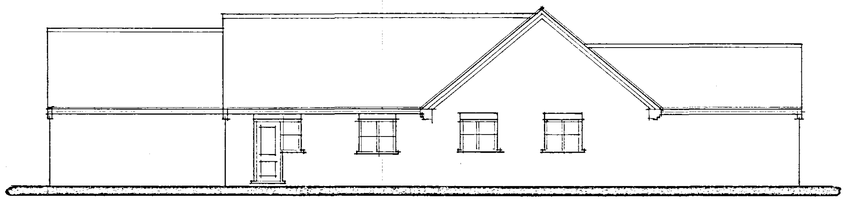

SIDE

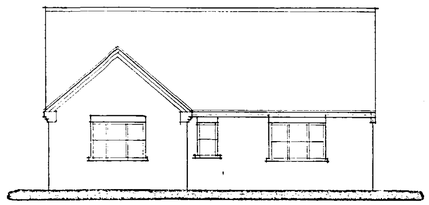

REAR

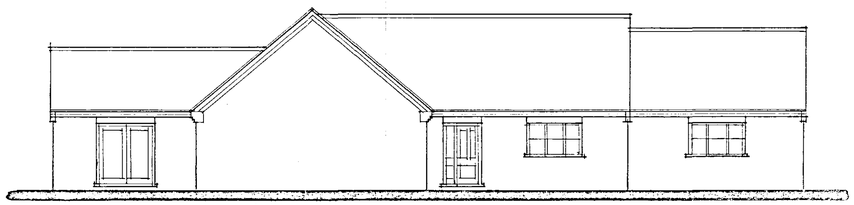

SIDE

12 JUL 2005
0944/05

B - ELEVATIONS ADDED - 27.6.05
A - REDISIGN - 10.6.05

Status Design
CONSULTANTS IN ARCHITECTURE & PLANNING

FENBANK BUILDERS.

BLENHEIM

1:50 1:100 | JUNE-05

B.GILHAM.

DETERMINED PLAN

7 Edinburgh Walk, Holbeach,
Spalding, Lincs. PE12 7AP
Tel: 01406 424343 Fax: 01406 490702