

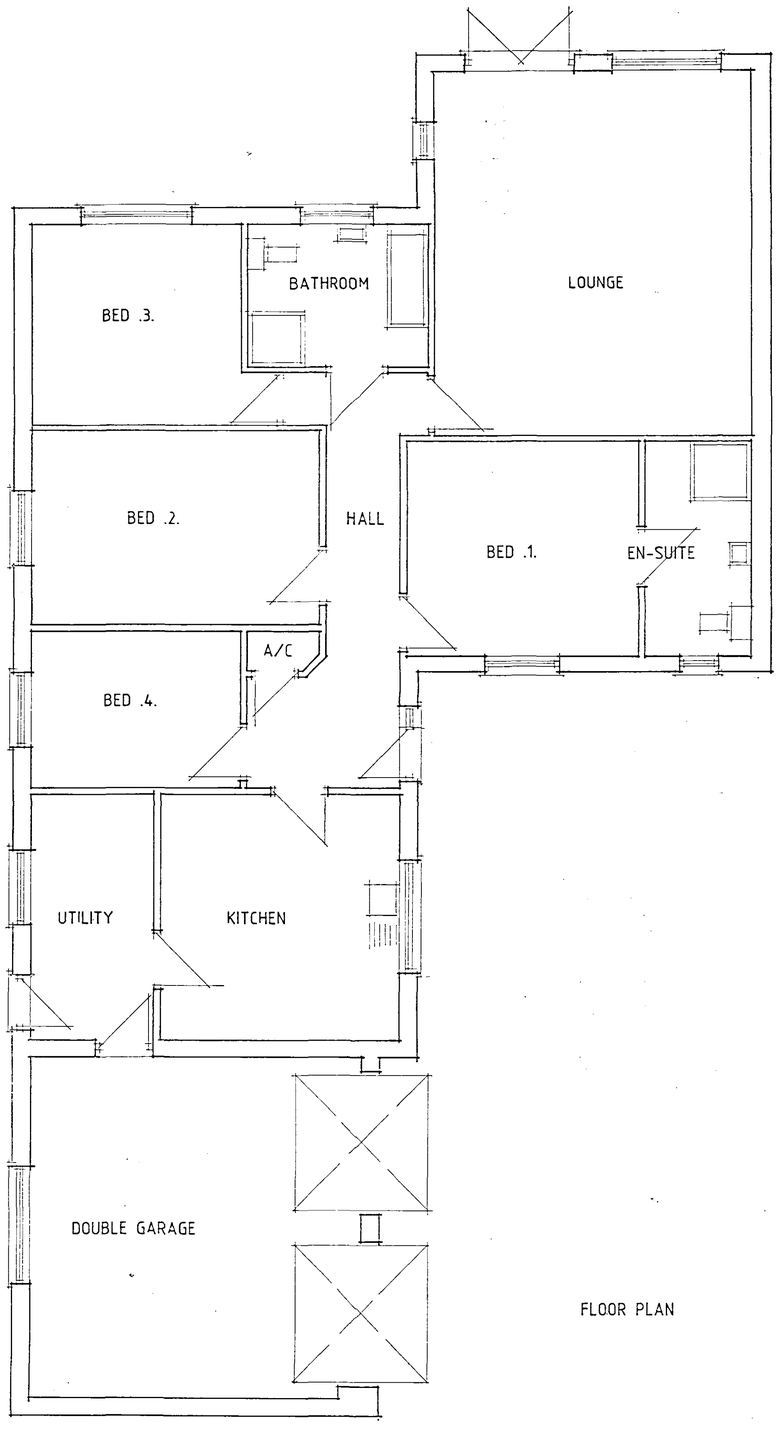



FLOOR PLAN

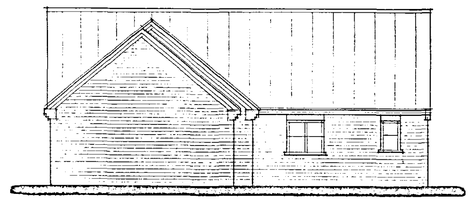


FRONT

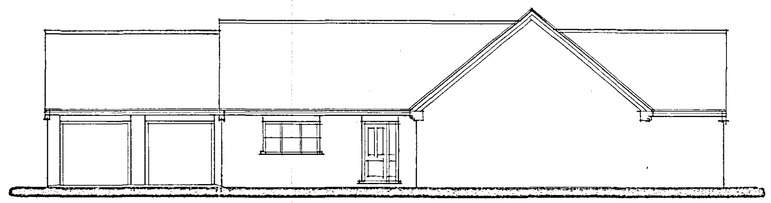

SIDE

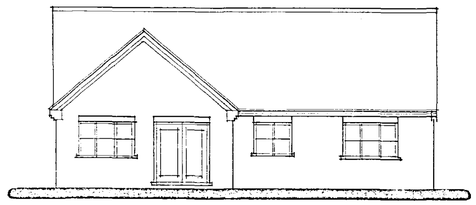

REAR

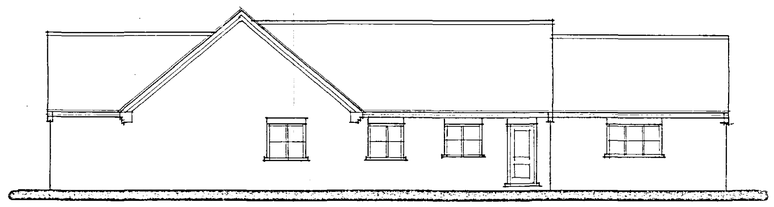

SIDE

12 APR 2006
0944/05

B - ELEVATIONS ADDED - 28.6.05
A - DESIGN ALTS - 10.6.05

Status
DESIGN
CONSULTANTS IN ARCHITECTURE & PLANNING

FENBANK BUILDERS

THUNDERBOLT

DETERMINED PLAN

1:100 1:50 | JUNE-05

B.GILHAM.

2 Edinburgh Walk, Holbeach,
Spalding, Lincs. PE12 7AP
Tel: 01406 424343 Fax: 01406 490702