


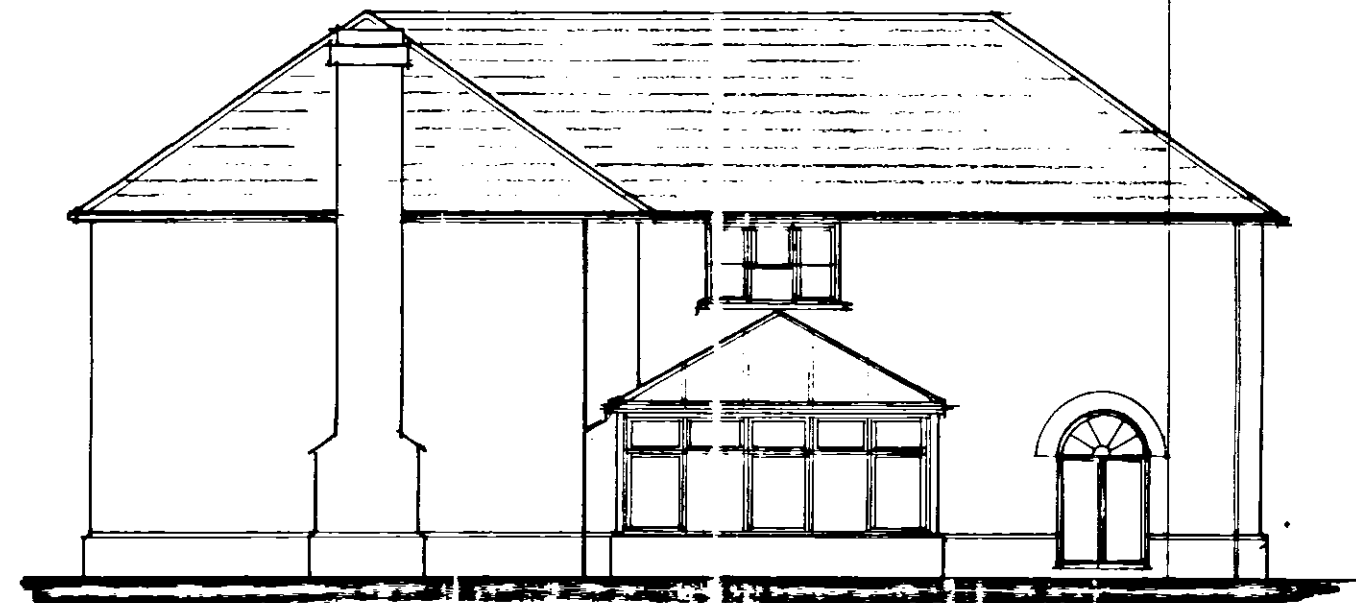

s west




s east




n east


Roof tiles :- Redlands Lutterworth - smooth grey
 Bricks :- Birmaham 'Mozart'

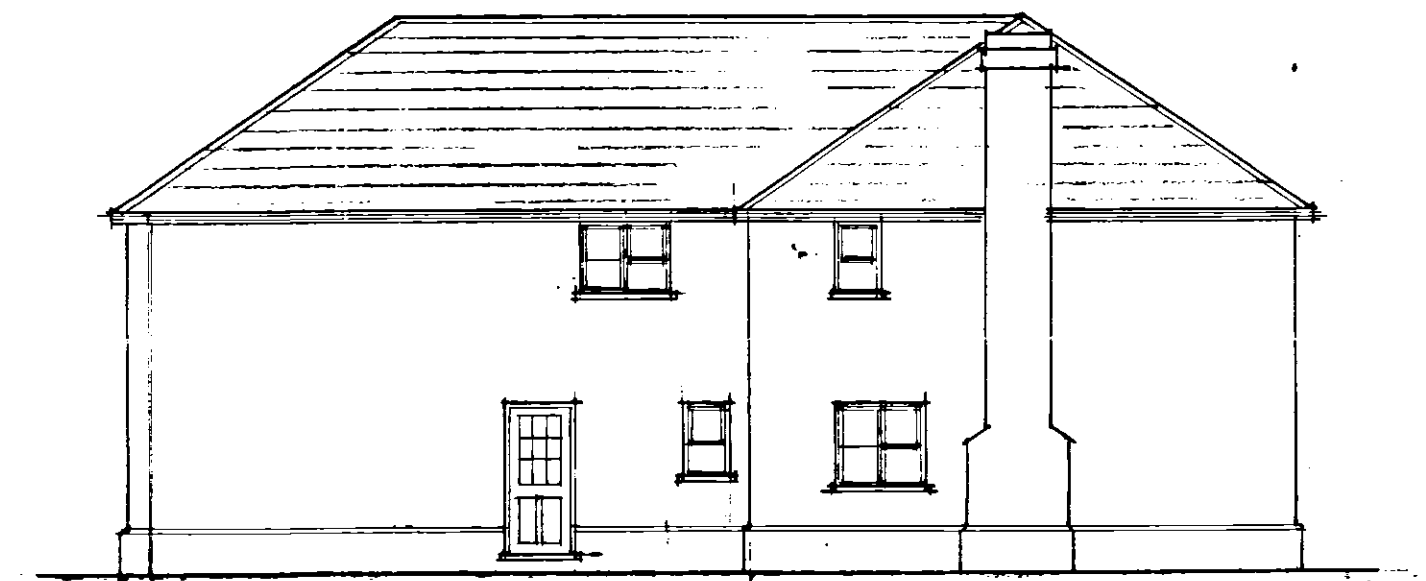

n west

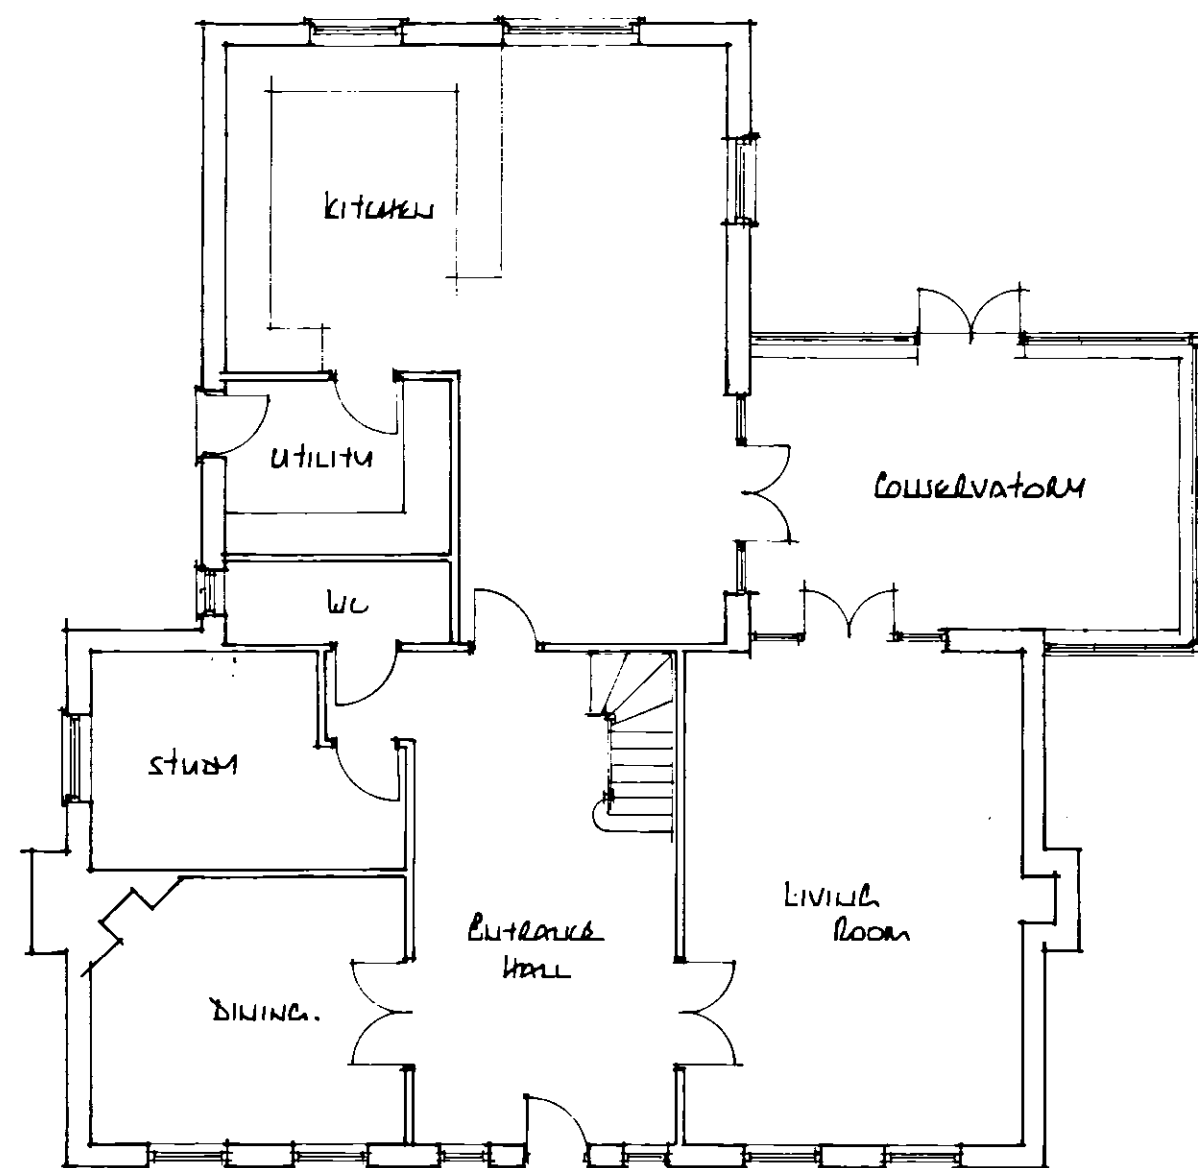

ground floor

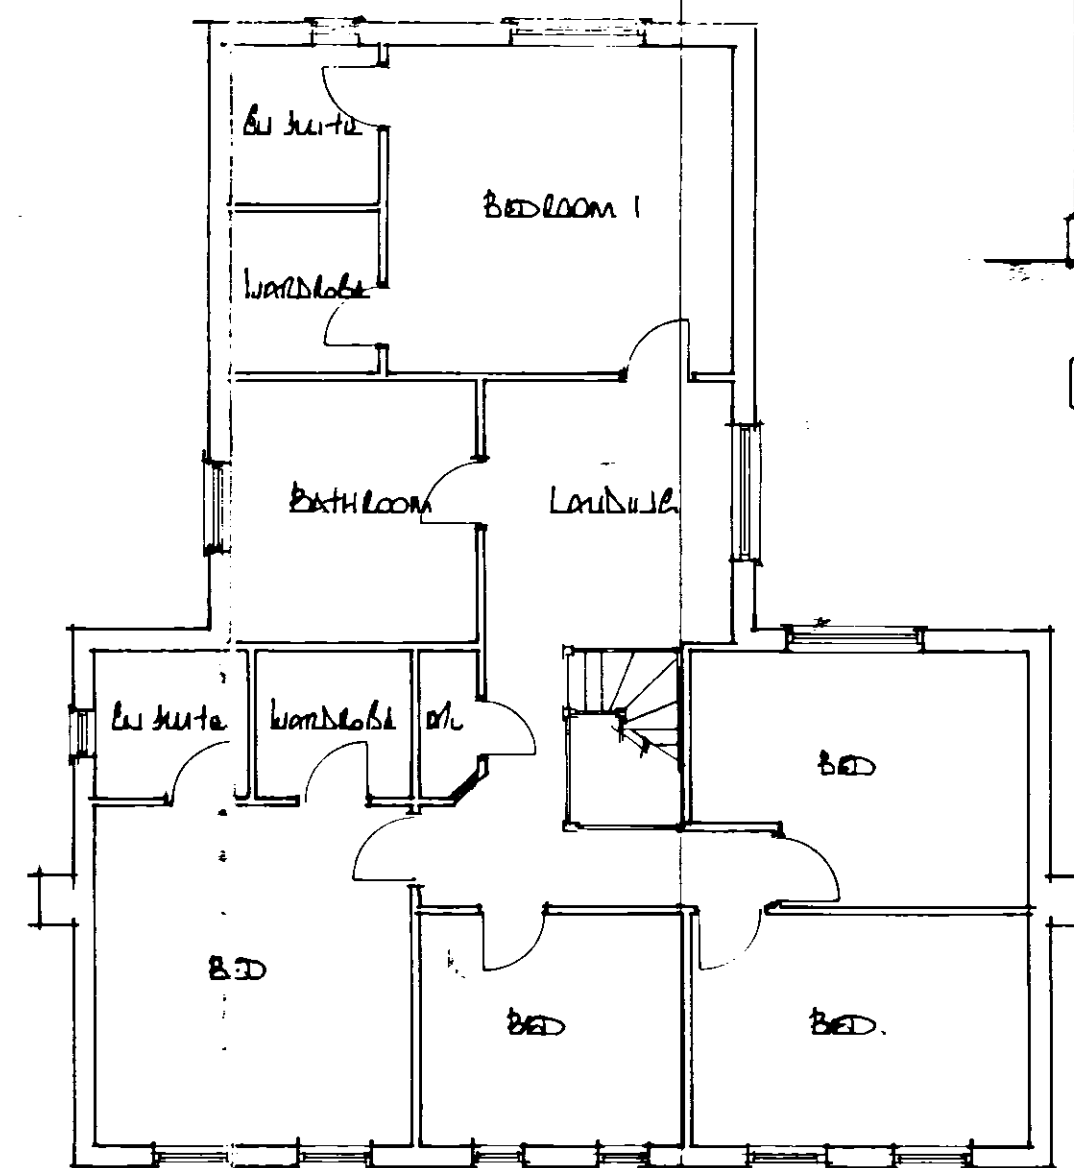

first floor

EAST MIDLANDS
 DESIGN ASSOC.

Architectural Consultants


Willow Lodge
 Horseshoe Road
 Spalding
 Lines
 PE11 3JA

Tel/fax :- 01775 767968
 E-mail :- willowlodge@zoom.co.uk
 Mobile phone :- 07710 815044

Client
 Mr S. Mrs A Watson

Project
 Proposed Detached 2 Bed
 At Cowley Lane
 Line Sutton
 Spalding, Lines

Drawing
 Plans, Elevations &
 Details

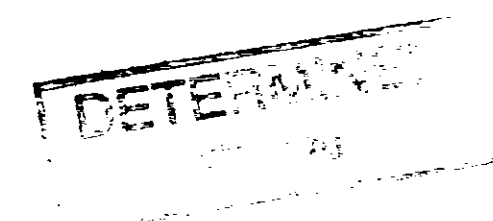

SHDC
 Planning & Development
 - 9 JUL 2004
 Ref: 0946104

Scale
 1:100

Date
 July '04

Dwg. No. Rev.

04/13/01