


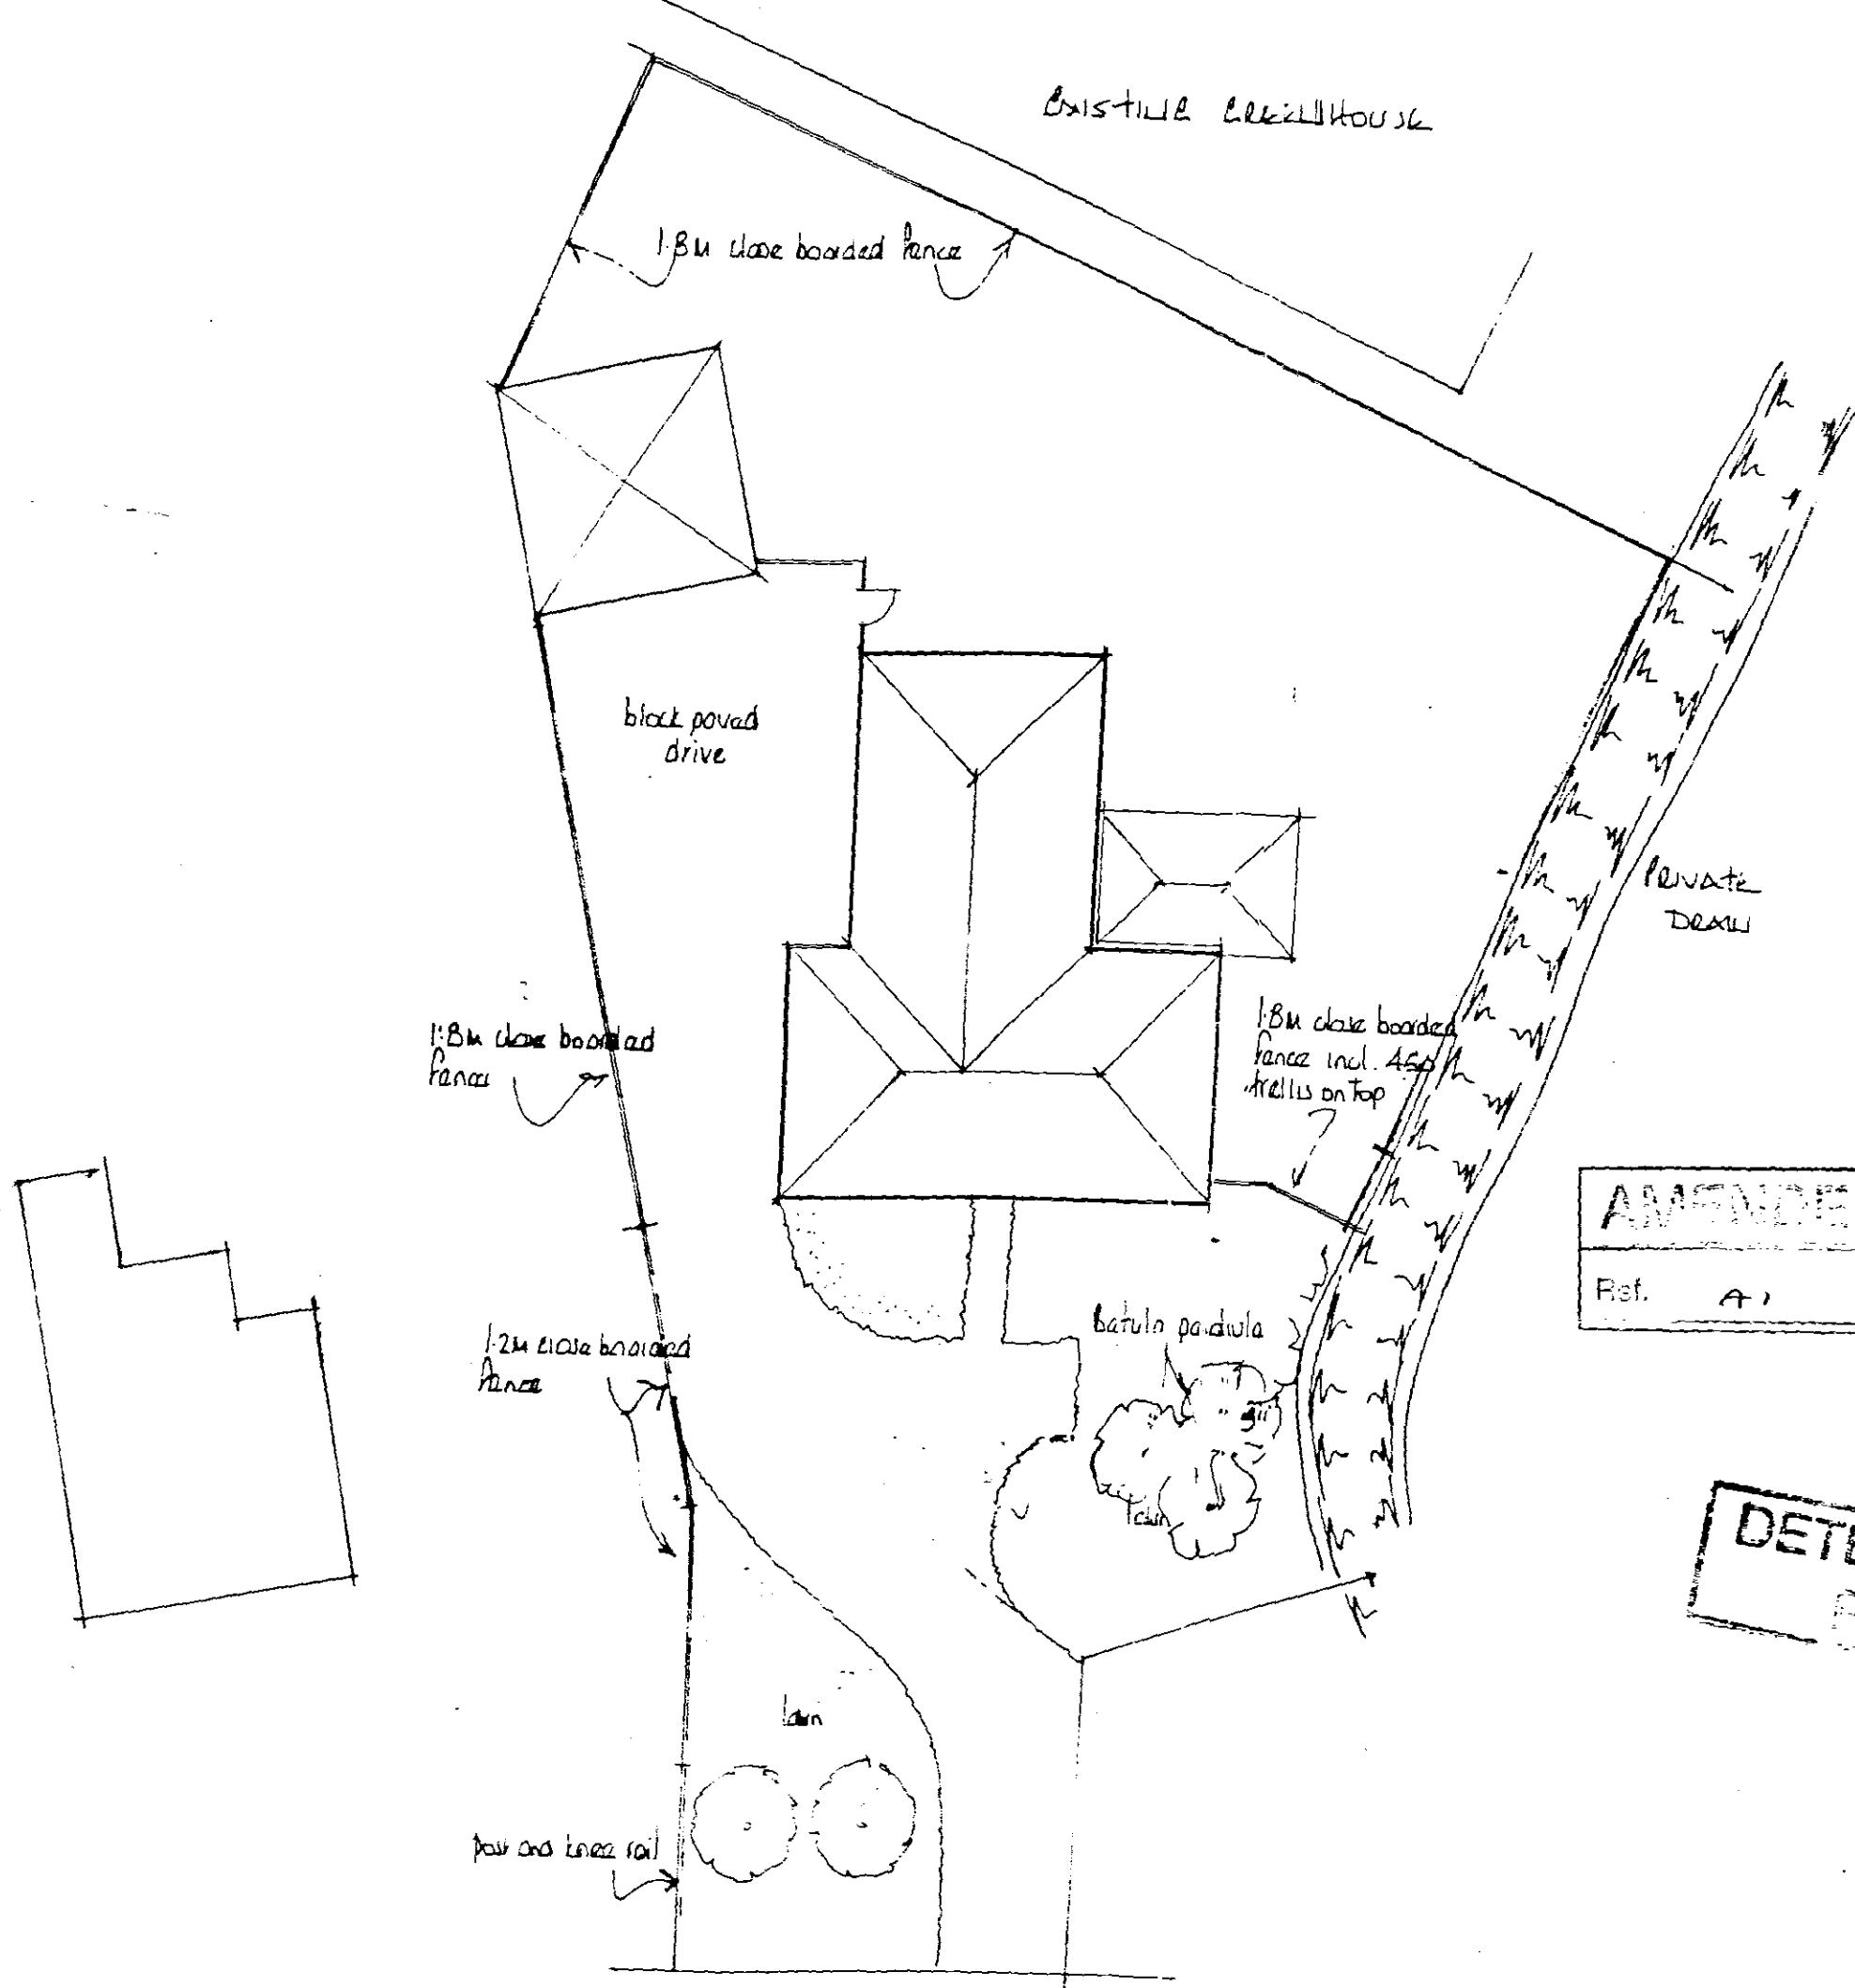

SHDC
 Planning & Development
 09 AUG 2004
 Ref: 0946104

EAST MIDLANDS DESIGN ASSOC.

Architectural Consultants

Willow Lodge
 Horseshoe Road
 Spalding
 Lincs
 PE11 3JA

Tel/fax: 01775 767968
 E-mail: willowlodge@zoomer.co.uk
 Mobile phone: 07710 815044

Client
 Mr & Mrs A. WATSON

Project
 Proposed dwelling at
 at Colpe's Cove
 low button
 SPALDING Lincs

Drawing
 Block plan

Scale
 1:200
 Date
 July 04
 Drawn
 A1
 Dwg No.

AMENDED PLAN
 Ref. A1

DETERMINED
 PLAN

4/13/1