




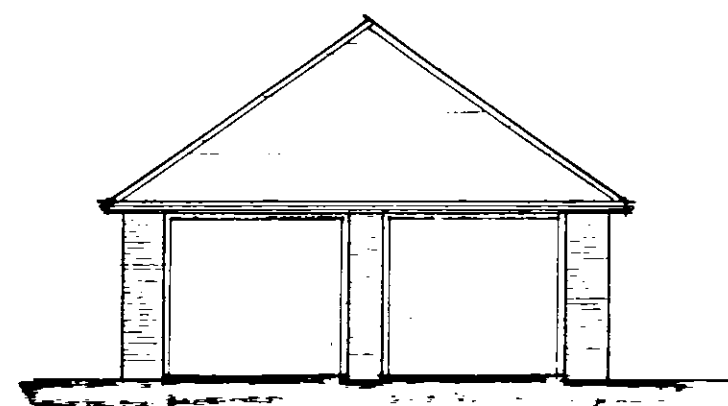


s west

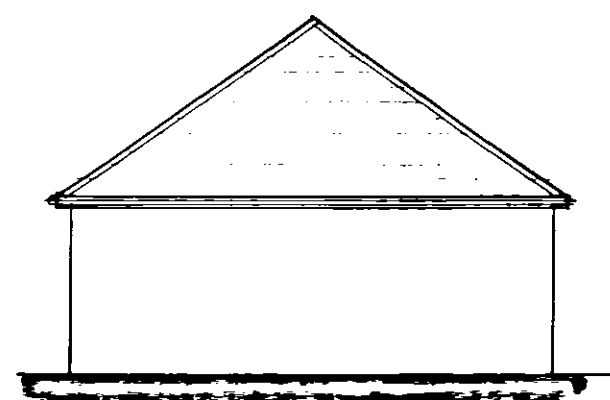


n west

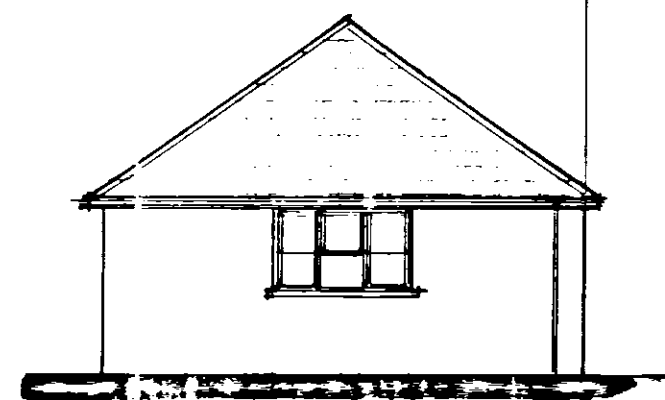

n east

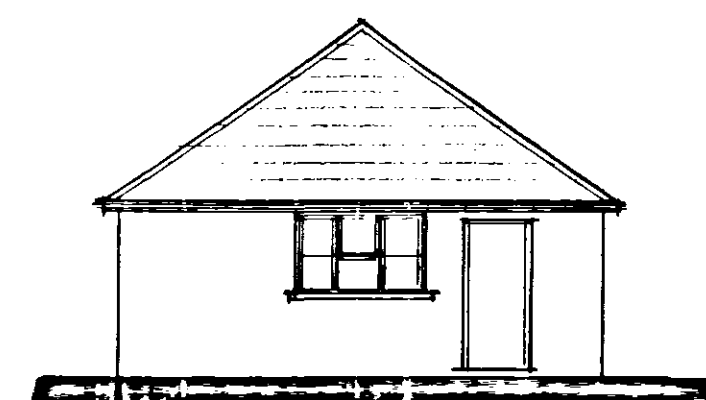

s east

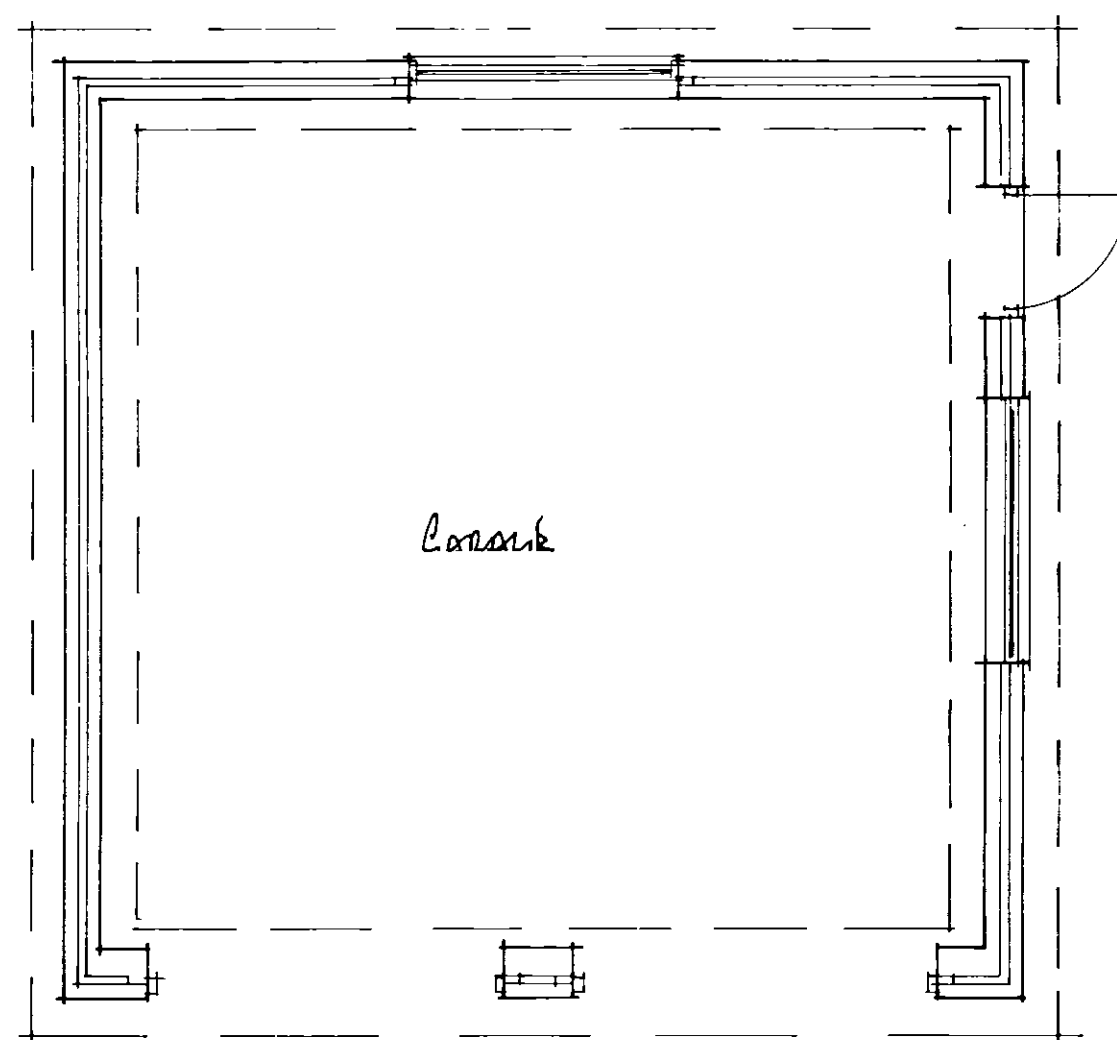

plan

**DETERMINED
PLAN**

SHDC
Planning & Development
- 9 JUL 2004
Ref: 094604

EAST MIDLANDS DESIGN ASSOC.

Architectural Consultants

Willow Lodge
Horseshoe Road
Spalding
Lincs
PE11 3JA

Tel/fax : 01775 767968
E-mail : willowlodge@zoom.co.uk
Mobile phone : 07710 815044

Client

MR S & MRS A WATSON

Project

Proposed Driveway & Garage
At Cowley Gate
Lower Sutton
Spalding Lincs

Drawing

Plans & Elevations of
Garage

Scale 1:50 - 1:100

Date July'04

Drawn AL

Dwg No:

Rev.

04/13/02