
OS Sitemap®

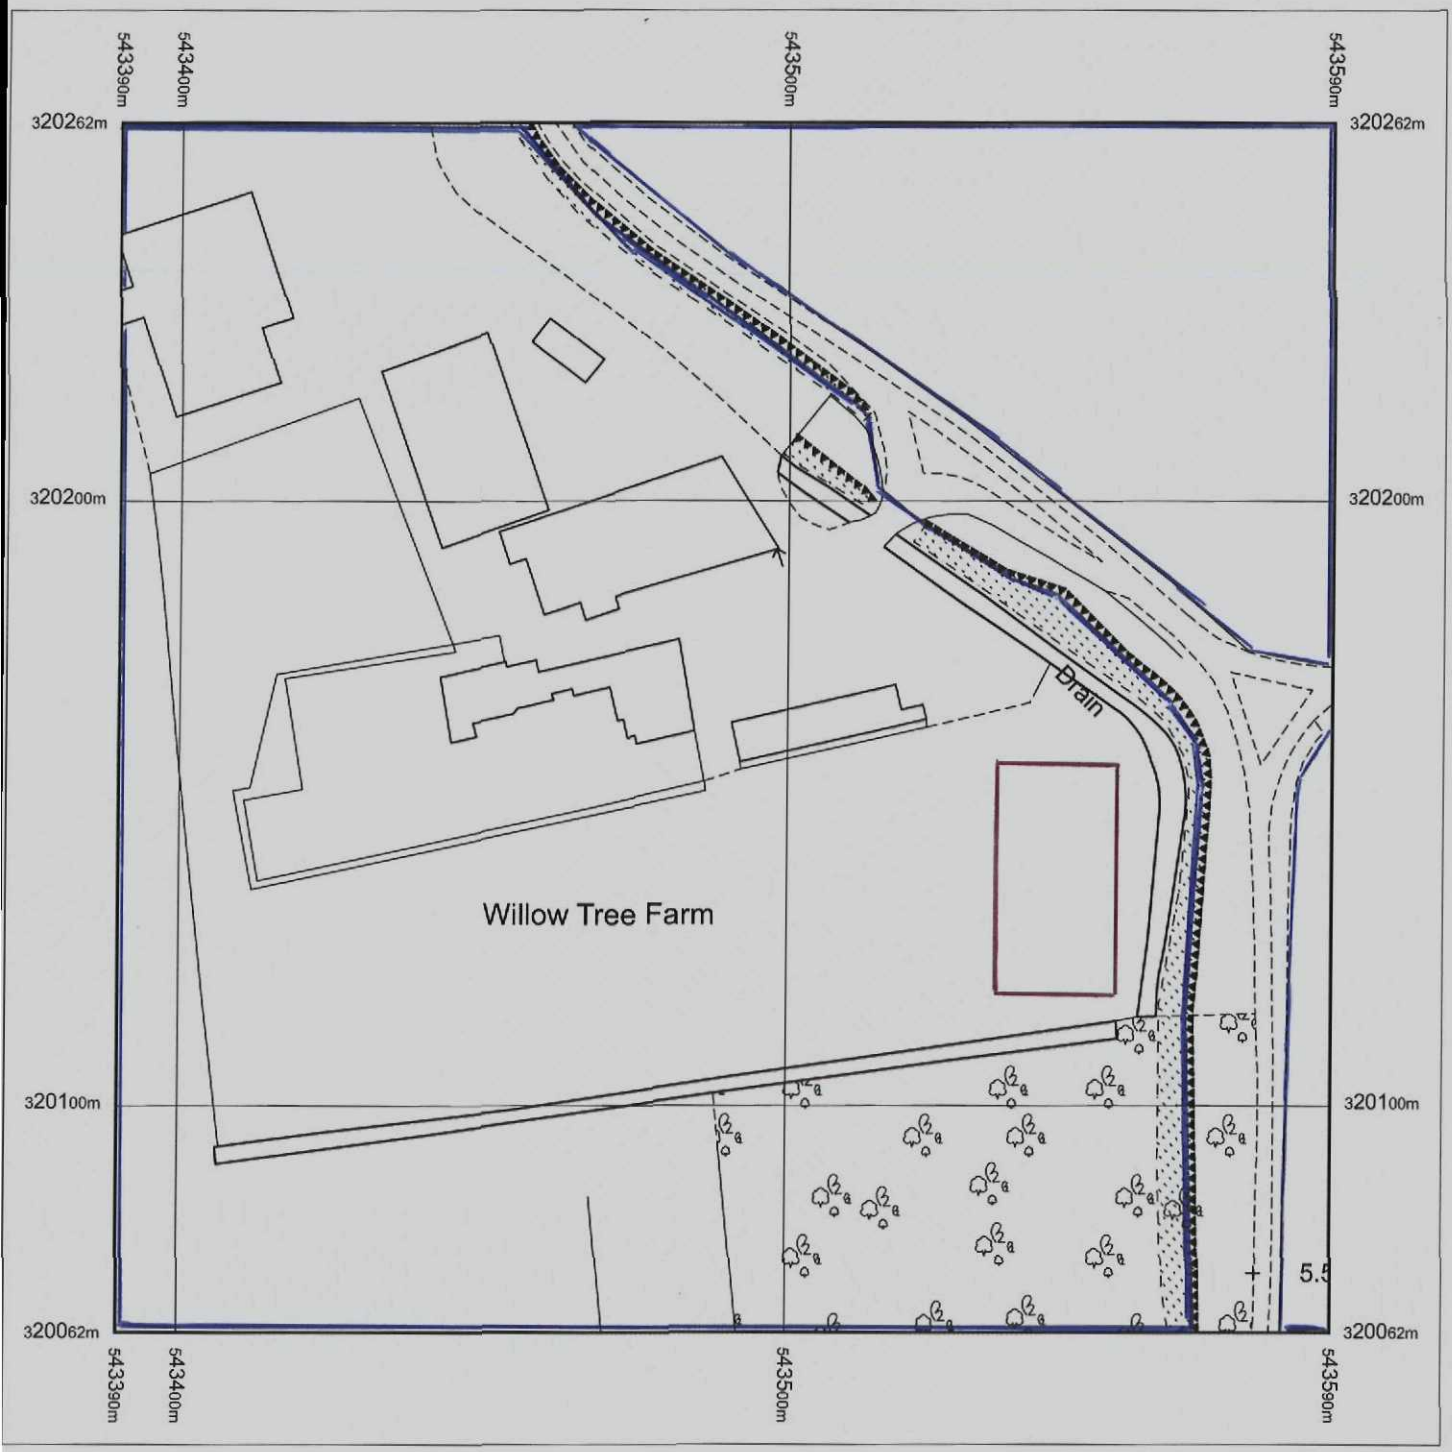

Produced 10.11.2009 from the Ordnance Survey National Geographic Database and incorporating surveyed revision available at this date. © Crown Copyright 2009.

Reproduction in whole or part is prohibited without the prior permission of Ordnance Survey.

Ordnance Survey, the OS Symbol and OS Sitemap are registered trademarks of Ordnance Survey, the national mapping agency of Great Britain.

The representation of a road, track or path is no evidence of a right of way.

The representation of features as lines is no evidence of a property boundary.

Part or all of this OS Sitemap is enlarged from mapping produced at one or more of the following scales: 1:1250, 1:2500, 1:10000.

Metres
0 20 40

Scale 1:1250


Supplied by: **Bookmark Spalding Ltd**
Serial number: 00089600
Centre coordinates: 543490 320162.5

Further information can be found on the OS Sitemap Information leaflet or the Ordnance Survey web site: www.ordnancesurvey.co.uk

SHDC
Planning & Development
02 DEC 2009
Ref: 0946-09

Ordnance Survey®

OS Sitemap®

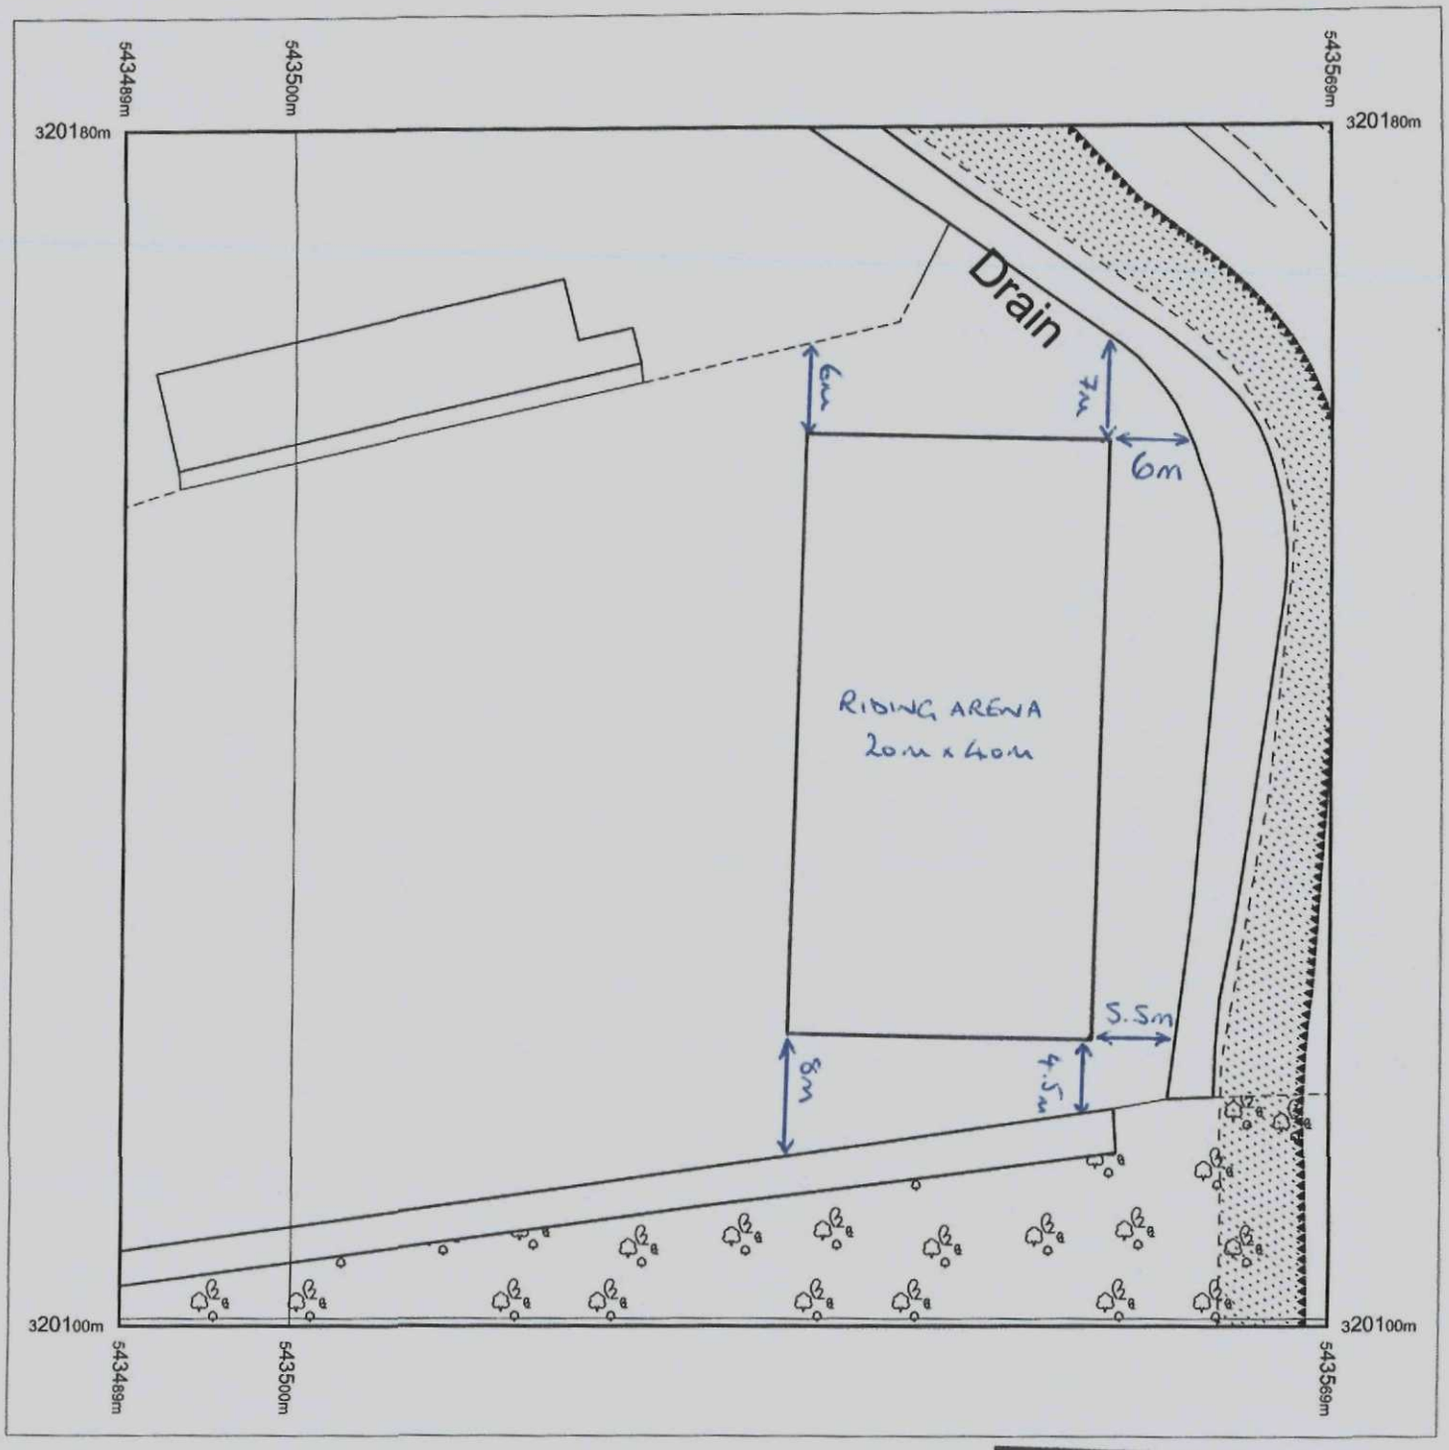

Produced 10.11.2009 from the Ordnance Survey National Geographic Database and incorporating surveyed revision available at this date. © Crown Copyright 2009.

Reproduction in whole or part is prohibited without the prior permission of Ordnance Survey.

Ordnance Survey, the OS Symbol and OS Sitemap are registered trademarks of Ordnance Survey, the national mapping agency of Great Britain.

The representation of a road, track or path is no evidence of a right of way.

The representation of features as lines is no evidence of a property boundary.

Part or all of this OS Sitemap is enlarged from mapping produced at one or more of the following scales: 1:1250, 1:2500, 1:10000.

Metres
0 5 10 15 20

Scale 1:500


Supplied by: **Bookmark Spalding Ltd**
Serial number: 00089500
Centre coordinates: 543528.75 320139.5

Further information can be found on the OS Sitemap Information leaflet or the Ordnance Survey web site: www.ordnancesurvey.co.uk

SHDC
Planning & Development
02 DEC 2009
Ref: 0946-09

BLOCK PLAN.

SHDC
Planning & Development
02 DEC 2009
Ref: 0946-09

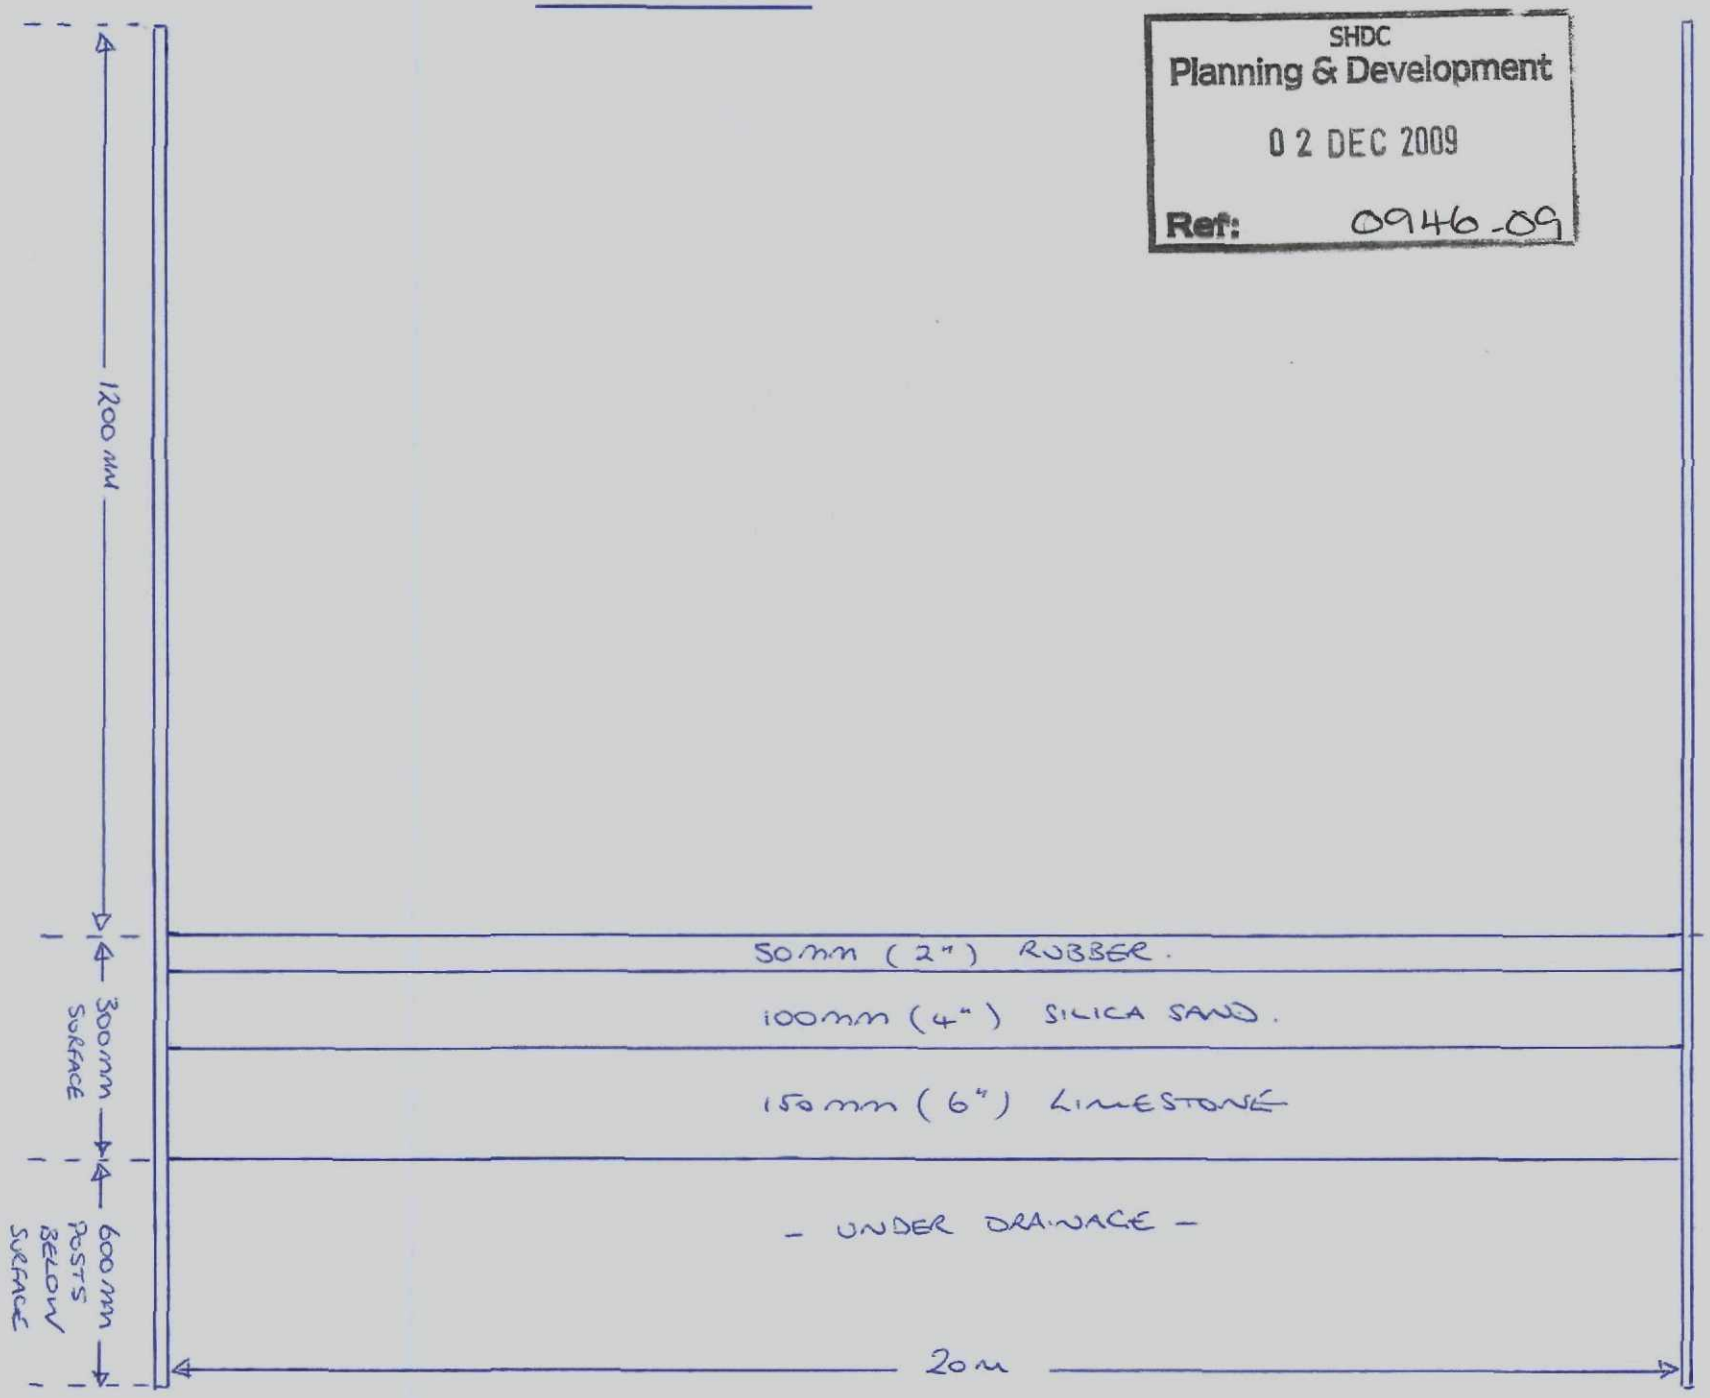

POST AND RAIL FENCING

(BOUNDARY TREATMENT)

4 FT (1200 mm) ABOVE GROUND LEVEL.


SCALES.

HORIZONTAL 1:100

VERTICAL 1:10

Ordnance Survey®

OS Sitemap®

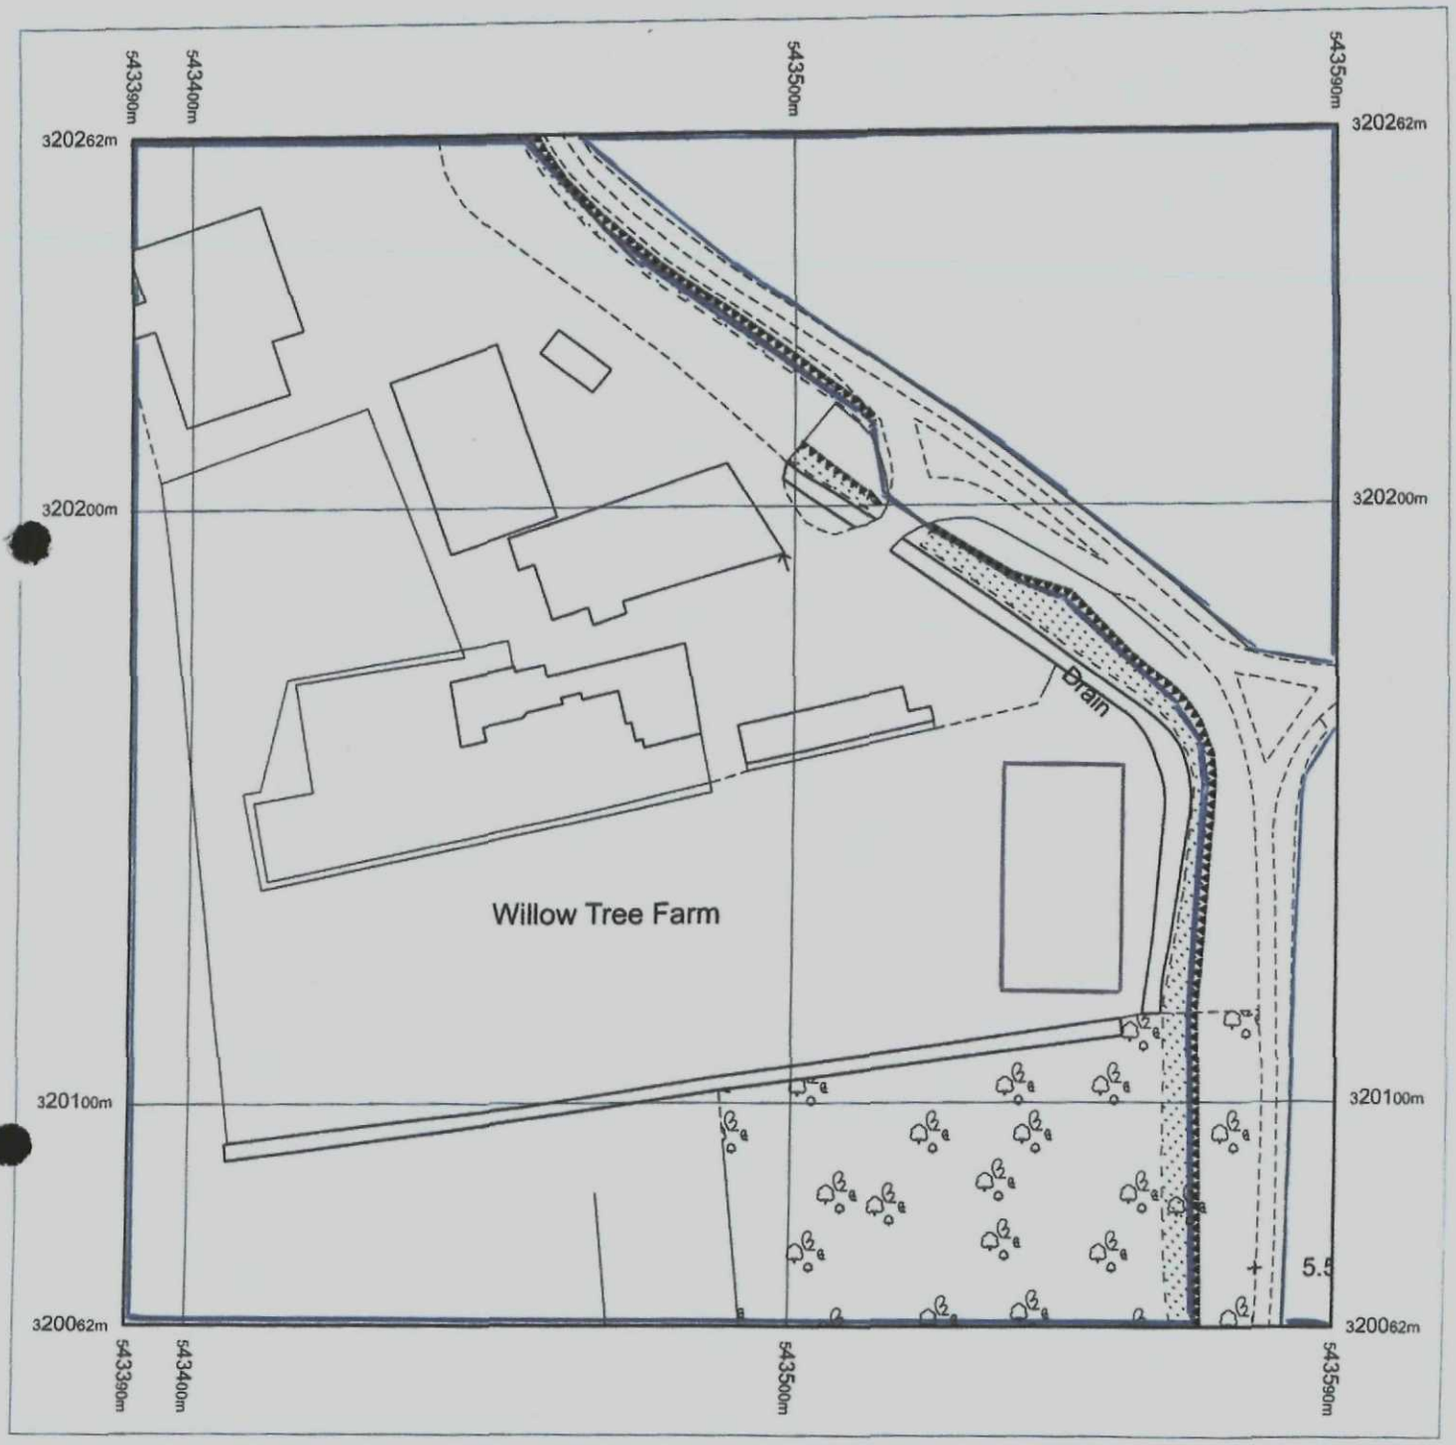

Produced 10.11.2009 from the Ordnance Survey National Geographic Database and incorporating surveyed revision available at this date. © Crown Copyright 2009.

Reproduction in whole or part is prohibited without the prior permission of Ordnance Survey.

Ordnance Survey, the OS Symbol and OS Sitemap are registered trademarks of Ordnance Survey, the national mapping agency of Great Britain.

The representation of a road, track or path is no evidence of a right of way.

The representation of features as lines is no evidence of a property boundary.

Part or all of this OS Sitemap is enlarged from mapping produced at one or more of the following scales: 1:1250, 1:2500, 1:10000.

Metres
0 20 40


Scale 1:1250

Supplied by: **Bookmark Spalding Ltd**
Serial number: 00089600
Centre coordinates: 543490 320162.5

Further information can be found on the OS Sitemap Information leaflet or the Ordnance Survey web site: www.ordnancesurvey.co.uk

Ordnance Survey®

OS Sitemap®

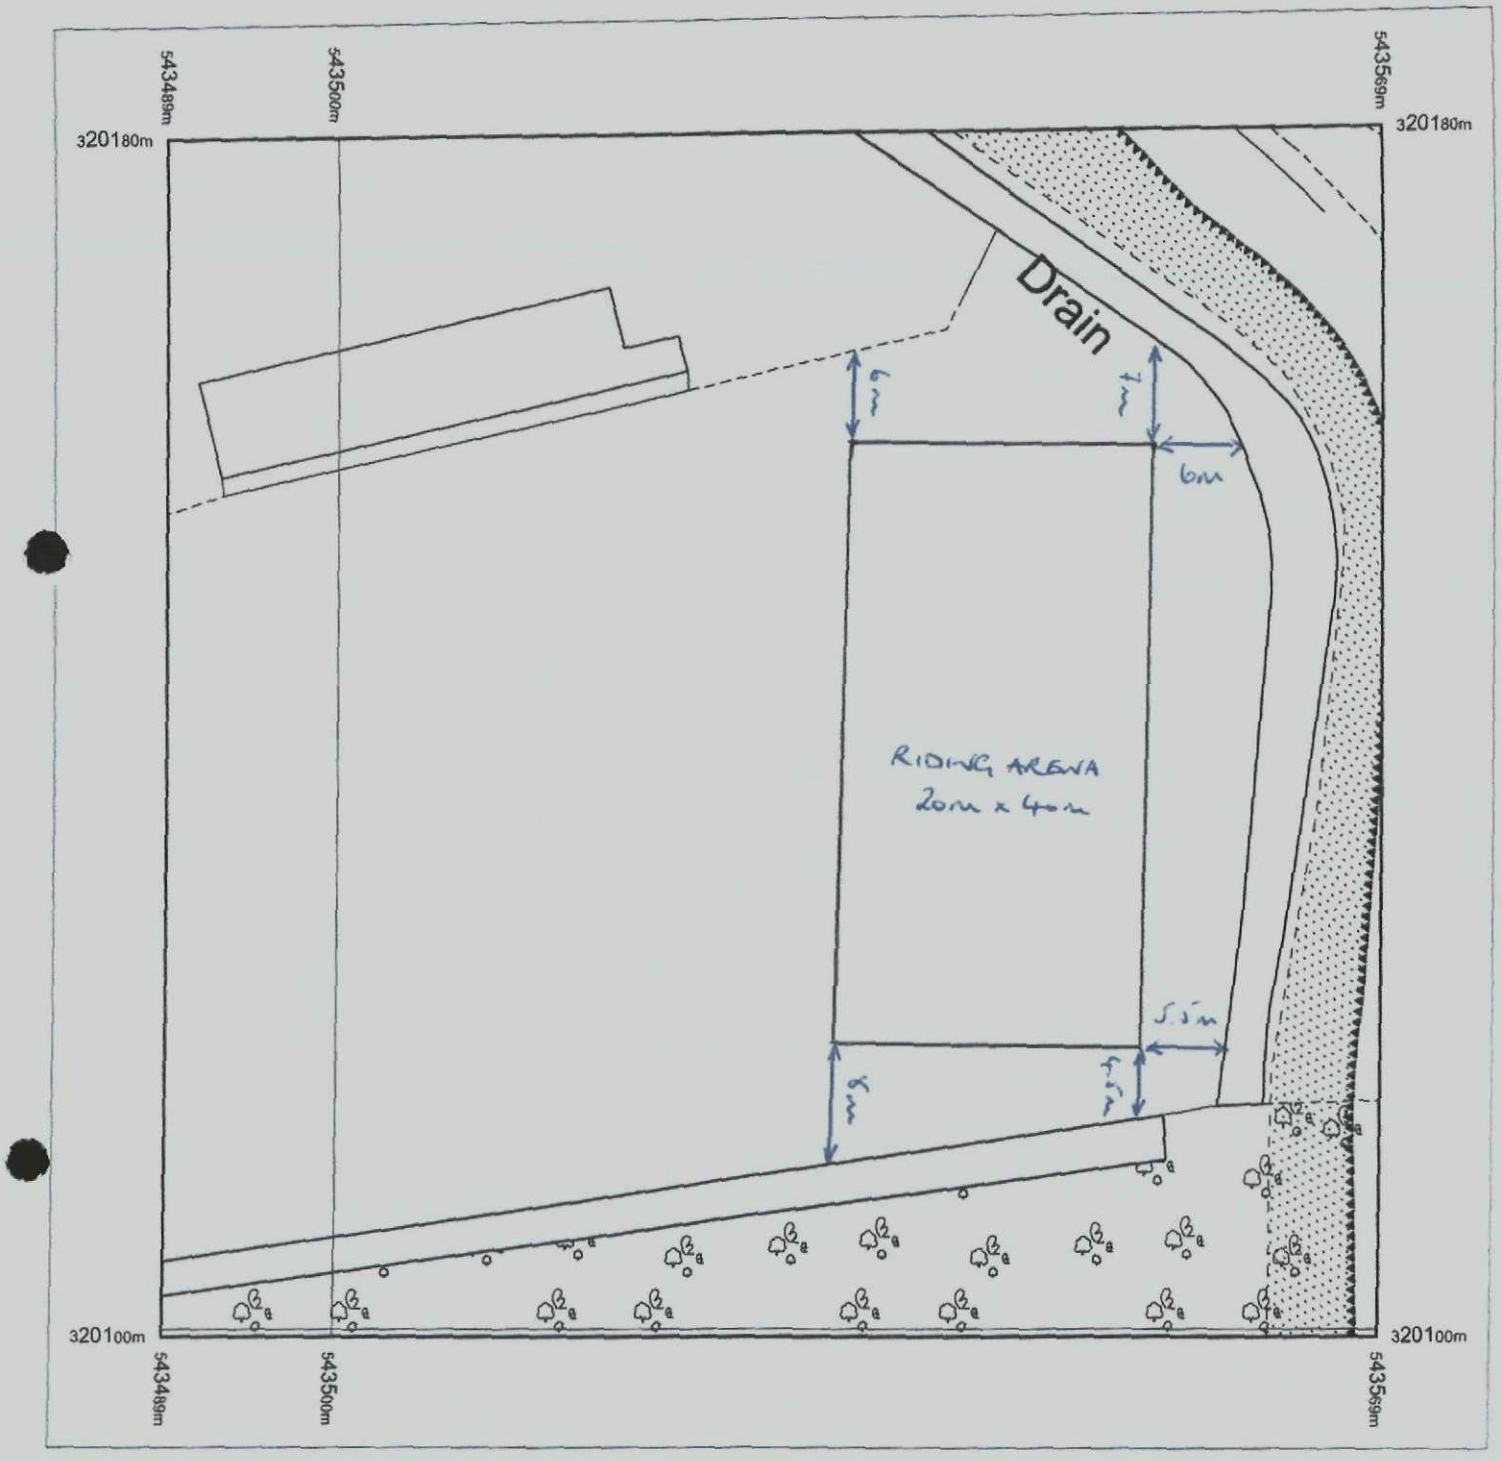

Produced 10.11.2009 from the Ordnance Survey National Geographic Database and incorporating surveyed revision *available at this date. © Crown Copyright 2009.*

Reproduction in whole or part is prohibited without the prior permission of Ordnance Survey.

Ordnance Survey, the OS Symbol and OS Sitemap are registered trademarks of Ordnance Survey, the national mapping agency of Great Britain.

The representation of a road, track or path is no evidence of a right of way.

The representation of features as lines is no evidence of a property boundary.

Part or all of this OS Sitemap is enlarged from mapping *produced at one or more of the following scales: 1:1250,* 1:2500, 1:10000.


Metres
0 5 10 15 20

Scale 1:500

Supplied by: **Bookmark Spalding Ltd**
Serial number: *00089500*
Centre coordinates: 543528.75 320139.5

Further information can be found on the OS Sitemap Information leaflet or the *Ordnance Survey web site:* www.ordnancesurvey.co.uk

BLOCK PLAN.

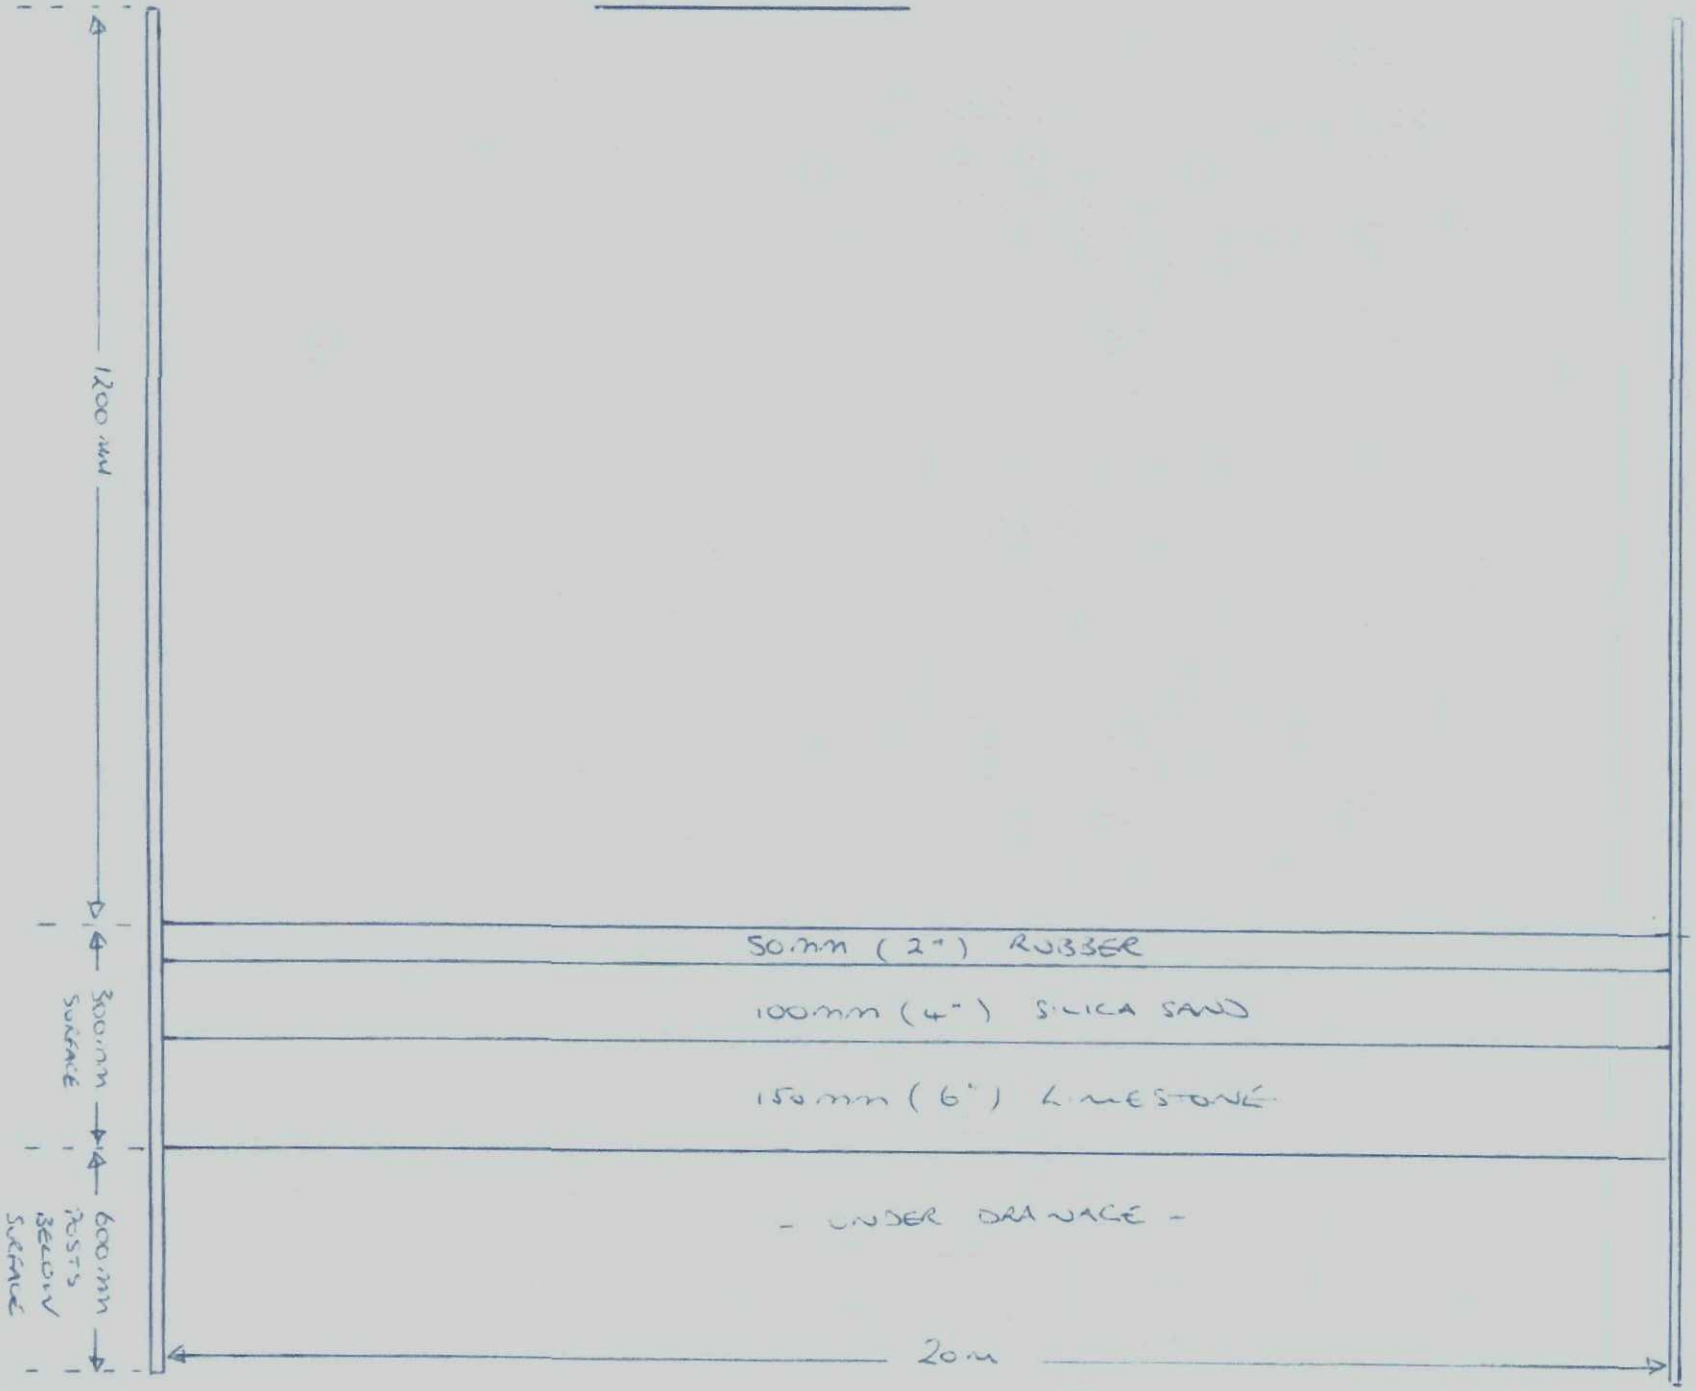

POST AND RAIL FENCING

(BOUNDARY TREATMENT)

4 FT (1200 MM) ABOVE GROUND LEVEL

SCALES

HORIZONTAL 1:100

VERTICAL 1:10