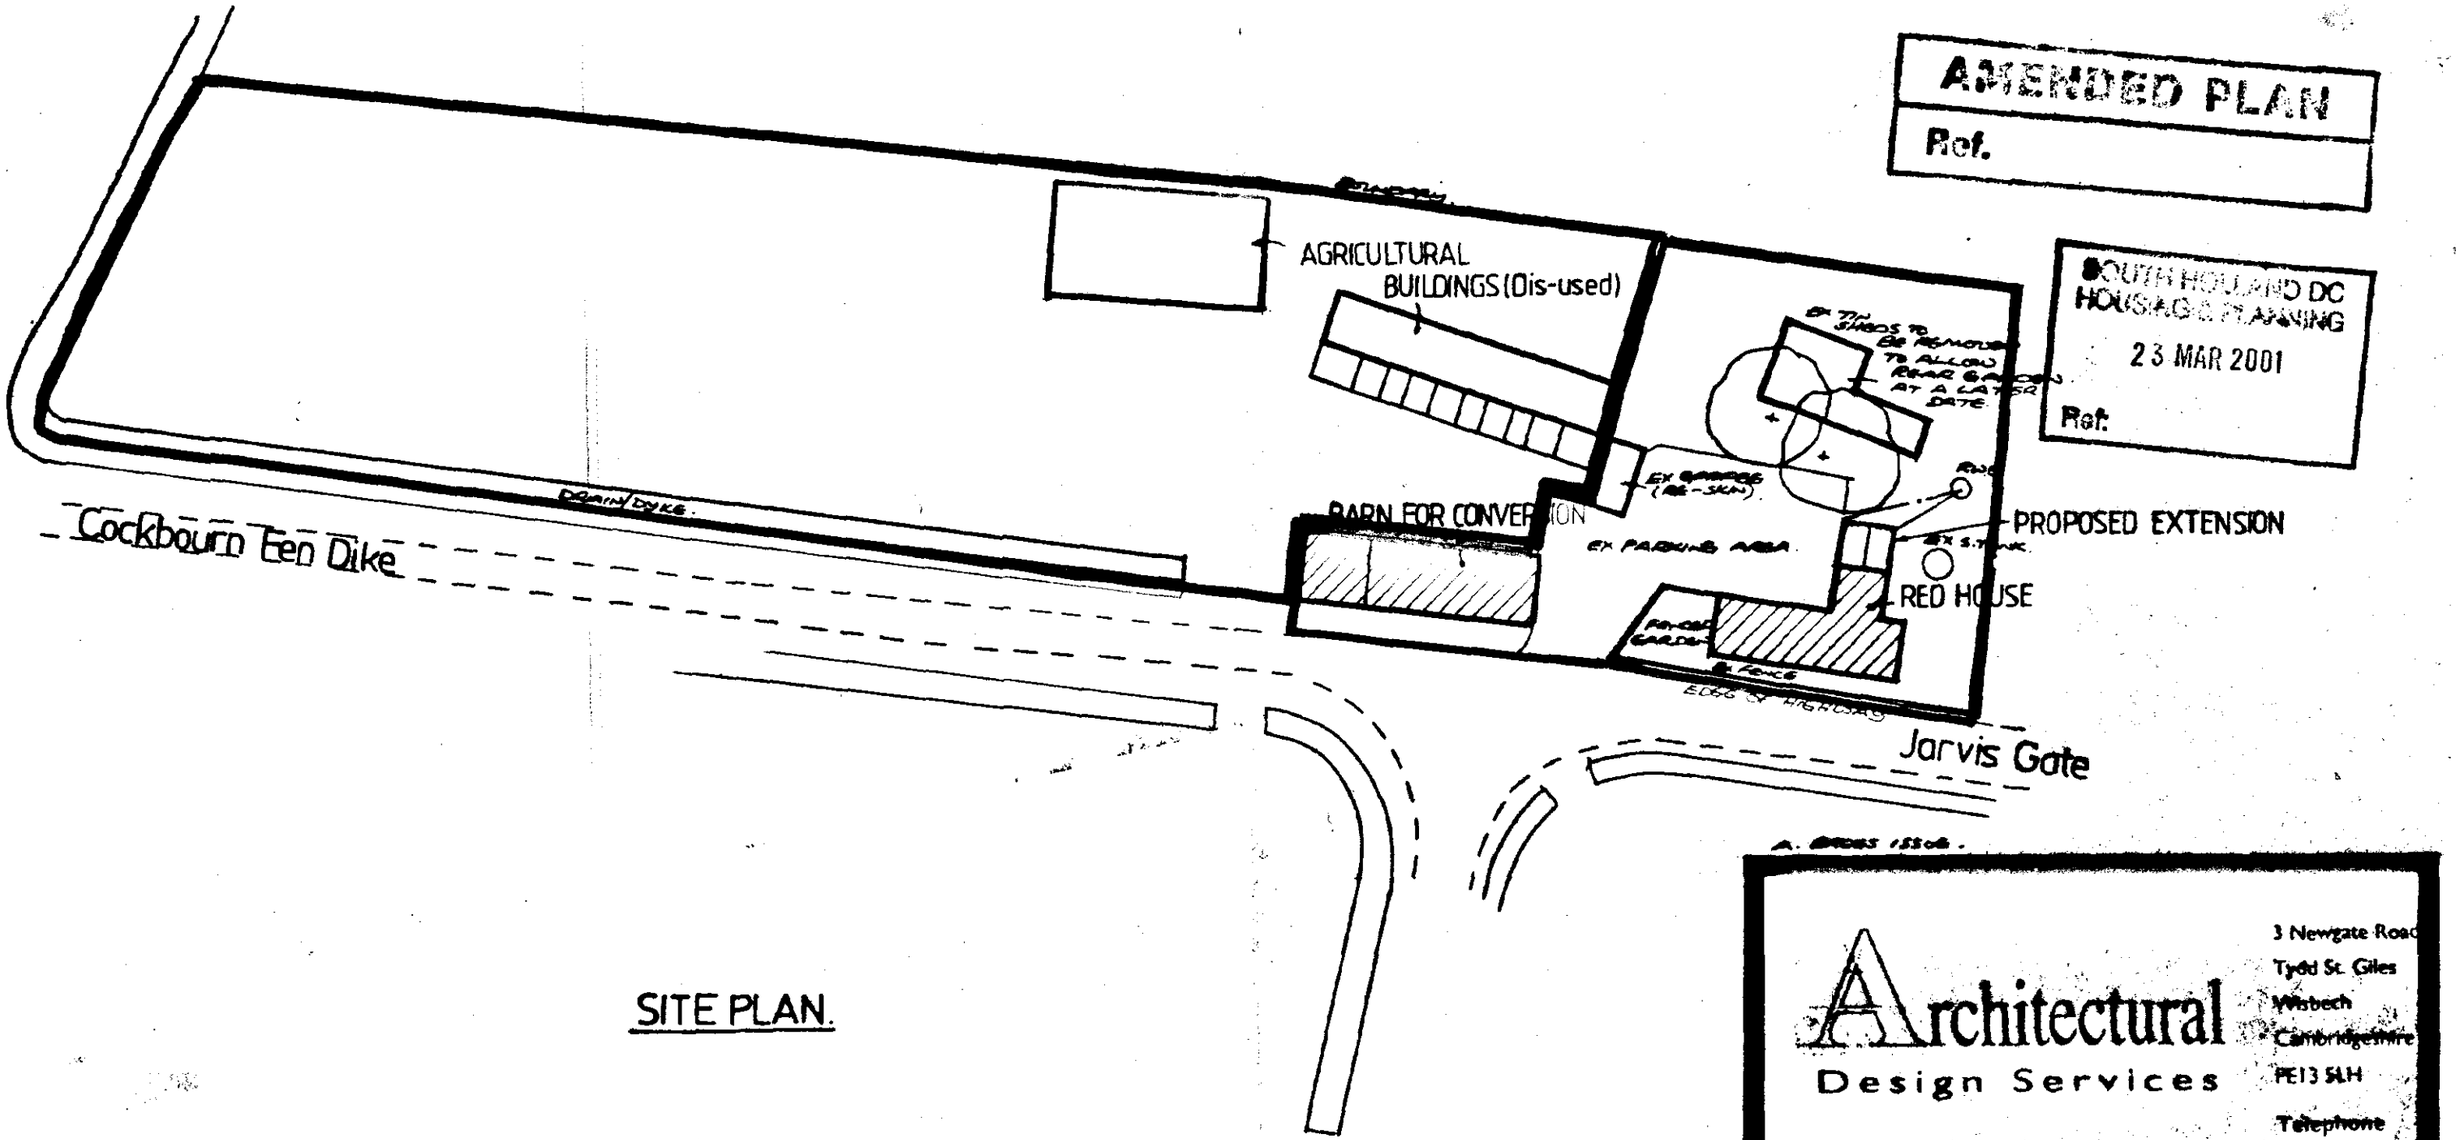


AMENDED PLAN
Ref.

SOUTH HOLLAND DC
HOUSING & PLANNING
23 MAR 2001
Ref.

DETERMINED PLAN

SITE PLAN.


Architectural
Design Services
S. J. Thrower
3 Newgate Road
Tydd St. Giles
Wisbech
Cambridgeshire
PE13 5LH
Telephone
01945 870022

Proposed Conversion of Barn to form additional Residential Accommodation at
Red House, Jarvis Gate, Sutton St. James

For: M.G. Godfrey.

Scale	Date	Drwn.	Chkd.
1-500.	July 00.	S.J.T.	—

Drng no SH/62400.

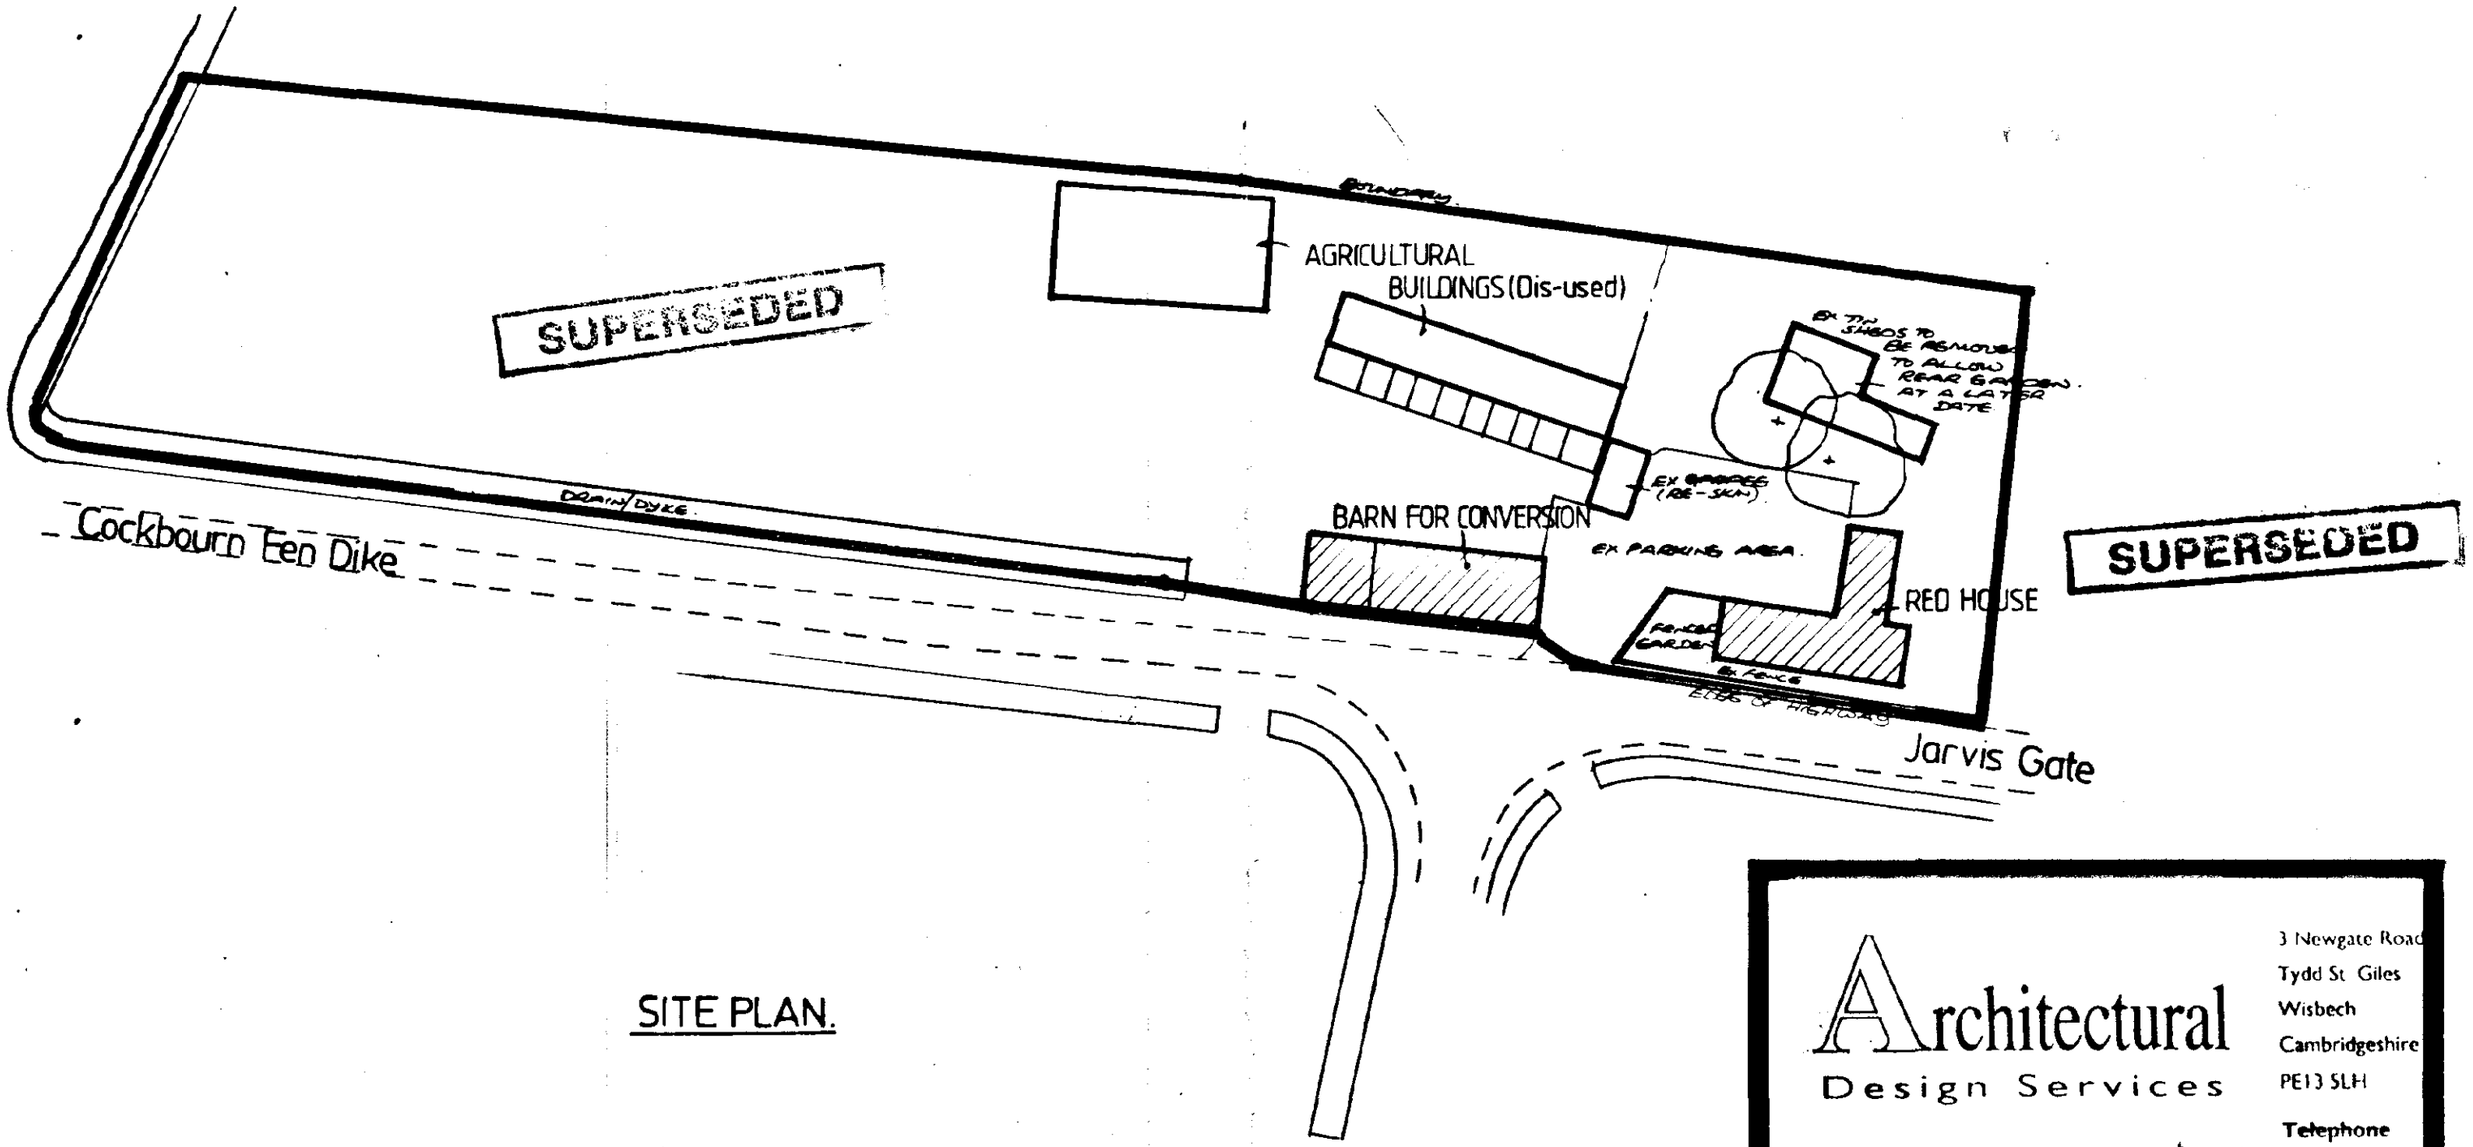

SITE PLAN.

SOUTH HOLLAND DC
HOUSING & PLANNING
28 JUL 2000
Ref: 0948/00


Architectural
Design Services
S. J. Thrower
3 Newgate Road
Tydd St Giles
Wisbech
Cambridgeshire
PE13 5LH
Telephone
01945 870022

Proposed Conversion of Barn to form additional Residential Accommodation at Red House, Jarvis Gate, Sutton St. James


For: M.G.Godfrey.

Scale	Date	Drwn.	Chkd
1-500.	July 00.	S.J.T.	—


Drng no SH/62300.

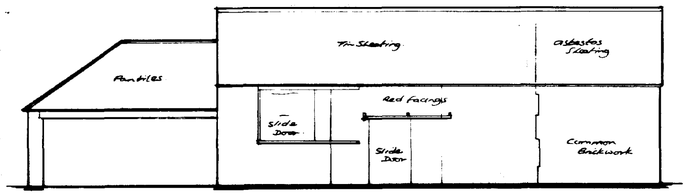


FRONT ELEVATION.

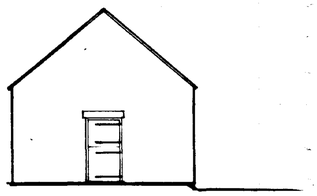


END ELEVATION.

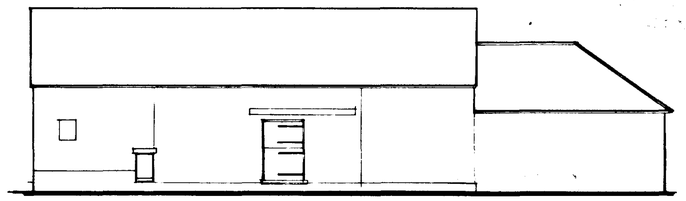

REAR ELEVATION.

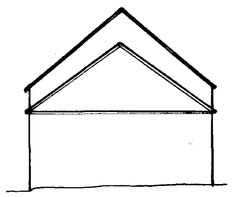

END ELEVATION.

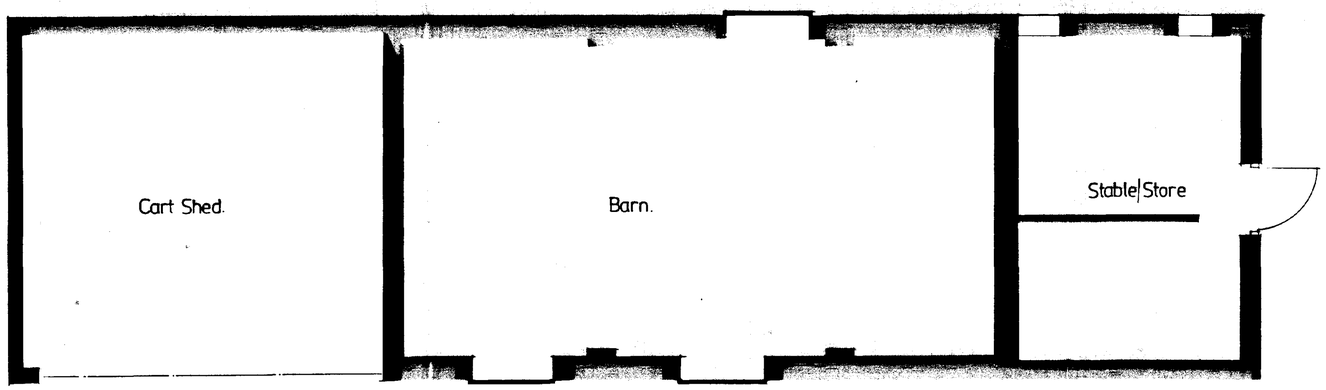

FLOOR PLAN

DETERMINED PLAN

SOUTH HOLLAND DC
HOUSING & PLANNING
28 JUL 2000
Ref: S/H/61500

Architectural
Design Services
S. J. Thrower

3 Newgate Road
Tydd St. Giles
Wisbech
Cambridgeshire
PE13 5LH
Telephone
01945 870022


Proposed Conversion of Barn to form additional Residential Accommodation at
Red House, Jarvis Gate, Sutton St.James

For M.G. Godfrey.


Existing Details.

Scale	Date	Drawn	Chkd
1-50 1-100	July 00	S.J.T.	—


Drng no. SH/61500.

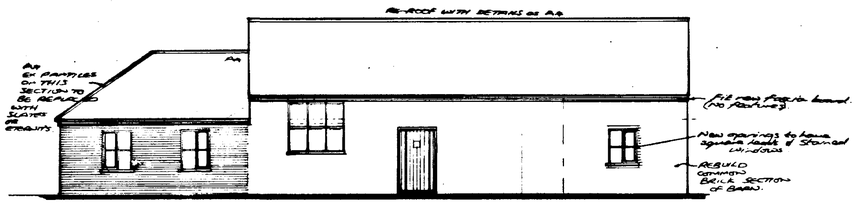


FRONT ELEVATION.

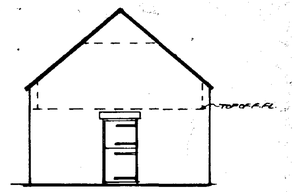


END ELEVATION.

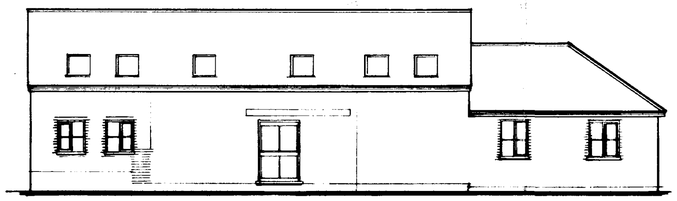


REAR ELEVATION.

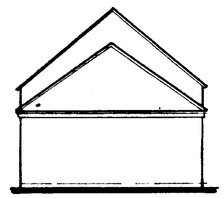

END ELEVATION.

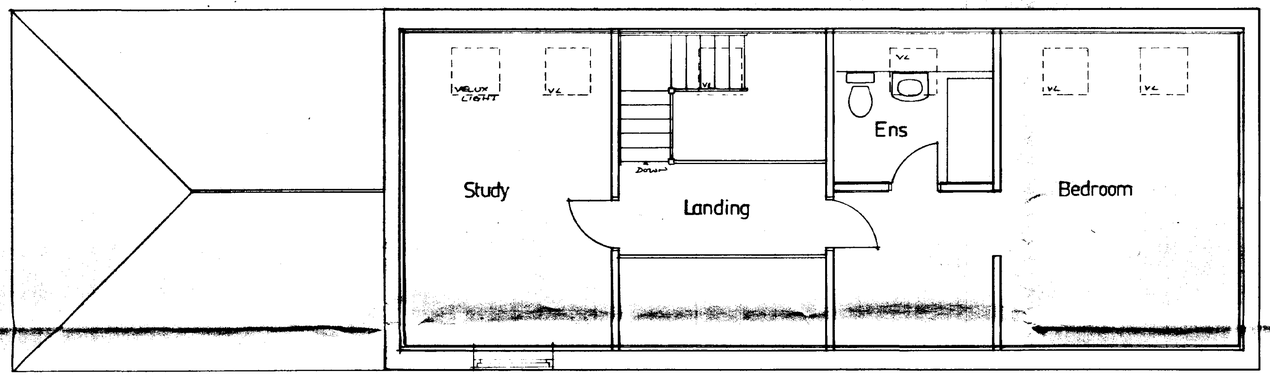

PROPOSED FIRST FLOOR PLAN.

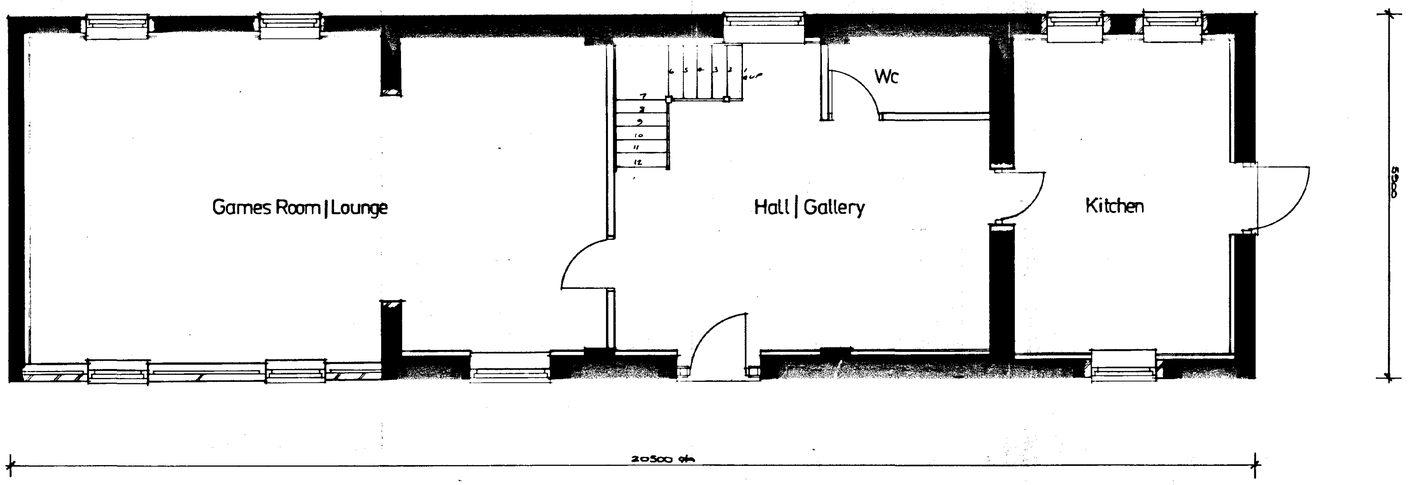

PROPOSED GROUND FLOOR PLAN.

SOUTH HOLLAND DC
HOUSING & PLANNING
23 MAR 2001
Ref. H11/0943/00

AMENDED PLAN
Ref.

DETERMINED PLAN

B	Planning Revisions (windows)
A	Planning Revisions (windows & notes)
	Planning Issue

Architectural Design Services
S. J. Thrower
3 Navigation Court
Tydd St. Giles
Wisbech
Cambridgeshire
PE13 5LH
Telephone
01945 870022


Proposed Conversion of Barn to form additional Residential Accommodation at Red House, Jarvis Gate, Sutton St. James

For M.G. Godfrey.


Proposed Details.

Scale	Date	By	
1-50 1-100	July 00	S.J.T	


Drng no. SH/61600 A B

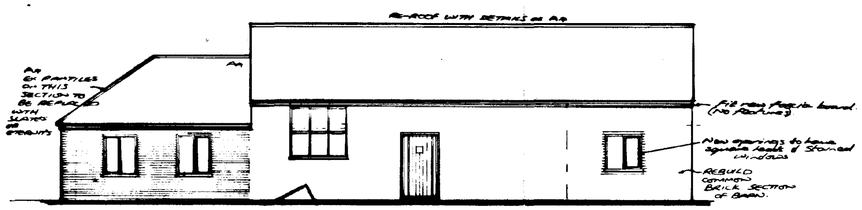


FRONT ELEVATION.

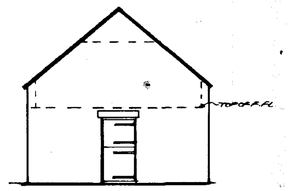


END ELEVATION.

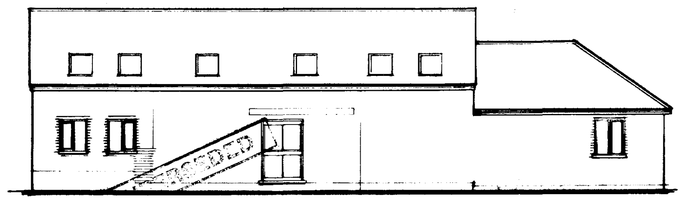


REAR ELEVATION.

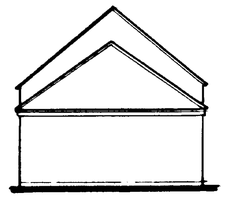

END ELEVATION.

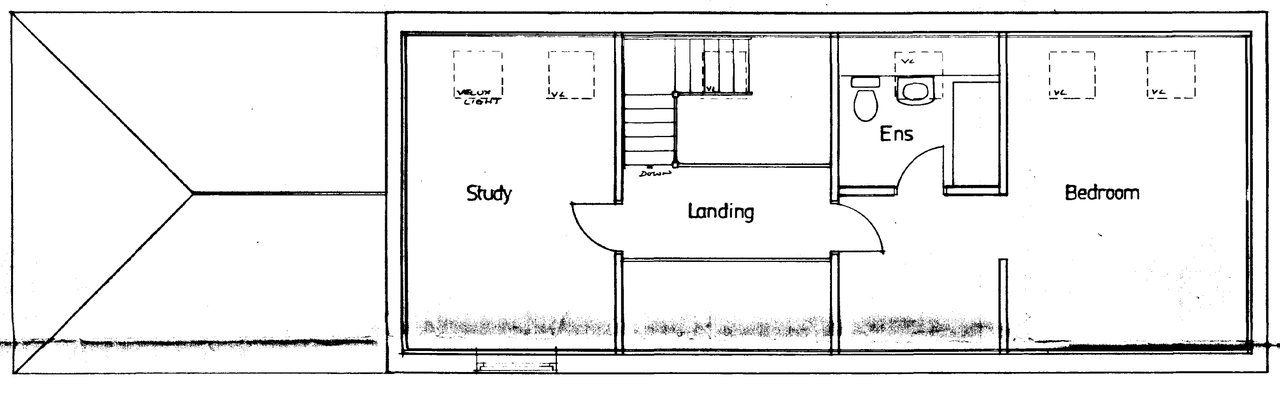

PROPOSED FIRST FLOOR PLAN.

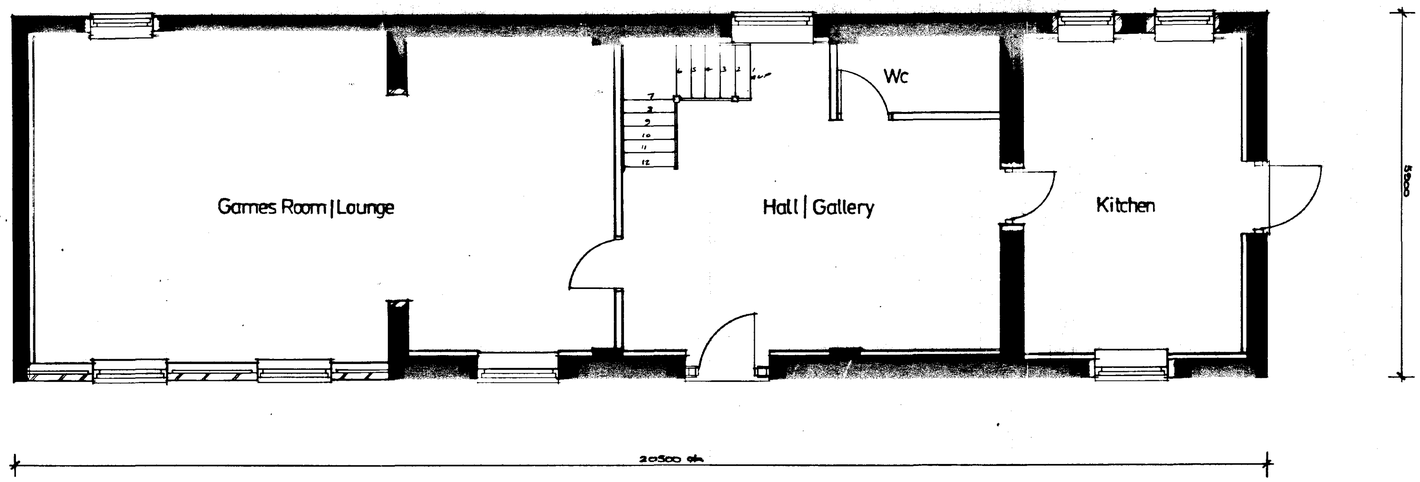

PROPOSED GROUND FLOOR PLAN.

AMENDED PLAN
Ref.

SOUTH HOLLAND DC
HOUSING & PLANNING
21 SEP 2000
Ref: 0948/00

SUPERSEDED

A	Planning Revisions (Windows & roofs)
	Planning Issue

Architectural Design Services
S J Thrower
3 Newgate Road
Tydd St. Giles
Wisbech
Cambridgeshire
PE13 5LH
Telephone
01945 870022


Proposed Conversion of Barn to form additional Residential Accommodation at Red House, Jarvis Gate, Sutton St. James.

For: M.G.Godfrey.


Proposed Details.

Scale	Date	Drn	Chk
1-50 1-100	July 00	S.J.T	—


Drng no. SH/61600 A

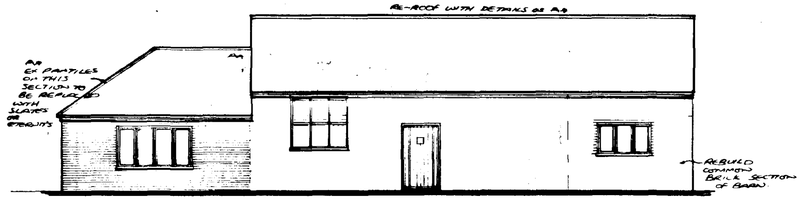


FRONT ELEVATION.

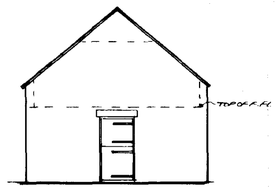

END ELEVATION.

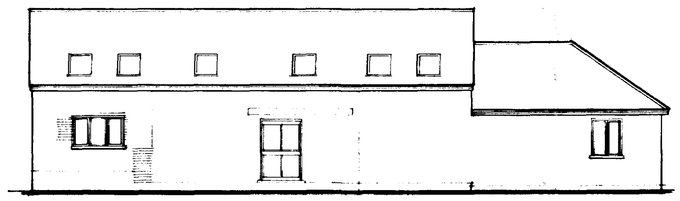

REAR ELEVATION.

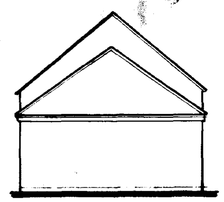


END ELEVATION.


SUPERSEDED

SUPERSEDED

SUPERSEDED

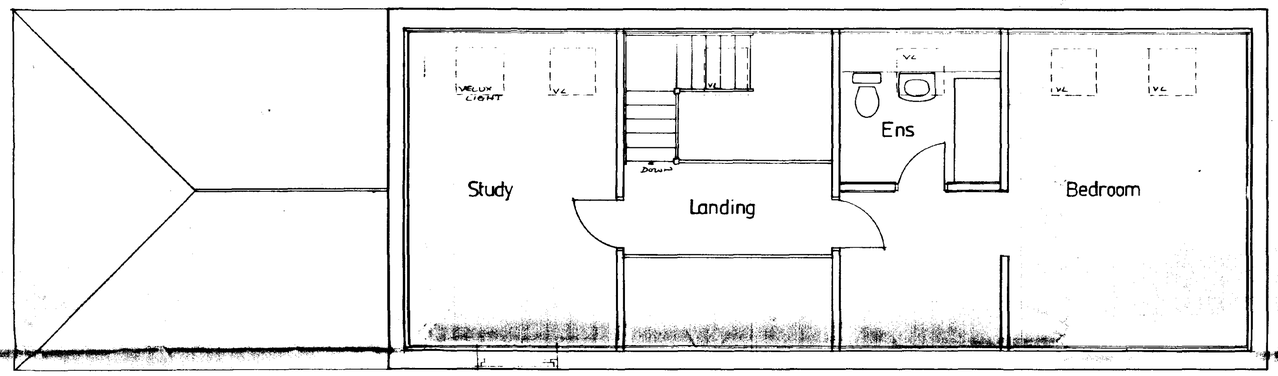

PROPOSED FIRST FLOOR PLAN.

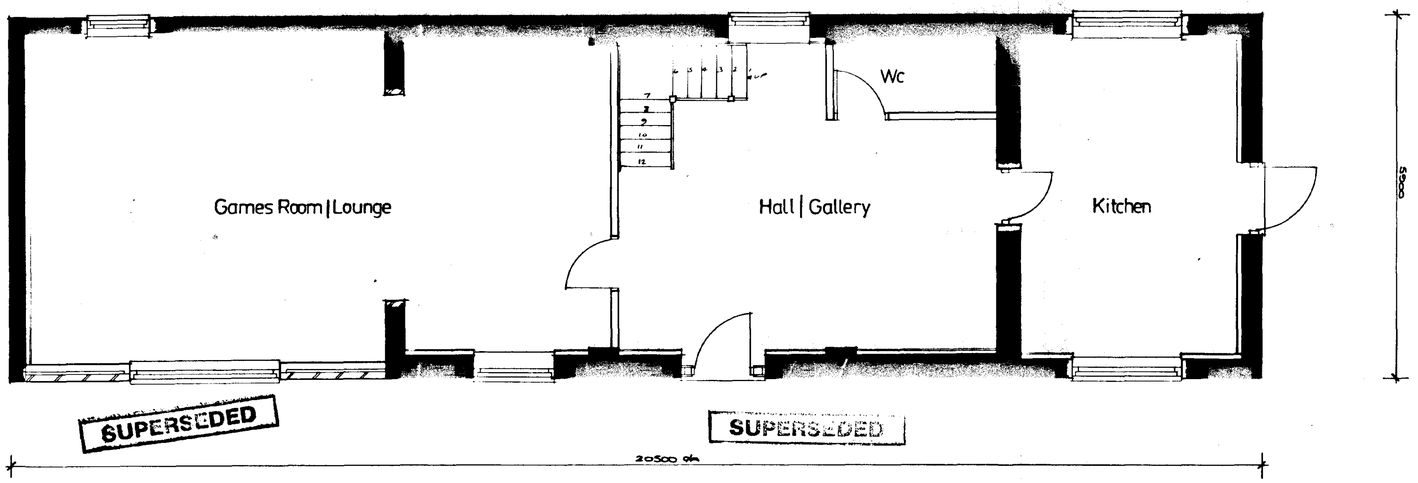

SUPERSEDED

SUPERSEDED

PROPOSED GROUND FLOOR PLAN.

SUPERSEDED

SOUTH HOLLAND DC
HOUSING & PLANNING
28 JUL 2000
Ref: 0948/00

Planning Issue

Architectural Design Services

S J Thrower

3 Newgate Road
Tydd St Giles
Wisbech
Cambridgeshire
PE13 5LH
Telephone
01945 870022

Proposed Conversion of Barn to form additional Residential Accommodation at Red House, Jarvis Gate, Sutton St. James.

For M.G.Godfrey.

Proposed Details.

Scale	Date	Drawn	Chkd
1-50 1-100	July 00.	S.J.T.	—

Drng no. SH/61600