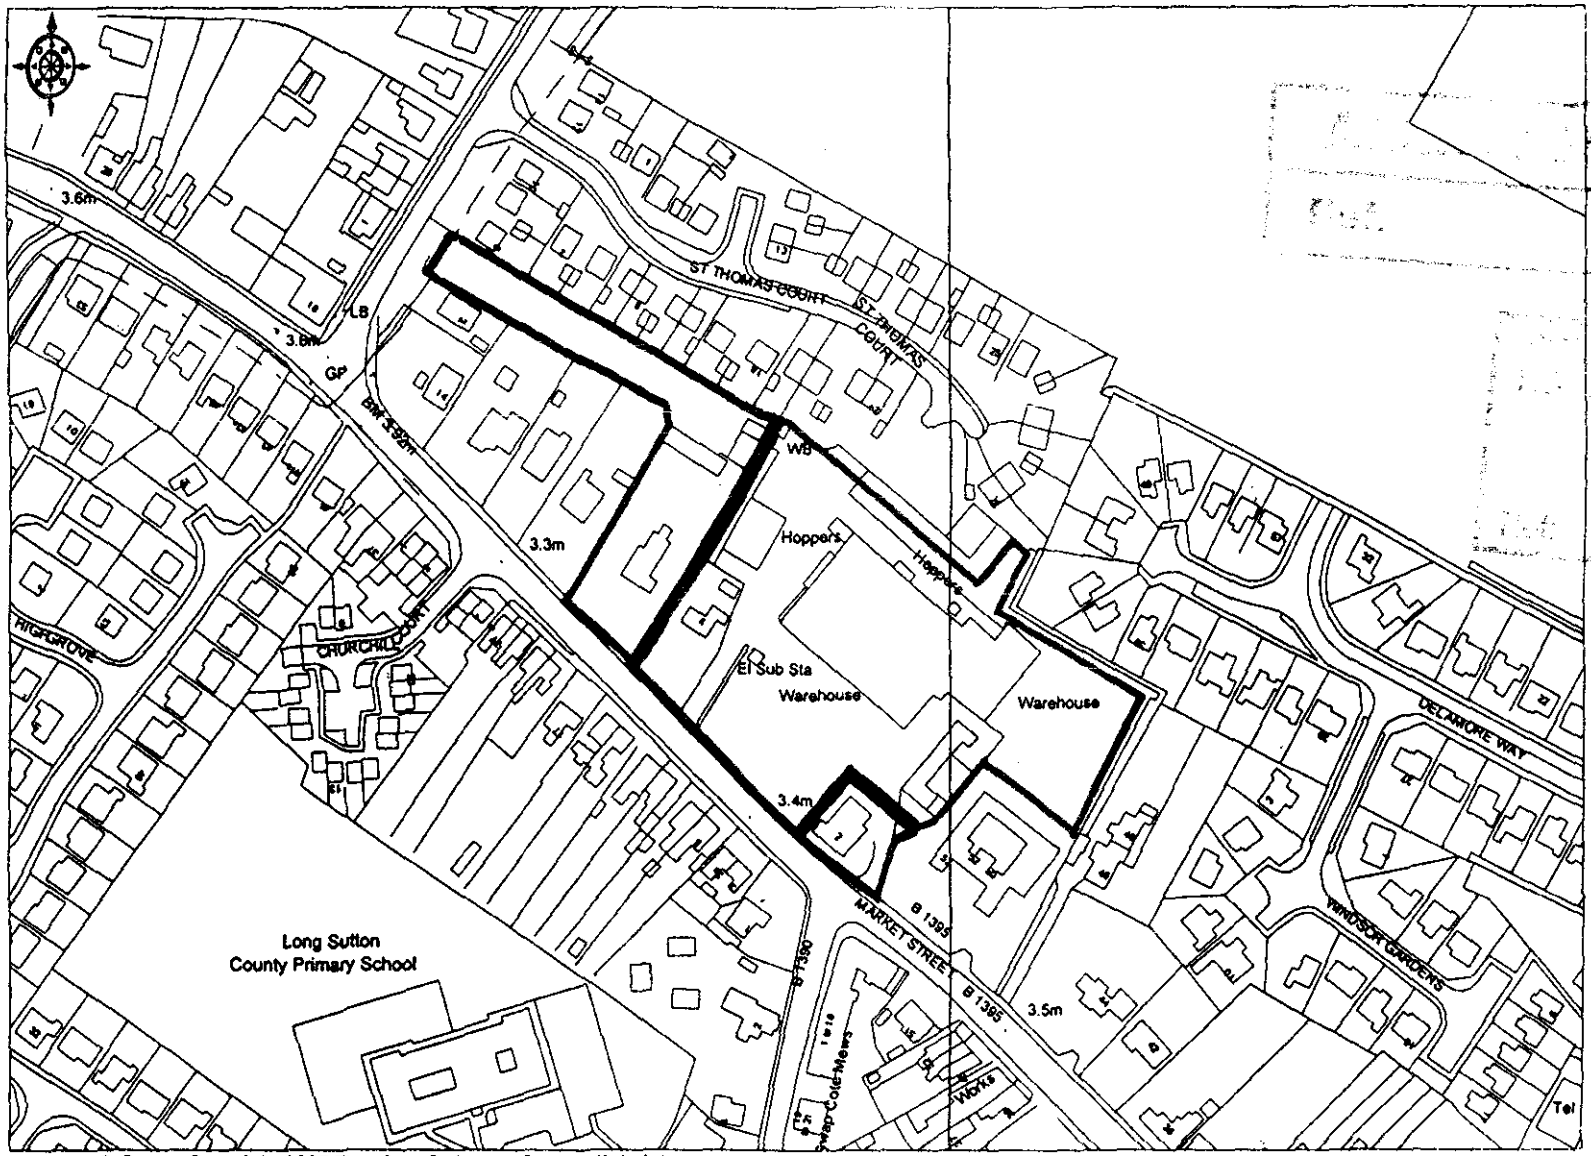


© Crown Copyright 1997 Based on Ordnance Survey digital data
Survey Scale - 1:2500 Plotted Scale - 1:2500

Ordnance Survey
Value Added Reseller

SITE IDENTIFICATION PLAN, REF : 412/D

DUNNS SEEDS SITE, GEDNEY ROAD, LONG SUTTON

0953/97

LONG SUTTON TOWN CENTRE
SHOPPING PLAN
APRIL 1998

2.5m CLOSE BOARDED FENCE

ACCESS TO AWA PUMPING STATION

4.5m ACOUSTIC SCREEN AROUND SERVICE YARD

SERVICE YARD

GARAGE

TOTAL NUMBER OF PARKING BAYS 215

PROPOSED FOOD STORE

No 8 & 10 GEDNEY ROAD

No 6 GEDNEY ROAD

PHOENIX HOUSE

GEDNEY ROAD

APPROVED PLANS

Ref.

SOUTH HOLLAND DC PLANNING & BUILDING CONTROL

12 FEB 1998

Ref. 09/53/97

LEGEND

- Existing Trees
- Semi Mature Trees 20/25
- Advanced Stock 16/18
- Extra Heavy Standard 14/16
- Heavy Standard 12/14
- Selected Standard 10/12
- Ornamental Shrub Planting
- Semi Native Shrub Planting
- Semi Native Hedge Planting

FOR ILLUSTRATIVE PURPOSES ONLY

MACGREGOR • SMITH LANDSCAPE CONSULTANTS

Long Sutton

17257/02C

Landscape Proposals

1:500 @ A2

26.01.98