

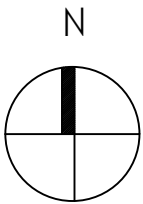


Do not scale off this drawing – All dimensions and setting out to be verified on site. If in doubt contact the originator for clarification.

This drawing is the property of FRAMEWORK. Copyright is reserved by them and the drawing is issued on the condition that it is not copied, reproduced, retained or disclosed to any unauthorised person, either wholly or in part without the consent in writing of FRAMEWORK

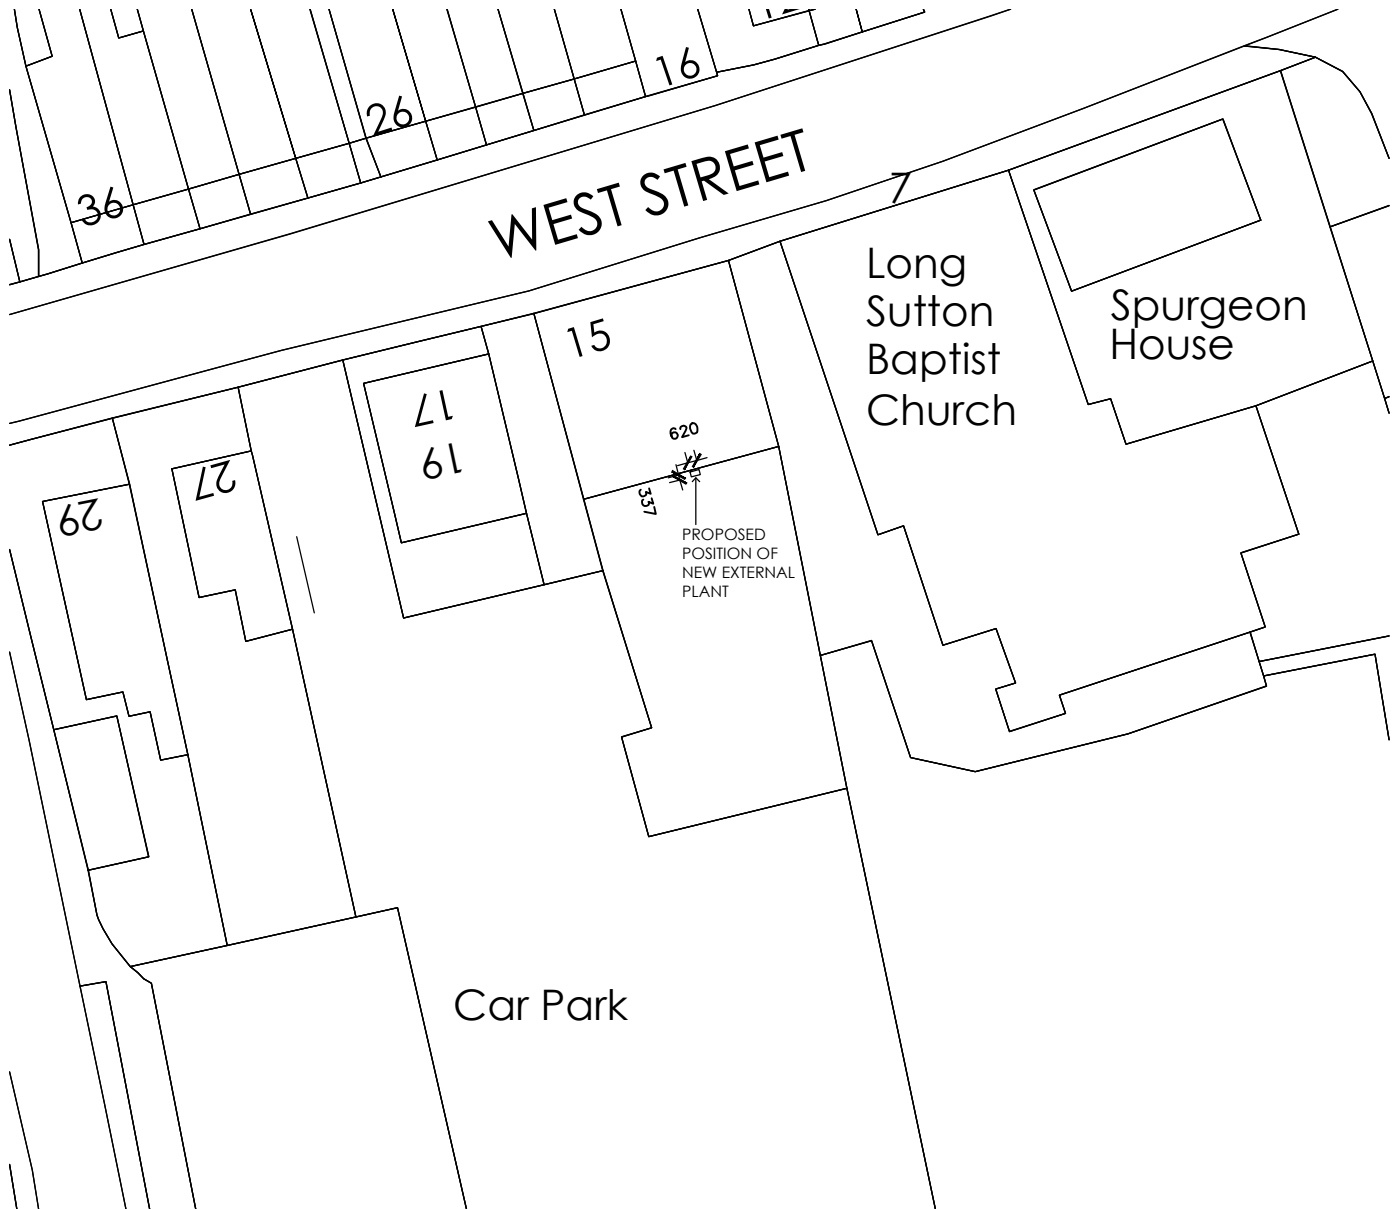

PLANNING ISSUE

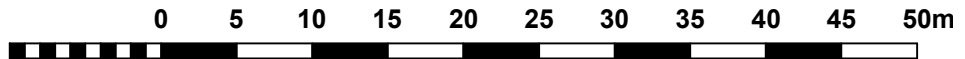

Scale bar 1:500.

Rev	Revision note	Date	Drawn by
	LONG SUTTON FUNERAL HOME WEST STREET, LONG SUTTON		
	Drawn by JG	Checked	Date SEP 2022
	PROPOSED SITE BLOCK PLAN	Dwg No J2235 00103	Scale 1:1500 at A4
			Rev