



EXISTING DRAINS.

WINTERS LANE

WISBECH ROAD

DO NOT
REMOVE
28 SEP 1990
Ref: 0956/95

PROCTOR
BROS.

± 180 M

± 154 M

± 126 M

± 14 M

± 98 M

± 112 M

± 80'0"

± 60'0"

± 180'0"

± 60'0"

± 154 M

± 184 M

± 130 M

AREA MARKED IN RED FOR
CHANGE FROM AGRICULTURAL
USE TO INDUSTRIAL USE.

(TOTAL AREA ± 0.529 HECTARES.)

DETERMINED
PLAN

BLOCK PLAN

SCALE 1:1250


REF DU/1A

INDUSTRIAL DEVELOPMENT, WINTERS LANE, LONG SUTTON,
FOR DUNNS (L.S.) LTD.

COPY DO NOT REMOVE FROM FILE



PROCTOR
BROS.

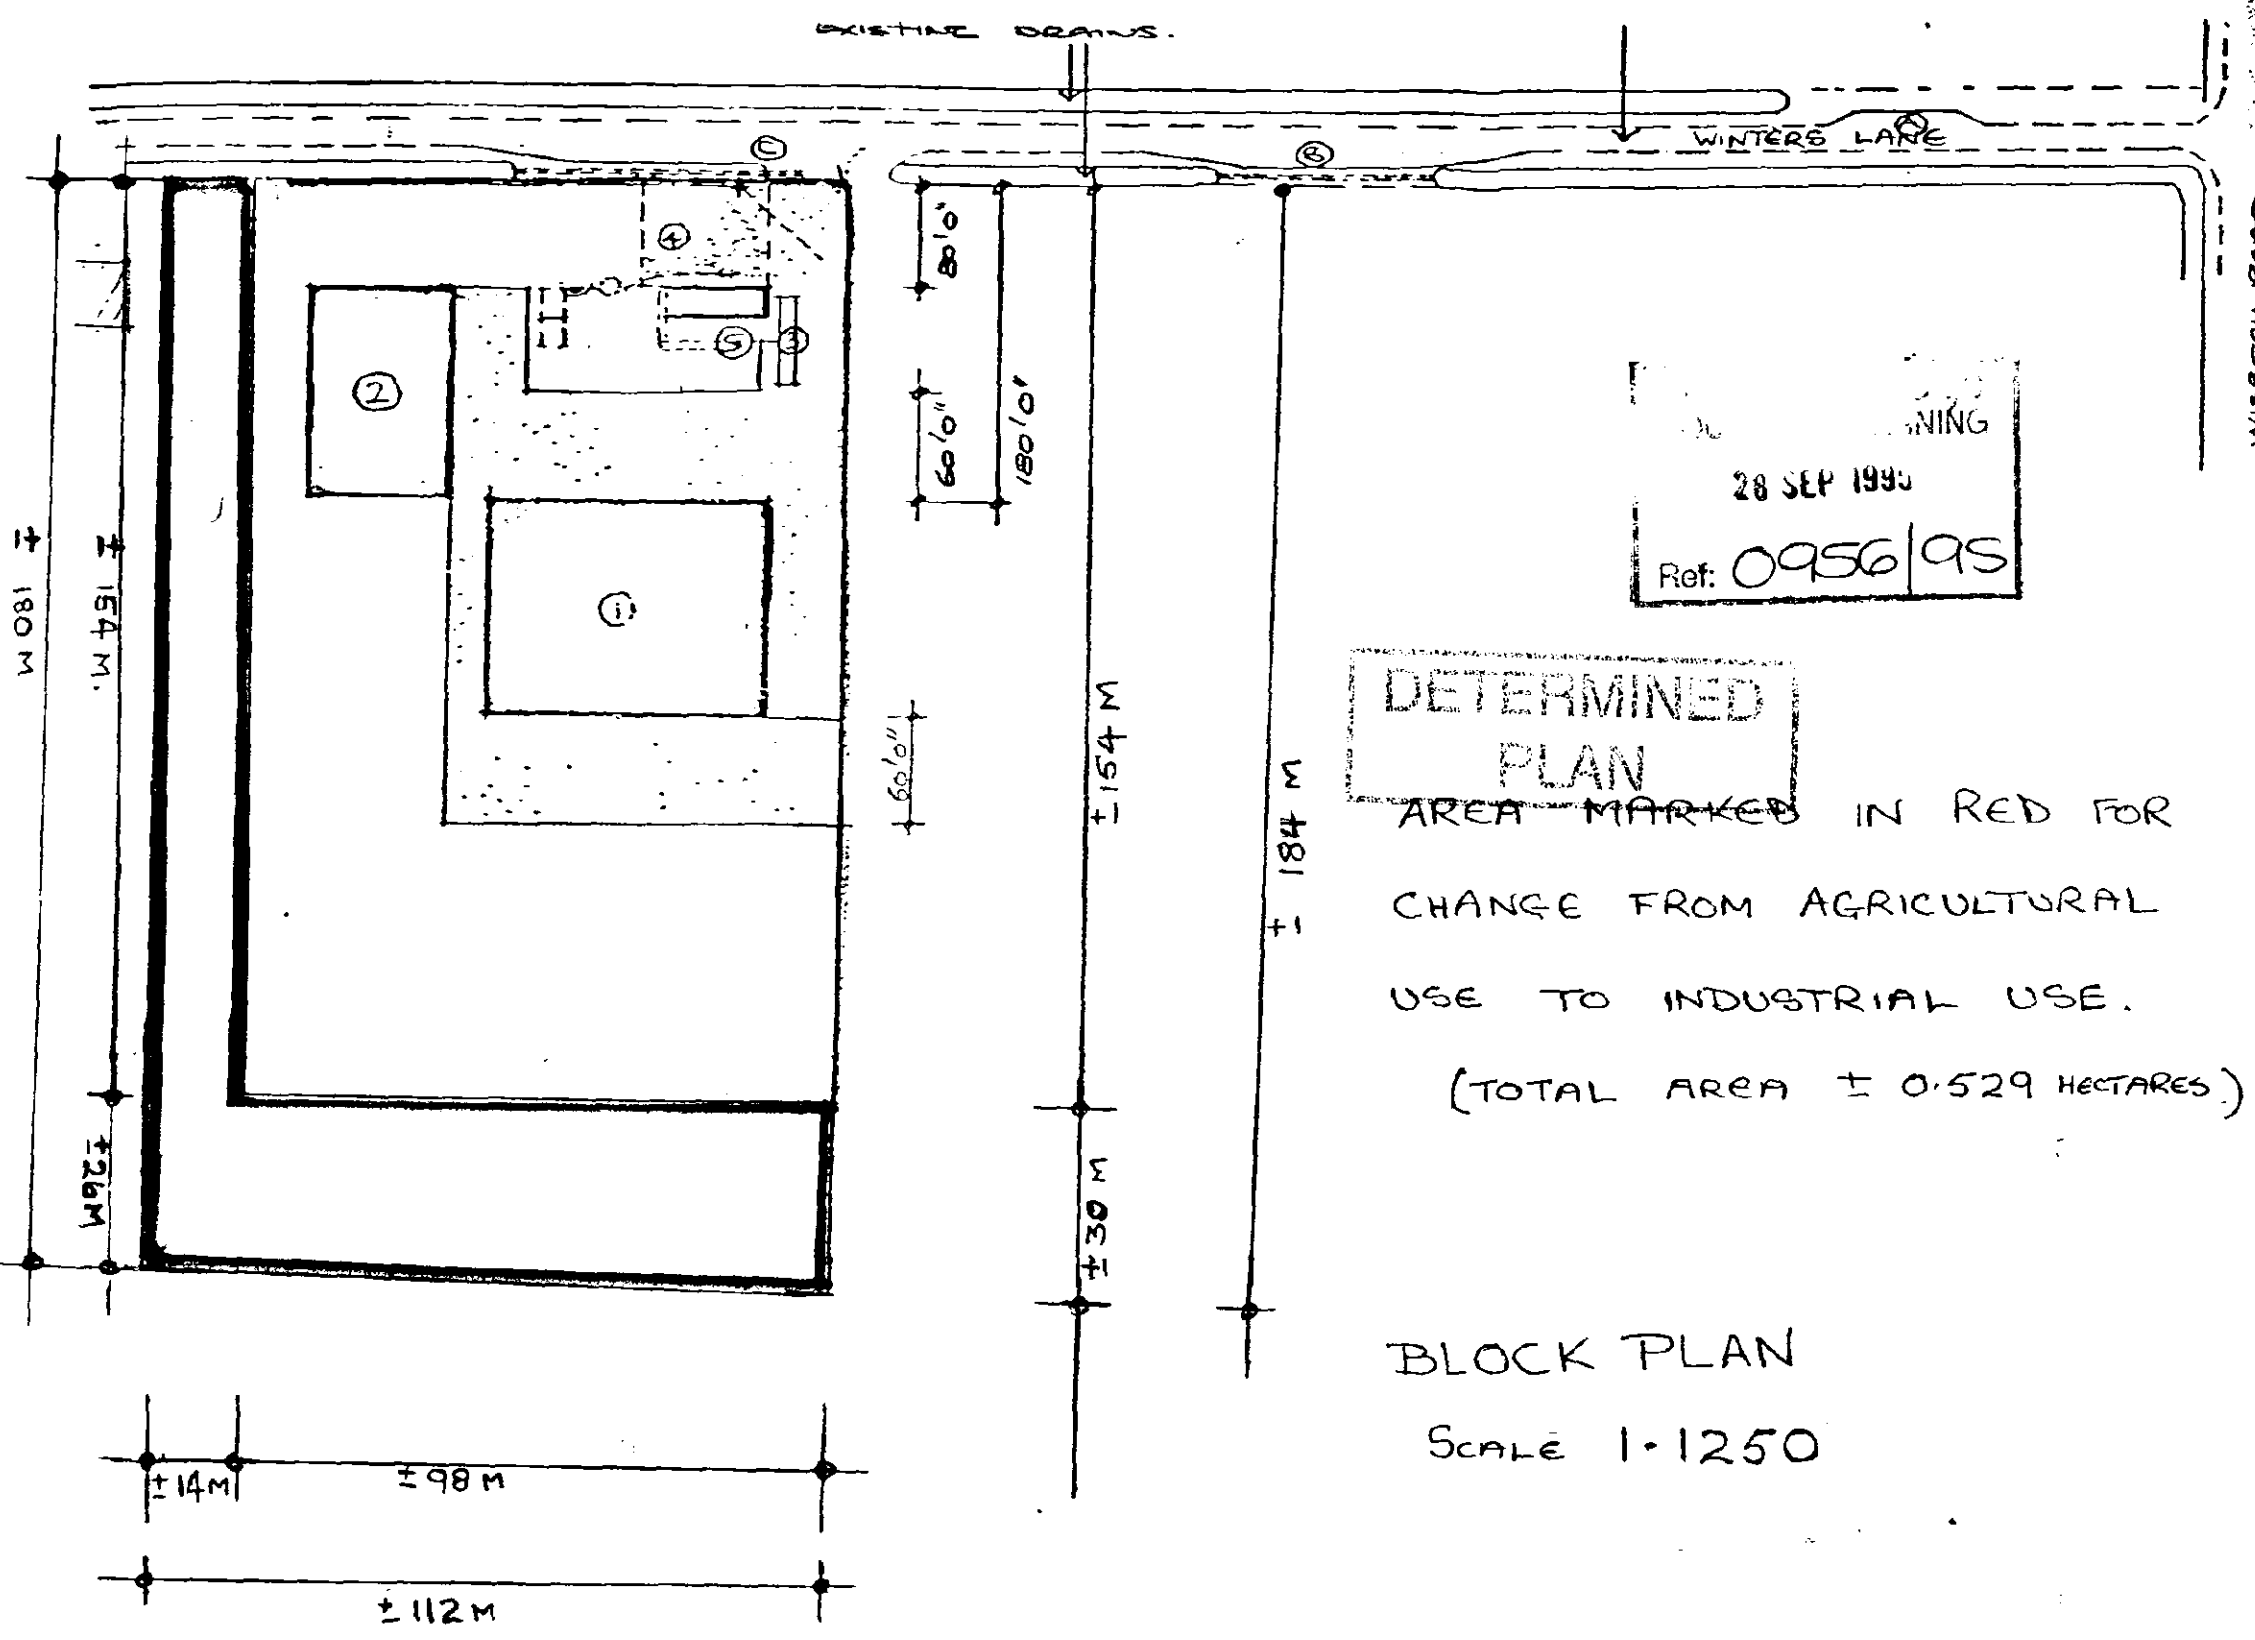

REF DU/1A

INDUSTRIAL DEVELOPMENT, WINTERS LANE, LONG SUTTON,
FOR DUNNS(L.S.) LTD.