



JOINERY DETAILS OF WINDOWS

AUG. 2019

5 No. TRADITIONAL BOX SLIDING SASH

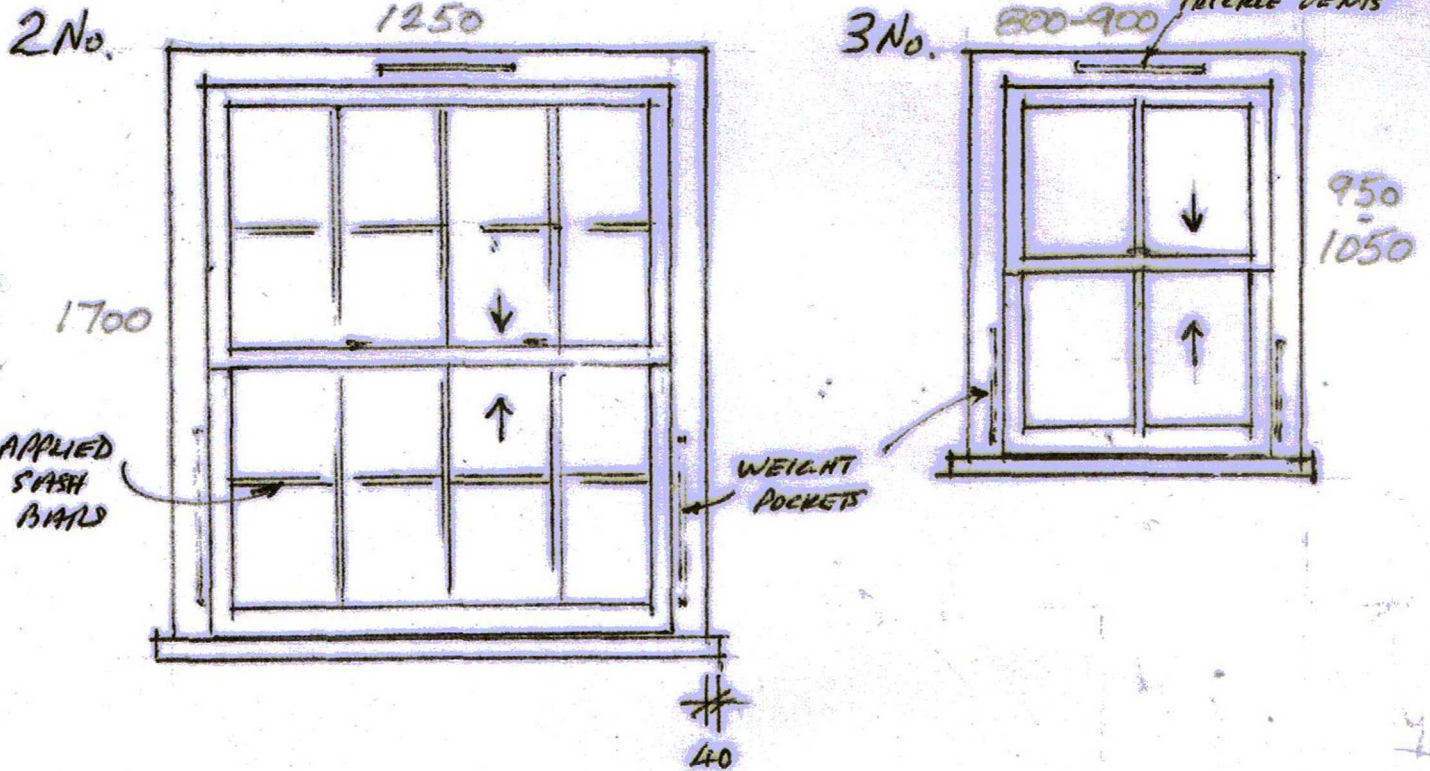


5 No. CASEMENT WINDOWS

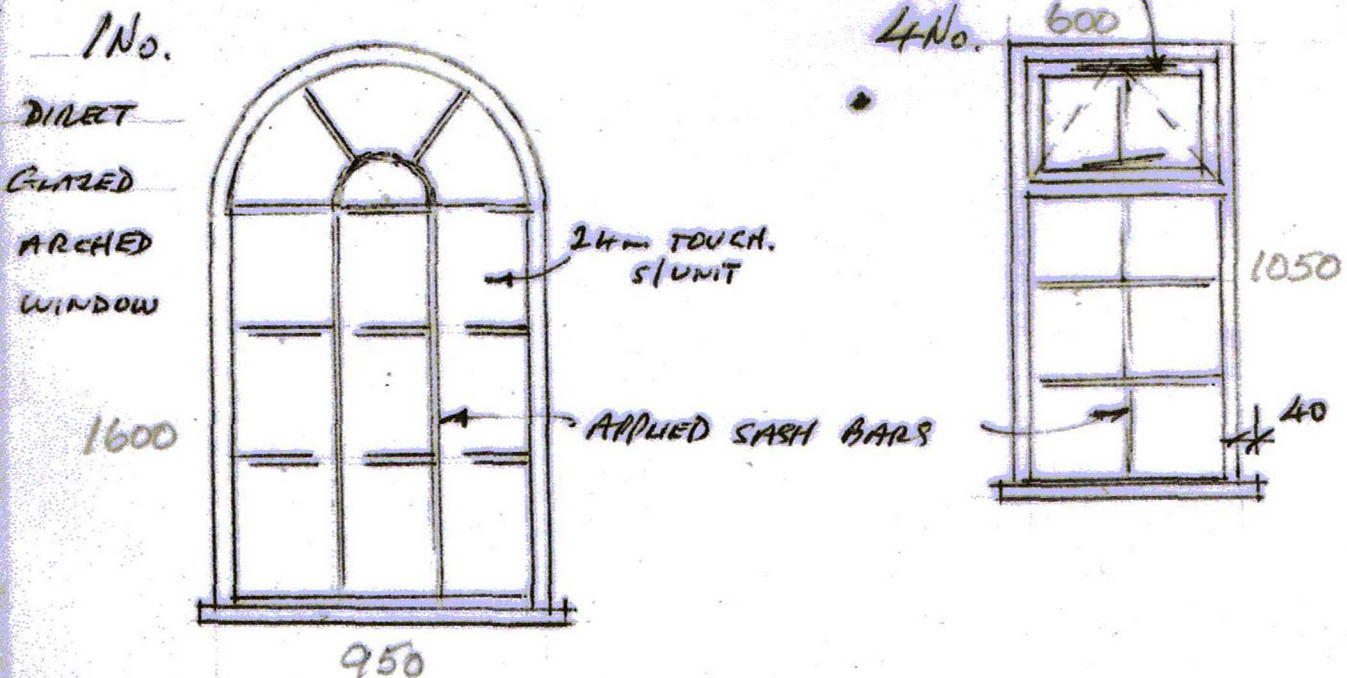


ALL DIMENSION OF FRAMES
TO BE CHECKED ON SITE


SECTION DRAWING OF BOX SHADING SASH WINDOWS

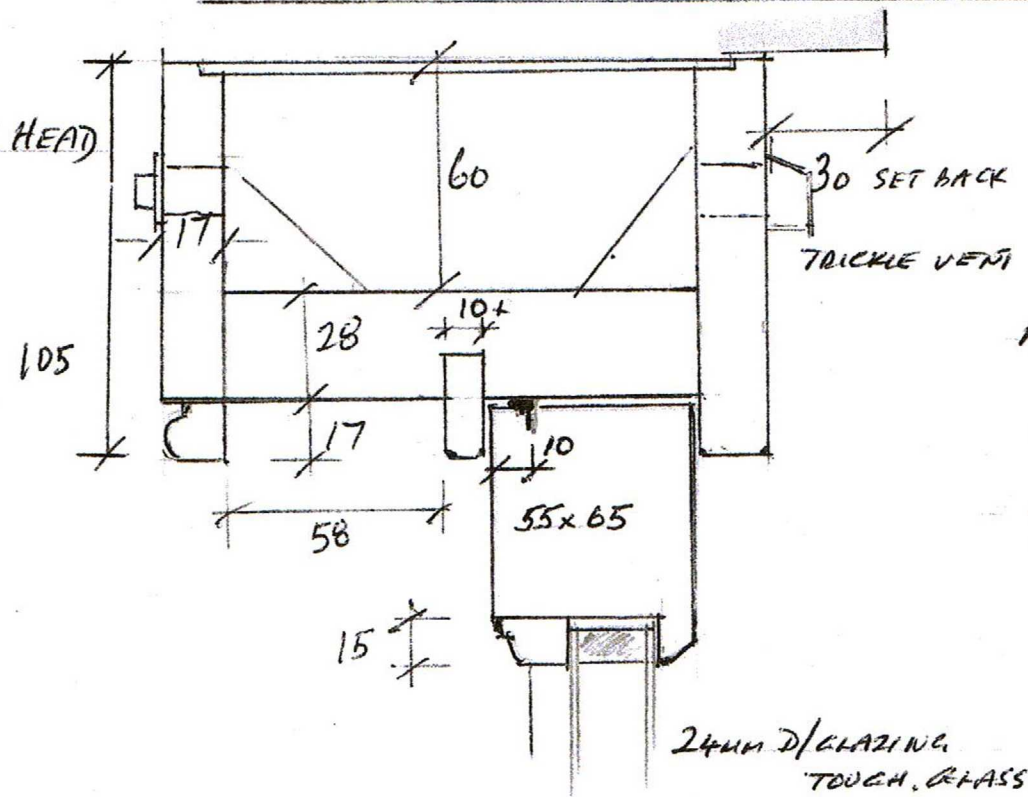

APPLIED SASH BARS

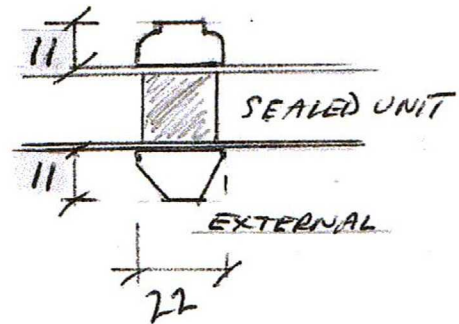


MEETING RAILS

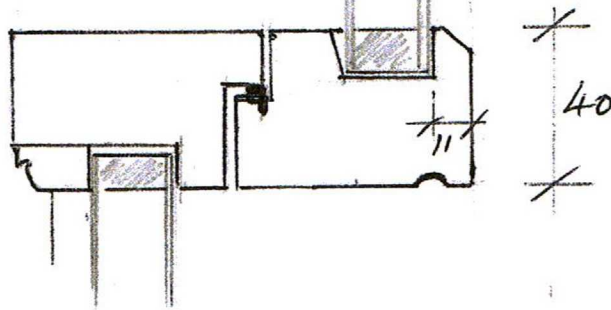


17x17 STAFF BEAD

CILL

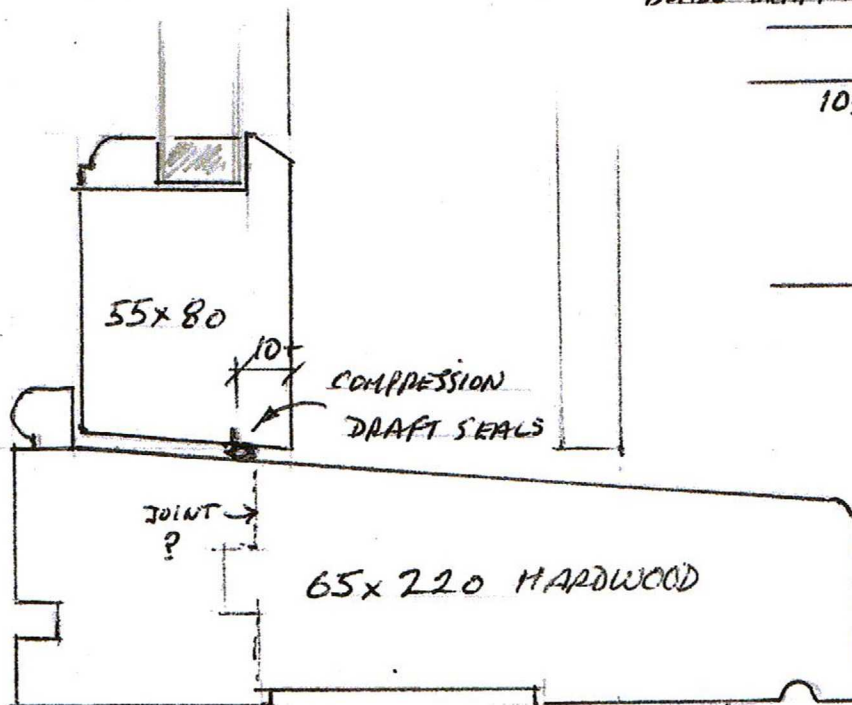

JAMB

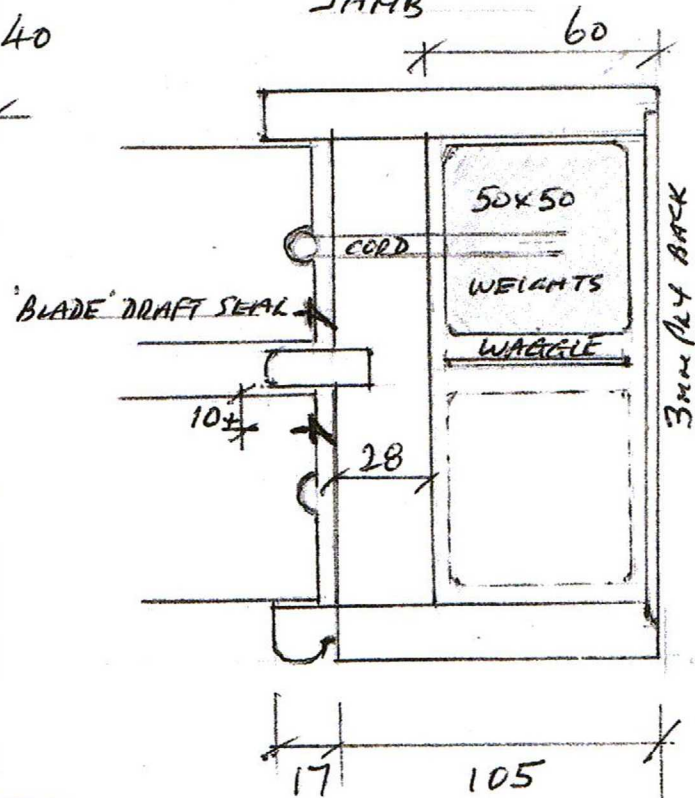


DRW. NO. 148/SD/02

MIN
30


1/2 FULL SIZE

SECTIONS THRO CASEMENT WINDOWS


HEAD

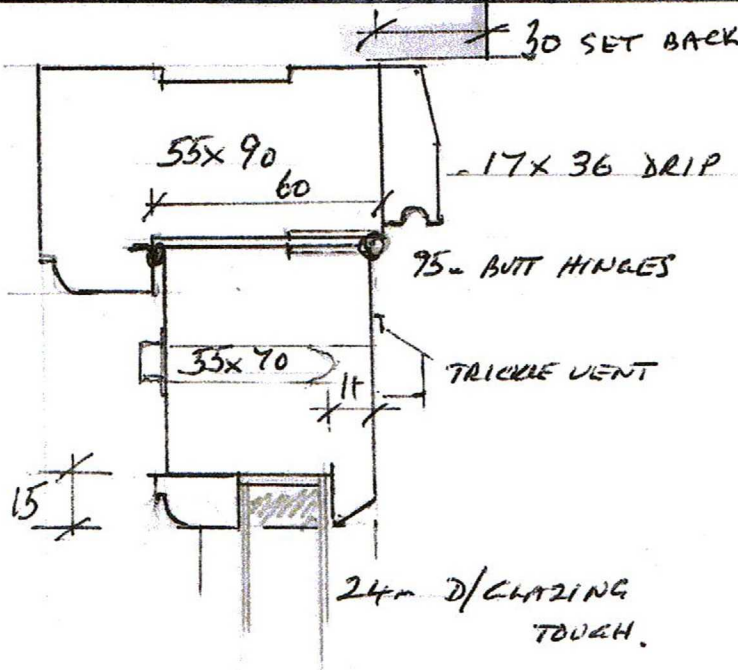


APPLIED SASH BARS

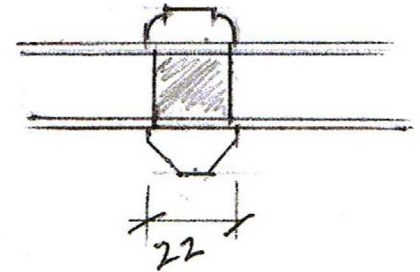


TRANSOM

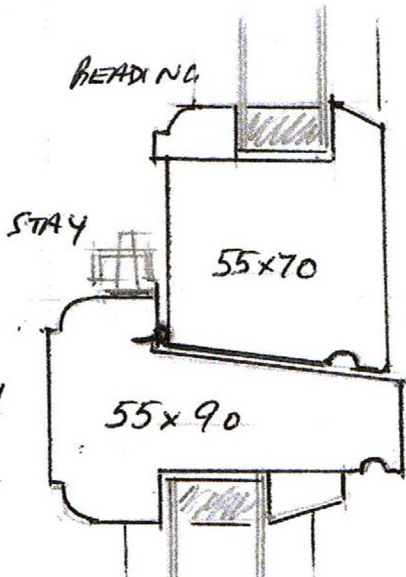

JAMB DETAIL

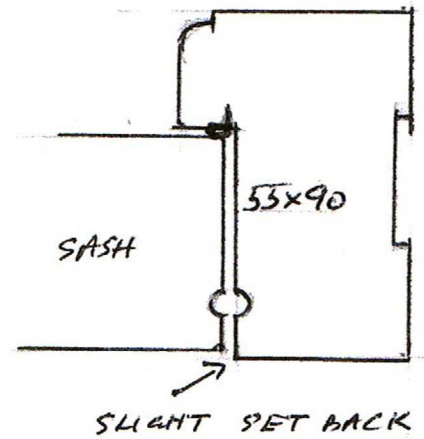

CILL

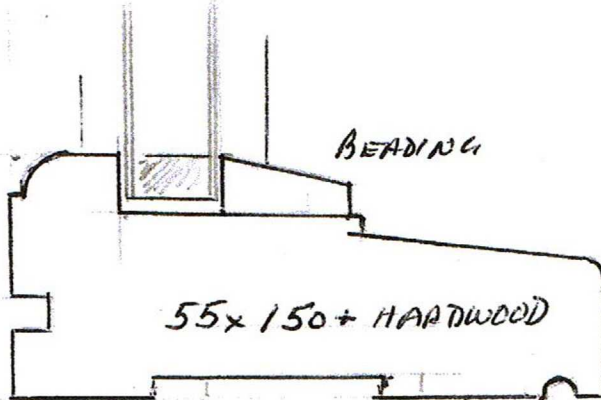


DRW NO. KB/SD/03

MIN. 30 O/HANG

1/2 FULL SIZE

SECTION THRO ARCHED WINDOW

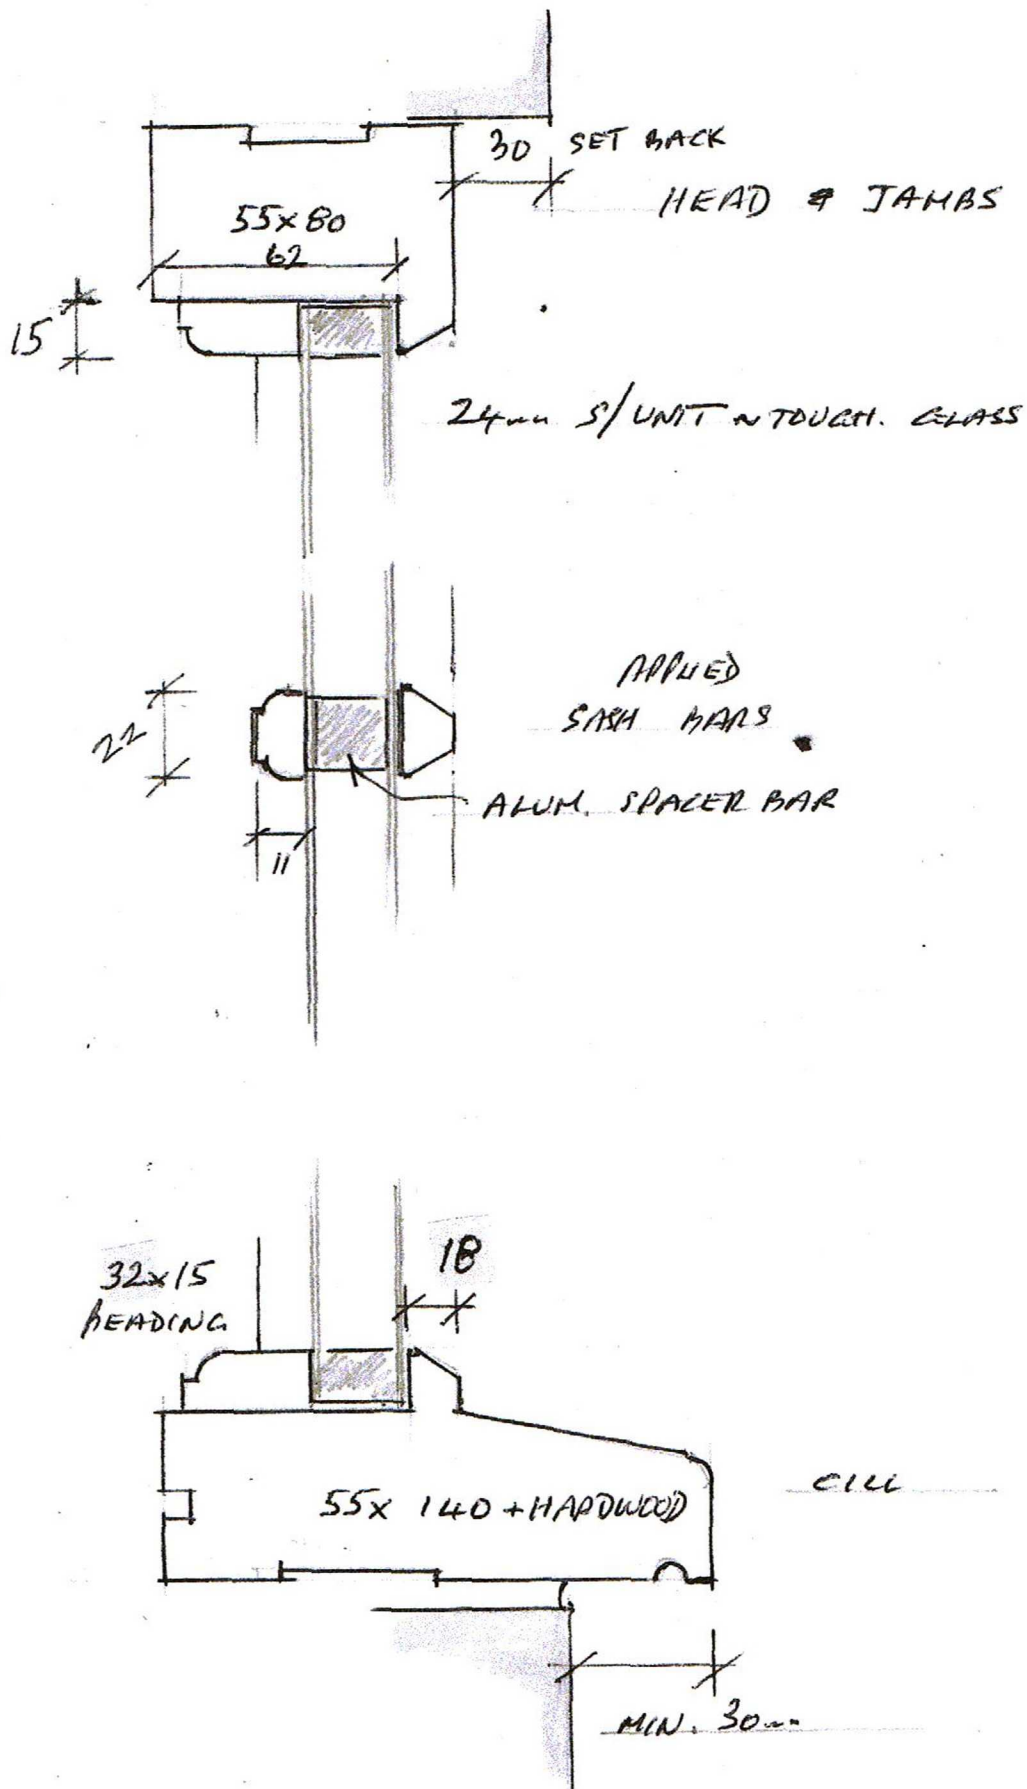


DRW. NO. 14B/SD/04

1/2 FULL SIZE

JOINERY DETAILS OF DOORS

1 No. OPEN IN

850

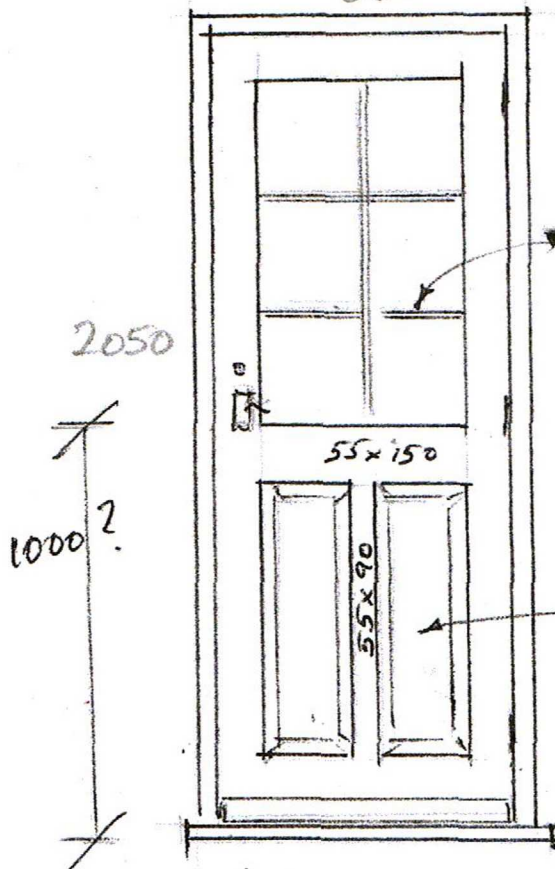

APPLIED
SASH BARS

24mm S/UNITS
IN TOUCH.
GLASS

55x150


55x90

REF PANELS

1 No. OPEN IN

1 No. OPEN OUT

850-950

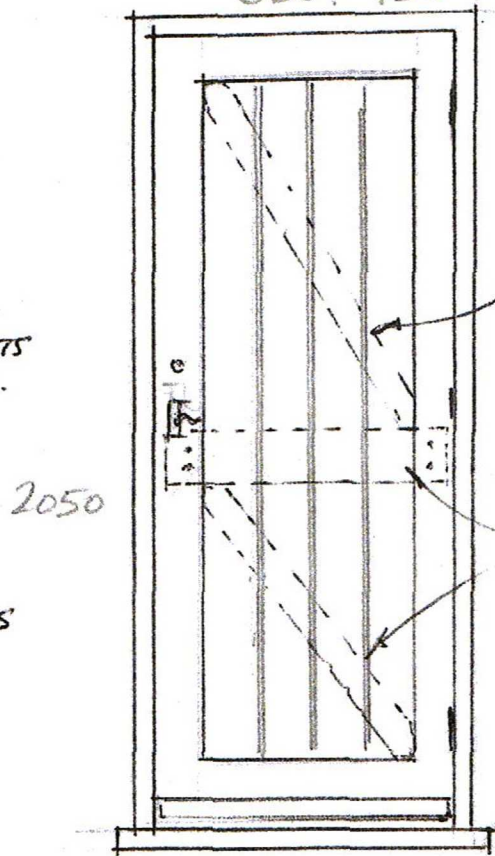

T & G

BOARDING


INTERNAL
BRACING

40

1:200

DETAILS TO OPEN OUT DOOR


CILL

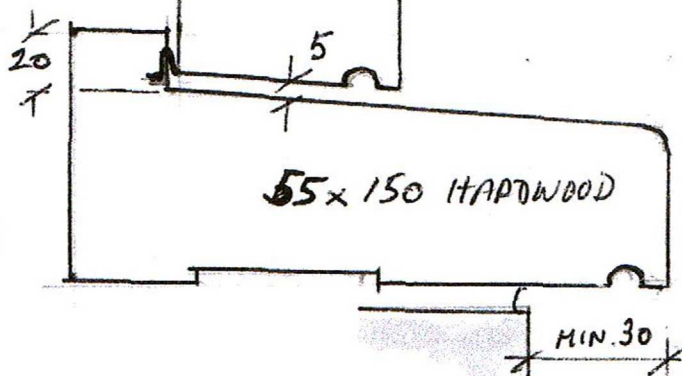

55x150 HARDWOOD

MIN. 30

DRW. NO. 14B/SD/05



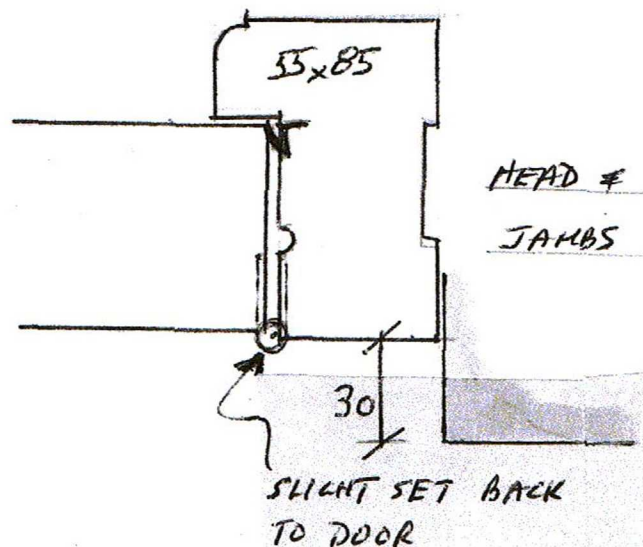


HEAD &
JAMBS

SLIGHT SET BACK
TO DOOR

1/2 FULL SIZE

SECTION DRAWINGS THRO OPEN-IN DOORS

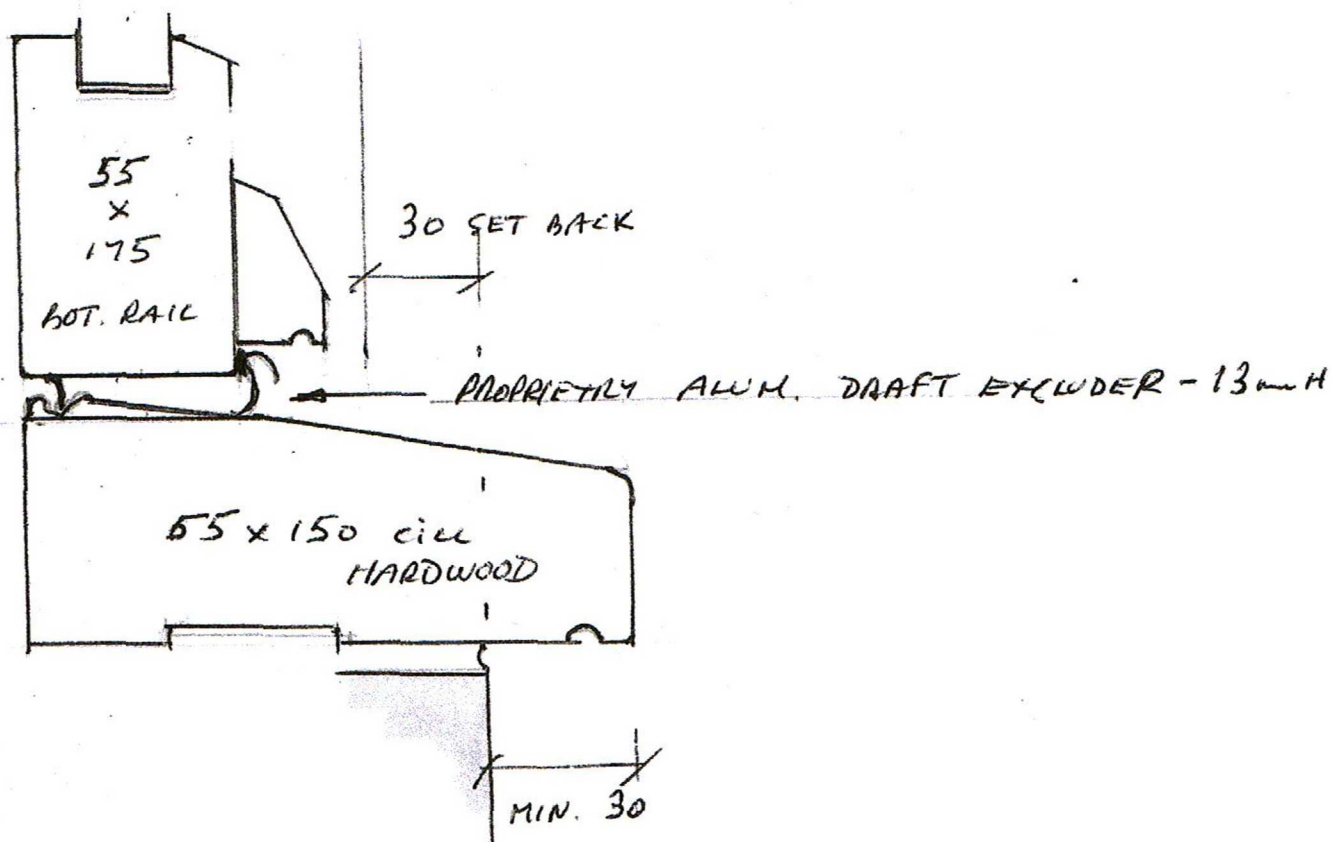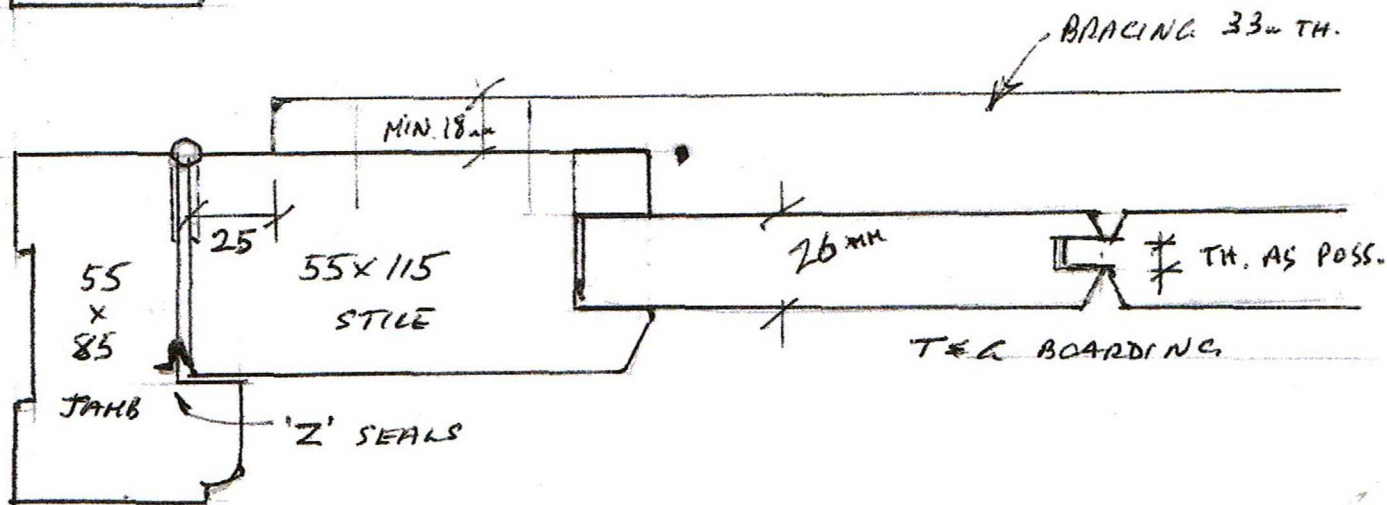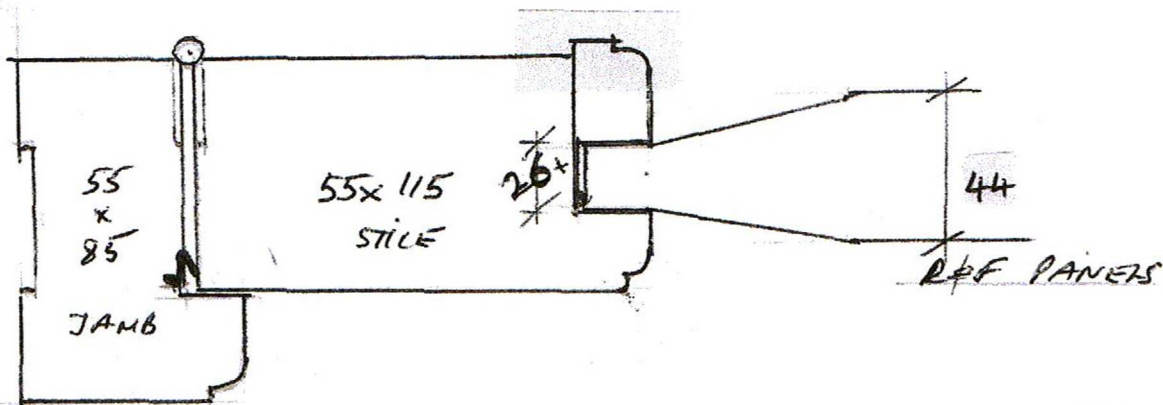

DRAW. NO. KB/SD/06

1/2 FULL SIZE