


SITE PLAN

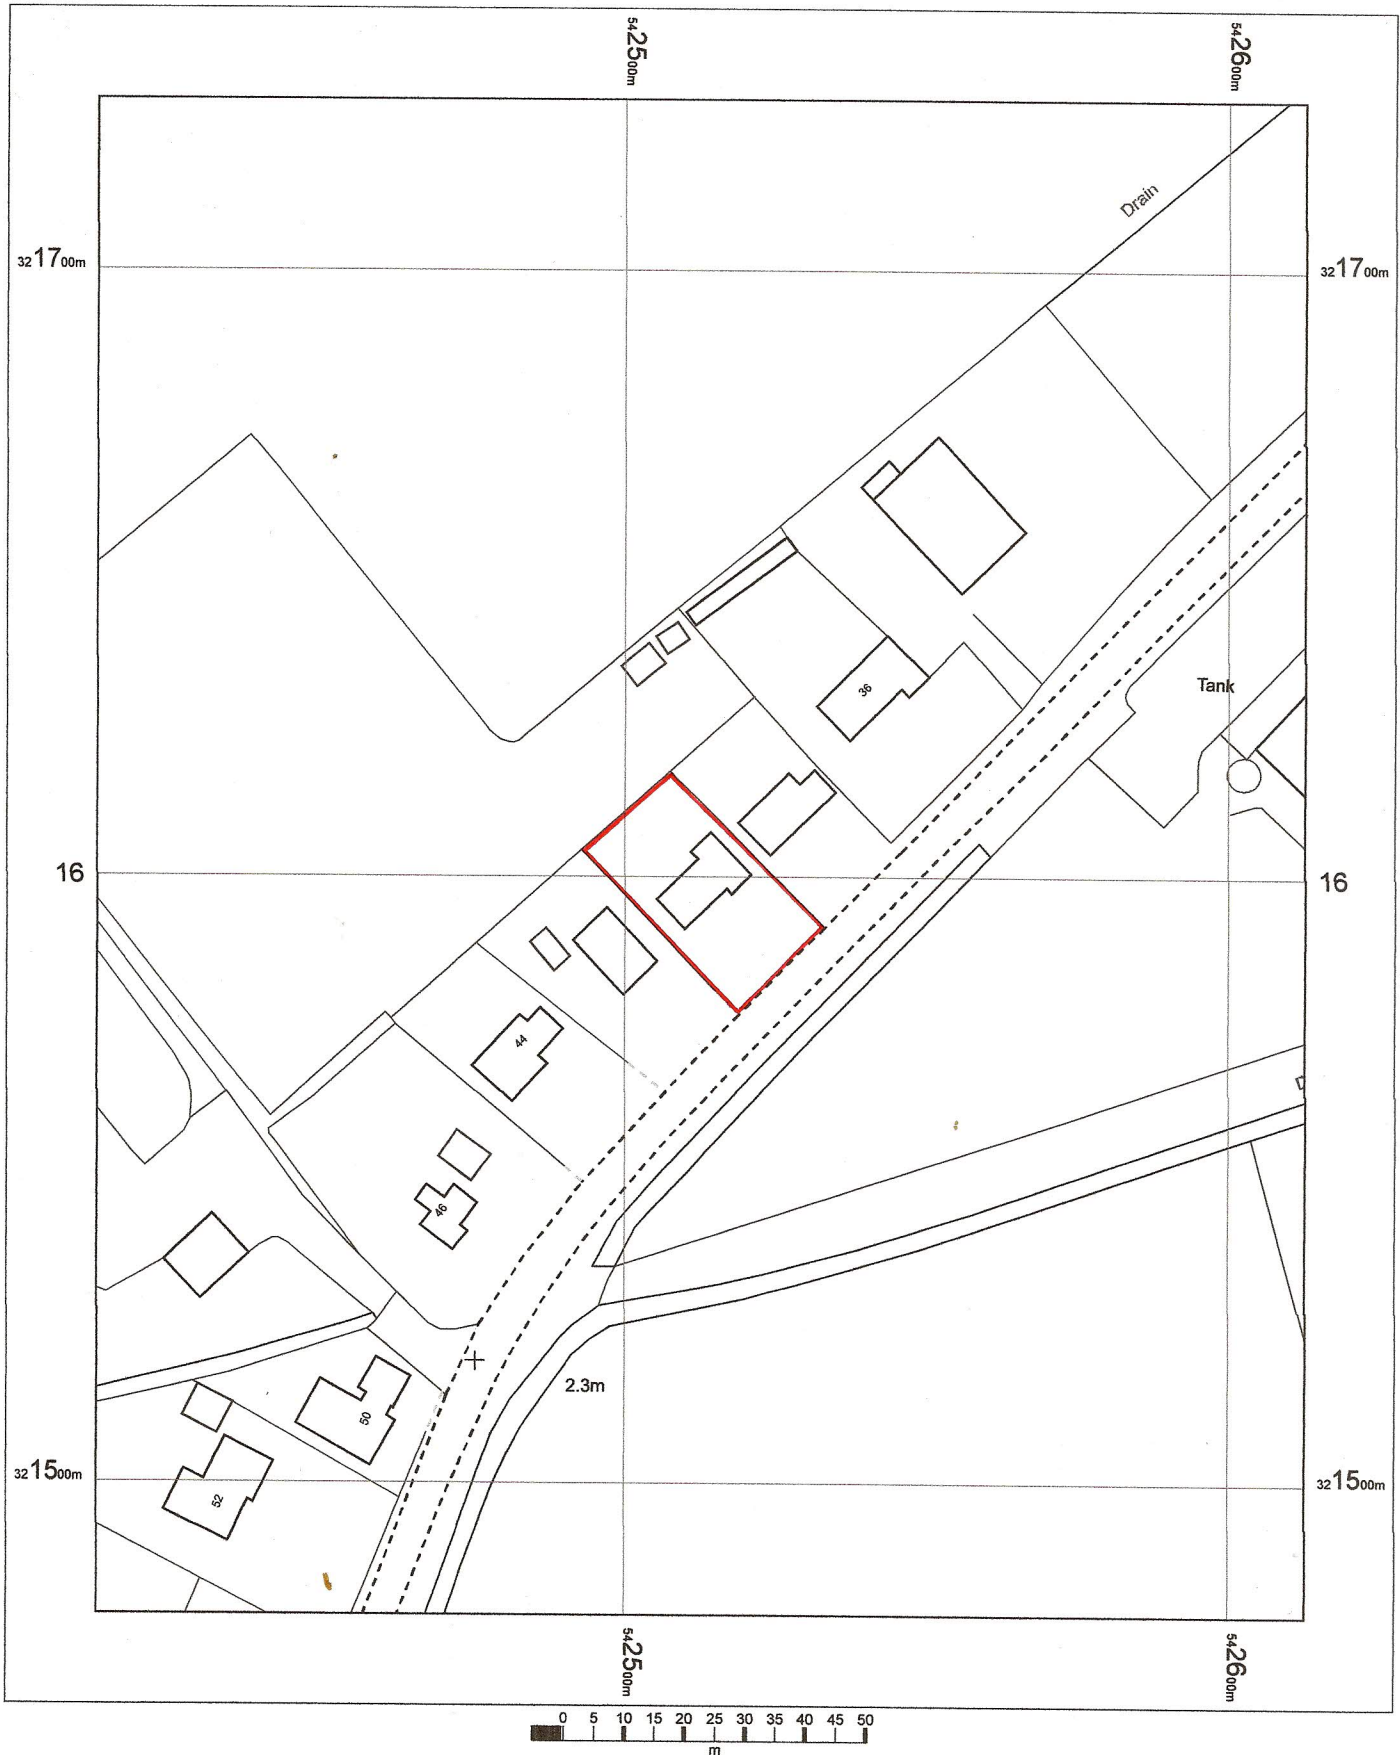

40 ST JAMES ROAD
LONG SUTTON
- EDGED RED

OS MasterMap 1250/2500/10000 scale
08 November 2014, ID: M4P-00375907
Bookmark, The Crescent, Spalding
1:1250 scale print at A4, Centre: 542513 E, 321603 N
©Crown Copyright Ordnance Survey. Licence no.
100025026

