



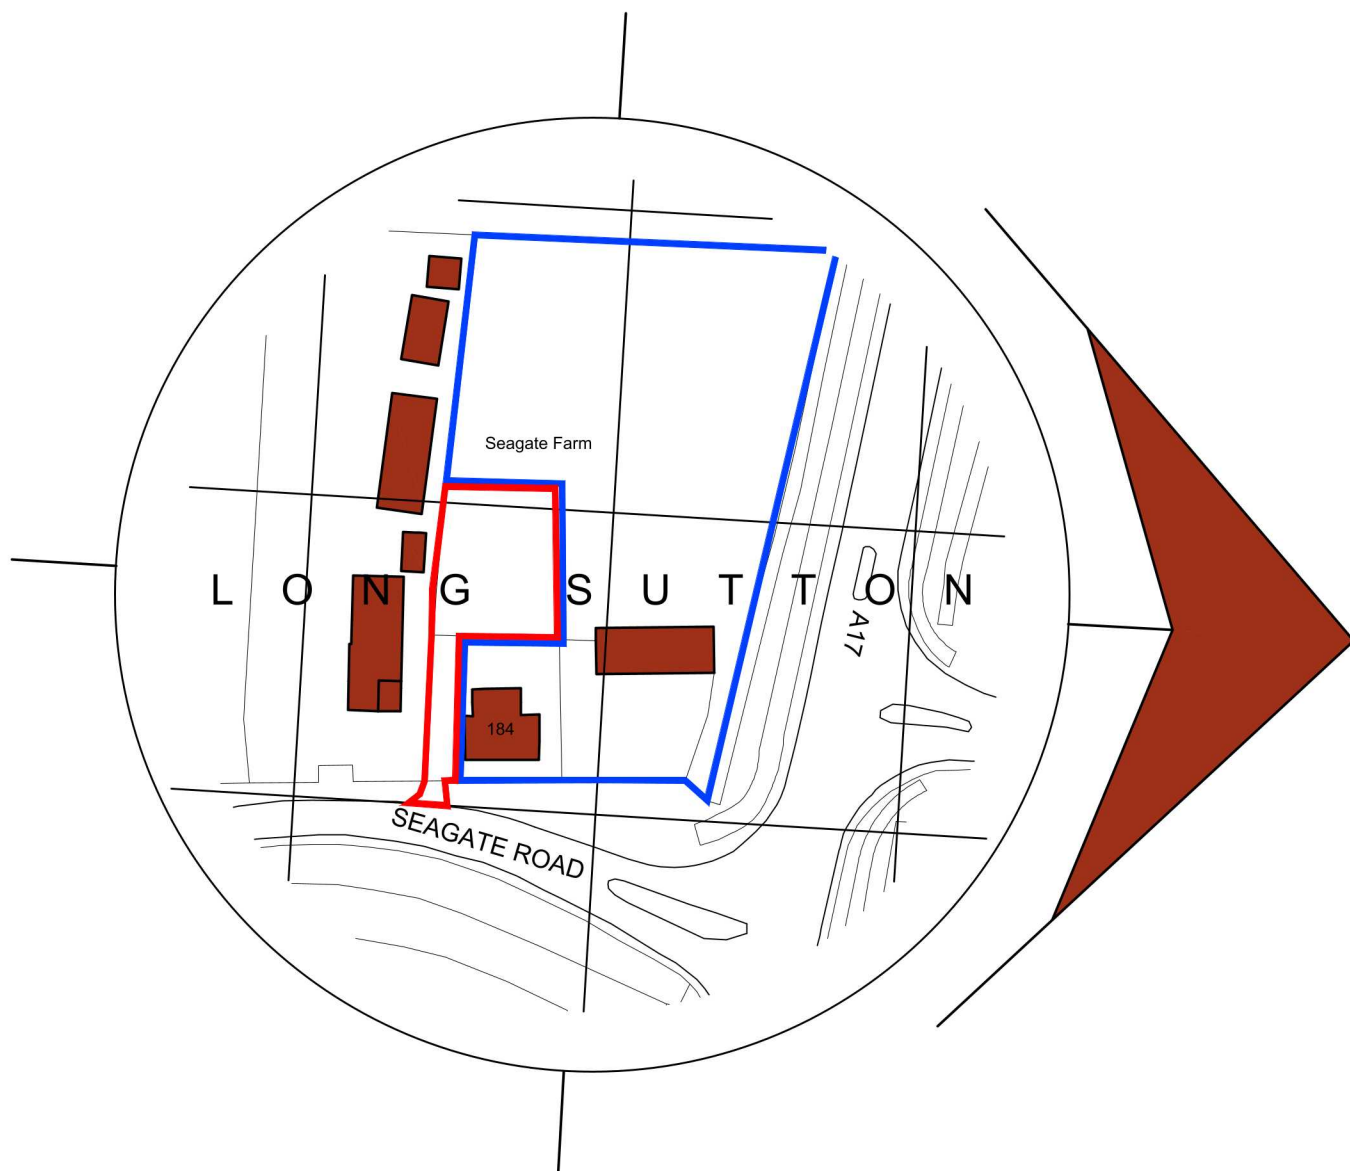

Location Plan

Scale: 1:1250

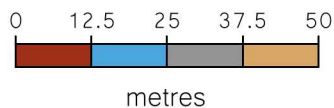

General Notes

1. This drawing shall not be scaled, figured dimensions only to be used.
2. All dimensions are shown in 'mm' unless otherwise stated.
3. The contractor, sub-contractors and suppliers must verify all dimensions on site prior to the commencement of any work.
4. This drawing is to be read in conjunction with all relevant engineers and specialist sub-contractors drawings and specifications.
5. Any discrepancies are to be brought to the designers attention.

Status

FOR APPROVAL

Job Title
Proposed Change of Use of Land,
Rear of 184 Seagate Road,
Long Sutton, PE12 9AD
For: Mrs A Hoey

Date
February
2024

Drawn by
BR
Checked by
SJ

Drawing Title
Planning Drawing
Location Plan

Job No.
SE-2012
Dwg No.
PP1100

Sheet Size
A4
Revision

**SWANN
EDWARDS**
ARCHITECTURE

Swann Edwards Architecture Limited, Black Barn, Fen Road,
Guyhirn, Wisbech, Cambs. PE13 4AA
t 01945 450694 e info@swannedwards.co.uk w www.swannedwards.co.uk