




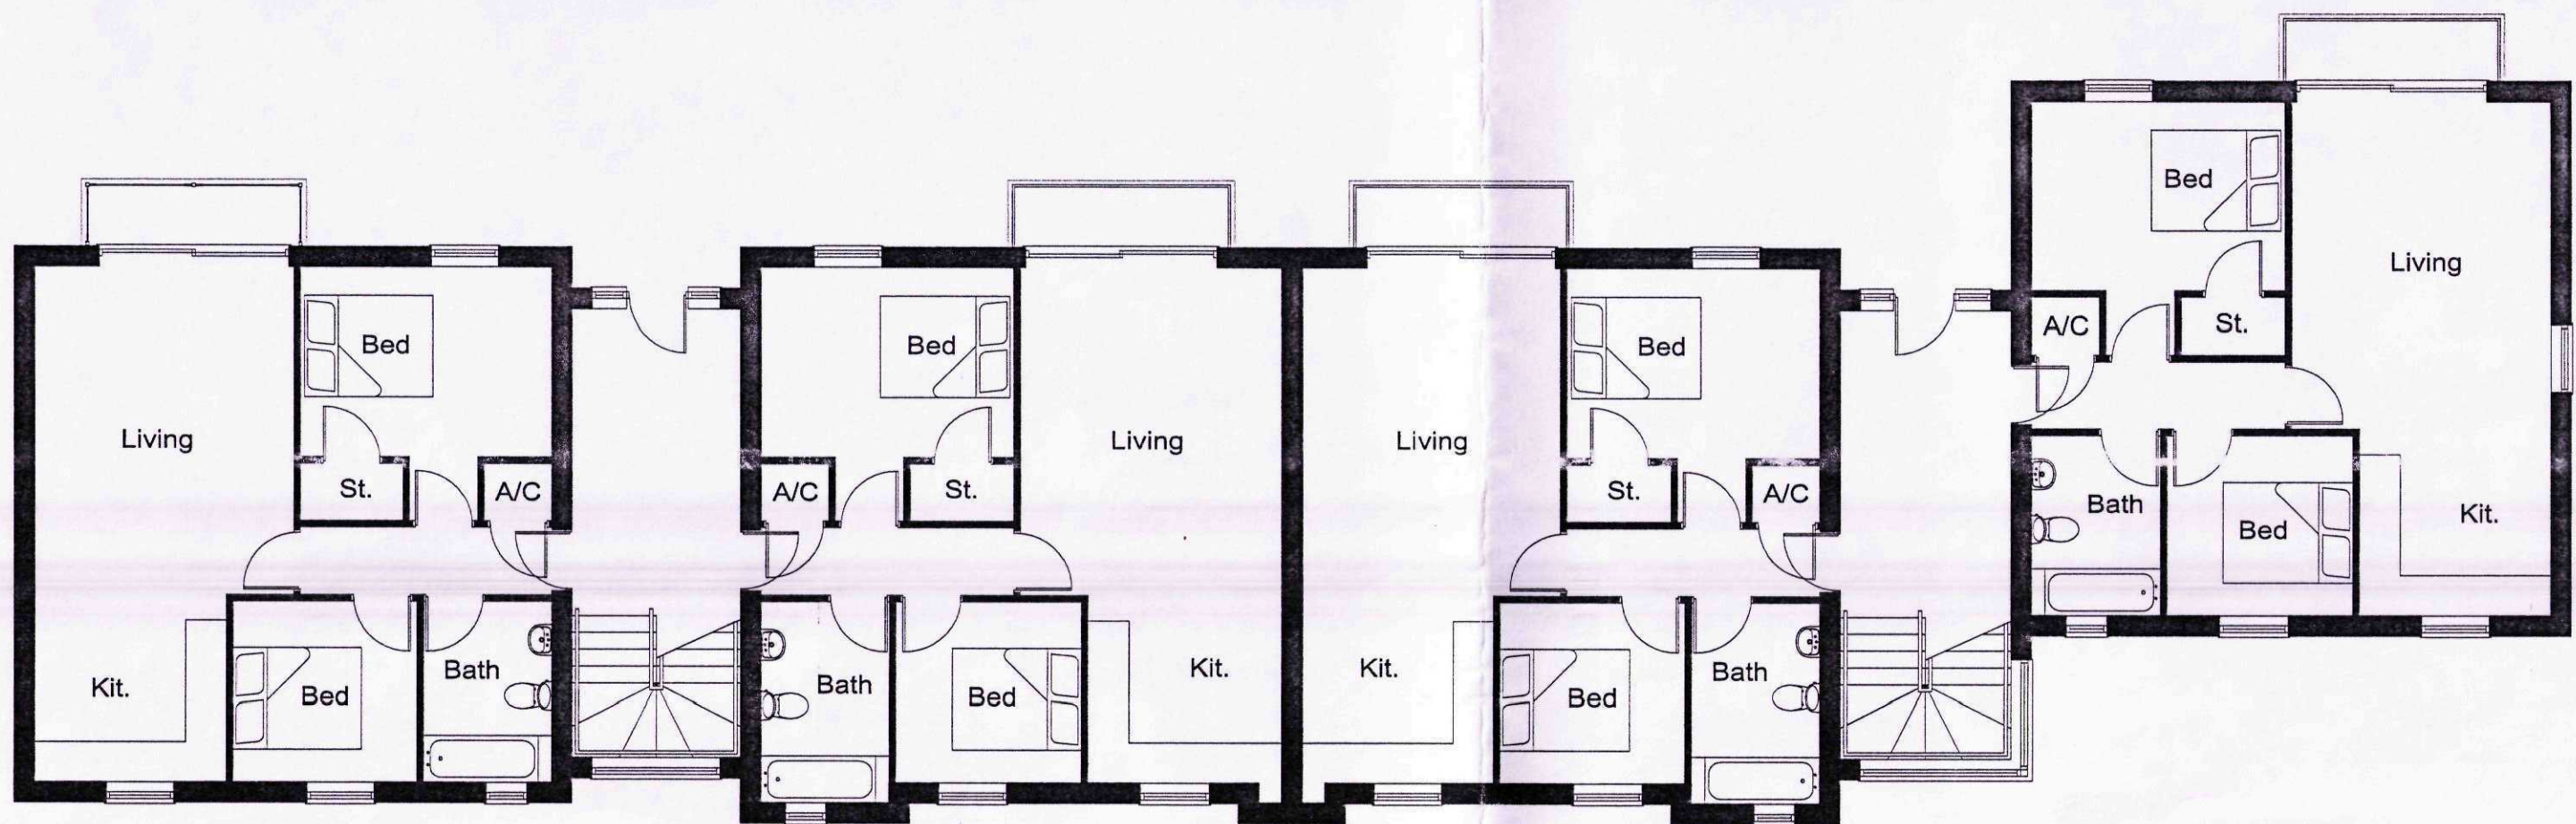


Ground Floor

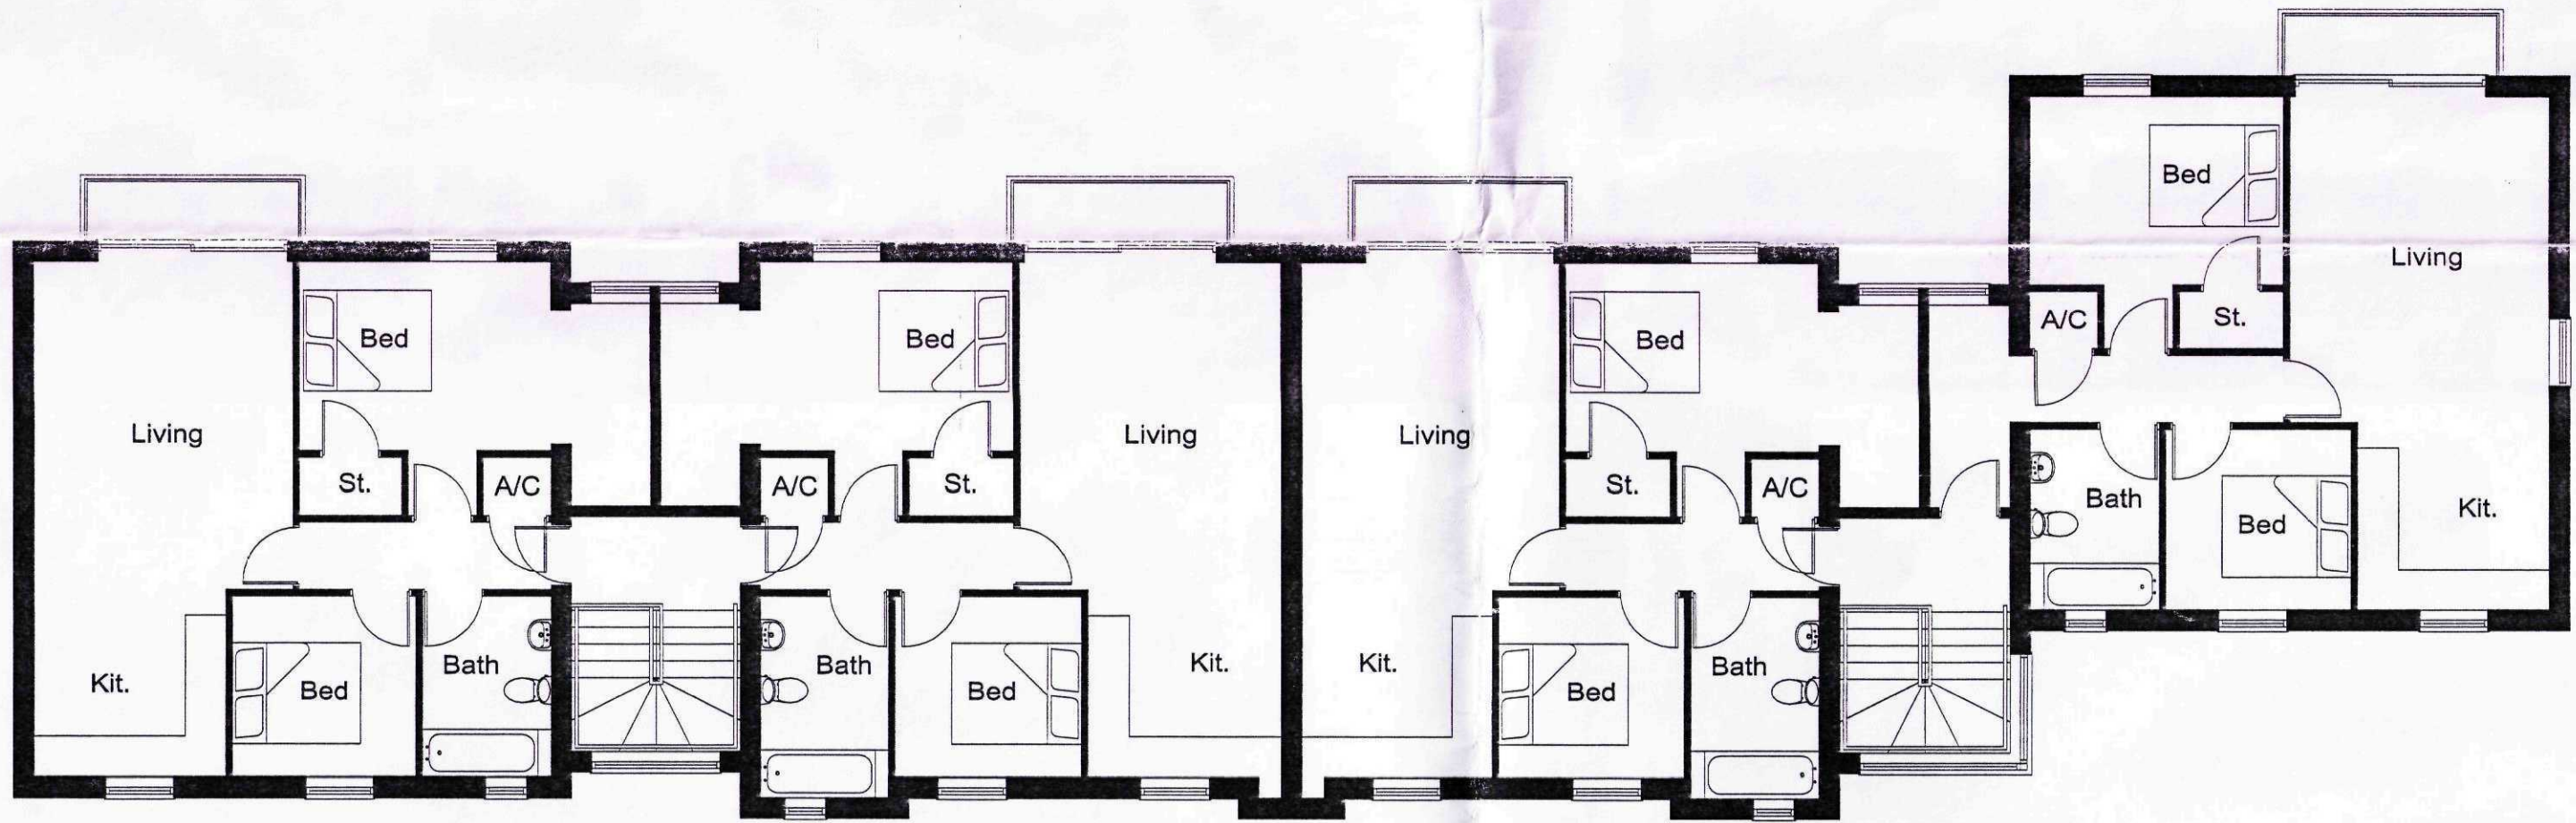


First Floor

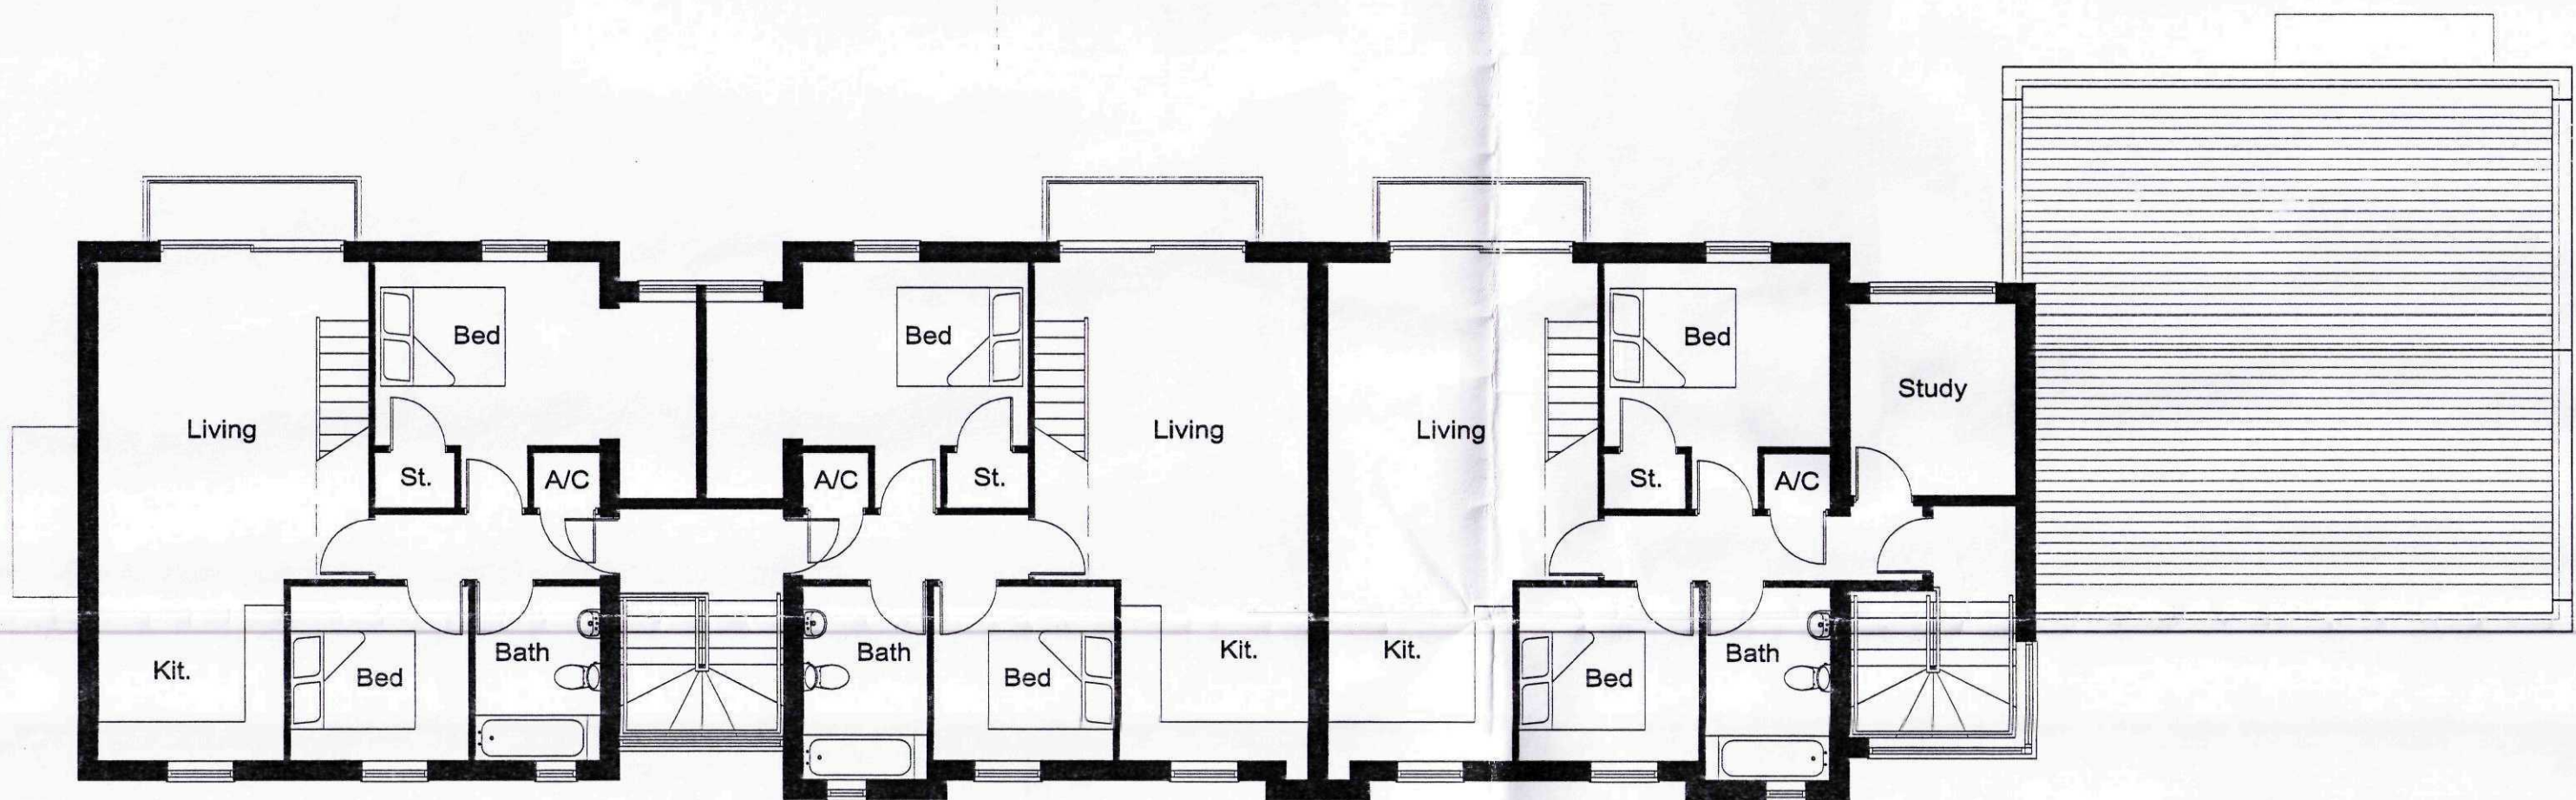

Second Floor

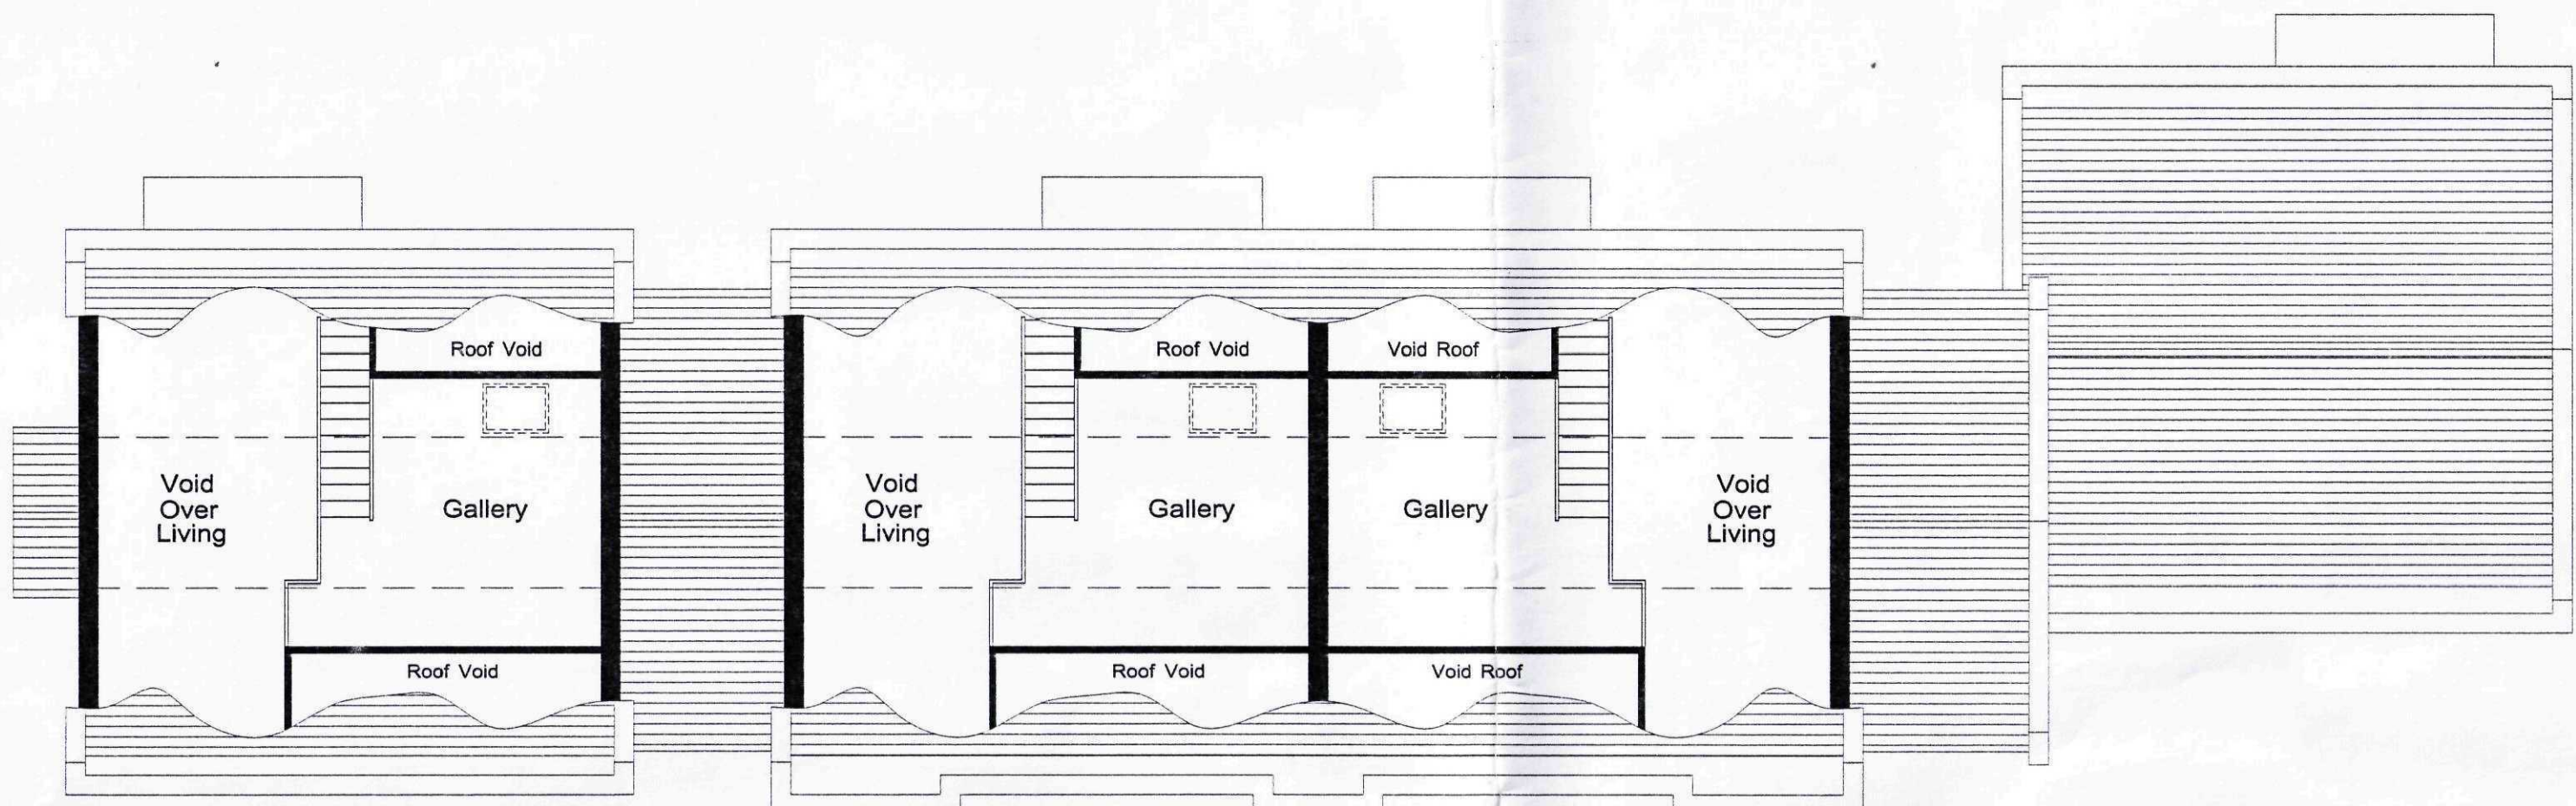


Third Floor

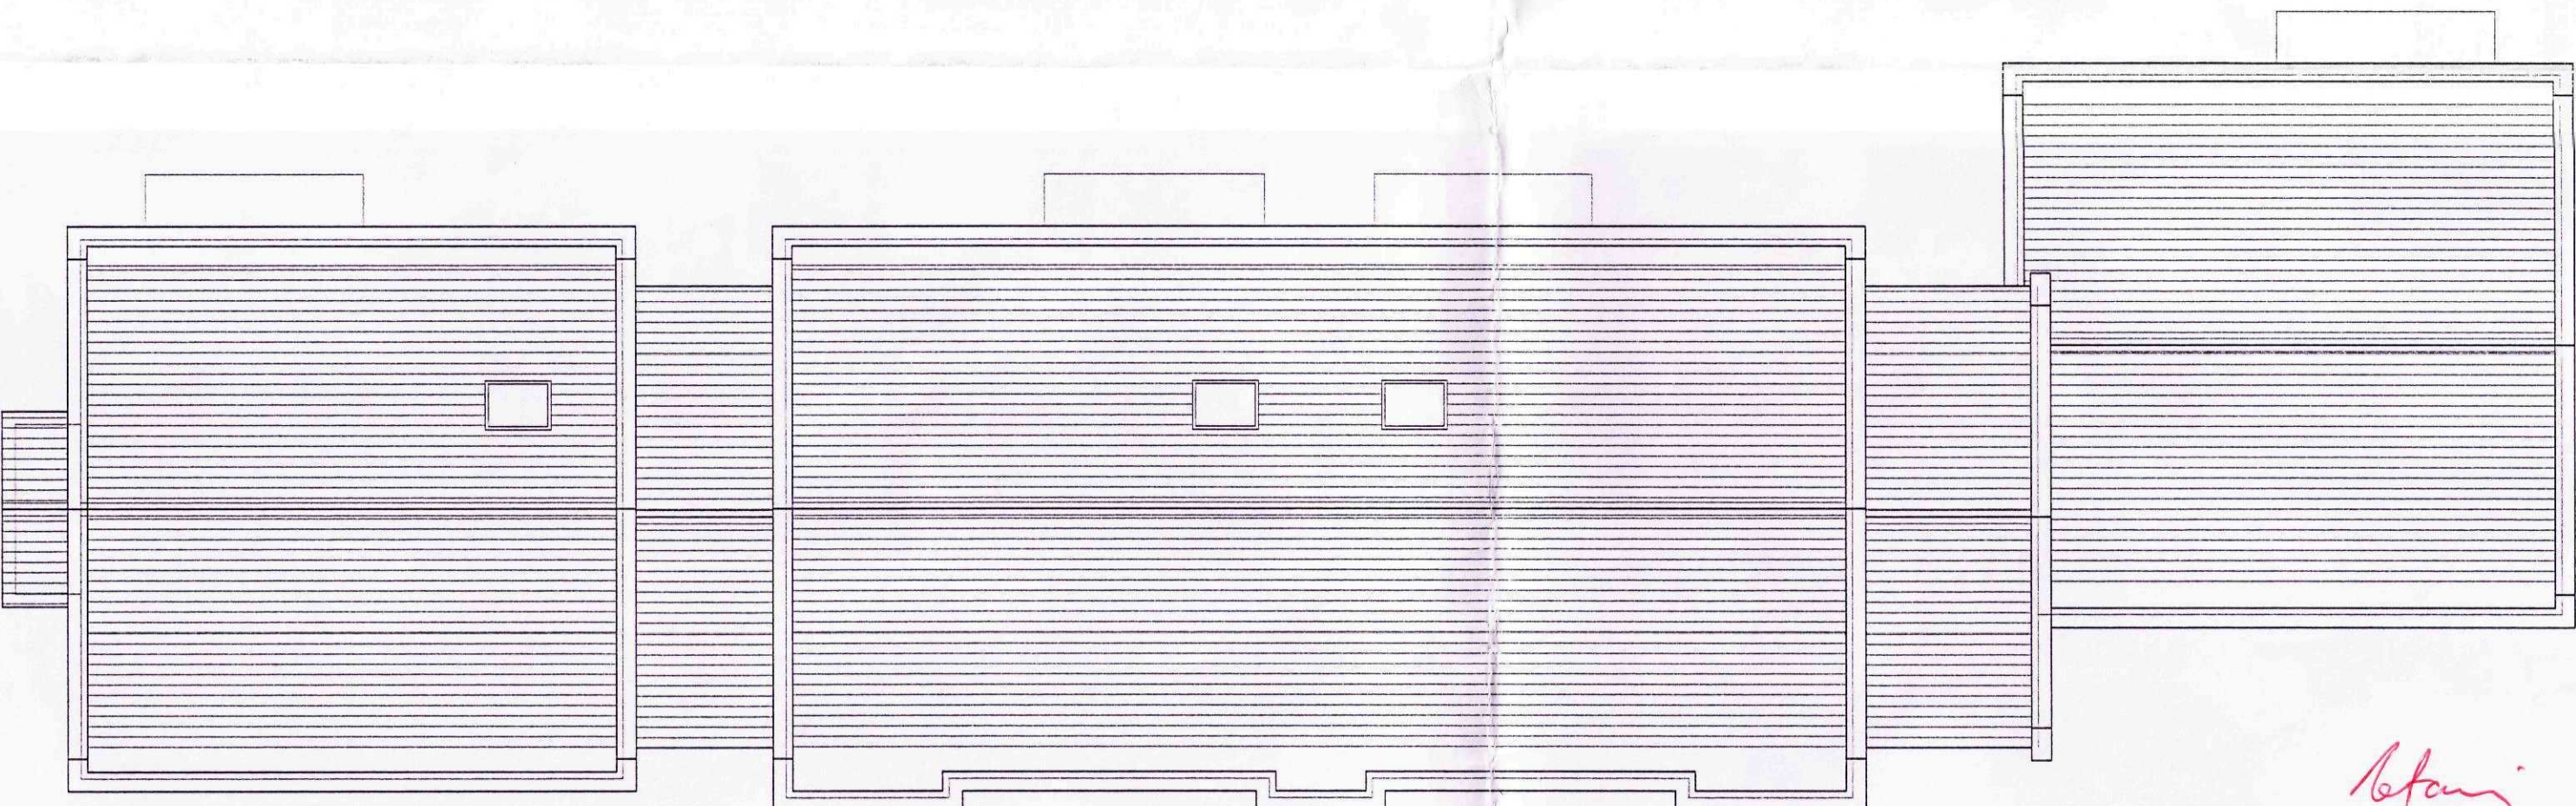

Roof Level

Rev.	Date	Description	Drawn	Checked
Amendments				
Drawing Status				
Preliminary				☐
Comments				☐
Planning Drawing				☒

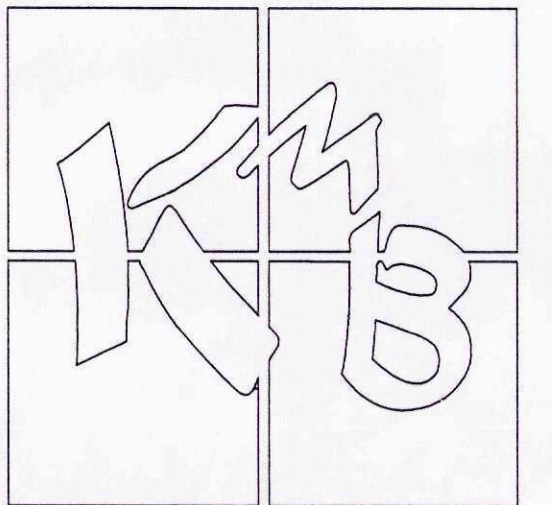

■ Quantity Surveying	■ Architecture
■ Project Management	■ Planning Supervision
PROJECT	
Proposed Residential Development, The Bull Hotel, Long Sutton, Lincs.	
Mr J.Von Draczek	
TITLE	
Plans - Block A	
SCALE	DATE
1:100	June 2006
DRAWN BY	DRAWING No.
LPC	300/1189 - 002
CHECKED BY	
SC	
The Old Bake House, Kilton, Lincolnshire, PE20 1EH t: 01205 724016 f: 01205 723631 e: kmb@kmb-ld.co.uk	

Block A

Site Boundary

BULL LANE ELEVATION - Block A

SIDE ELEVATION - Block C


Site Boundary

GREEN ELEVATION - Block A

SIDE ELEVATION - Block A

SIDE ELEVATION - Block A

Rev	Date	Description	Drawn	Checked
		Amendments		
		Drawing Status		
		Preliminary		
		Comments		
		Planning Drawing		

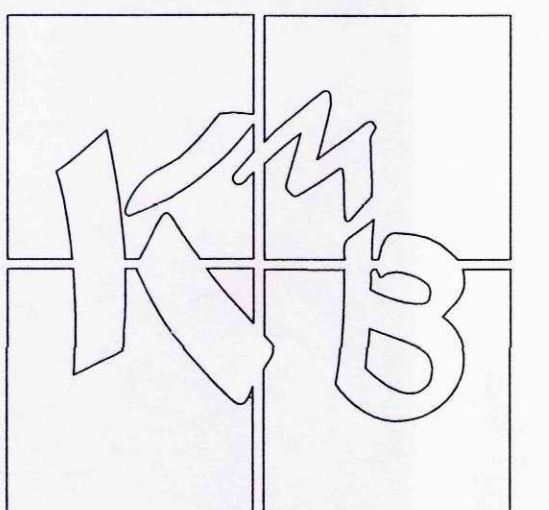

Quantity Surveying
Project Management
Architecture
Planning Supervision

PROJECT
Proposed Residential Development,
The Bull Hotel,
Long Sutton,
Lincs.

Mr J.Von Draczek

TITLE
Elevations - Block A


SCALE
1:100
DATE
June 2006
DRAWN BY
LPC
CHECKED BY
SC
DRAWING NO.
300/1189 - 003

The Old Bake House, Kirton, Lincolnshire, PE20 1EH
t: 01205 724016 f: 01205 723531 e: kmb@kmb-td.co.uk


SHDC
PLANNING & DEVELOPMENT
- 6 JUL 2006
Ref: 096406

Retain
SUPERSEDED


Block A

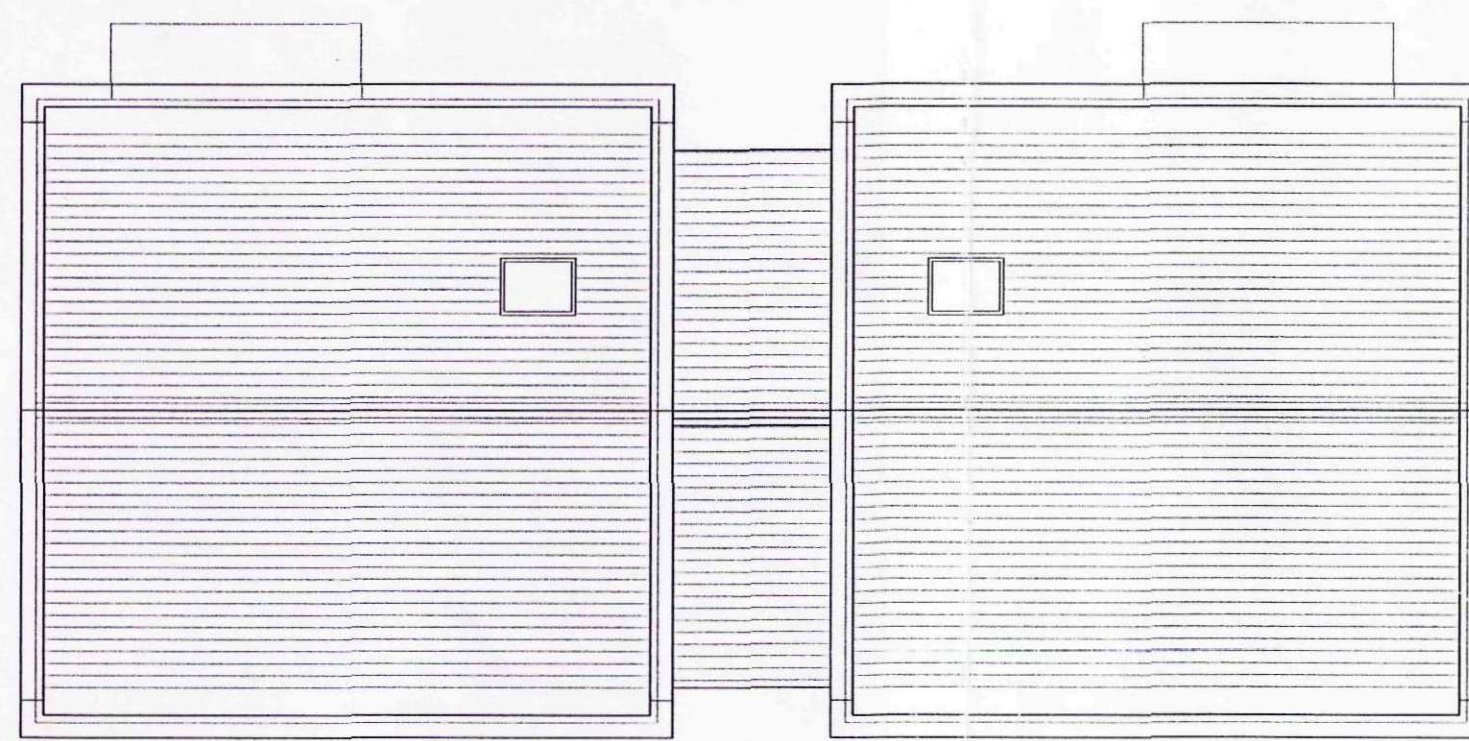


Roof Level

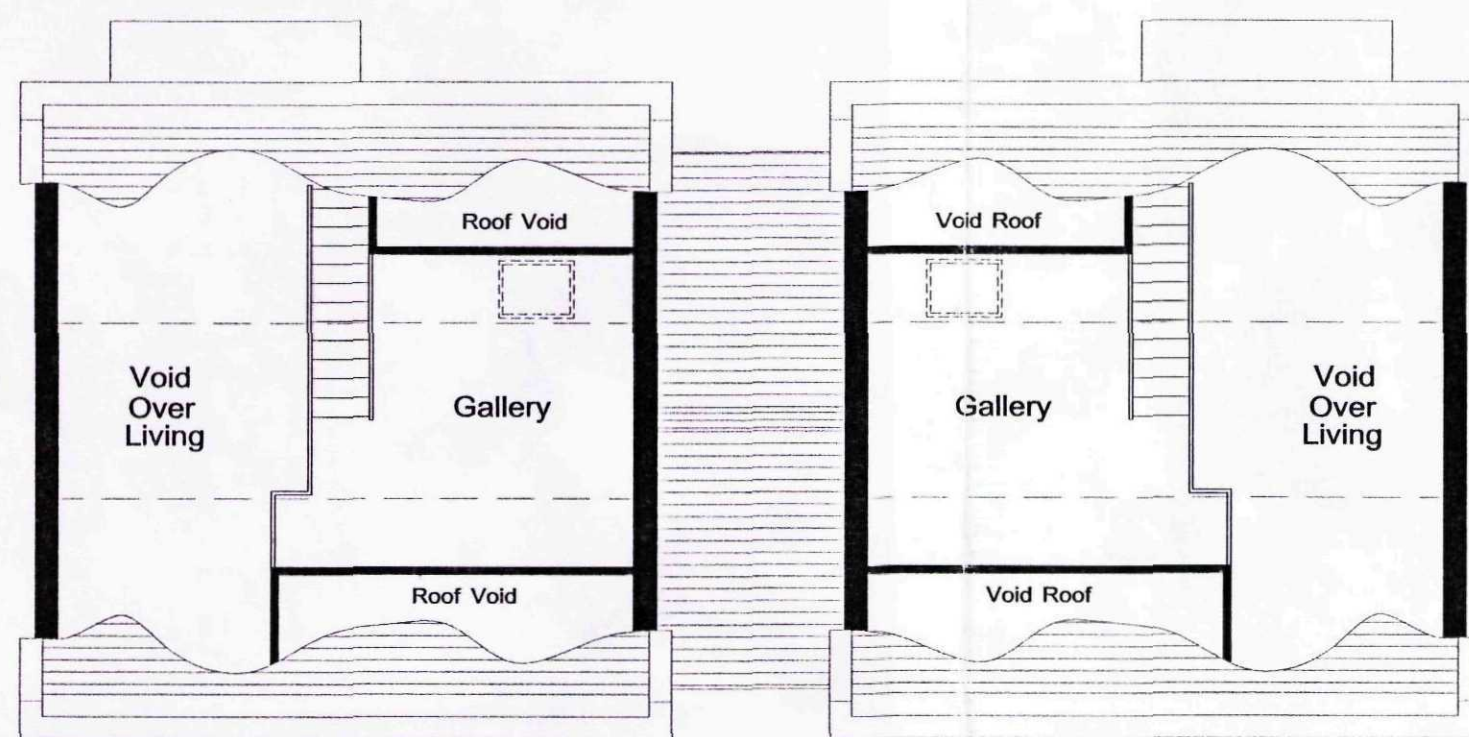


Third Floor

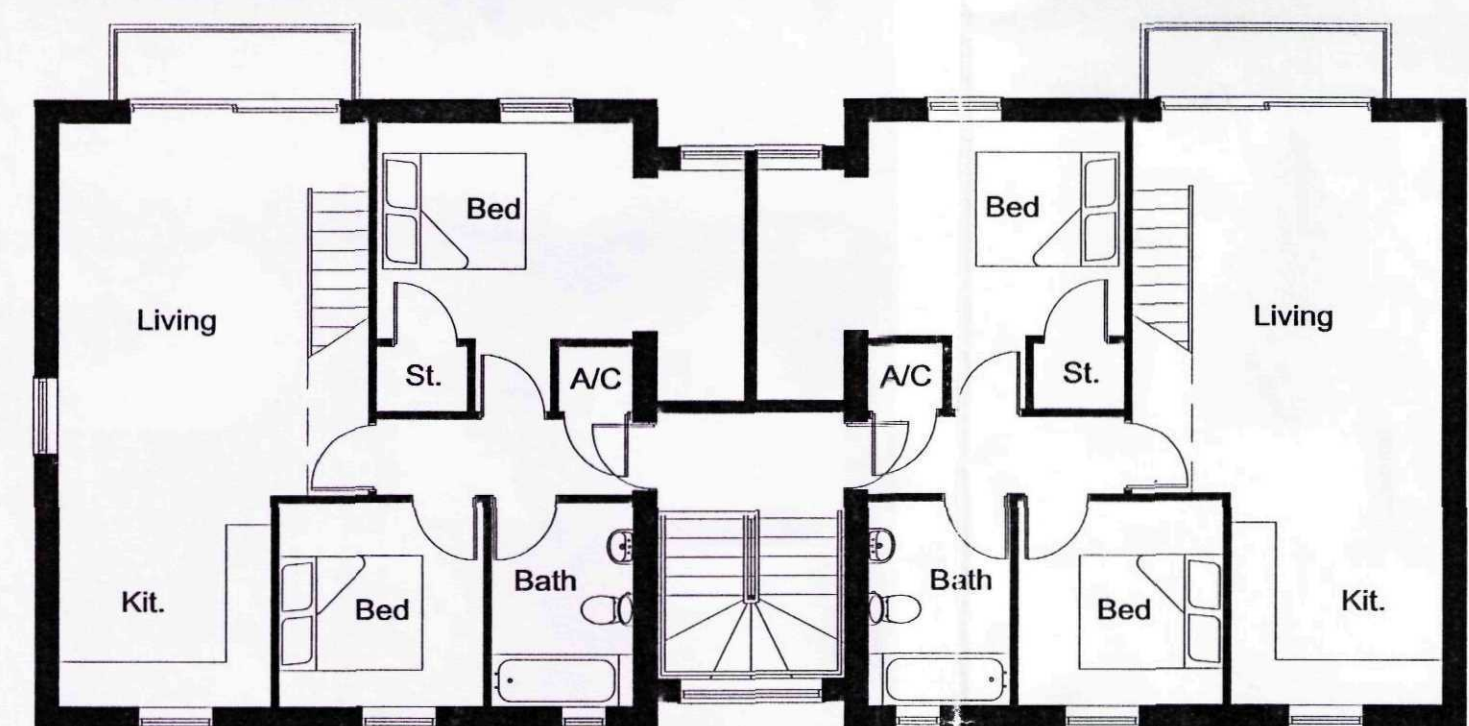

First Floor

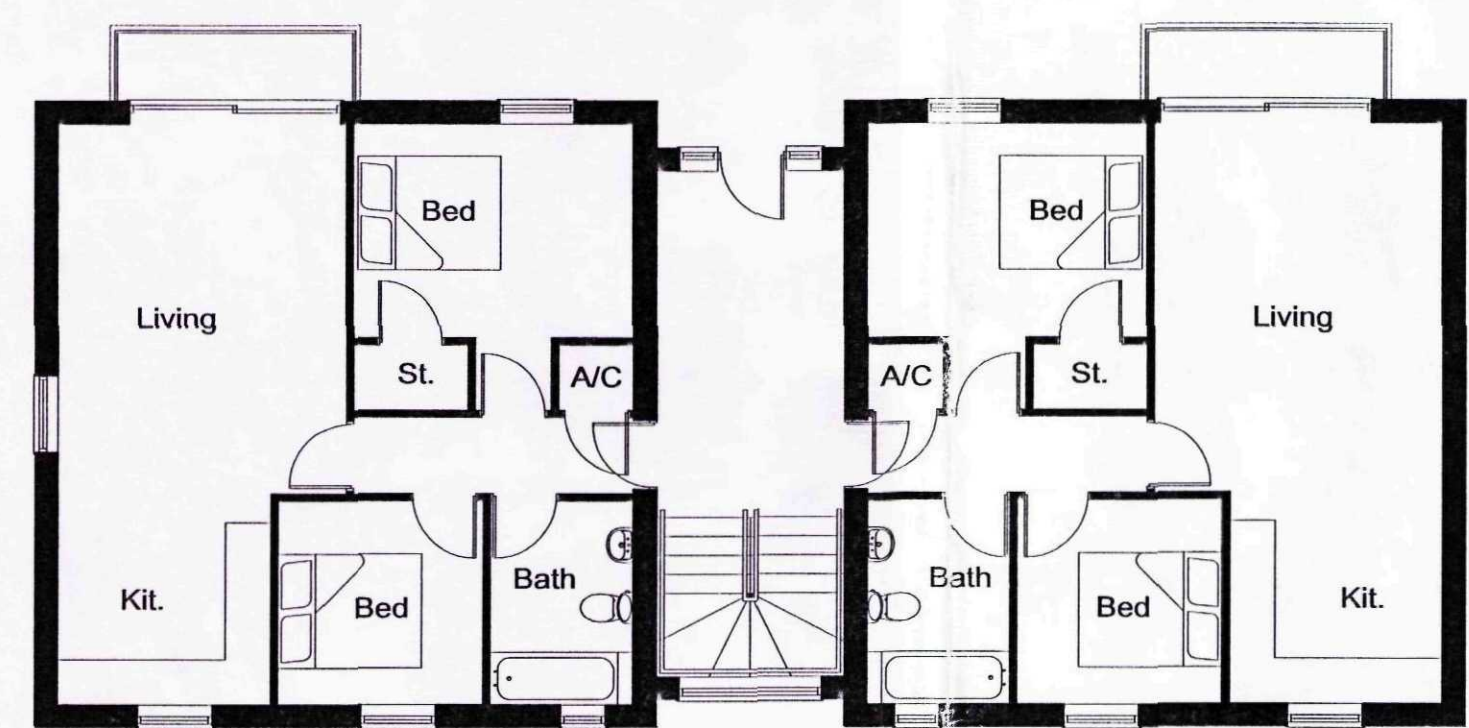


Ground Floor

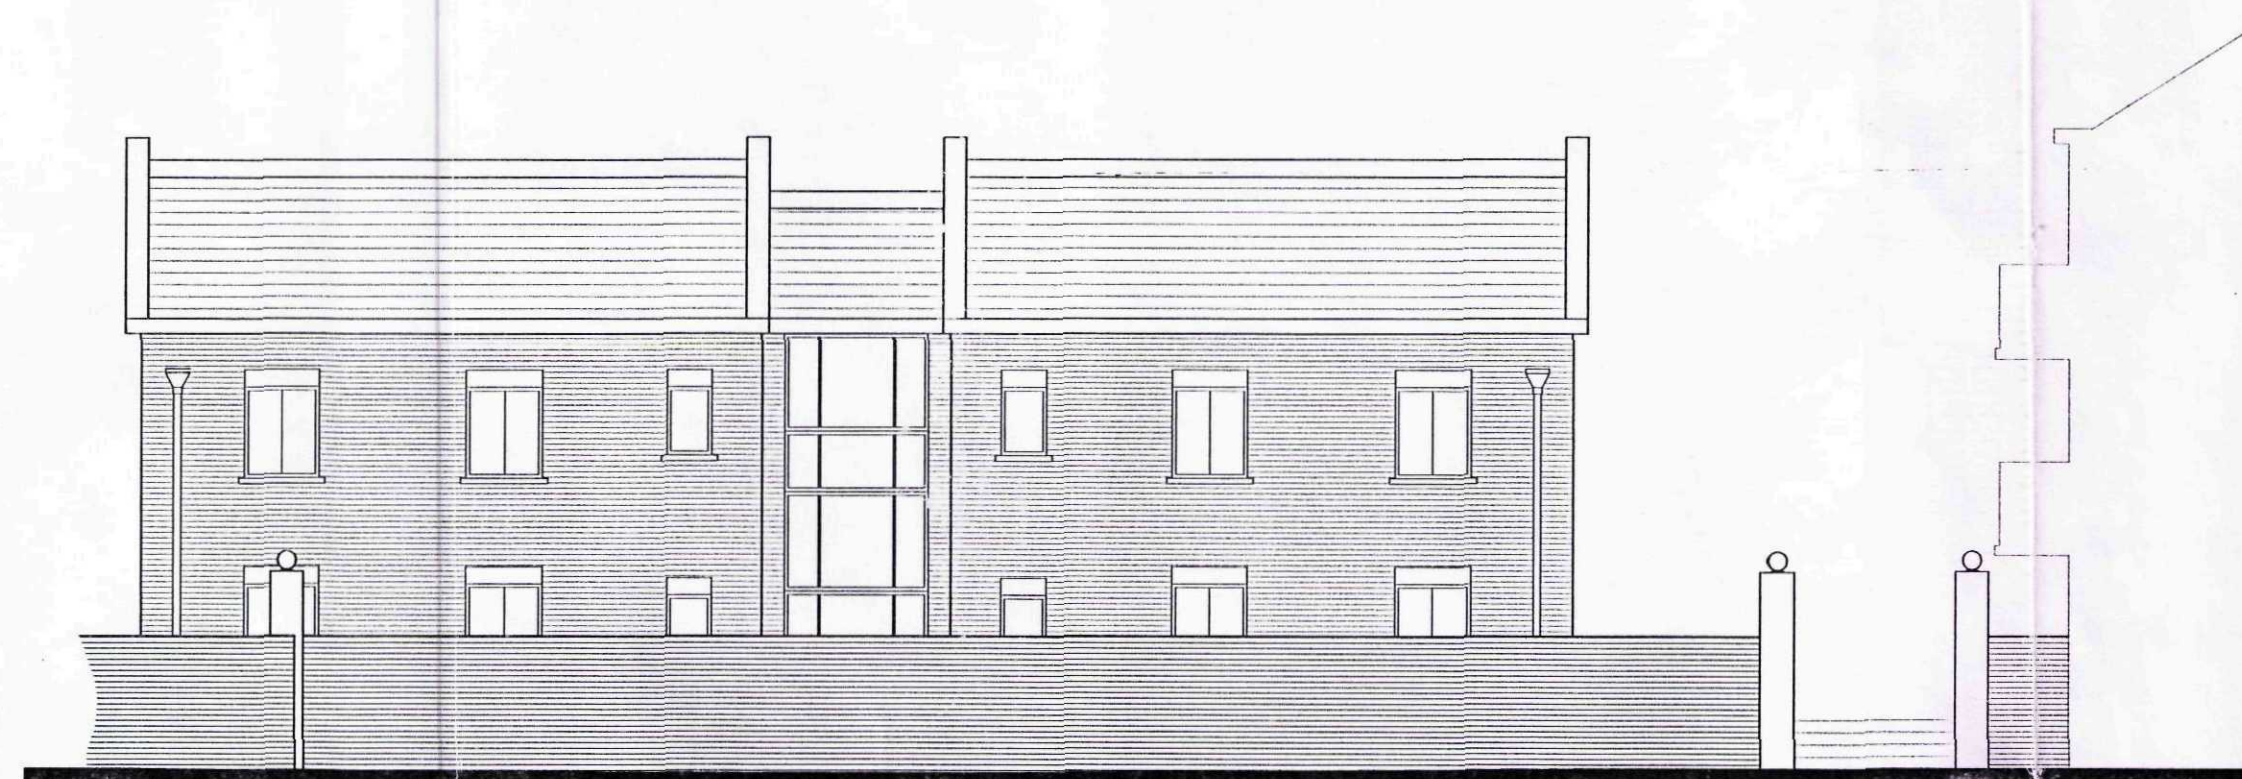


BULL CARPARK ELEVATION - Block B



GREEN ELEVATION - Block B

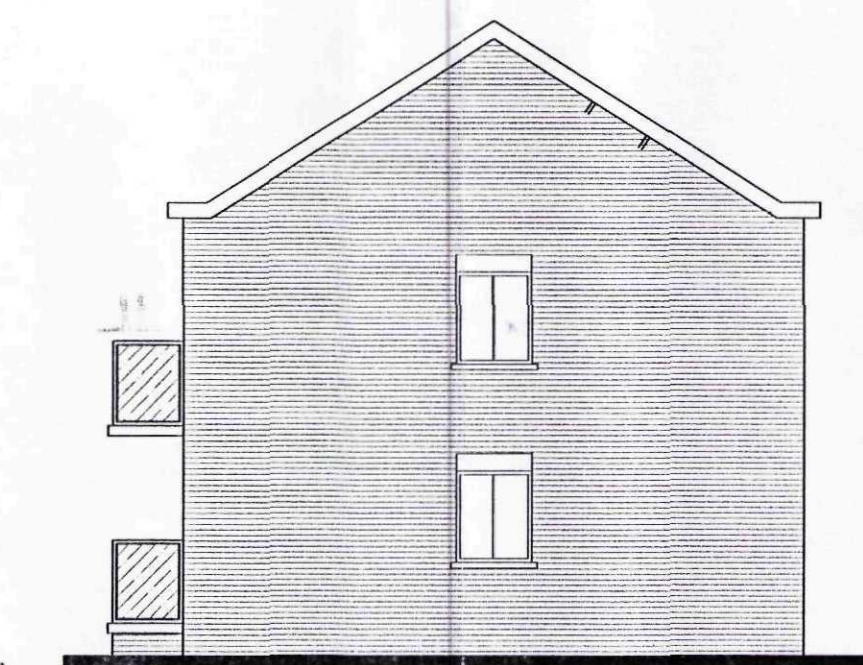

SIDE ELEVATION - Block B

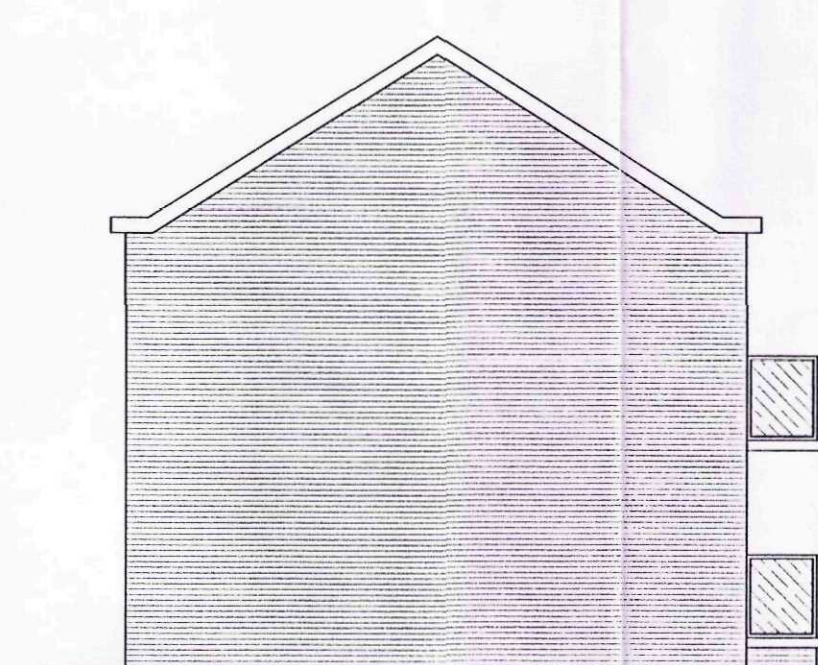

SIDE ELEVATION - Block B



Block B

Rev	Date	Description	Drawn	Checked
Amendments				
Drawing Status				
Preliminary				
Comments				
Planning Drawing				

- Quantity Surveying - Project Management	- Architecture - Planning Supervision
--	--

PROJECT
Proposed Residential Development,
The Bull Hotel,
Long Sutton,
Lincs.


Mr J.Von Dracsek

TITLE
Plans And Elevations - Block B


SCALE 1:100	DATE June 2006
----------------	-------------------

DRAWN BY LPC	CHECKED BY SC	DRAWING NO. 300/1189 - 004
-----------------	------------------	-------------------------------


The Old Bake House, Kirton, Lincolnshire, PE20 1EH
t: 01205 724016 f: 01205 723631 e: kmb@kmb-ld.co.uk

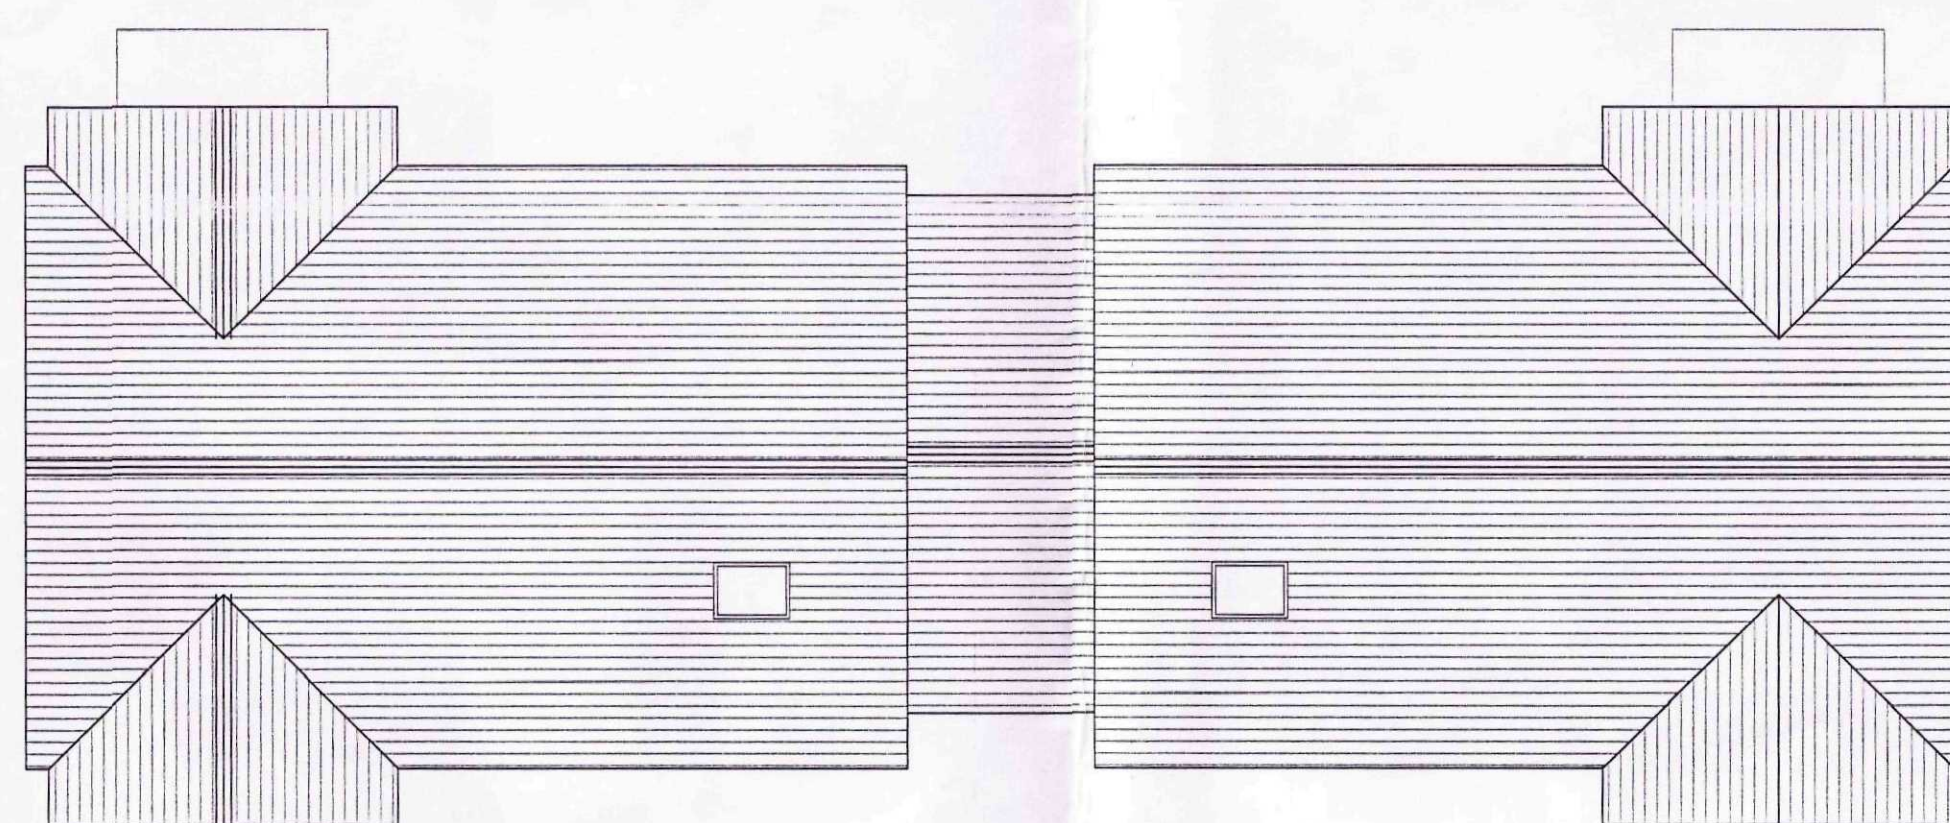


Roof Level

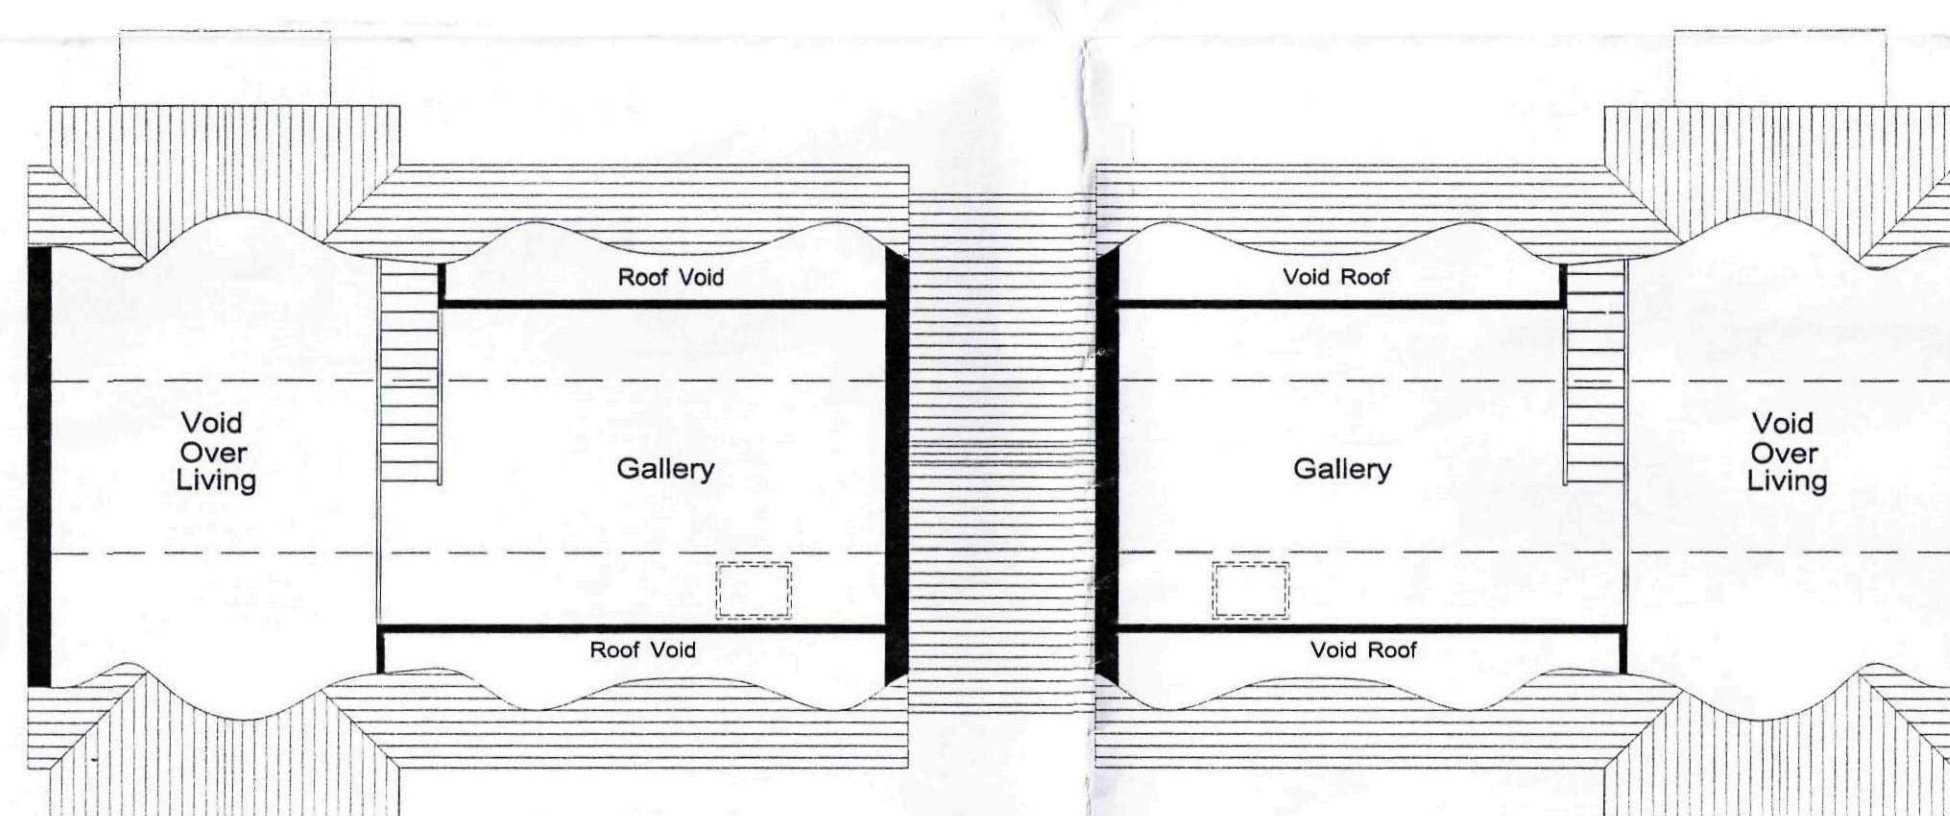


Third Floor

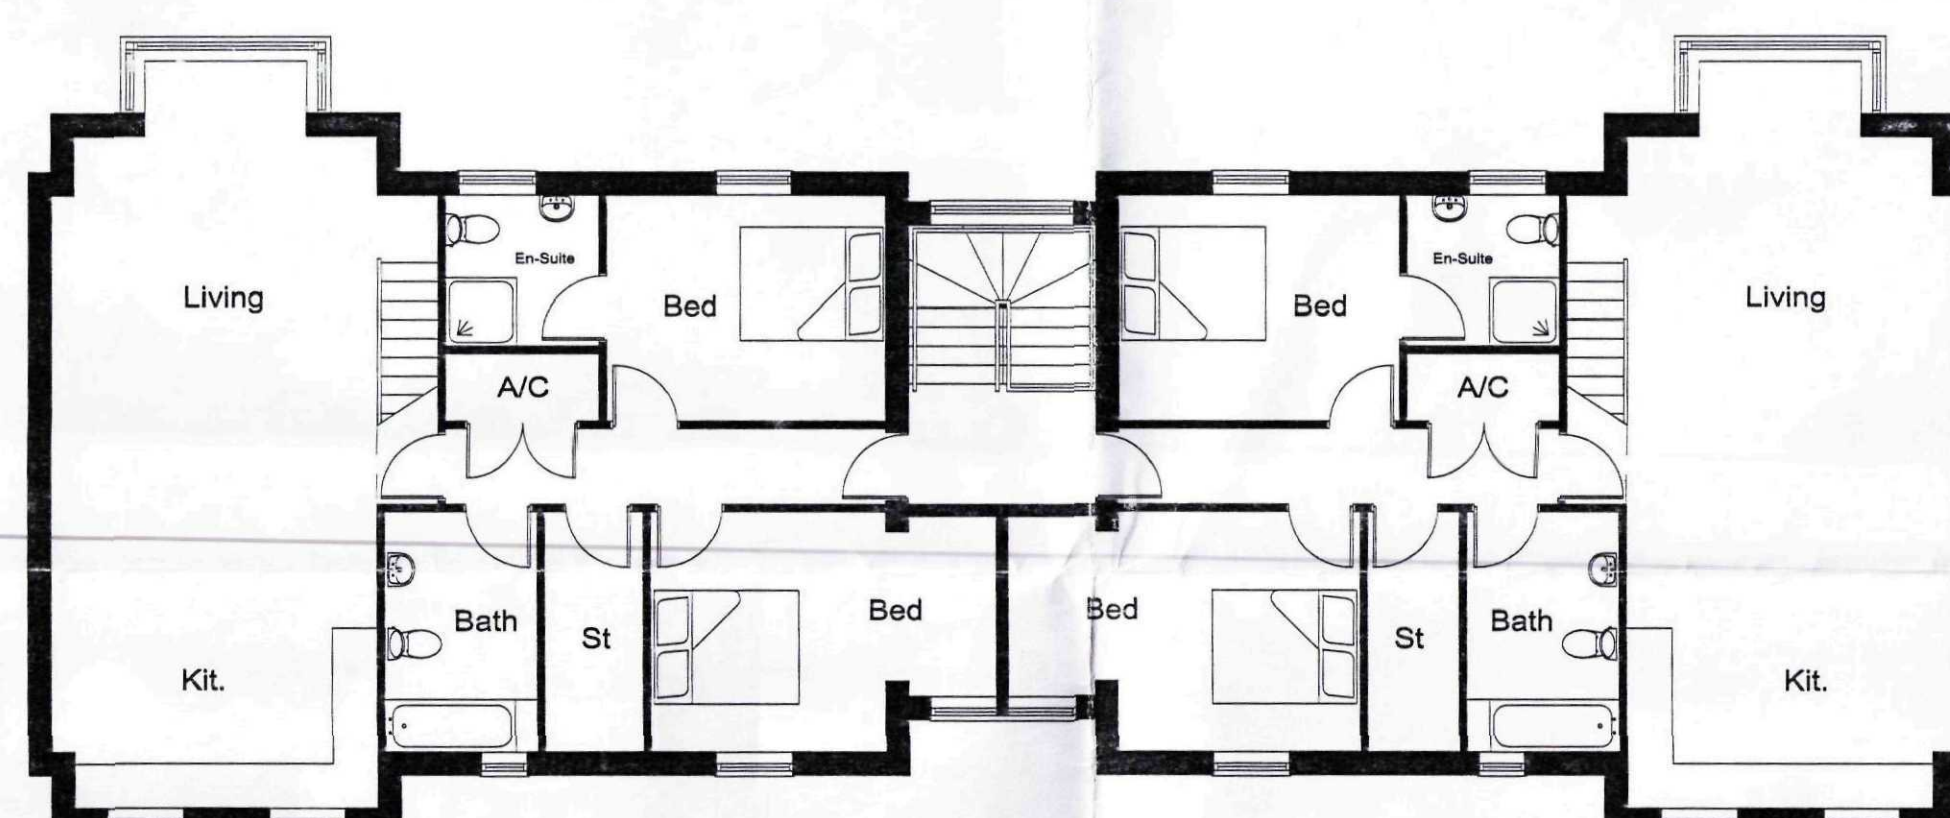

Second Floor

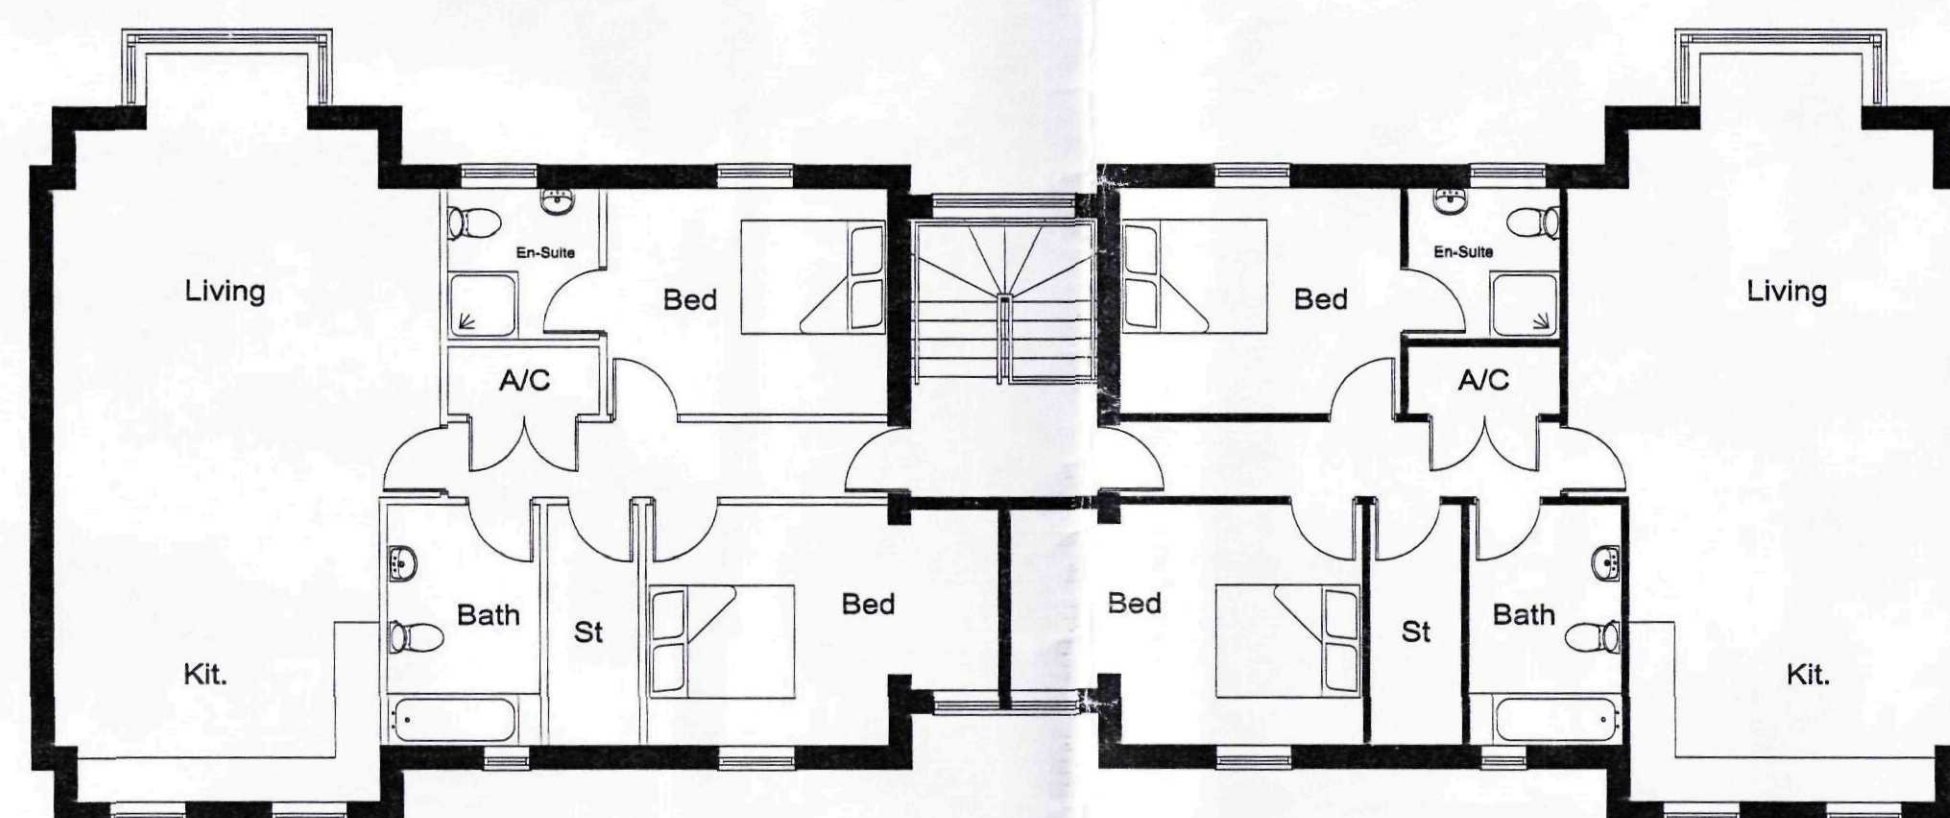

First Floor

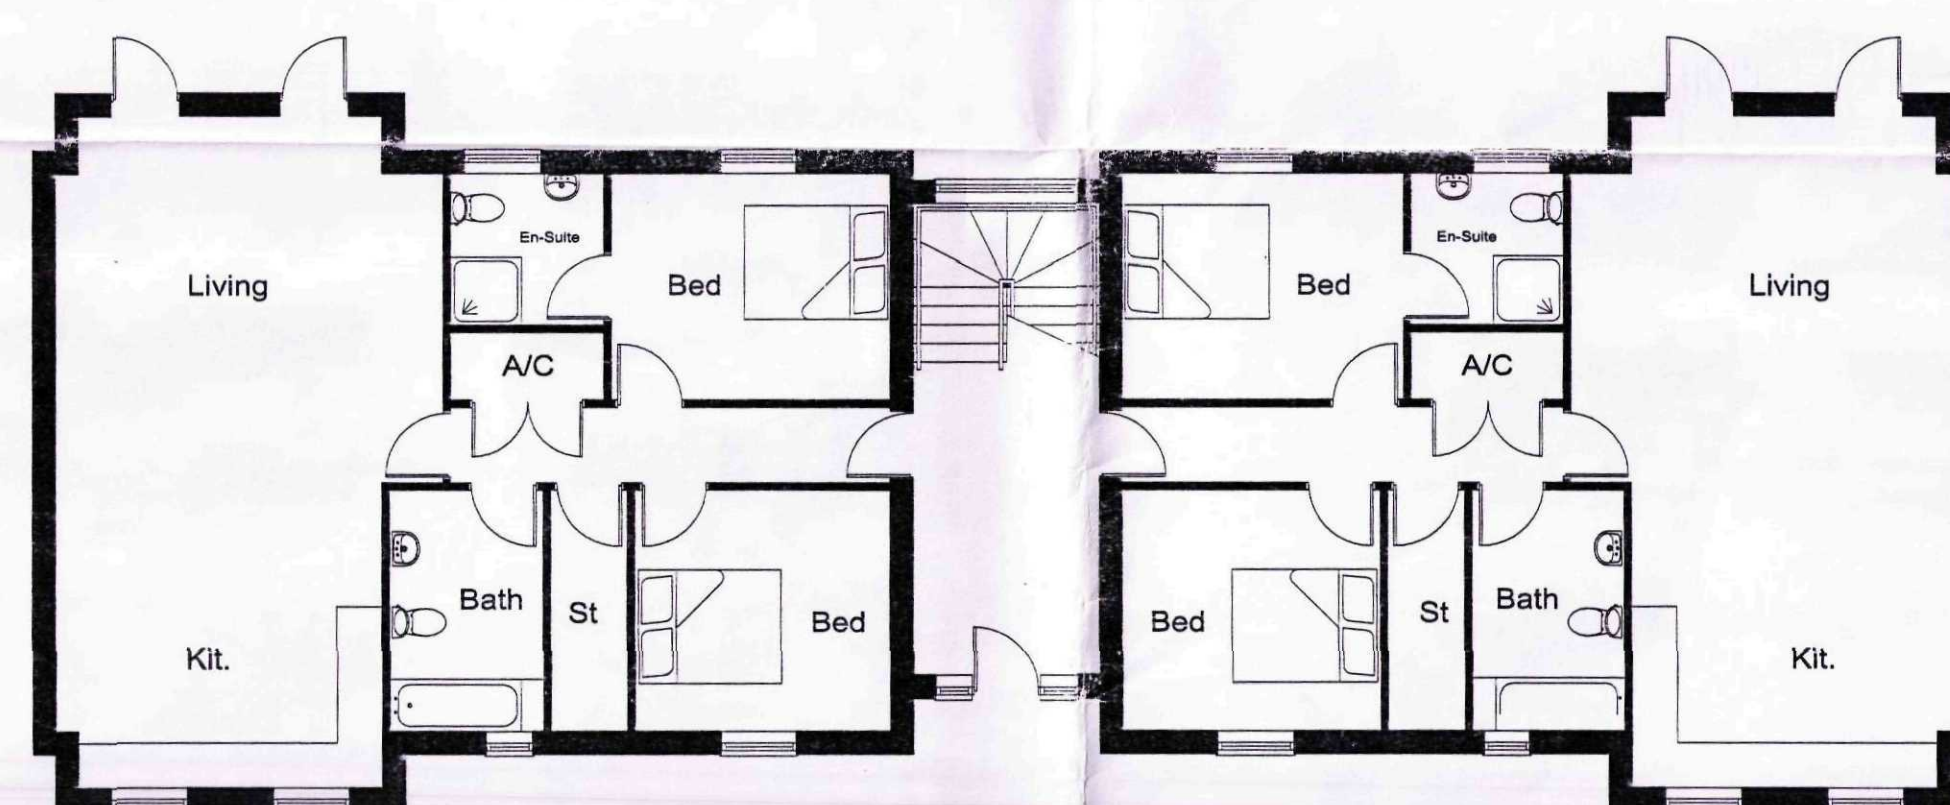


Ground Floor

SUPPLEMENTED

SHDC
PLANNING & DEVELOPMENT
- 6 JUL 2006
Ref. 0964106

Rev	Date	Description	Drawn	Checked
Amendments				
Drawing Status				
Preliminary				
Comments				
Planning Drawing				

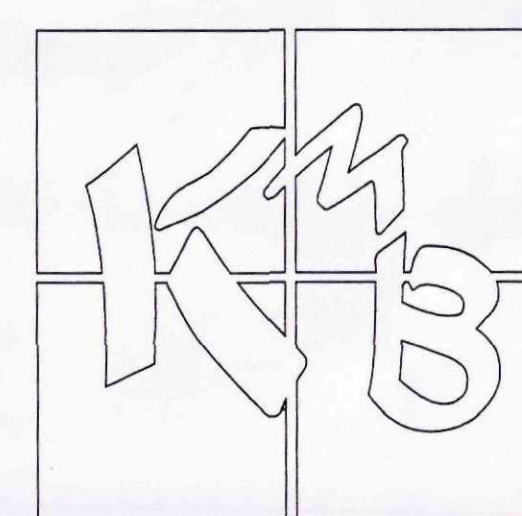

Quantity Surveying Architecture
Project Management Planning Supervision

PROJECT
Proposed Residential Development,
The Bull Hotel,
Long Sutton,
Lincs.


Mr J.Von Dracsek

TITLE
Plans - Block C

SCALE 1:100	DATE June 2006
DRAWN BY LPC	CHECKED BY SC
DRAWING NO. 300/1189 - 005	

The Old Bake House, Kilton, Lincolnshire, PE20 1EH
t: 01205 724016 f: 01205 723631 e: kmb@kmb-hd.co.uk


Block C

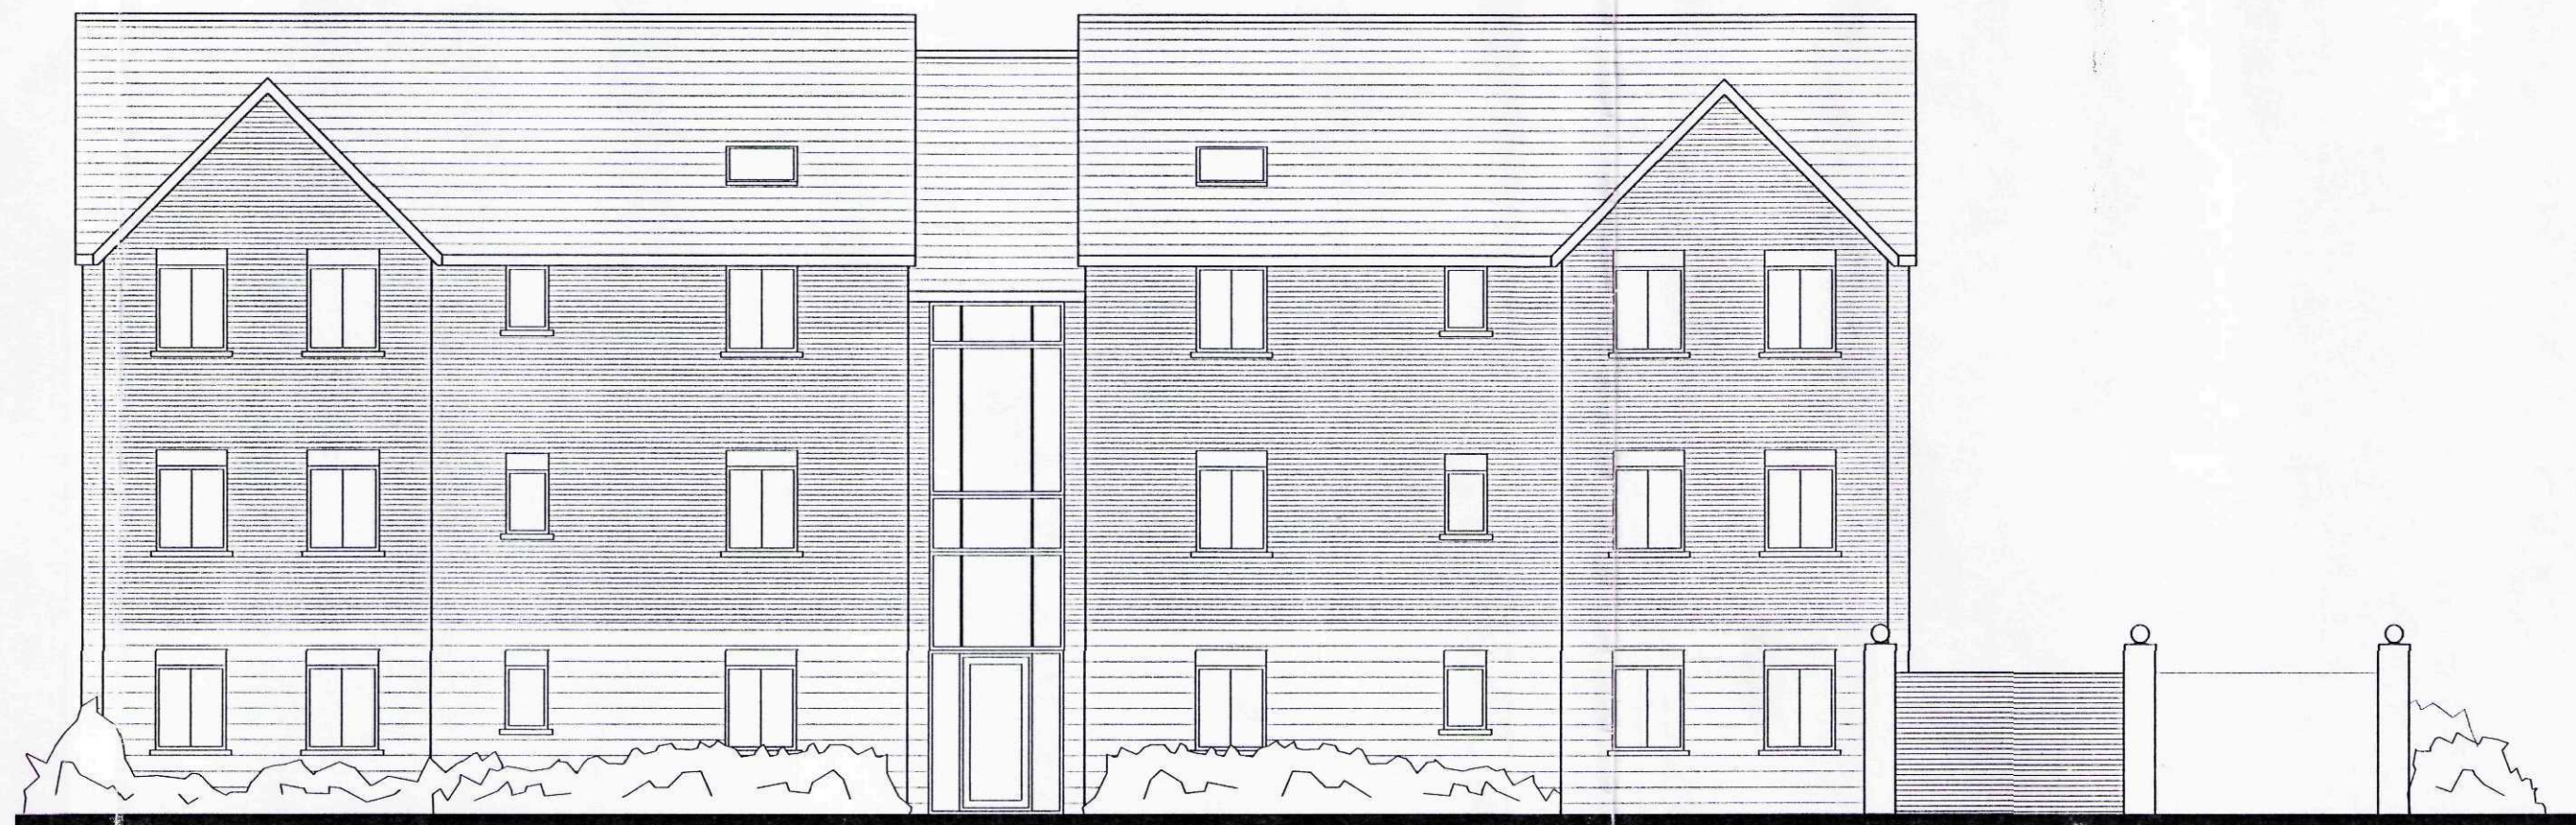


GREEN ELEVATION - Block C



PARK ELEVATION - Block C

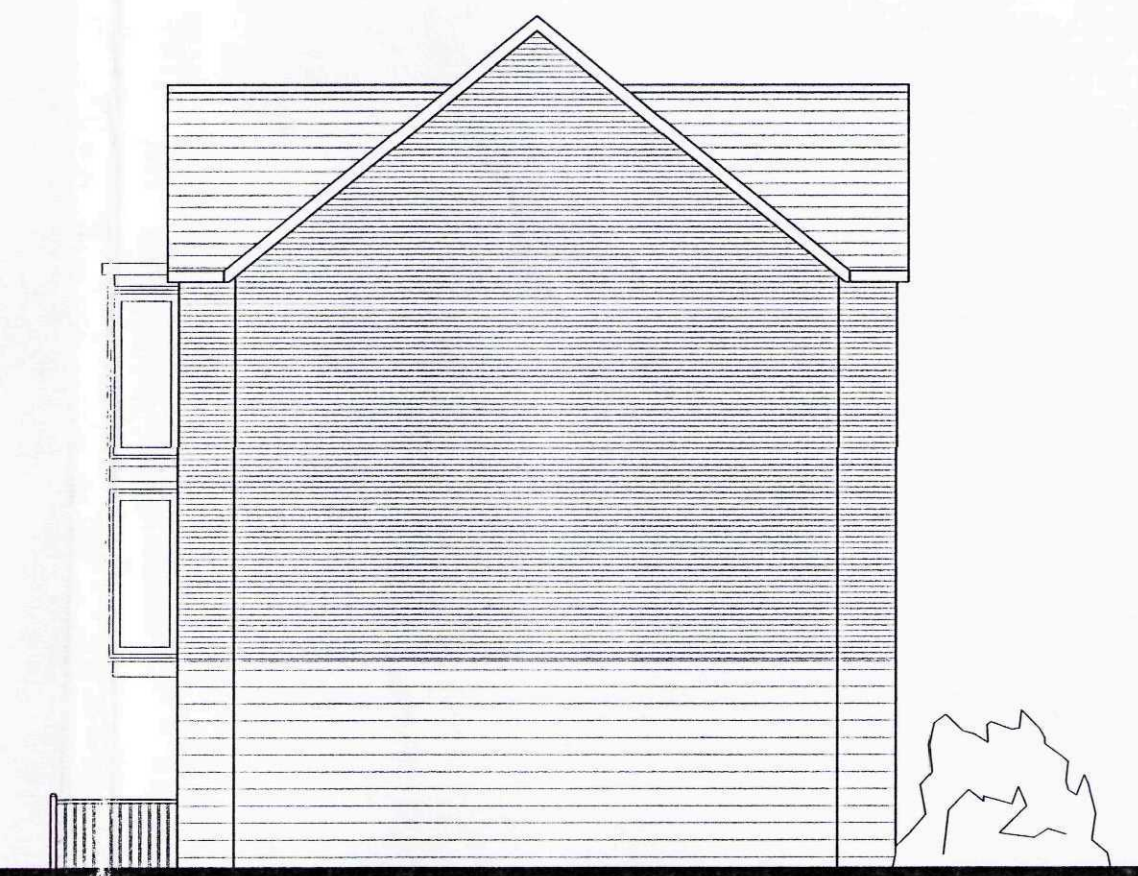

SIDE ELEVATION - Block C

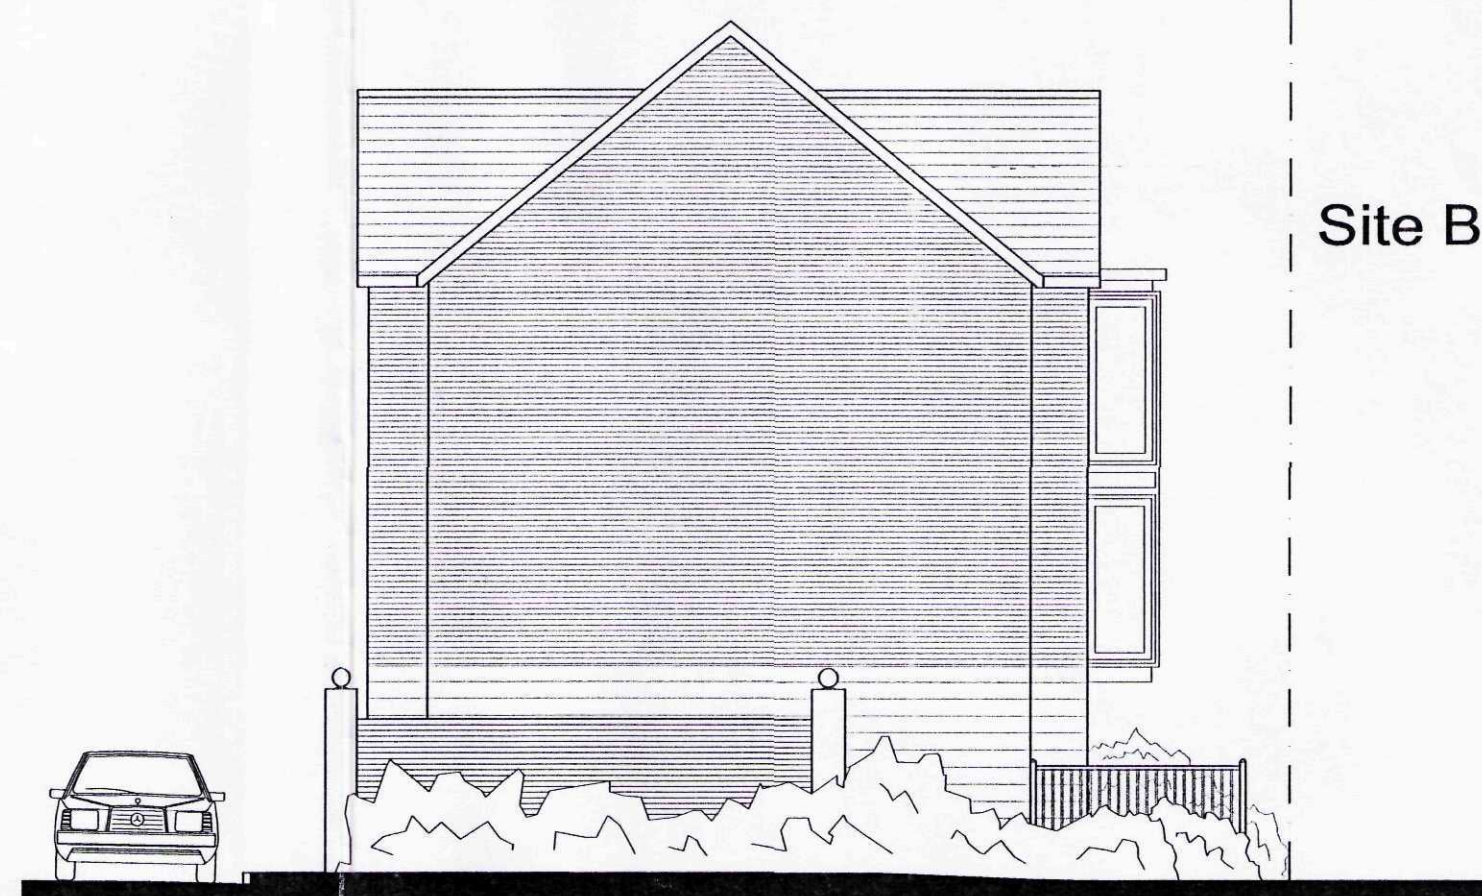


SIDE ELEVATION - Block C

Site Boundary

SHDC
PLANNING & DEVELOPMENT
- 6 JUL 2006
Ref. 096406

Rev	Date	Description	Drawn	Checked
Amendments				
Drawing Status				
Preliminary				☐
Comments				☐
Planning Drawing				☒

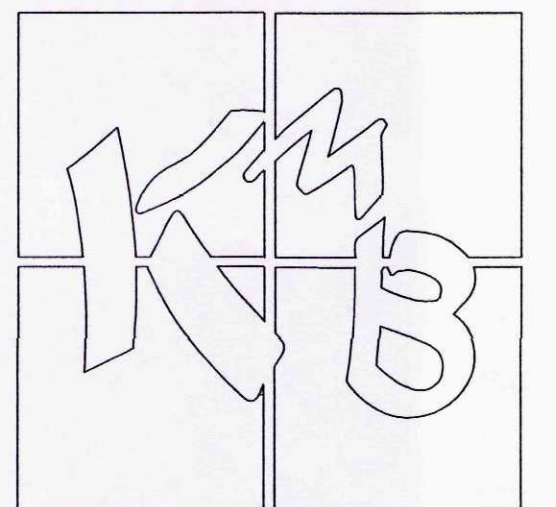

- Quantity Surveying
- Project Management
- Architecture
- Planning Supervision

PROJECT
Proposed Residential Development,
The Bull Hotel,
Long Sutton,
Lincs.

Mr J.Von Draczek

TITLE
Elevations - Block C

SCALE 1:100	DATE June 2006
DRAWN BY LPC	CHECKED BY SC
DRAWING NO. 300/1189 - 006	

The Old Bake House, Kirtor, Lincolnshire, PE20 1EH
t: 01205 724016 f: 01205 723631 e: kmb@kmb-ld.co.uk

Return
SUPERSEDED
Block C