


SIDE (EAST)


SIDE (WEST)

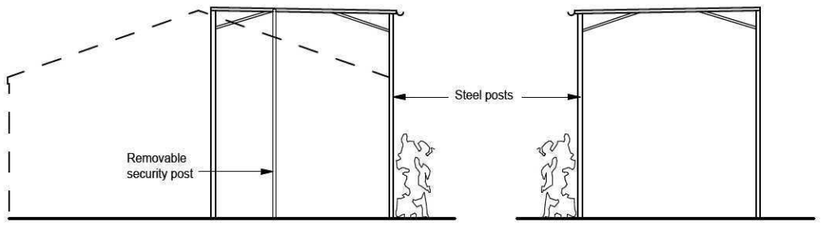


FRONT (NORTH)

REAR (SOUTH)

ELEVATIONS 1:100

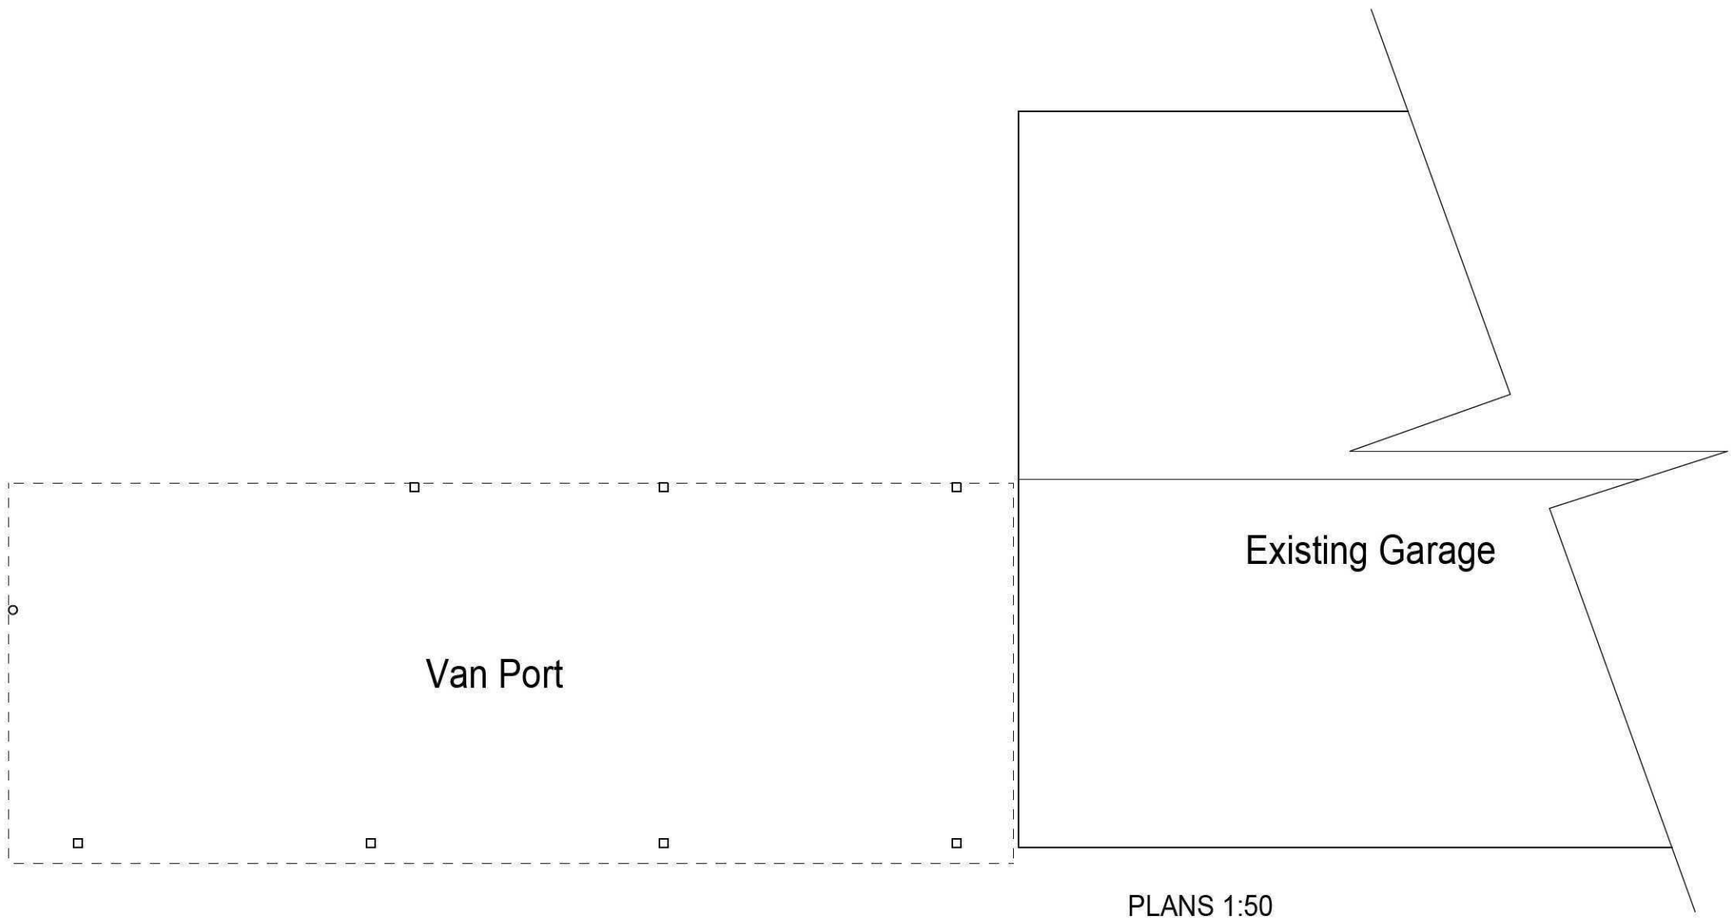

PLANS 1:50

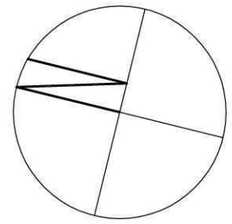

REVISIONS

brand associates architects
2A Dartford Road
March PE15 8AB
tel [01354] 653 818
fax [01354] 651 951
mail@brand-associates.net

TEMPORARY VAN PORT
3 BACK LANE
LONG SUTTON

G & F SALTER

EXISTING PLANS & ELEVATIONS

1:50 : SH : NOV.11

SALT.11 : **6.1** :