


PROPOSED REPLACEMENT RESIDENTIAL DWELLING
23 WISBECH ROAD, LONG SUTTON, LINCOLNSHIRE. PE12 9AG

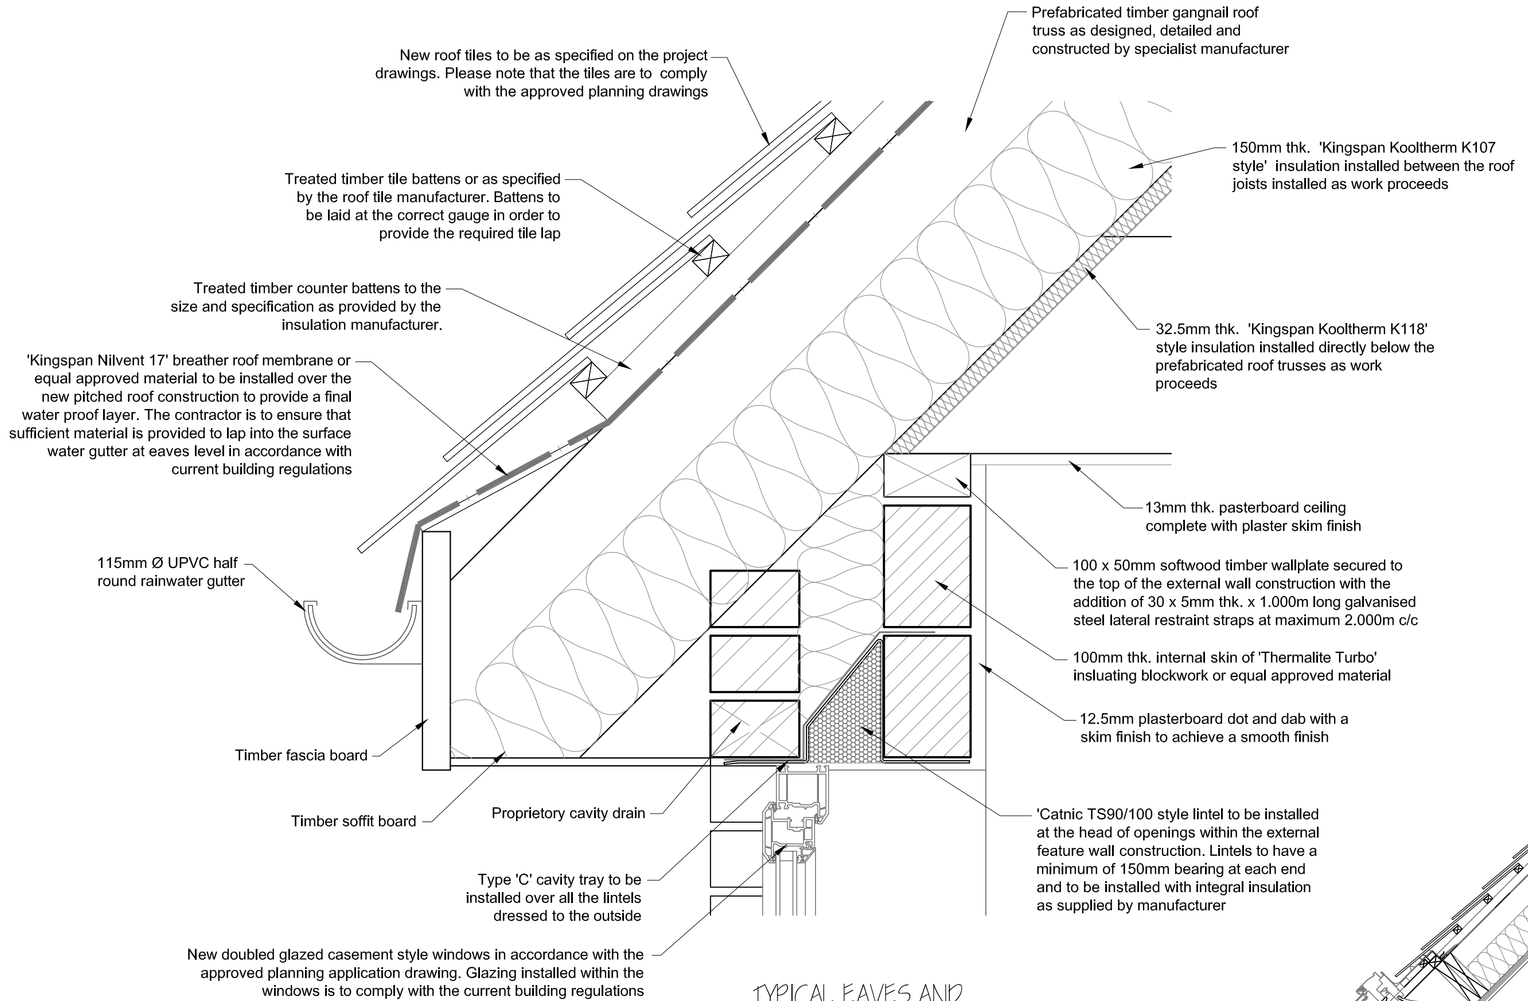


TYPICAL EAVES AND WINDOW HEAD DETAIL

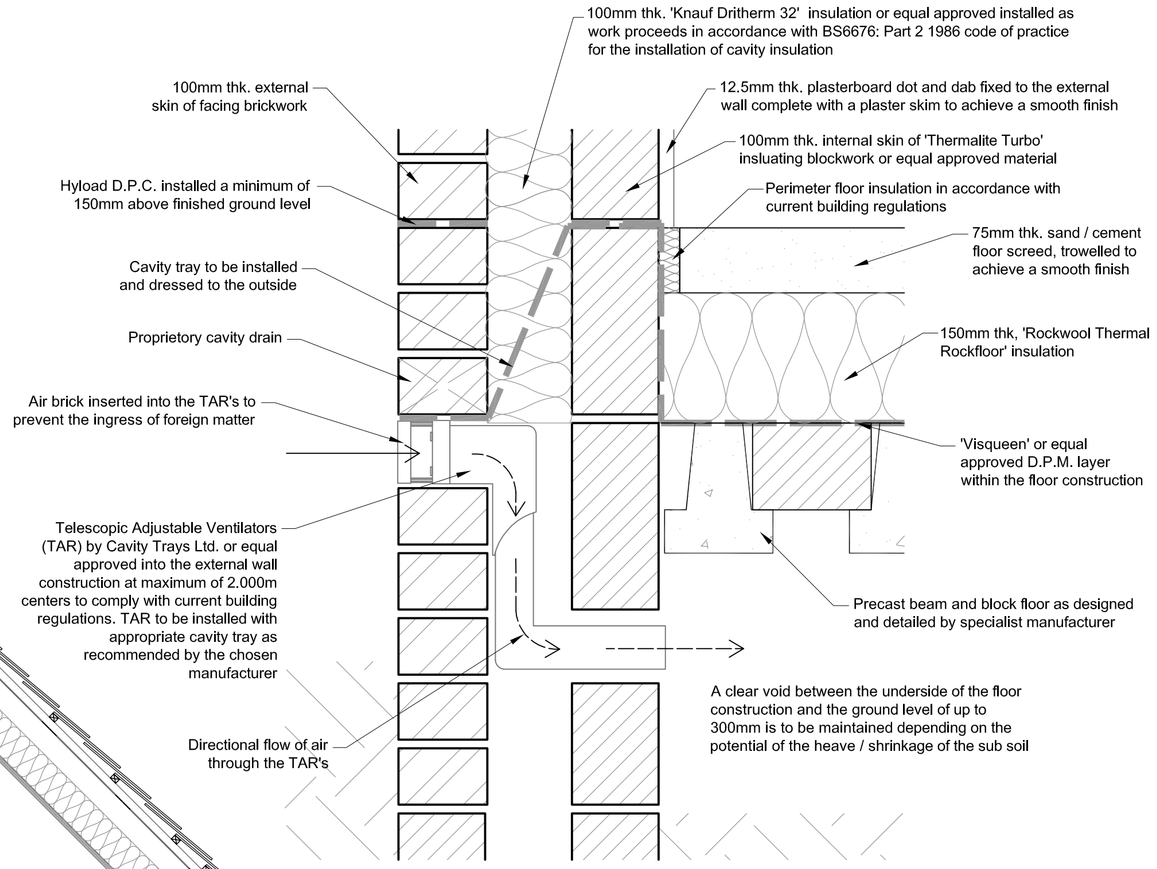

TYPICAL SUSPENDED FLOOR DETAIL

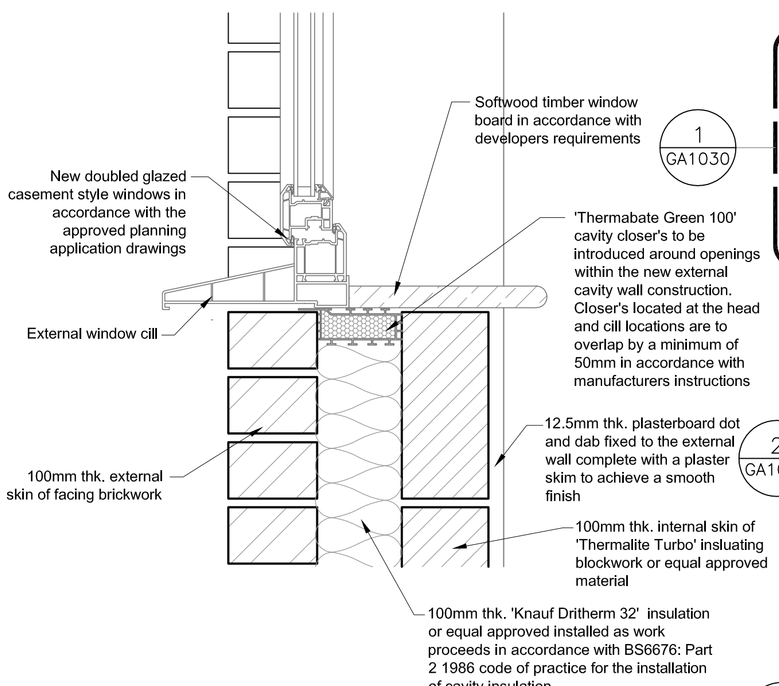

TYPICAL WINDOW CILL DETAIL

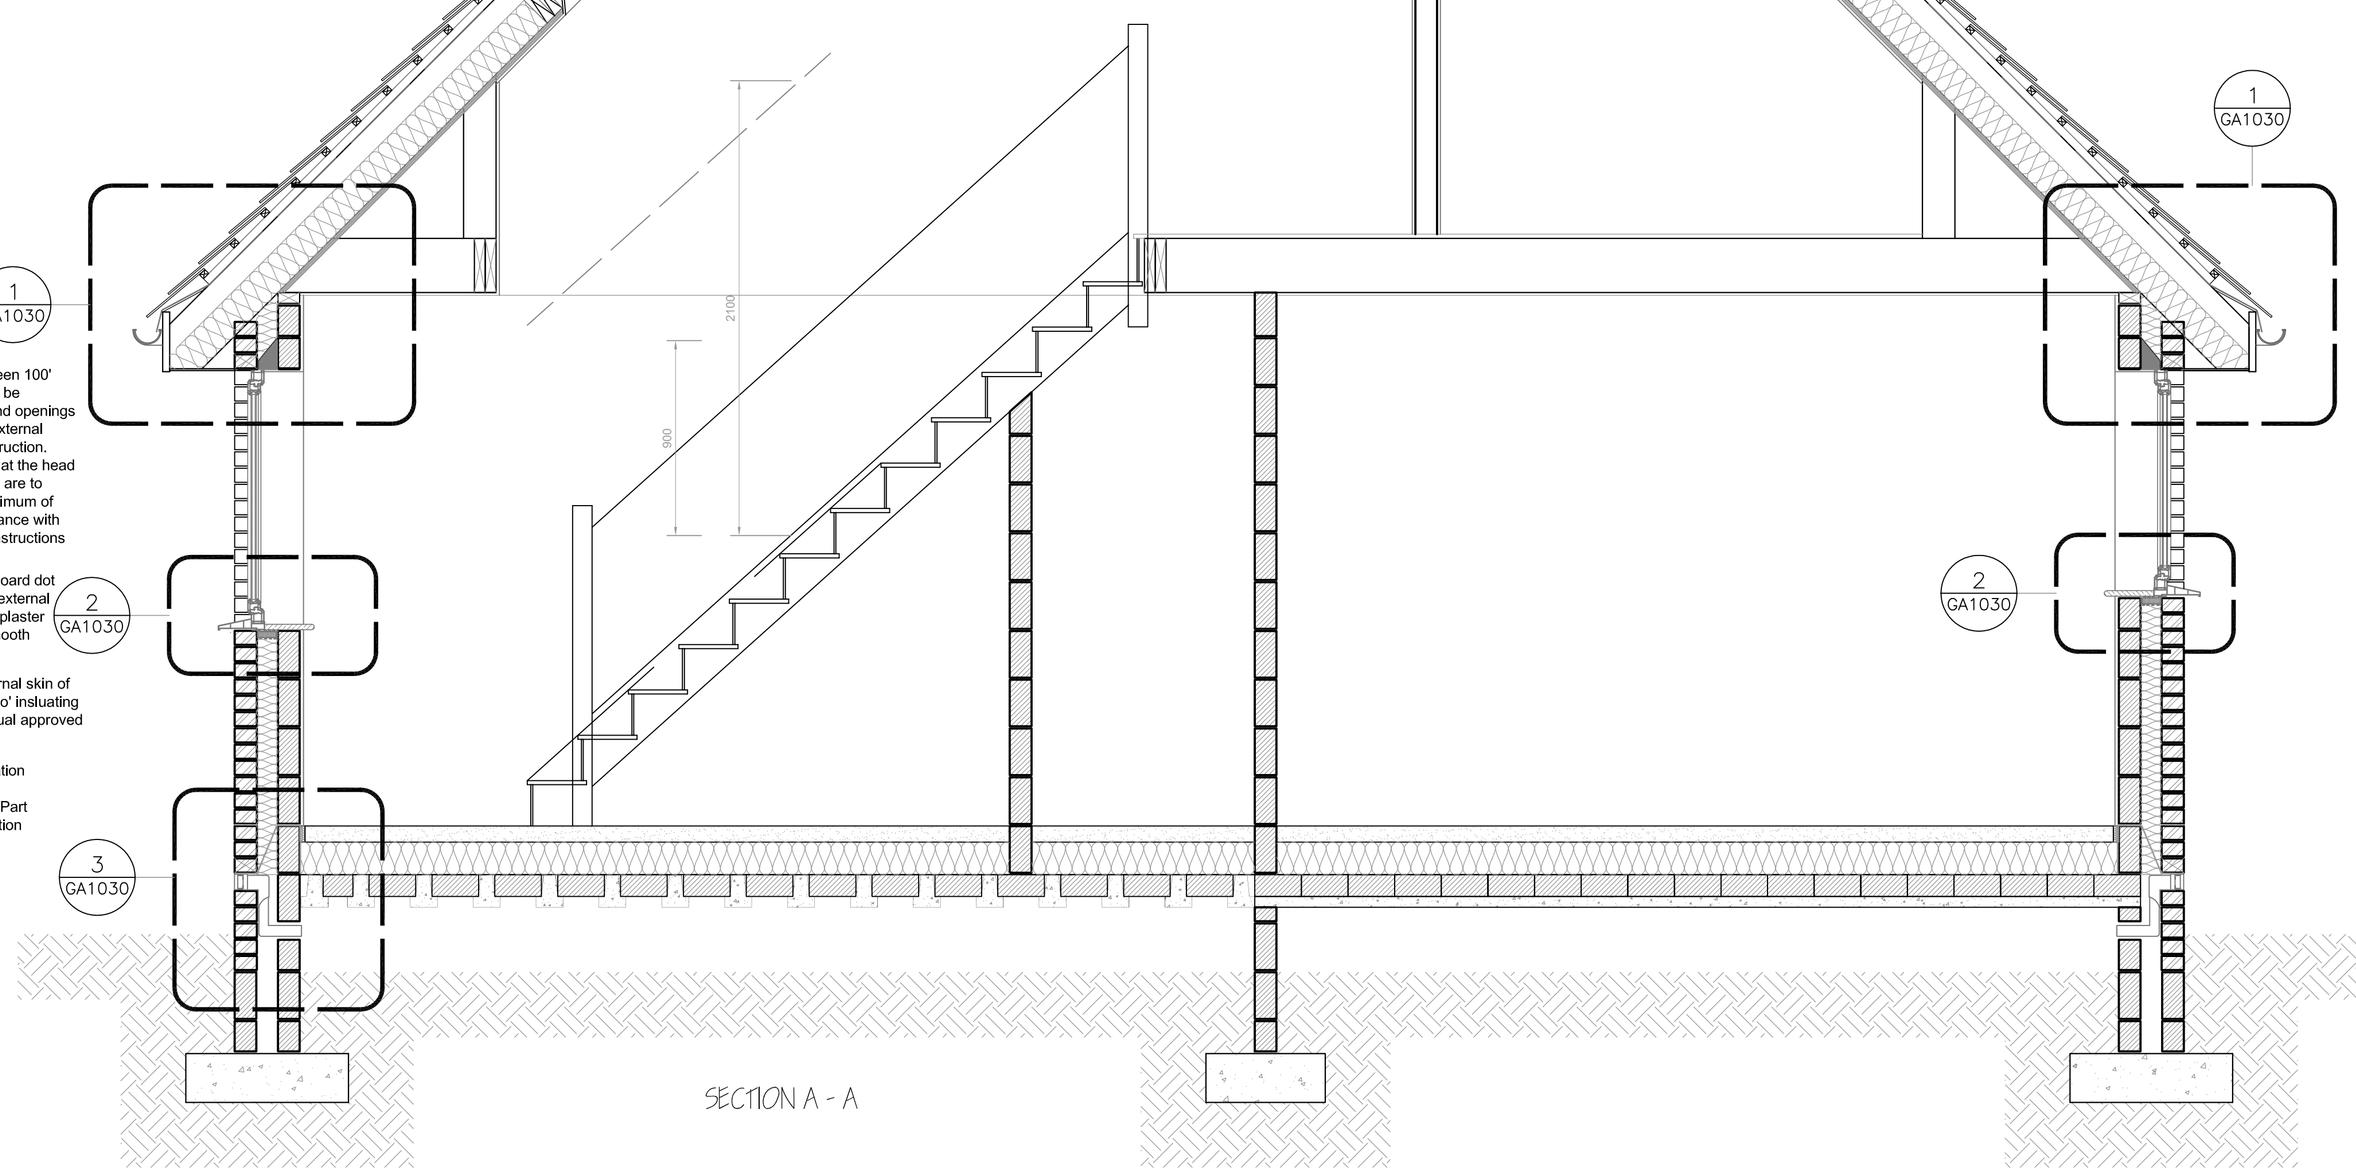

Scale Bar 1:5

Scale Bar 1:20

distinct DESIGNS UK Ltd
professional architectural services
RIBA Chartered Practice
Suite 45, Enterprise Works, North Lynn Industrial Estate, Bergen Way, Kings Lynn, Norfolk PE30 2JG
T: 01553 691 691 E: info@distinctdesigns.co.uk W: www.distinctdesigns.co.uk

Construction should ONLY proceed from drawings issued under CONSTRUCTION STATUS unless prior written consent is given. Should any site personnel, or those employed by any sub-contractor on their behalf, chose alternative materials, components or specifications, or revise any figured sizing out dimensions to those specified on distinct DESIGNS UK Ltd drawings, without reference and agreement with distinct DESIGNS UK Ltd, then they do so entirely at their own risk.

CLIENT: MR. & MRS. T. PARKER
PROJECT: PROPOSED REPLACEMENT DWELLING
TITLE: SECTION A - A & CONSTRUCTION DETAILS

REV	DATE	DESCRIPTION

This drawing is the copyright of distinct DESIGNS UK Ltd. Any discrepancies between drawings and site conditions must be reported to the Project Administrator. MODIFICATIONS TO ANY DRAWING WITHOUT WRITTEN CONSENT FROM distinct DESIGNS UK LTD. WILL RENDER THE DRAWING INVALID.

PROJECT No: 18/721 | DRAWING No: (GA)1030 | REVISION: -
DRAWN: EAE | CHKD: - | SCALE: 1:50@A1 | DATE: 05.07.18
STATUS: PRELIMINARY