


PROPOSED REPLACEMENT RESIDENTIAL DWELLING
23 WISBECH ROAD, LONG SUTTON, LINCOLNSHIRE. PE12 9AG

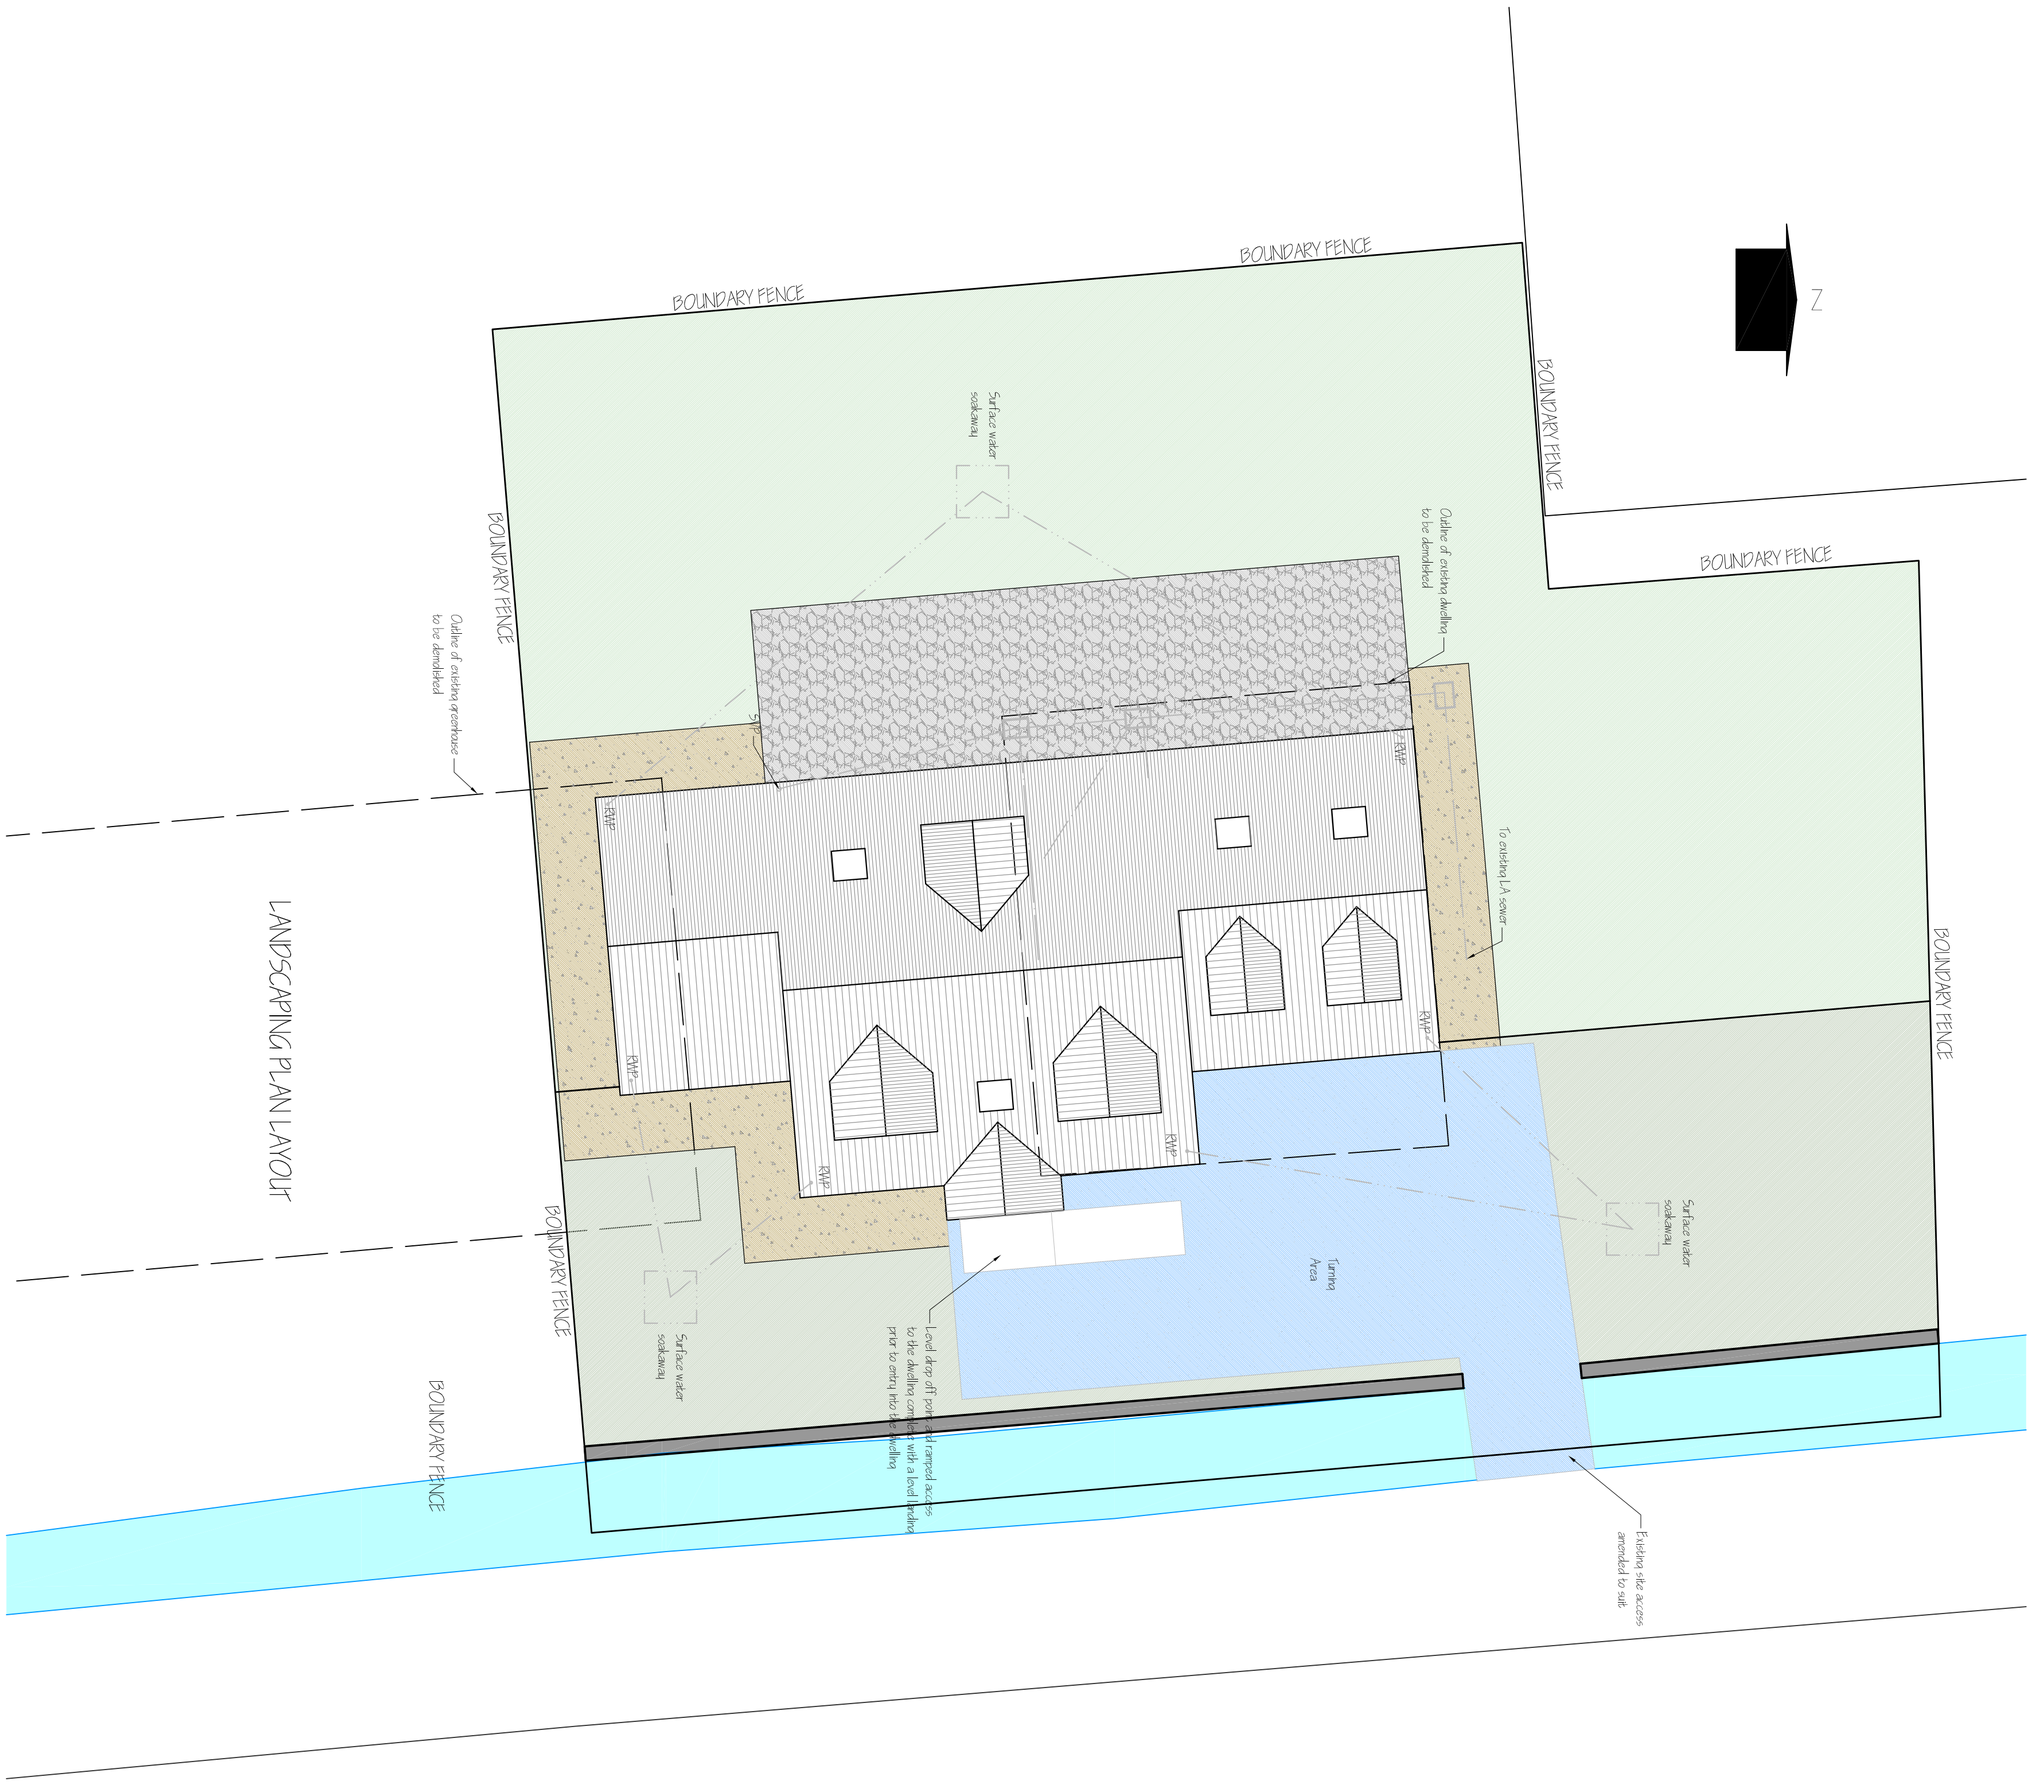

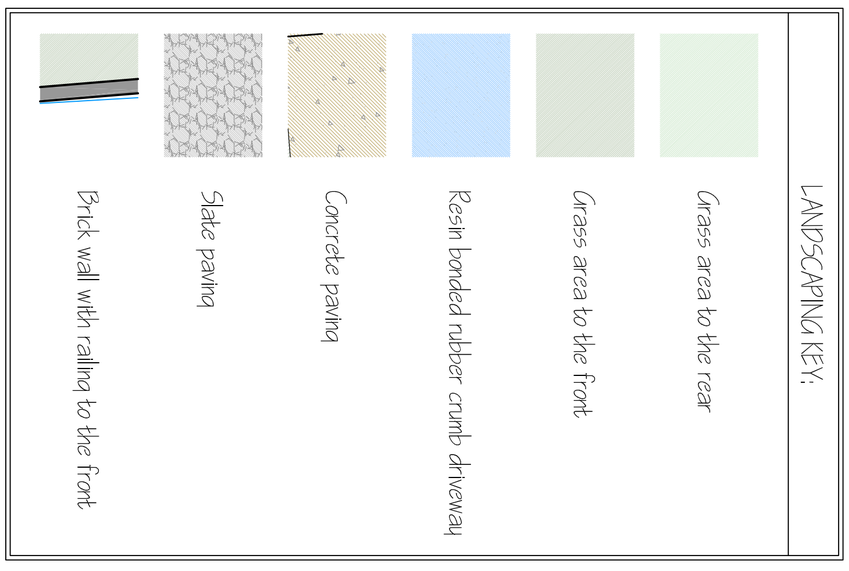

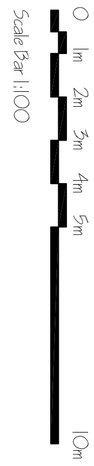

REV	DATE	DESCRIPTION
B	25.09.18	ADDITIONAL INFORMATION ADDED PRIOR TO AN APPLICATION TO DISCHARGE THE PLANNING CONDITIONS BEING SUBMITTED
A	25.09.18	ADDITIONAL INFORMATION ADDED FOR BUILDING REGULATIONS APPROVAL

DO NOT SCALE this drawing. Use figured dimensions ONLY.
This drawing is the copyright of distinct DESIGNS UK Ltd. Any discrepancies between this drawing and other information shall be reported to the Architect or Project Administrator.
MODIFICATIONS to be made soley on ORIGINAL DIGITAL MEDIA.

PROJECT No	DRAWING No	REVISION
18/721	(GA)1040	B

DRAWN : SJL | CHK'D : SJL | SCALE : 1:1000@A1 | ORIGIN: 25.07.18

STATUS : **PRELIMINARY**

CLIENT
MR. & MRS. T. PARKER

PROJECT
PROPOSED REPLACEMENT DWELLING

TITLE
PROPOSED LANDSCAPING PLAN LAYOUT

distinct DESIGNS UK Ltd
professional architectural services
RIBA Chartered Practice
Suite 45, Enterprise Works, North Lynn Industrial Estate, Bergen Way, Kings Lynn, Norfolk PE30 2JG
T. 01553770000 info@distinctdesignsuk.com

Construction should ONLY proceed from drawings issued under CONSTRUCTION STATUS unless prior written consent is given. Should any site personnel, or those employed to carry out works on their behalf, chose alternative materials, components or specifications, or revise any figured setting out dimensions to those specified on distinct DESIGNS UK Ltd drawings, without reference and agreement with distinct DESIGNS UK Ltd, then they do so entirely at their own risk .