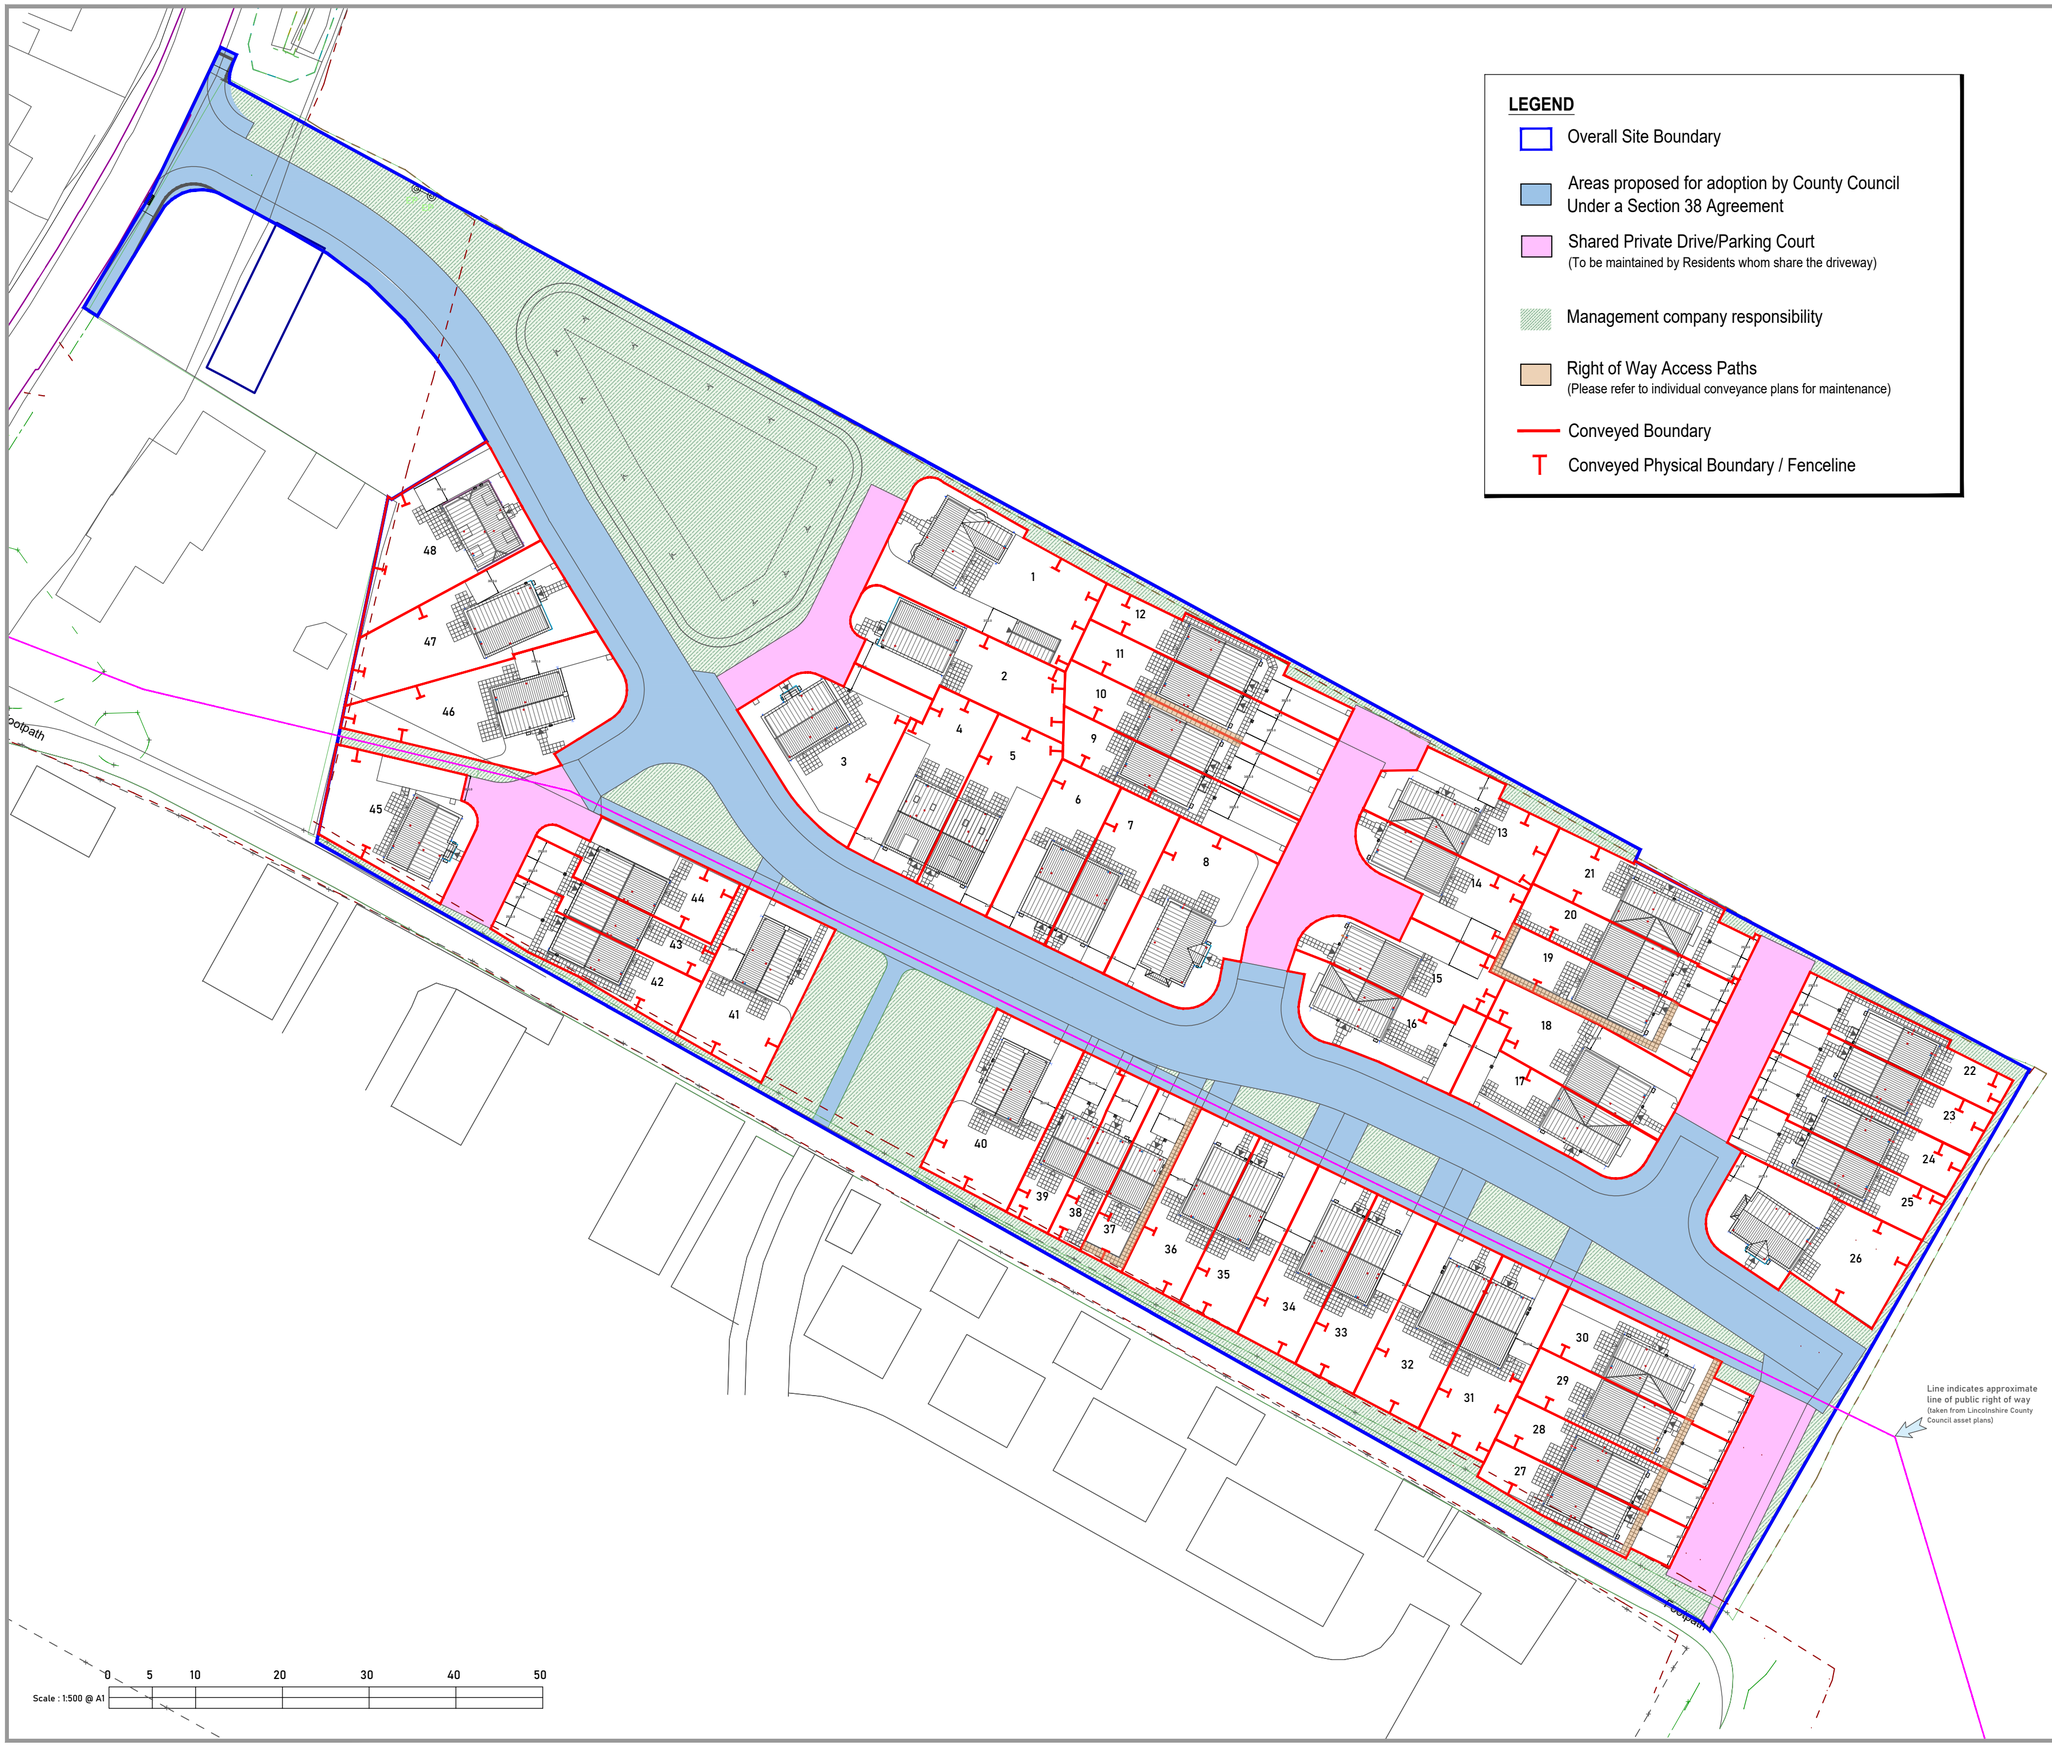


LEGEND

- Overall Site Boundary
- Areas proposed for adoption by County Council Under a Section 38 Agreement
- Shared Private Drive/Parking Court (To be maintained by Residents whom share the driveway)
- Management company responsibility
- Right of Way Access Paths (Please refer to individual conveyance plans for maintenance)
- Conveyed Boundary
- Conveyed Physical Boundary / Fenceline

NOTES:

The details depicted on this drawing are the copyright to Seagate Homes and may not be reproduced without permission. This drawing must not be re-issued, loaned or copied without the consent. Errors omissions and discrepancies should be reported to the originator immediately.

All dimensions to be checked on site prior to construction or off-site fabrication by the Contractor, his Sub-contractor or Supplier.

Do not scale plans - use figure or grid dimensions where given.
Any deviation from the drawing is to be reported to the originator immediately.

IF IN DOUBT ASK !

N

Scale : 1:500 @ A1

0 5 10 20 30 40 50

Rev	Notes	Date	By

SEAGATE HOMES

Project:
PROPOSED RESIDENTIAL DEVELOPMENT,
LAND OFF LIME WALK, LONG SUTTON. PE12 9HG

Drawing:
MAINTENANCE AND CONVEYANCE PLAN

Drawn: DL Date: 26.08.25

Status: PRELIMINARY Scale: 1:500 @A1

Drawing Number:
20025-SGH-AR-9000