

PROPOSED PACKING / STORE BUILDING FOR MR & MRS C.W & T.A. SEATON, SEAGATE RD., SUTTON CROSSES, LONG SUTTON, SPALDING, LINCS.

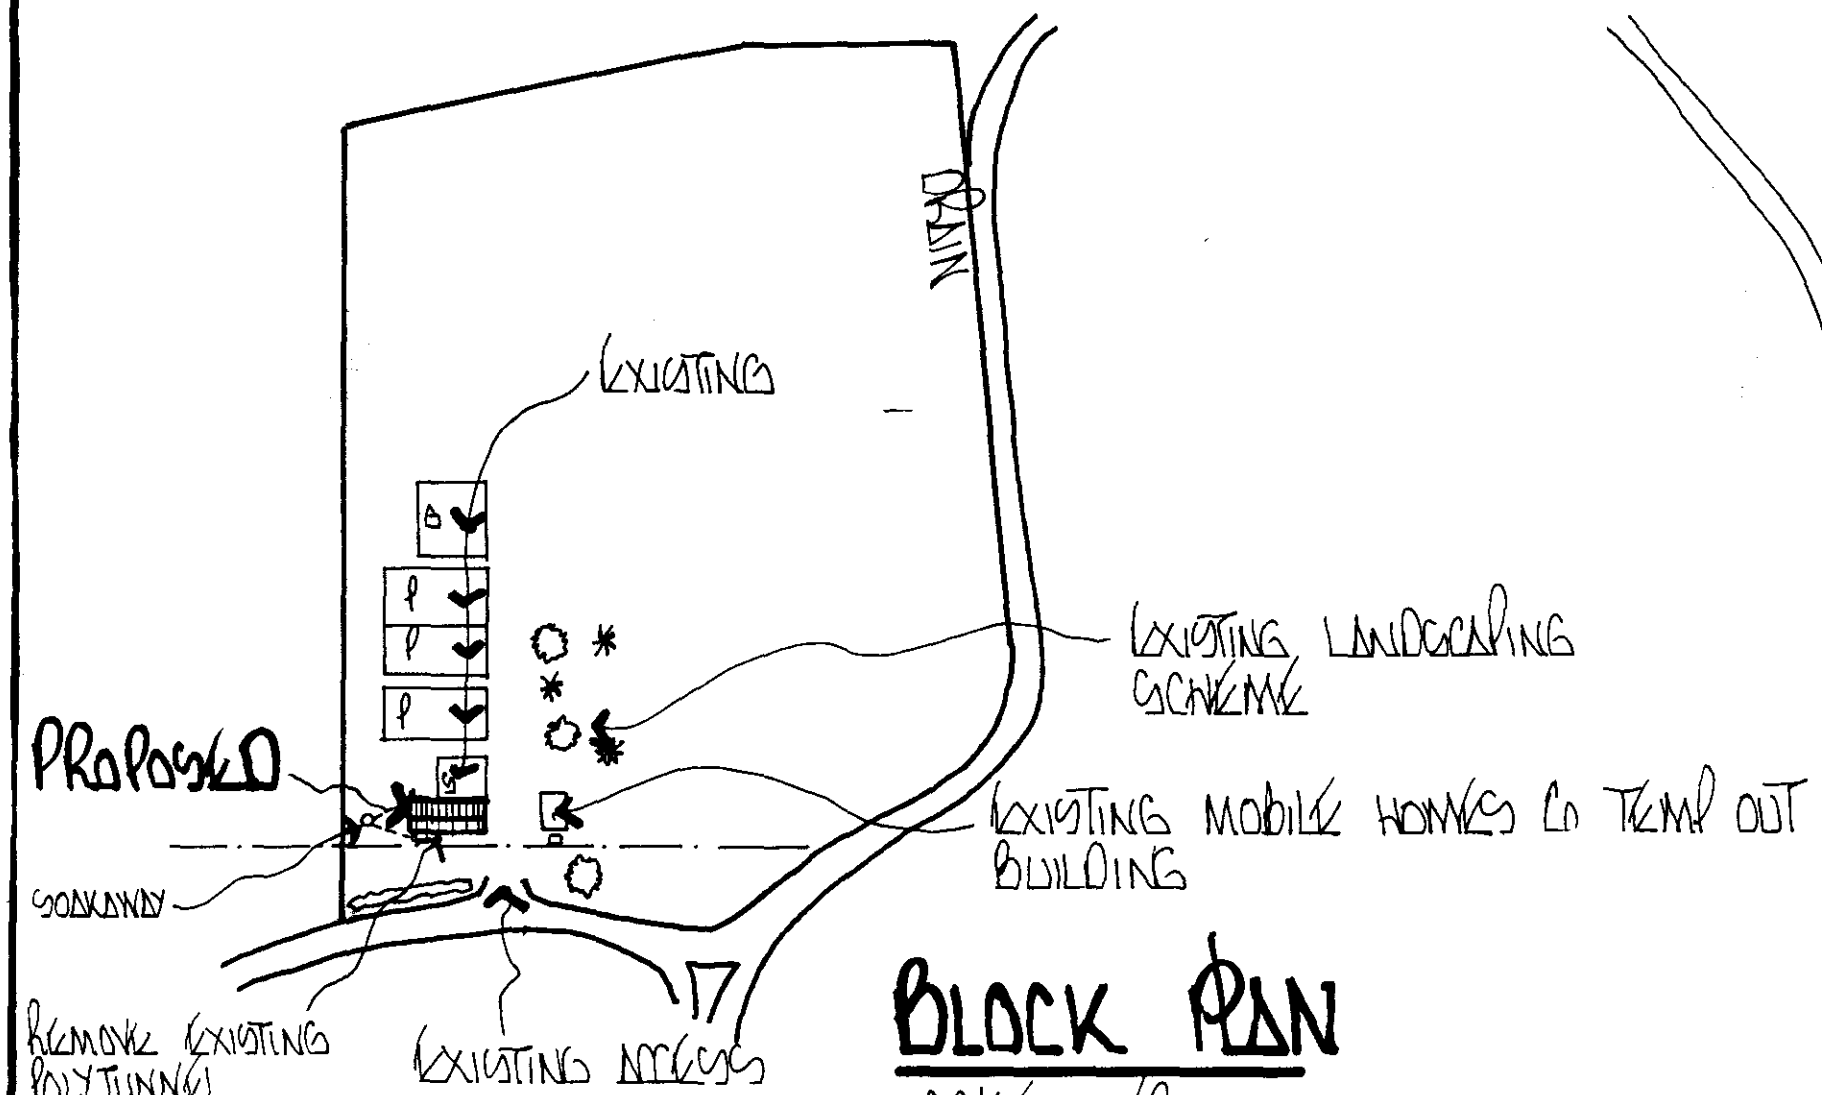

BLOCK PLAN


SCALE 1/200

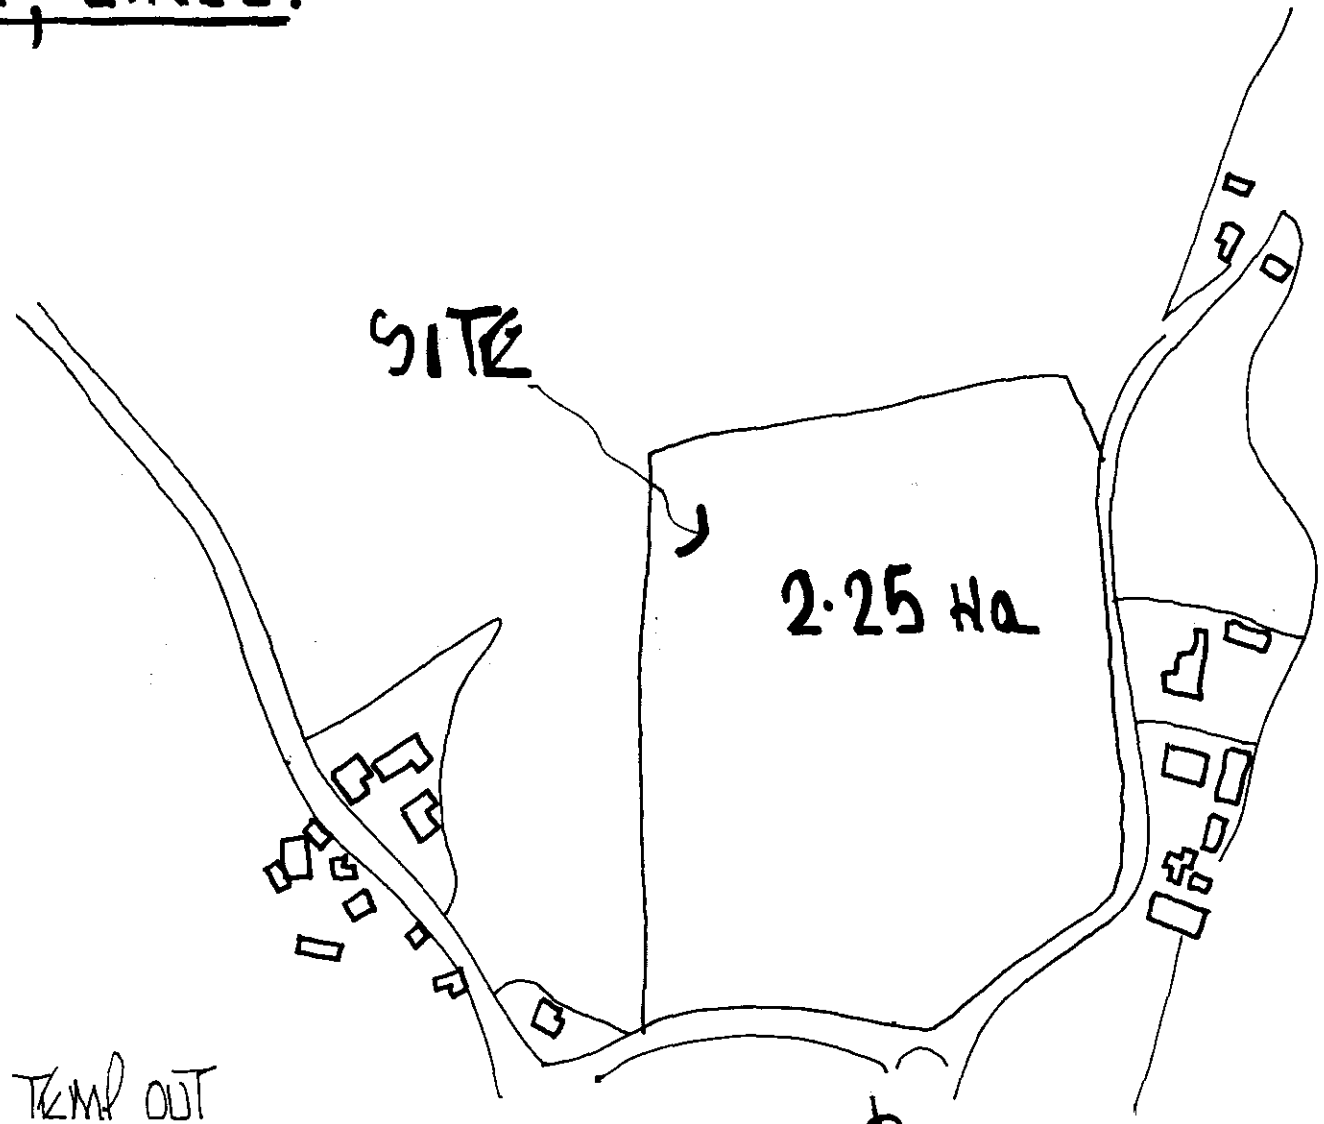

LOCATION PLAN

SCALE 1/2500

SOUTH HOLLAND DC
HOUSING & PLANNING
- 5 OCT 1998
Ref: 0981/98

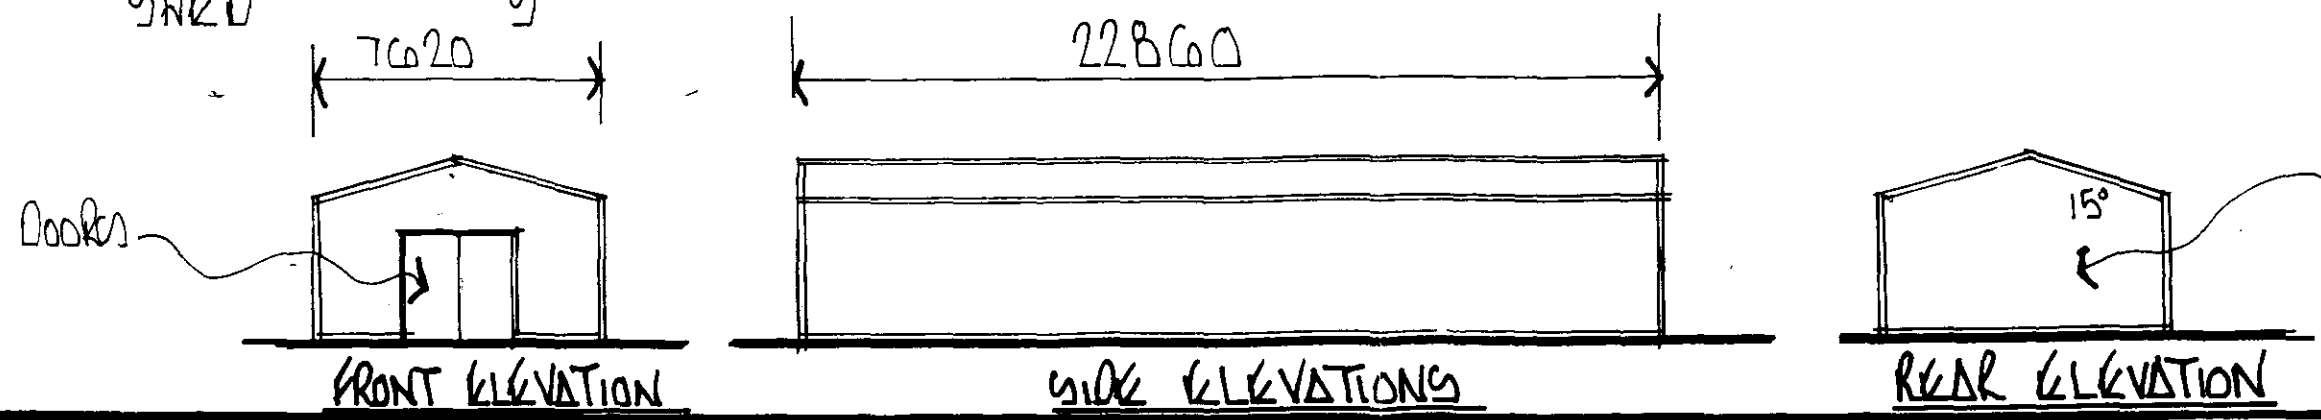

FRONT ELEVATION — SIDE ELEVATIONS — REAR ELEVATION

DETERMINED PLAN