
Moor Farm Container_Site Location Plan

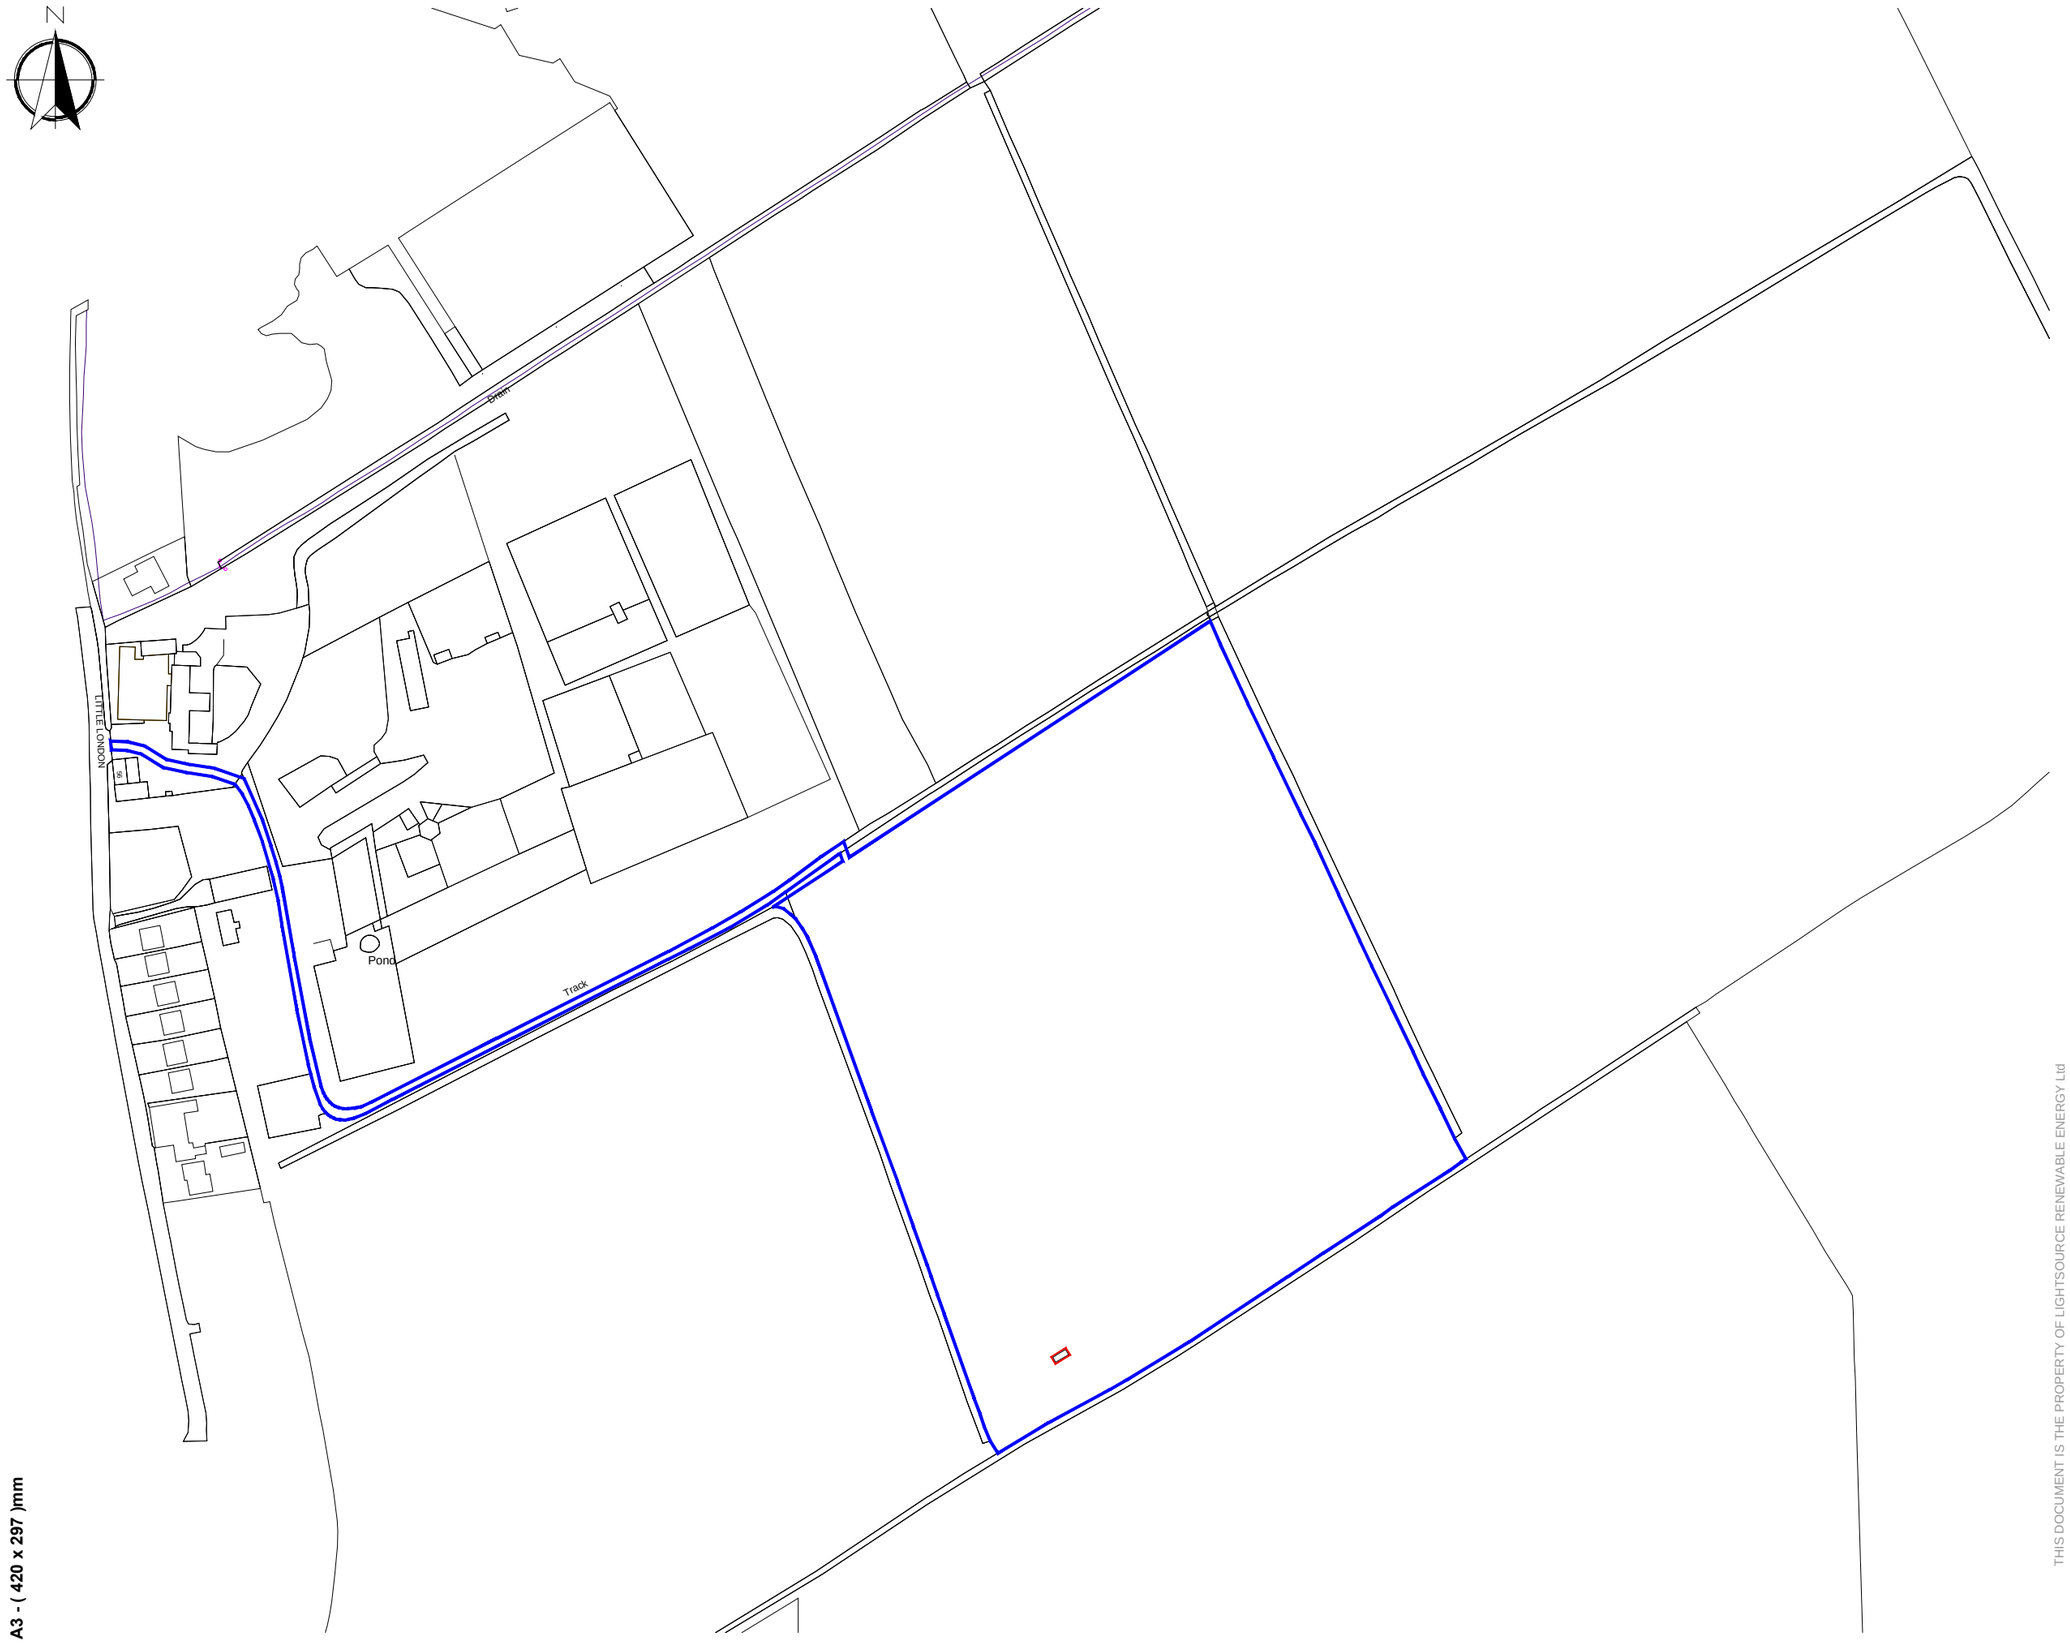

KEY
Red Line - Lease
Blue Line - Landlord's Property

THIS DOCUMENT IS THE PROPERTY OF LIGHTSOURCE RENEWABLE ENERGY Ltd
IT IS PROHIBITED TO REPRODUCE IT FOR OTHER PURPOSES WITHOUT AUTHORISATION IN WRITING.

Moor Farm Container Site Location Plan			
DA	XX	XX	14.10.15
DRAWN	CHECKED	APPROVED	DATE

PROJECT NAME & ADDRESS:
Location: Moor 1 Farm
Postcode: PE12 9EL

Paper Size:	Scale:	Sheet:
A3	1:2500@A3	1

DRAWING NUMBER:	STATUS:
MCL_01	Preliminary

LIGHTSOURCE

Lightsource Renewable Energy Holdings Limited, 7th Floor, 33 Holborn, London, EC1N 2HU
General: +44 (0) 333 200 0755
Web: www.lightsource-re.co.uk
info@lightsource-re.co.uk

A3 - (420 x 297)mm