

Moor 1_Container Location

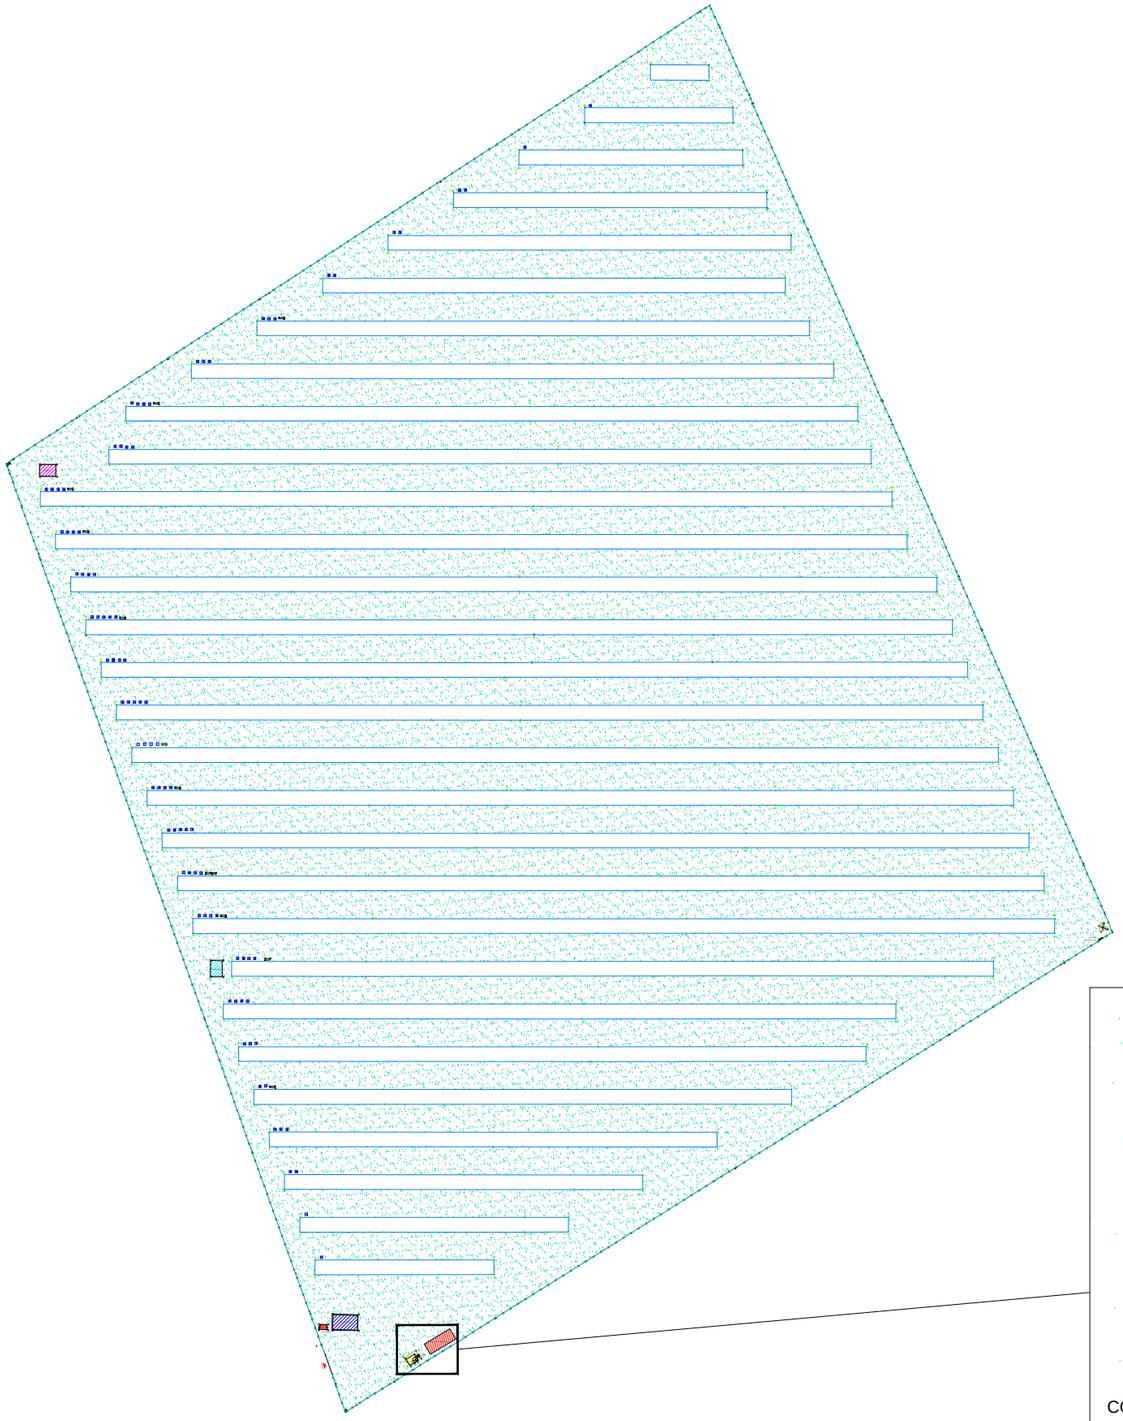

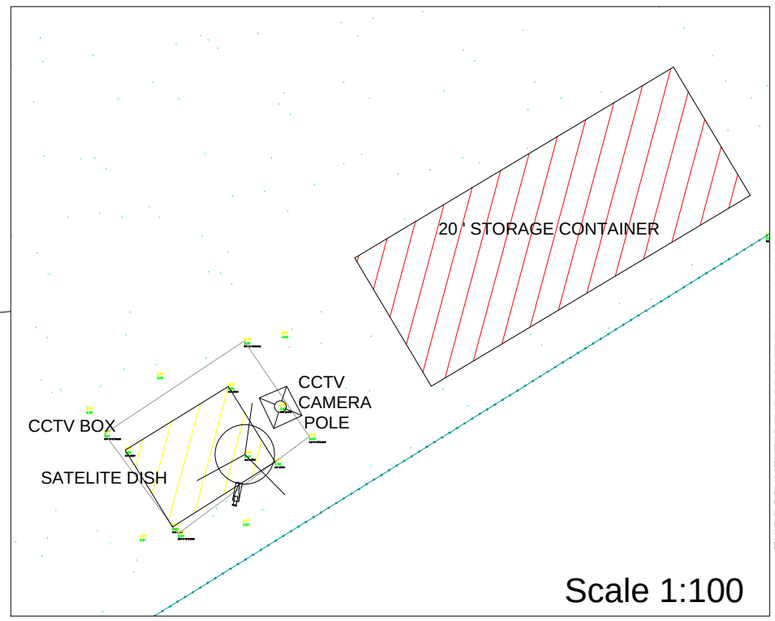

Scale 1:100

LAYOUT PLAN'S LEGEND

- Storage Container
- PV Panels
- Fence
- Grass
- Inverter Building
- Substation Building
- CCTV Webbox
- Transformer Building
- CCTV Camera Pole
- Auxiliary Transformer
- White Box
- Fence Analyser Cabinet
- SMA Box (SMA)
- Entrance
- Concrete Base
- Satellite Dish

Moor 1_Container Location

DRAWN	CHECKED	APPROVED	DATE
DA	XX	XX	27.04.15

PROJECT NAME & ADDRESS:
Location: Moor 1 Farm
Postcode: PE12 9EL

Paper Size:	Scale:	Sheet:
A3	1:1250@A3	1

DRAWING NUMBER:	STATUS:
MOO_02	Preliminary

THIS DOCUMENT IS THE PROPERTY OF LIGHTSOURCE RENEWABLE ENERGY Ltd
IT IS PROHIBITED TO REPRODUCE IT FOR OTHER PURPOSES WITHOUT AUTHORISATION IN WRITING.

LIGHTSOURCE
SWITCHING ON SUNLIGHT

Lightsource Renewable Energy Limited, 7th Floor, 33 Holborn, London, EC1N 2HT
General: +44 (0) 333 200 0755
Web: www.lightsource-re.co.uk
info@lightsource-re.co.uk

A3 - (420 x 297)mm