

EXISTING ELEVATIONS


DRAWING N° L2017/MOS

Site: 1 ST THOMAS COURT


Client: Mr & Mrs M Smith
1 ST THOMAS COURT
LONG SEYMOUR
SPADINGS
LINCOLNSHIRE

Notes

WEST

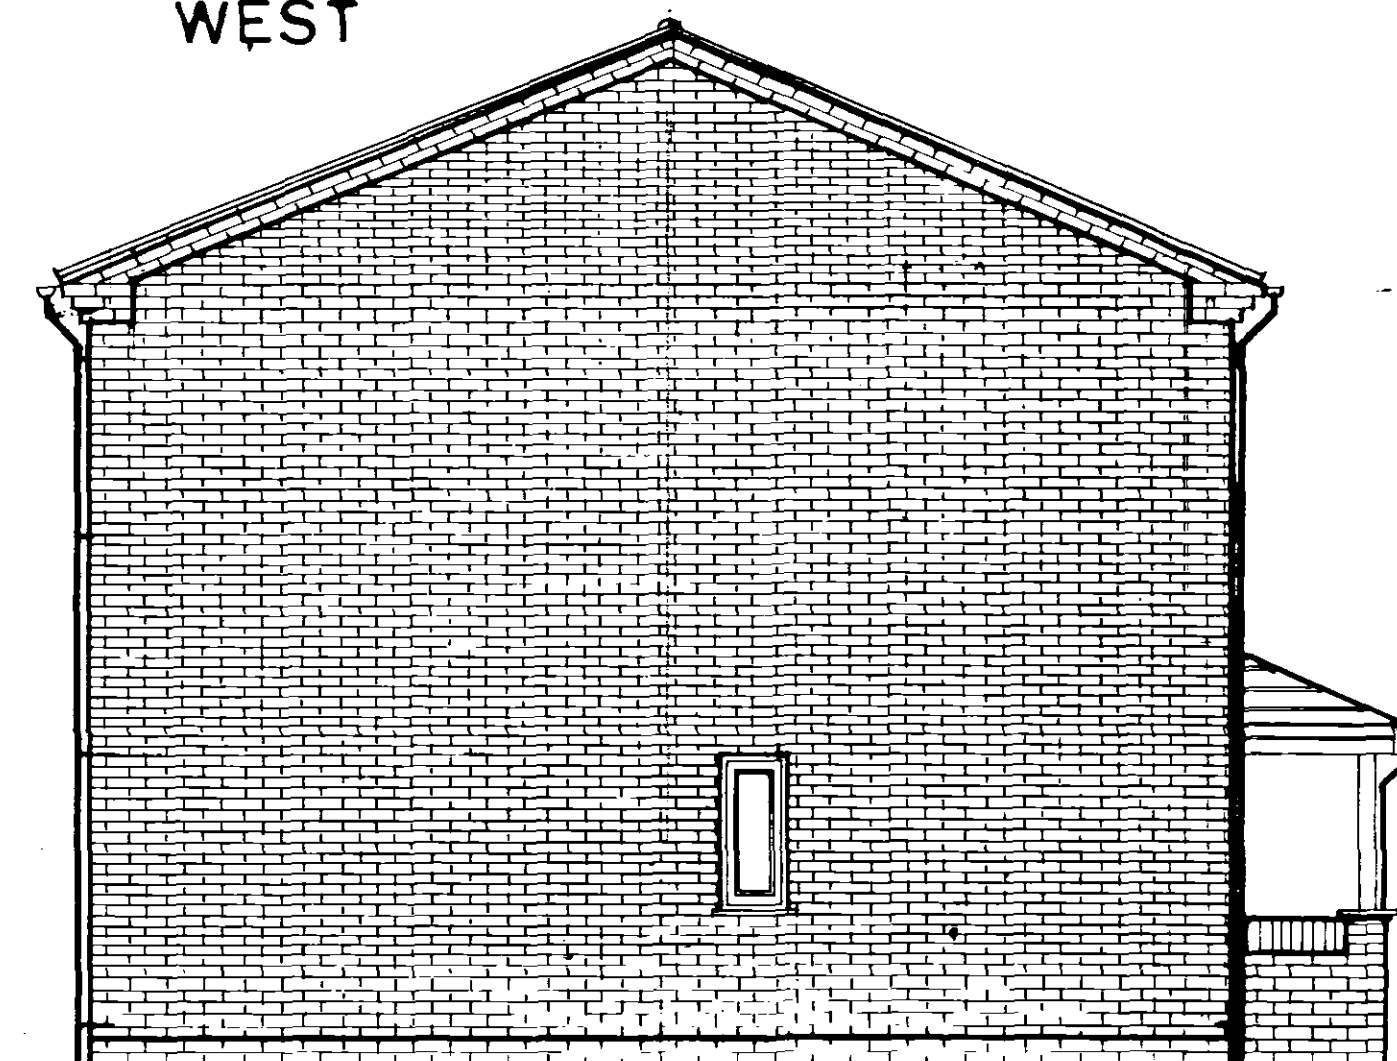

EAST

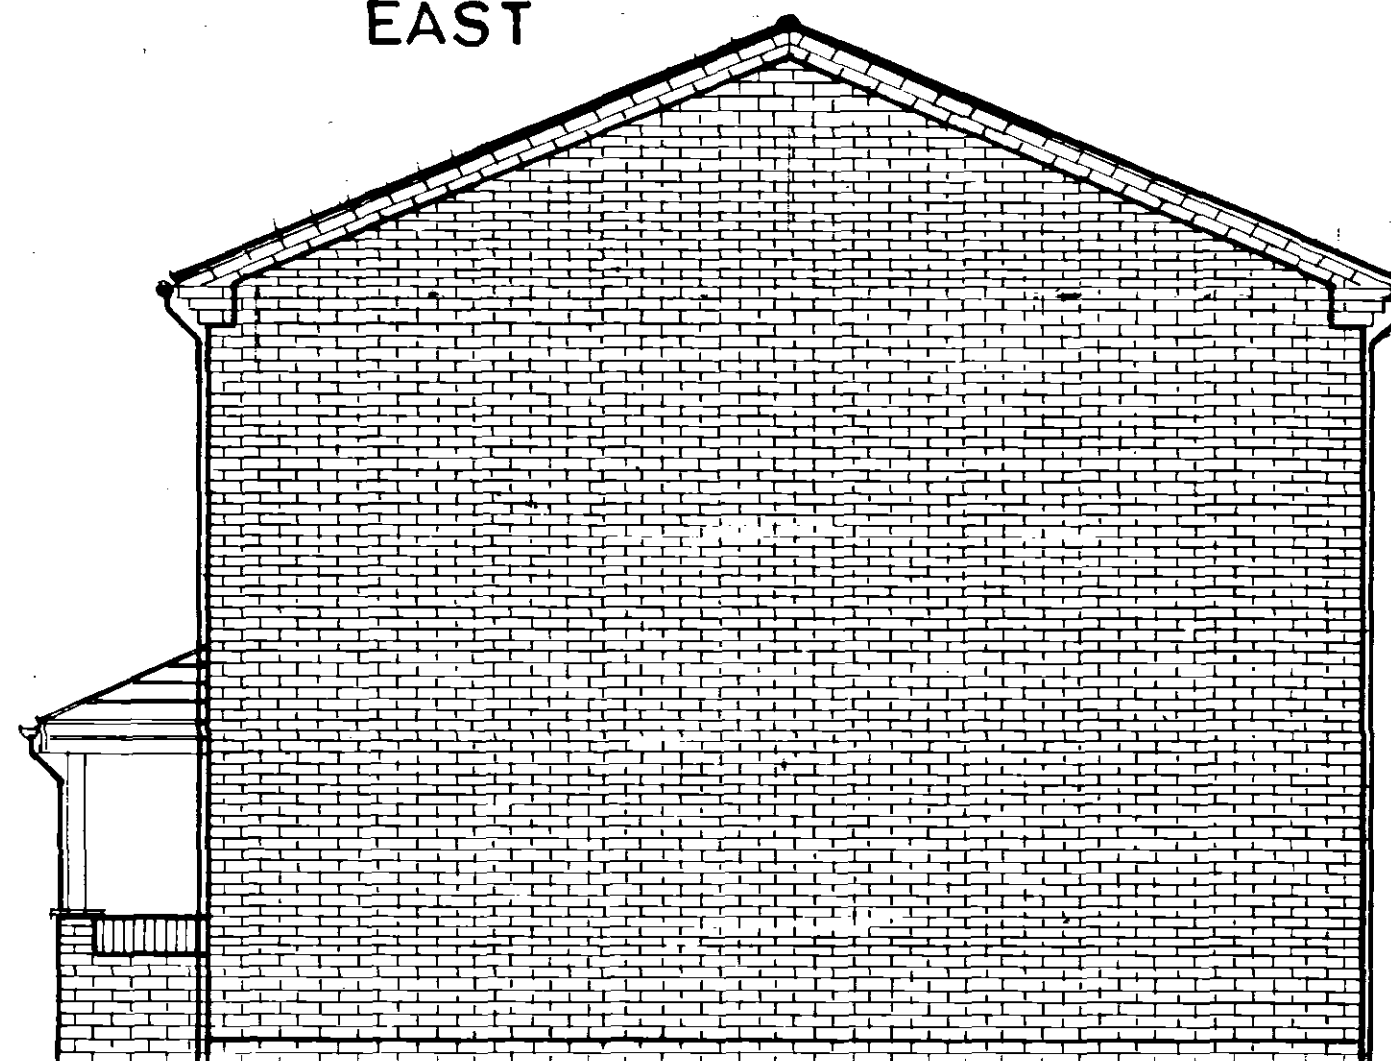


SOUTH




PROPOSED ELEVATIONS


EAST

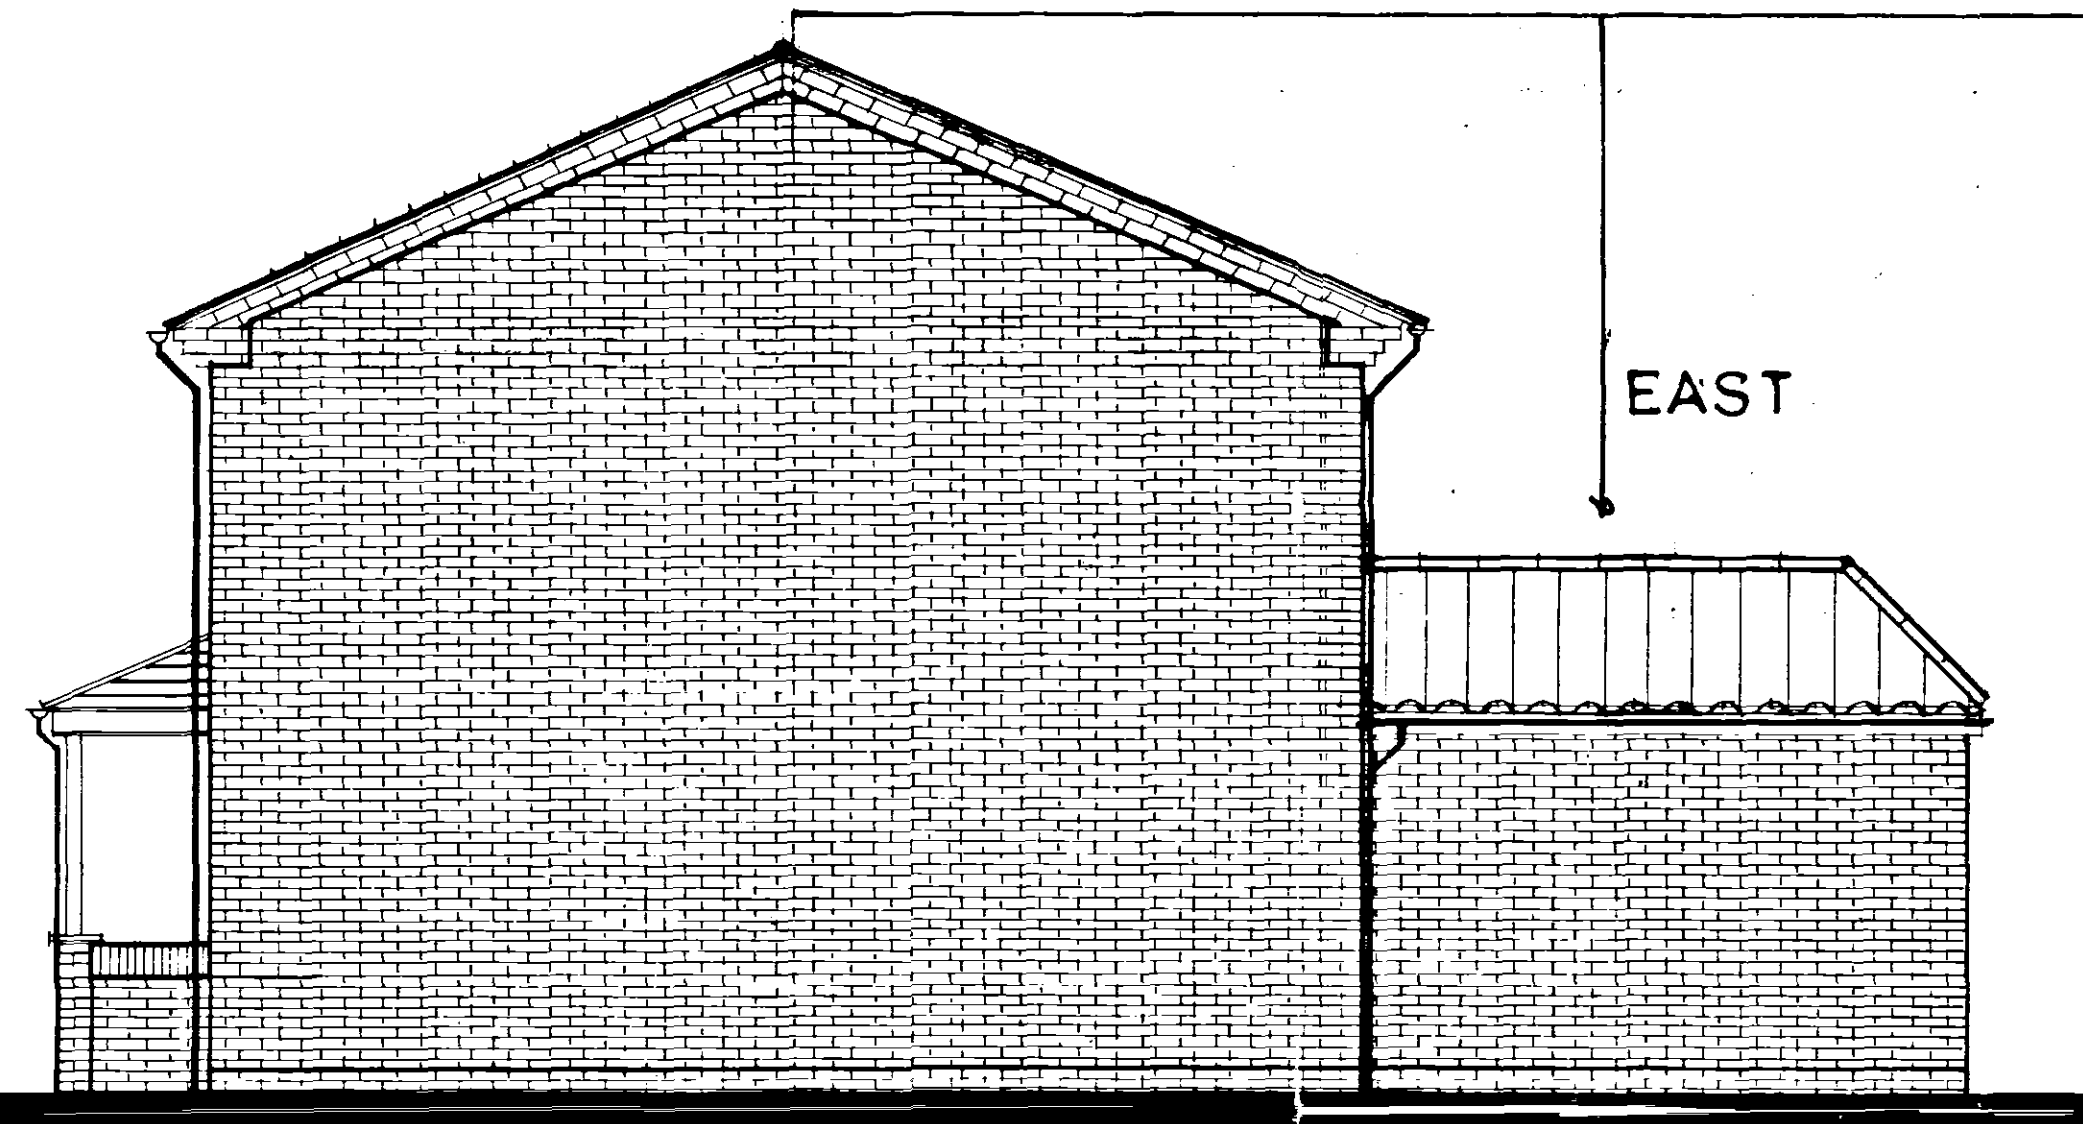


NORTH

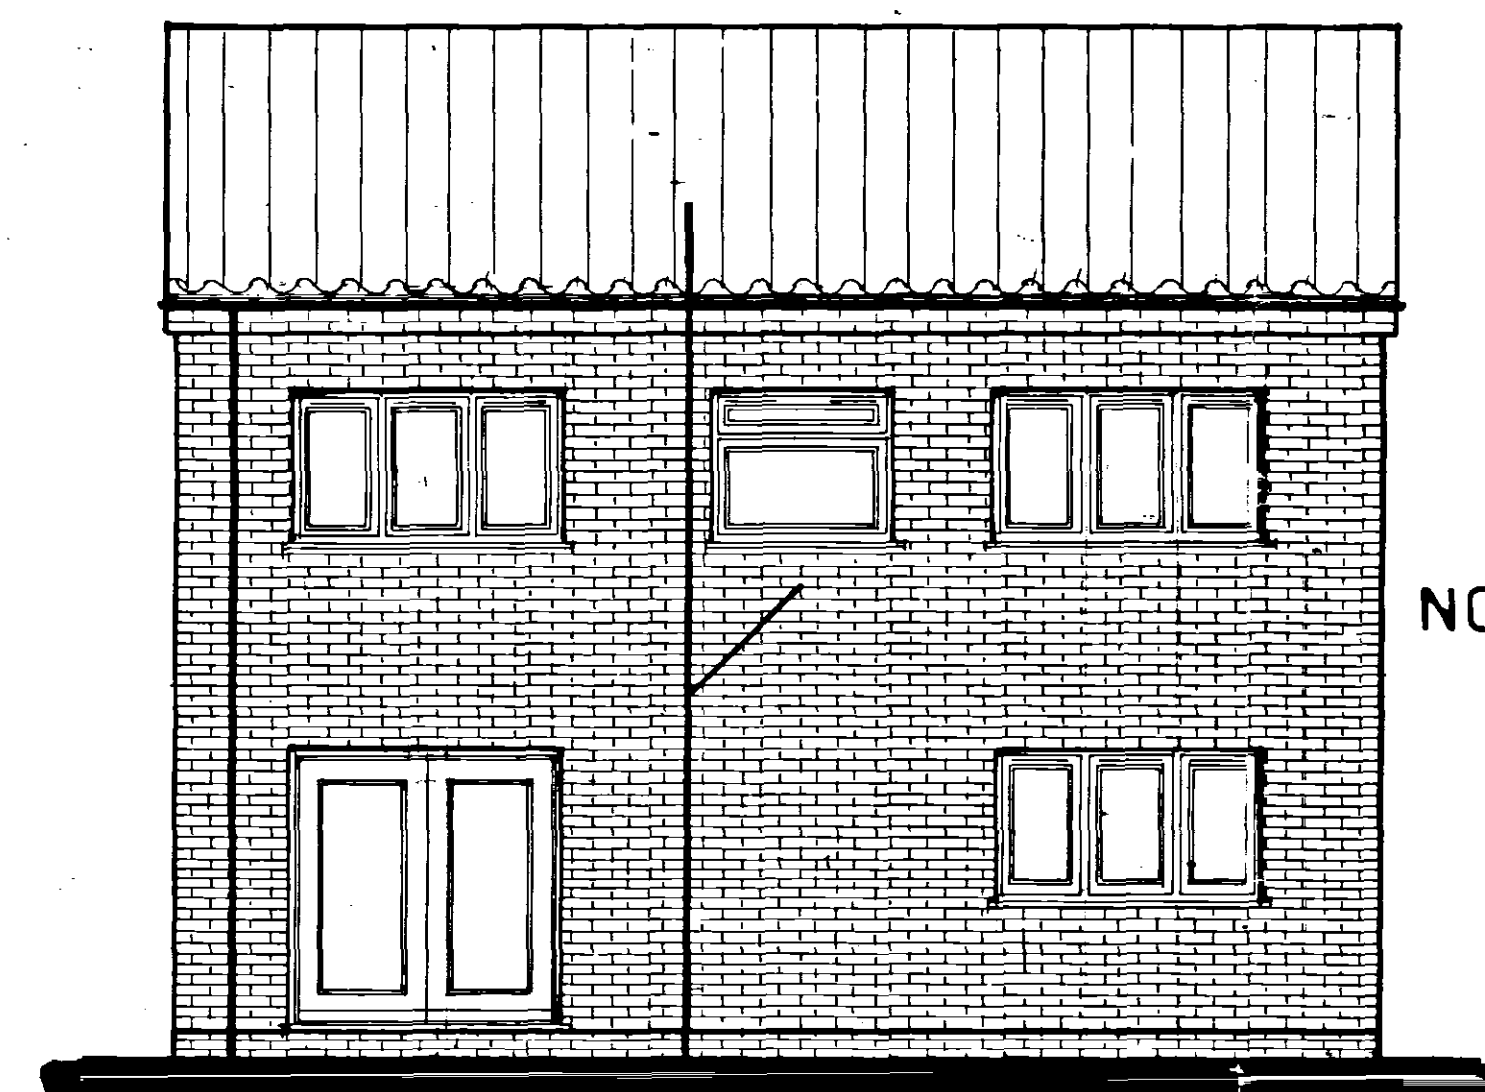

WEST

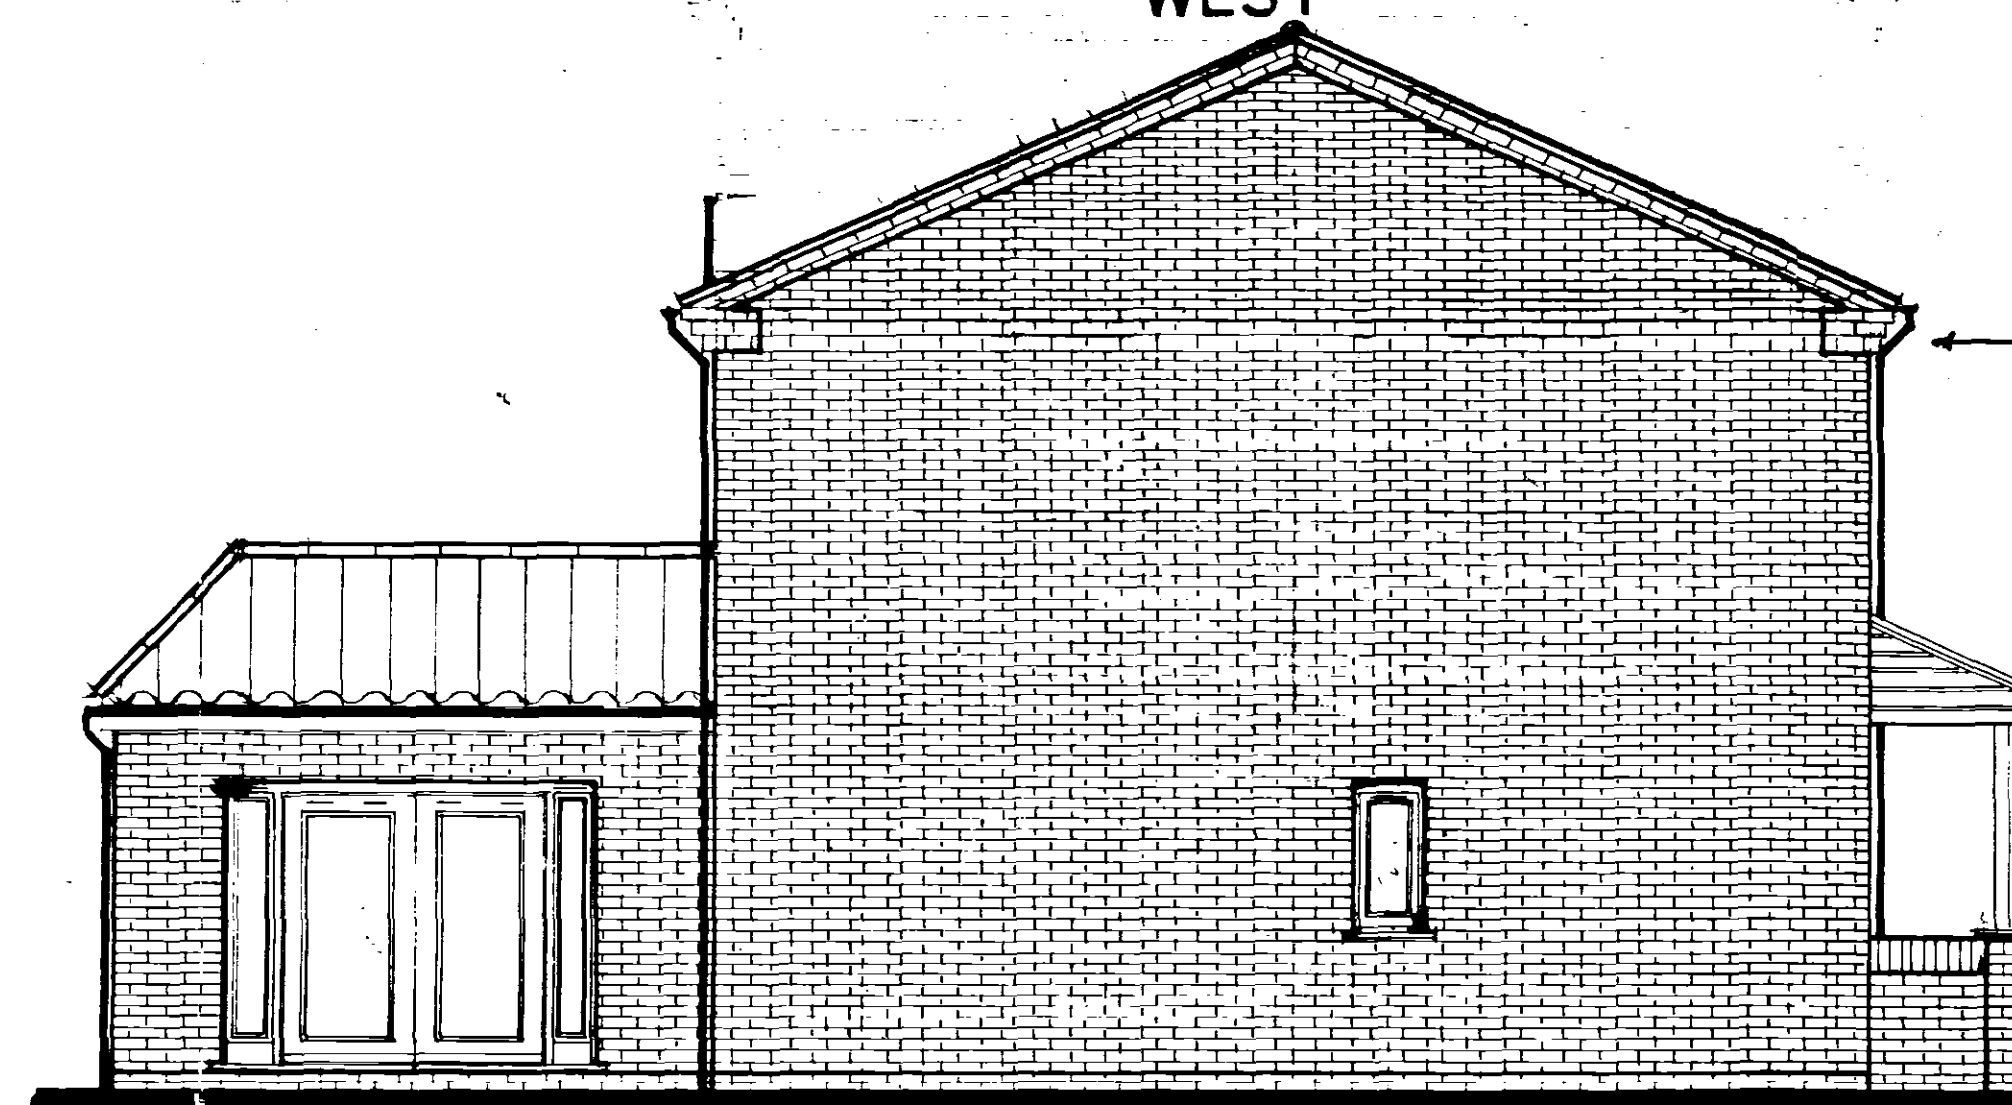

NORTH

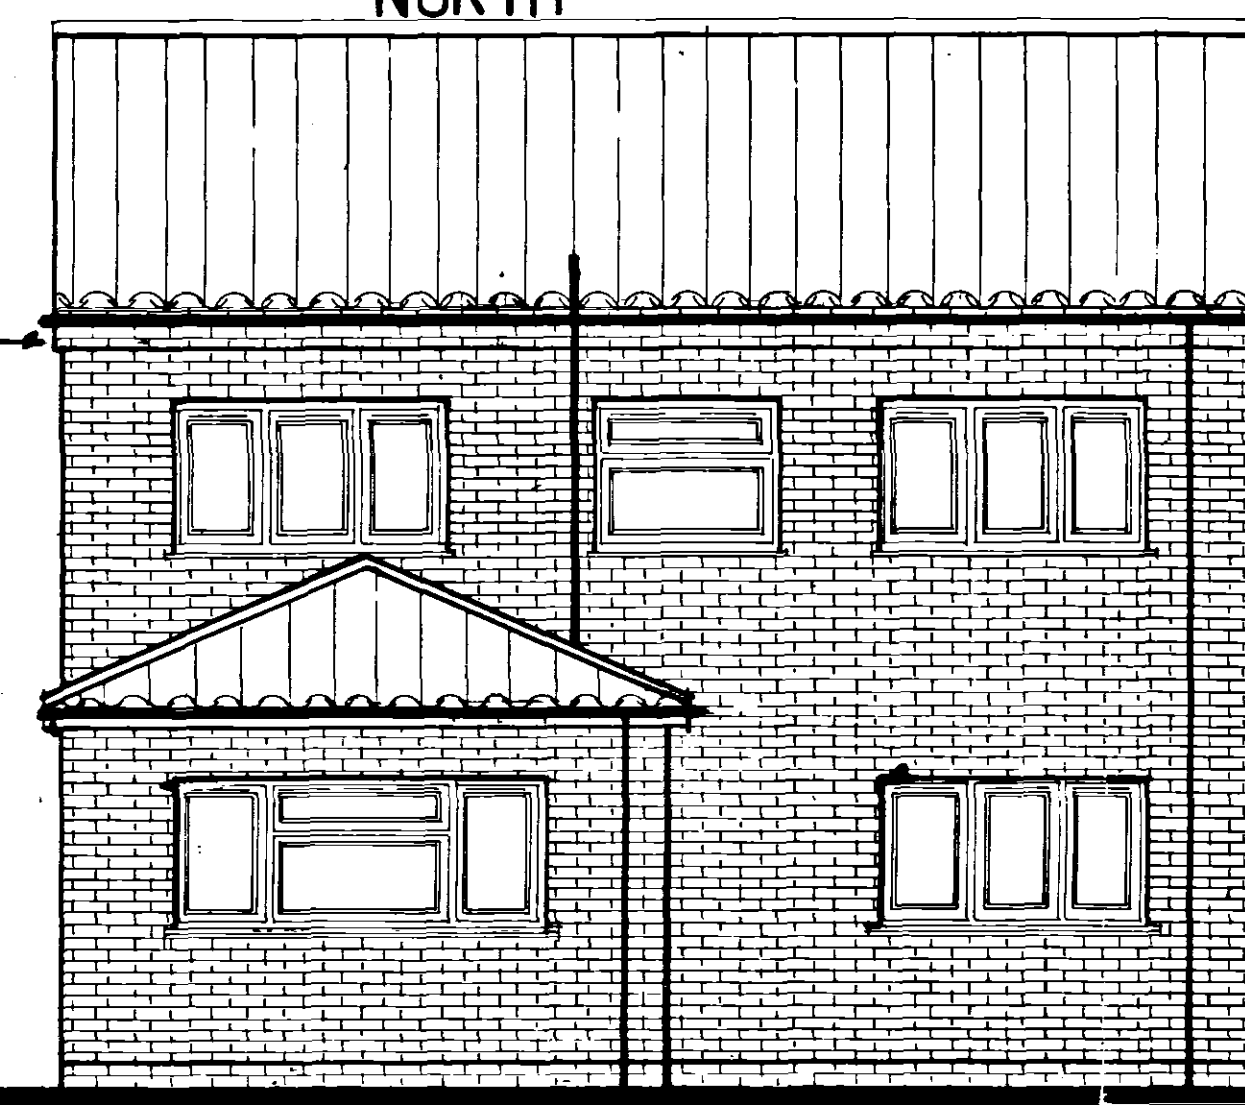

DETERMINED
PLAN

Drawn By: Matthew Daniels

10th July 2004 Scale: 1:50

Area: Existing & Proposed

Worked: Elevations

Project: Ground Floor Extension

Revised: 04

SHDC
Planning & Development
19 JUL 2004
Ref: 0985104

M.G. Daniels Architectural Services
7th ROBIN HOOD WAY
ROSTON
LINCOLNSHIRE
PE21 9EX

Telephone: 07796 858 546

E-Mail: MGDaniels1@hotmail.com