


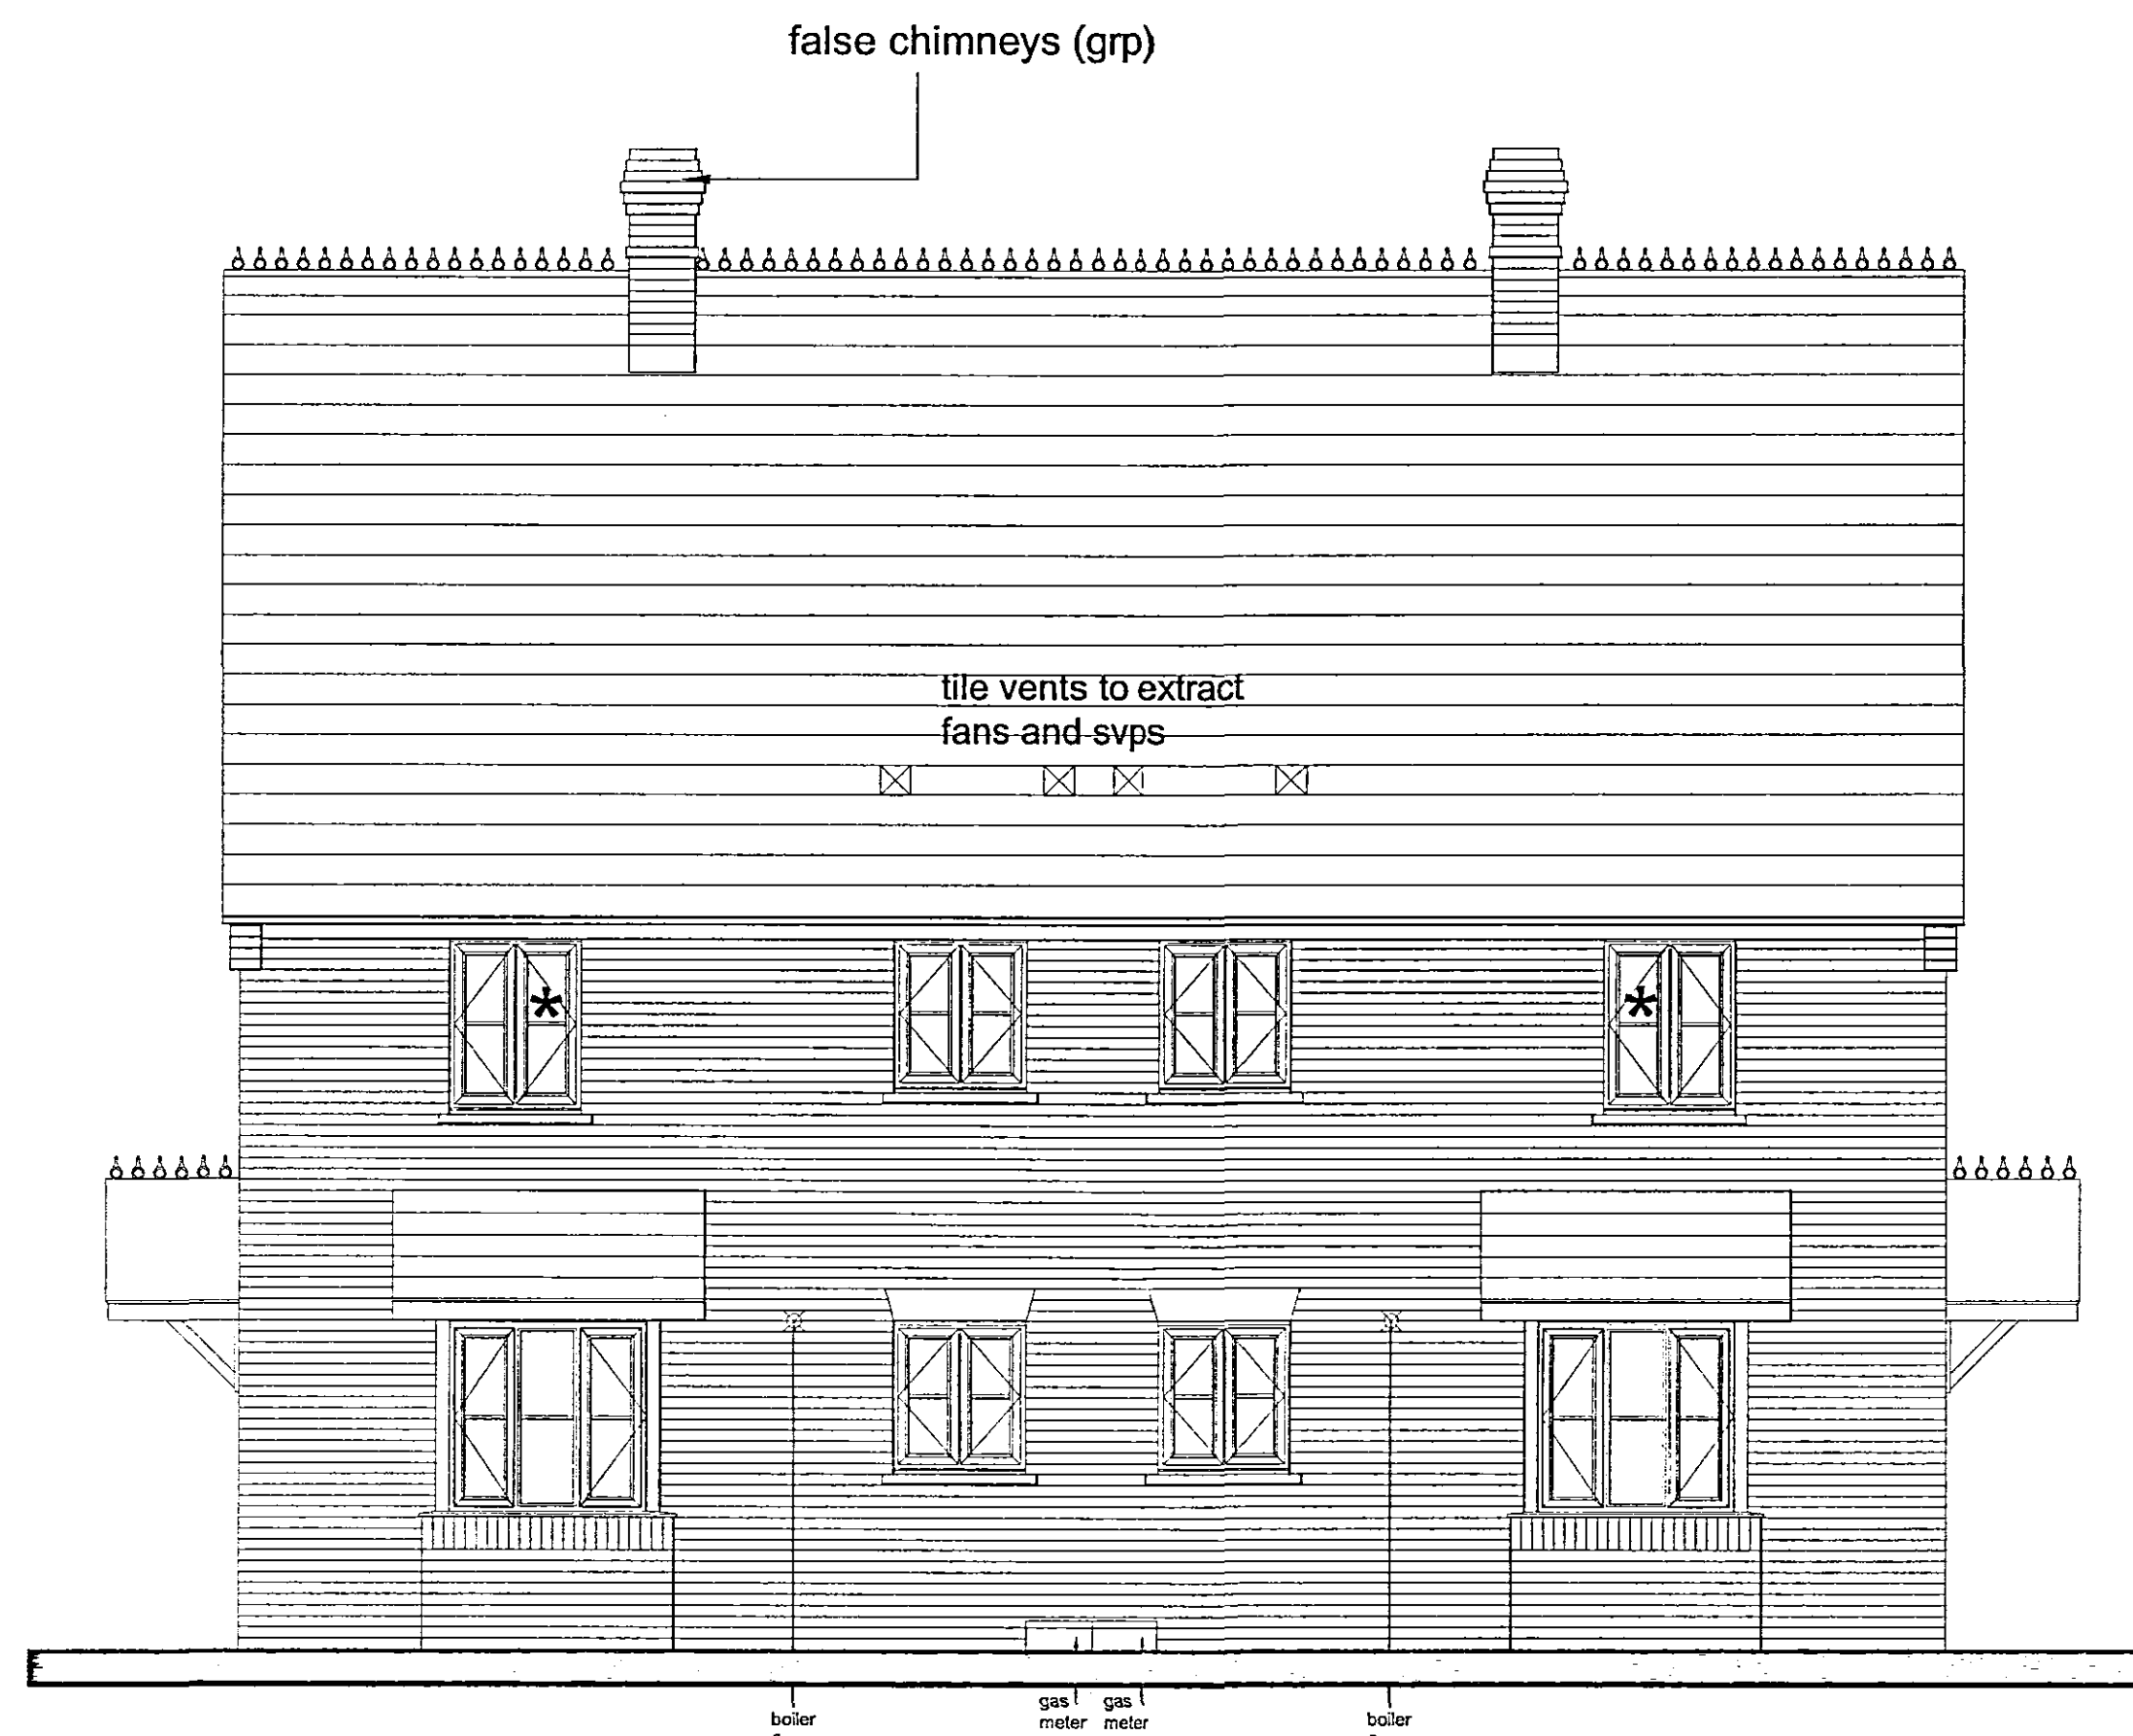

**NORTH WEST AND SOUTH EAST  
ELEVATIONS OF 1 BEDROOMED  
UNITS** NOTE: \* indicates fire egress window



**NORTH EAST AND SOUTH WEST  
ELEVATIONS OF 1 BEDROOMED  
UNITS** NOTE: \* indicates fire egress window

0987106

**TREVOR A CLAY RIBA LTD**  
CHARTERED ARCHITECTS

14 Old Fendike Road  
Weston Hills  
SPALDING  
Lincolnshire PE12 6DD

Tel/Fax 01406 380027  
Mobile 07778 597975

|   |             |                |                          |
|---|-------------|----------------|--------------------------|
| <p>Revision:<br/>A - 09 July 08 - Roof terminals and boiler flue added</p>   |             |                |                          |
| <p><b>DETERMINE<br/>PLAN</b></p>   |             |                |                          |
| <p><small>Do not measure from this drawing. All correspondence should be referred to the architect.<br/>This drawing should be used in conjunction with the specification and tender details.<br/>All intellectual property rights are the copyright of Trevor A Clay RIBA Ltd</small></p> |             |                |                          |
| <p>Local Authority Approval Number:</p>   |             |                |                          |
| <p>NHBC Approval Number:</p>   |             |                |                          |
| Scale:   | Sheet Size: | Date:          | Drawn:                   |
| 1:50   | A1          | 02/FEBRUARY/08 | T.A. CLAY                |
| <p>Title:<br/><b>RESIDENTIAL DEVELOPMENT AT<br/>TRAFALGAR SQUARE LONG SUTTON<br/>FOR S&amp;S DEVELOPMENTS LTD</b></p>   |             |                |                          |
| <p>Drawing Number:<br/><b>05/165/PA/009</b></p>   |             |                | <p>Rev:<br/><b>A</b></p> |