CORNERWAYS
2 ST JAMES ROAD
LONG SUTTON
SPALDING
LINCOLNSHIRE
PE12 9AZ

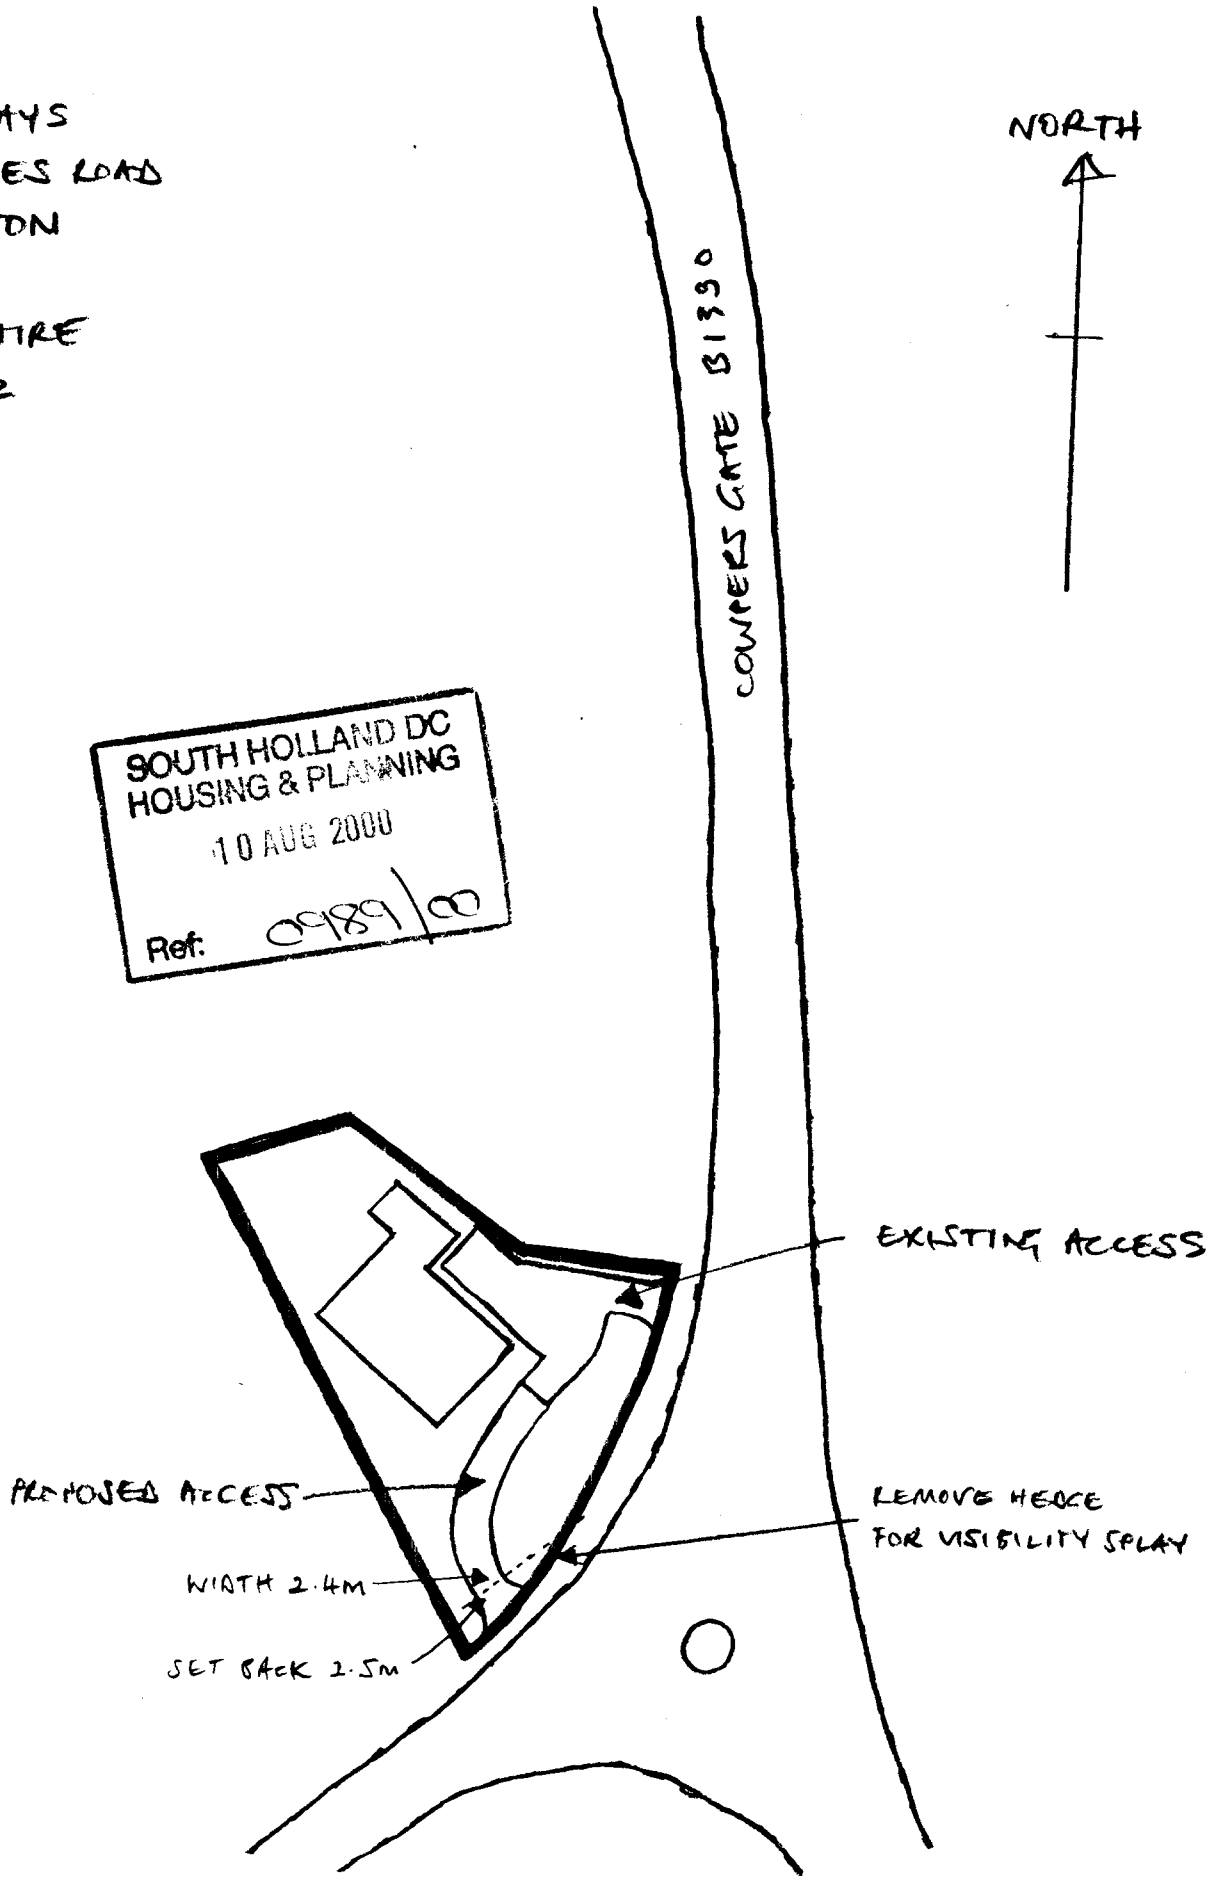

SOUTH HOLLAND DC
HOUSING & PLANNING
10 AUG 2000
Ref: 0989/00

DETERMINED
PLAN

SCALE 1:500 APPROX
DATE 8 AUGUST 2000