
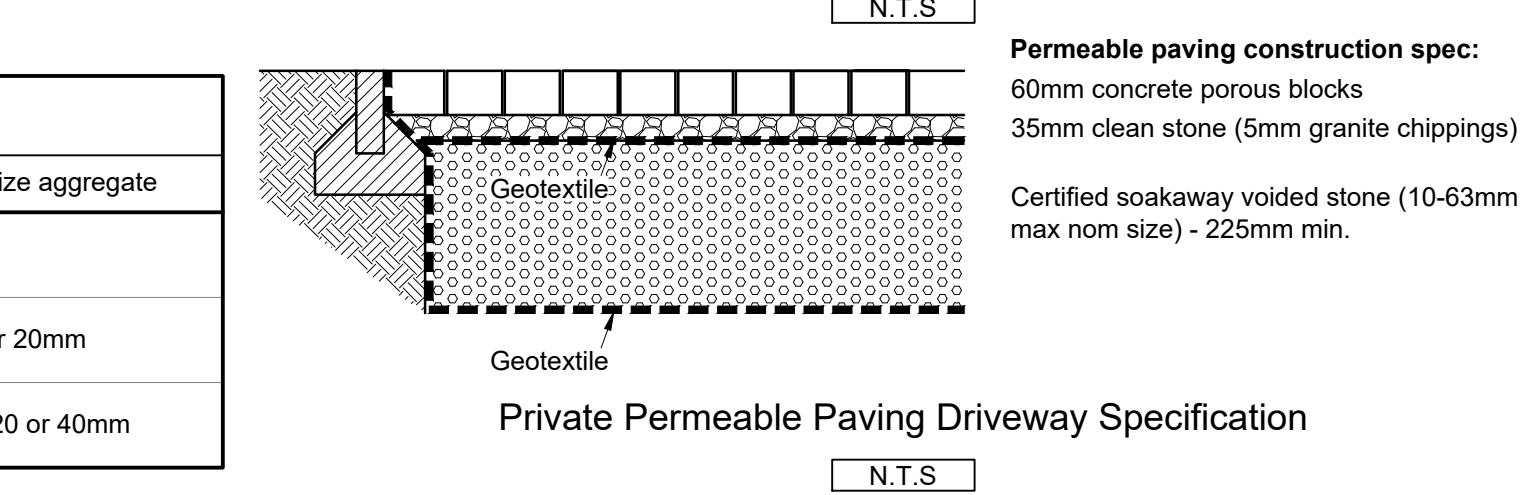
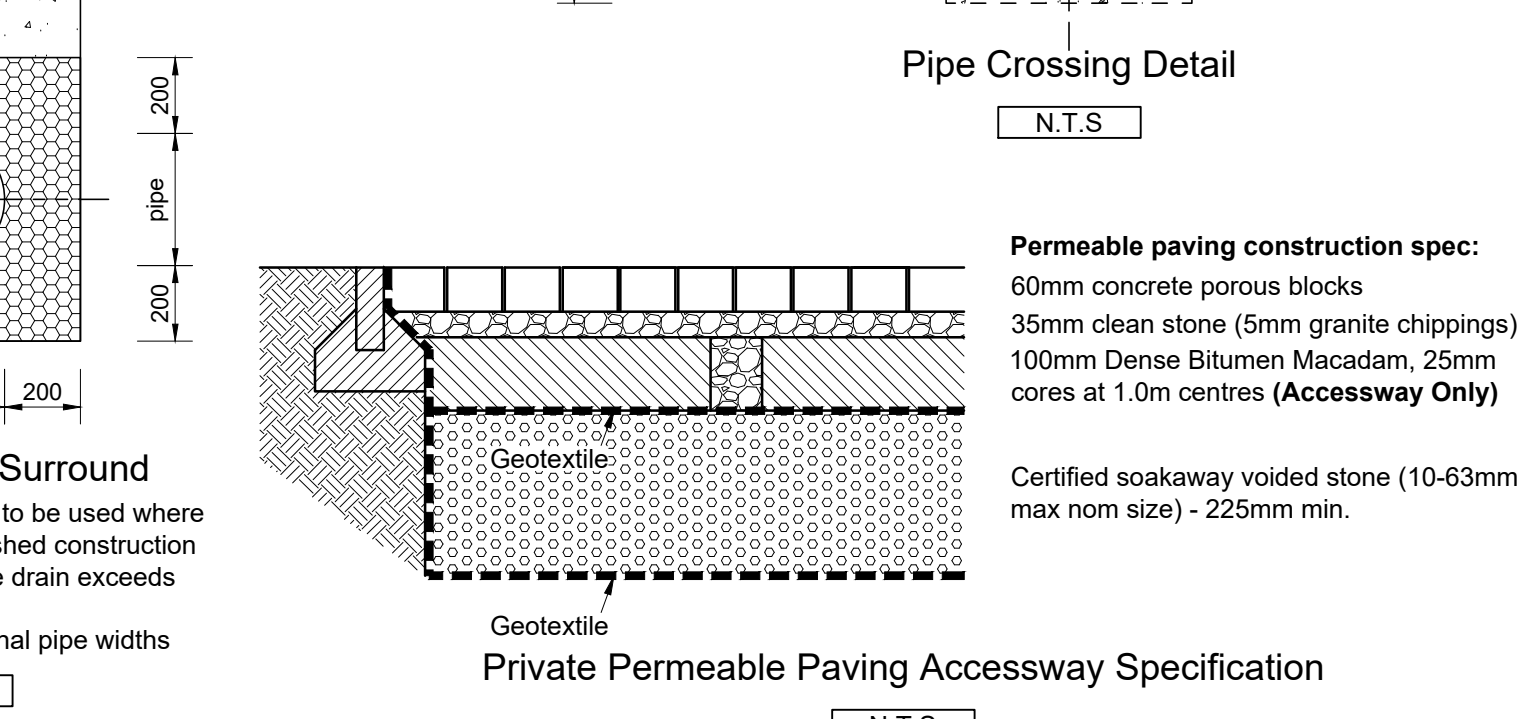
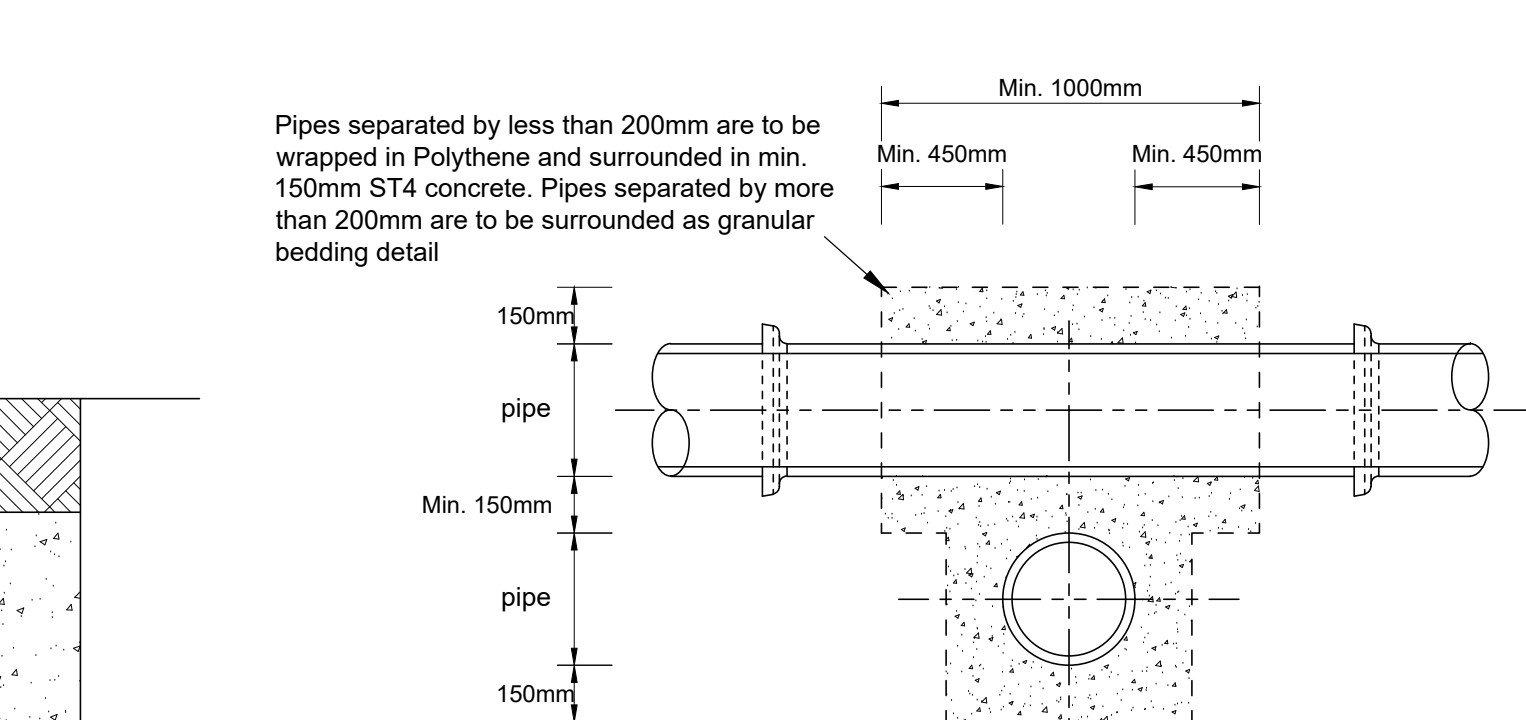
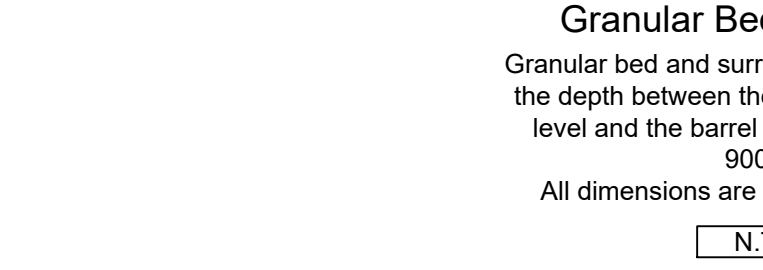
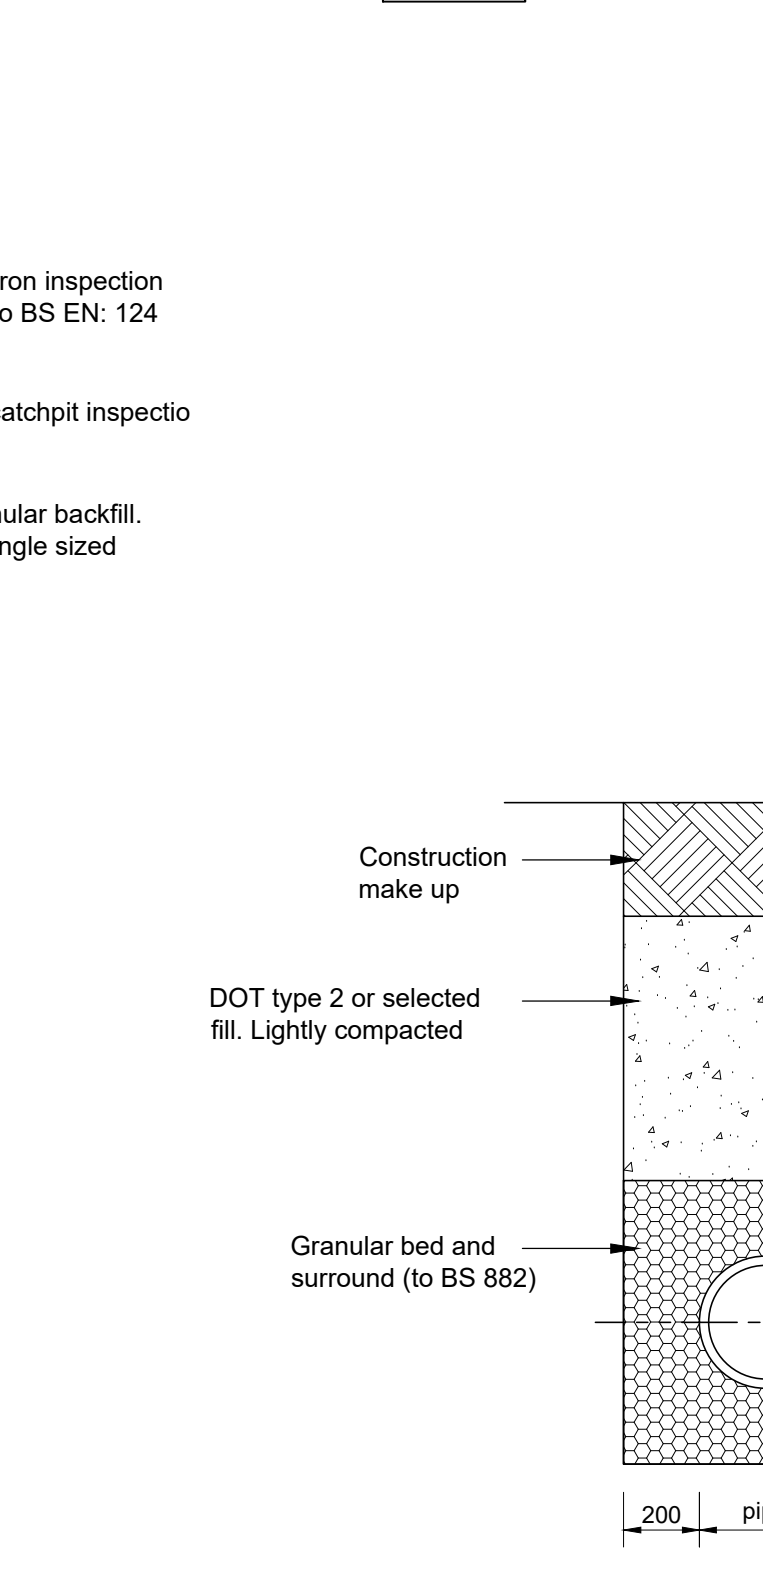
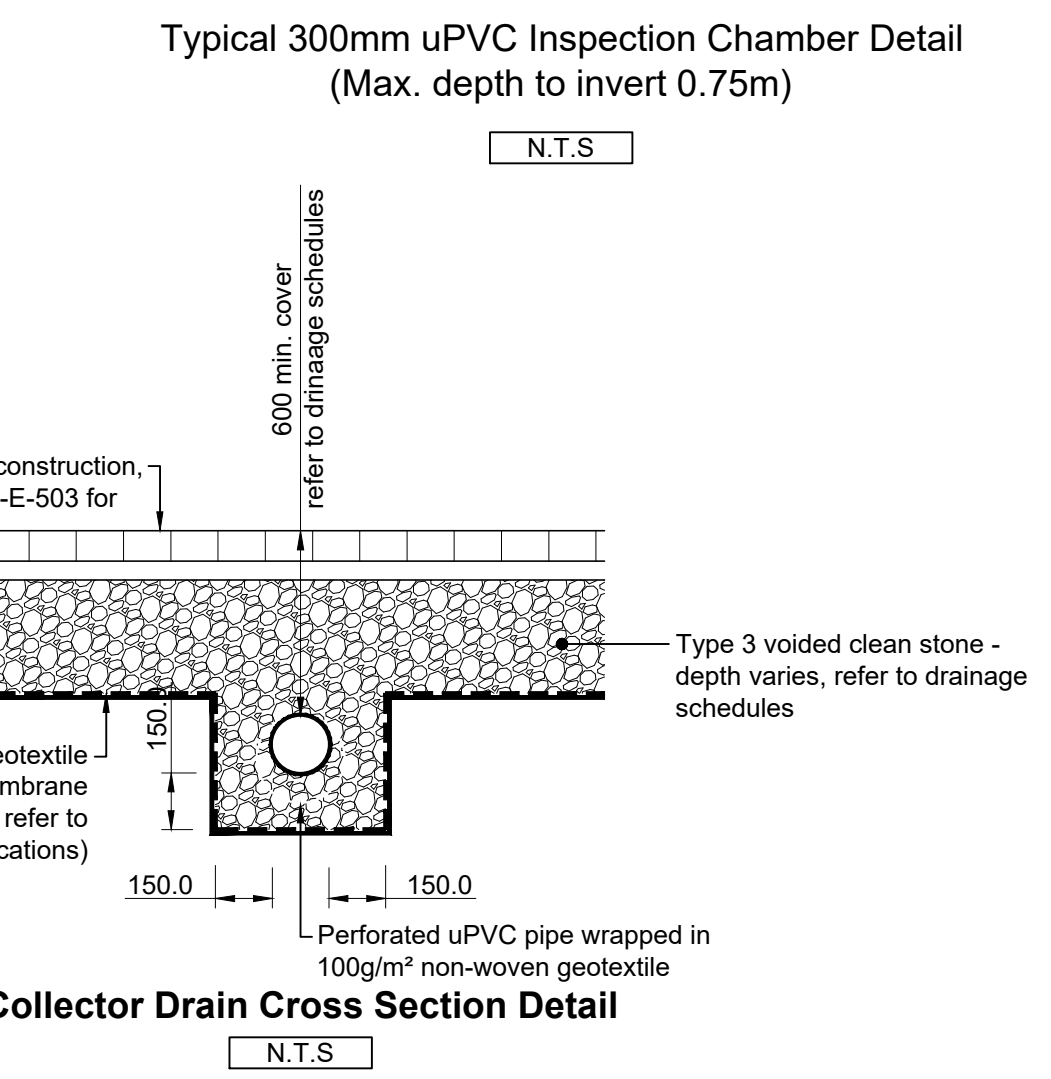
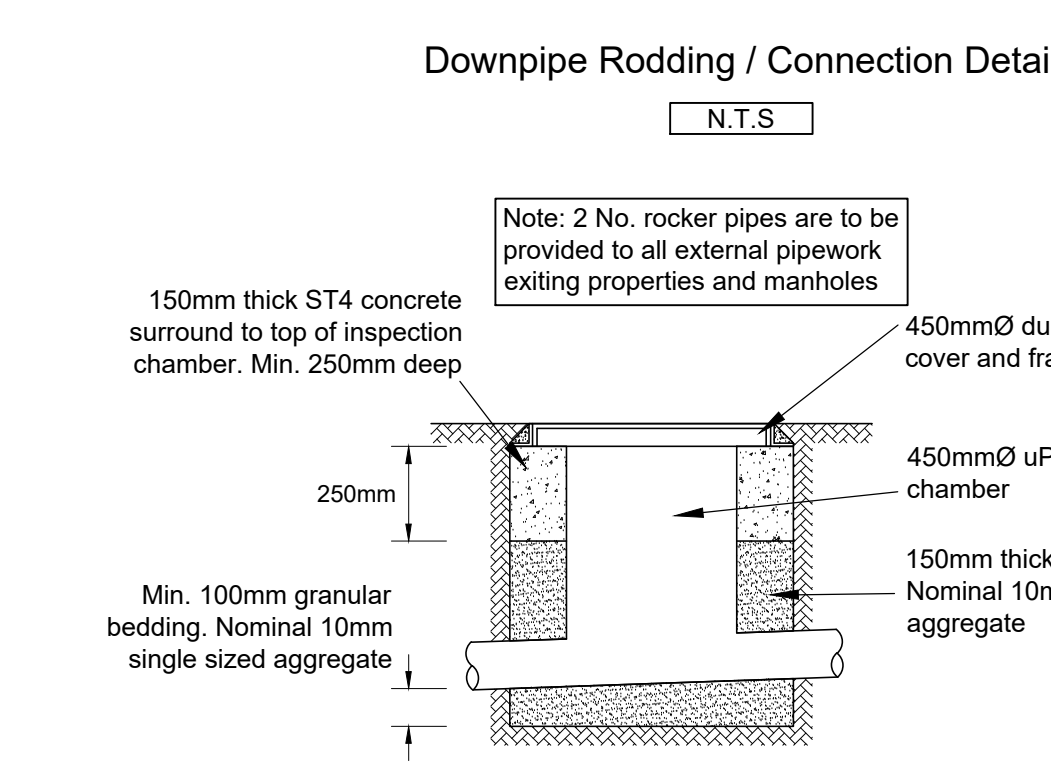
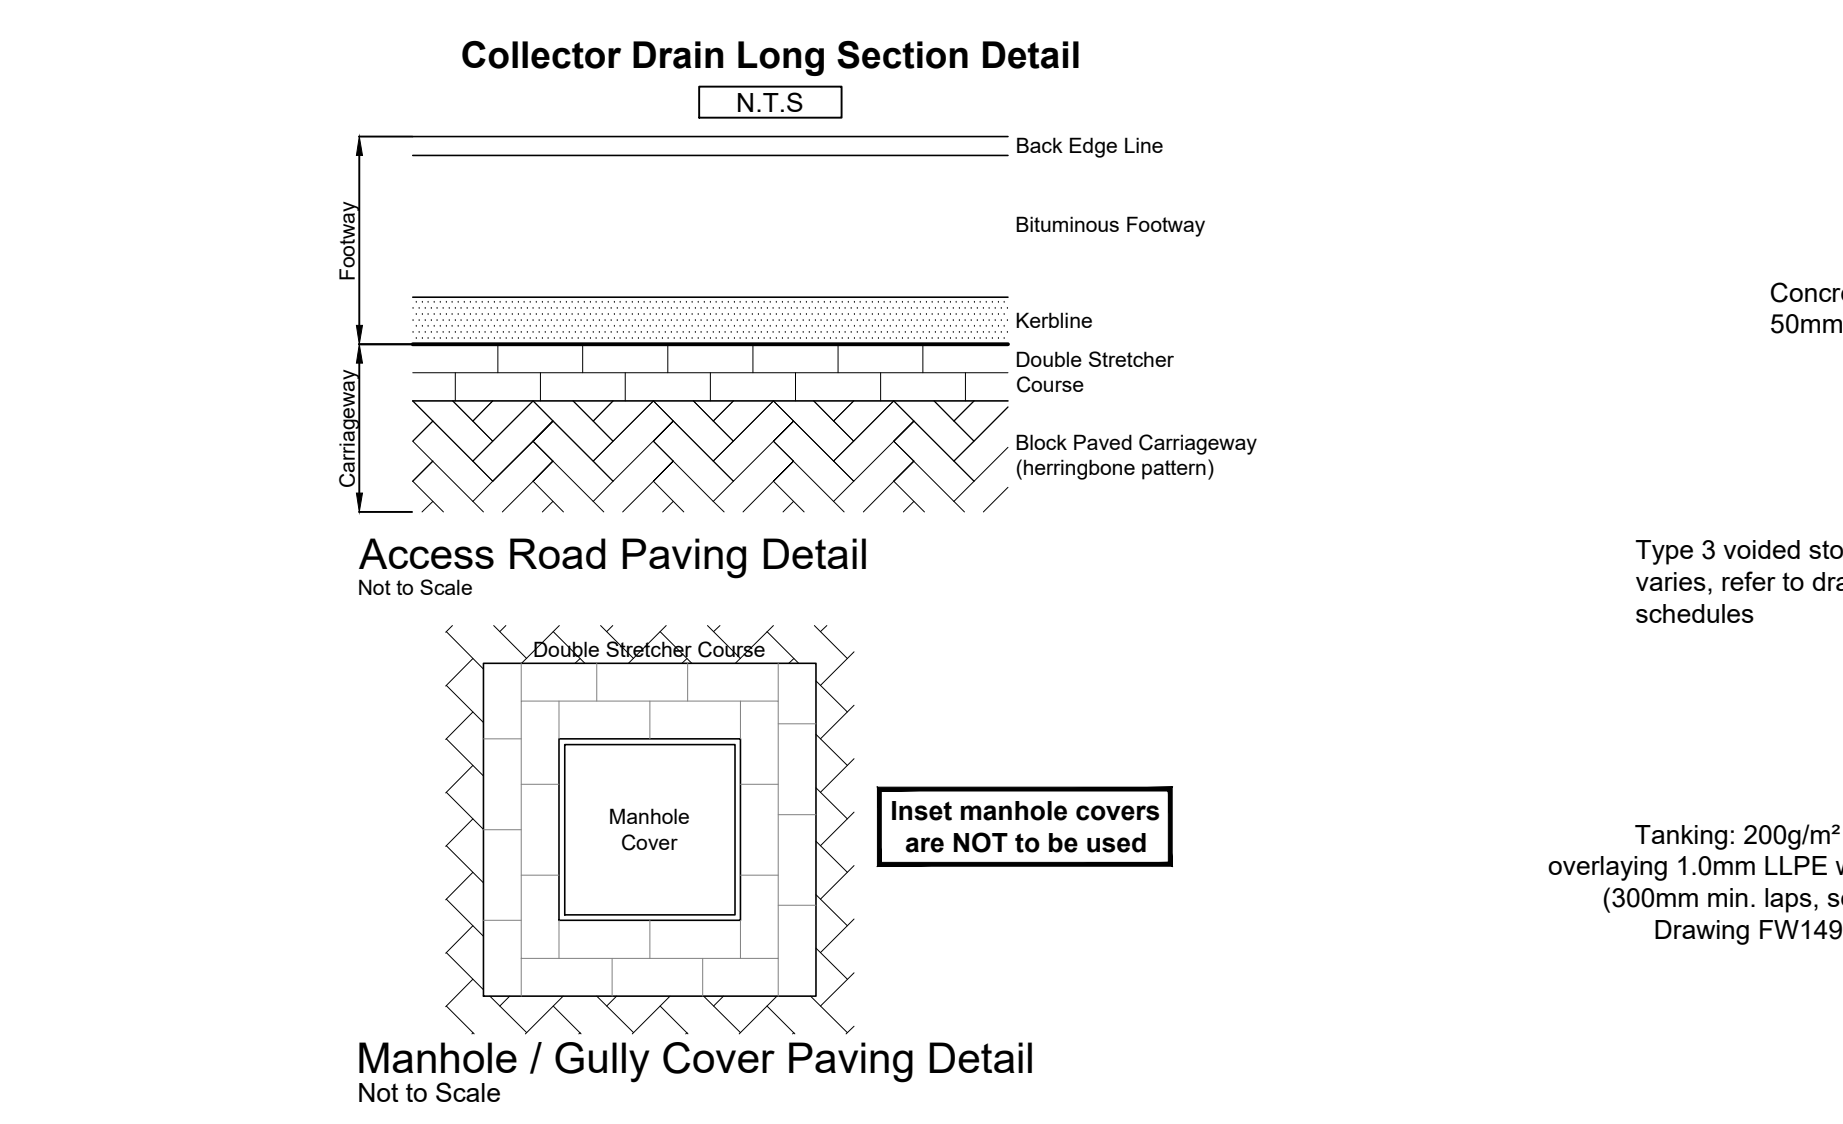


N.T.S

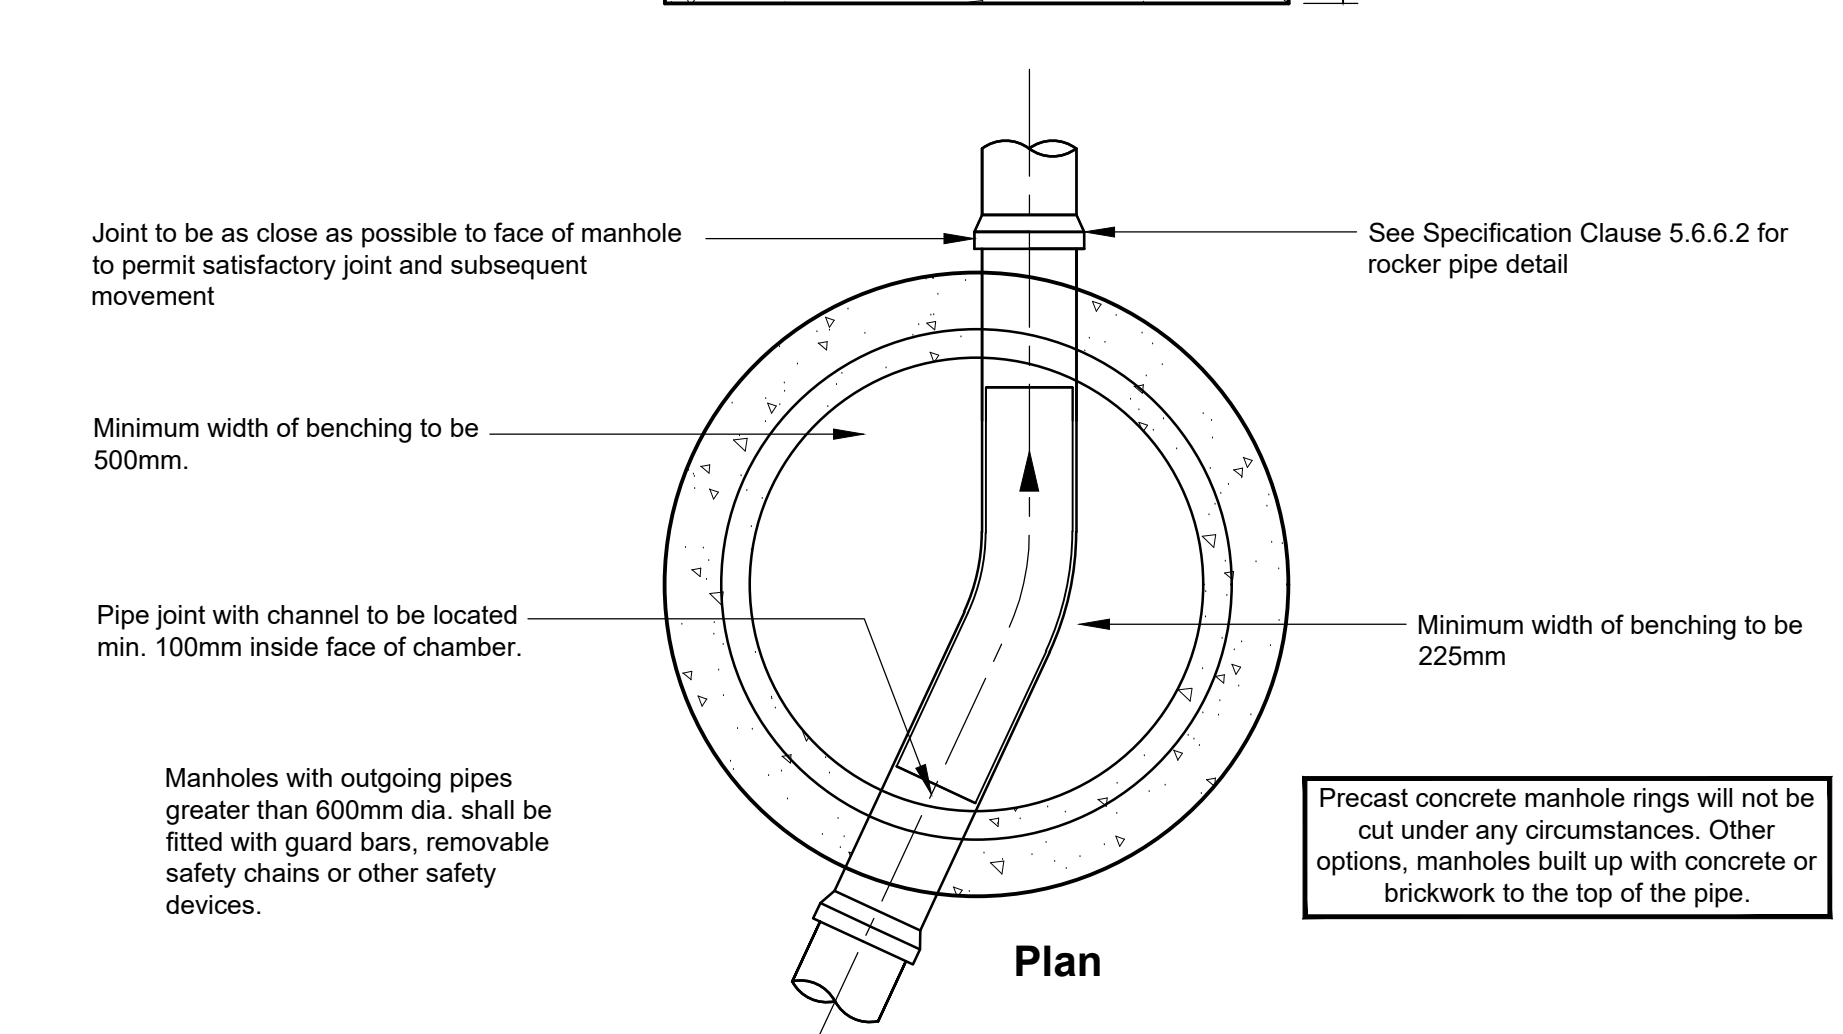

1. This drawing to be read in conjunction with all other relevant Engineers and Architect's details
2. All work is to be carried out in accordance with the current British Standards, codes of practice, building regulations
3. The exact position, level, size and use of existing services to be confirmed on site. Any discrepancies to be reported to the engineer prior to commencement of works.
4. All uncovered and shallow pipework to be protected against construction traffic as part of the contractors temporary works requirements.
5. Proposed drainage passing through new foundations to be sleeved with cast-in-situ oversized pipework.
6. Exact location line and level of existing stubs to existing manholes in the road to be confirmed on site prior to construction.
7. See Architect's details for all setting out dimensions to buildings and boundaries etc.
8. All connections to road gullies and channels shall be 150mm nominal bore pipework. Connections to RWPs to be 100mm nominal bore pipework subject to confirmation of RWP size and/or design flow. No pipe work to be downsized in the direction of flow.
9. Connections to foul terminal fittings to be 100mm nominal bore pipework subject to confirmation of above ground pipe diameters and/or design flow. No pipe work to be downsized in the direction of flow.
10. All pipework to be U-PVC type in accordance with WIS 4-35-01 unless otherwise specified or noted.
11. All dimensions to be adopted unless otherwise specified and include 200mm unless otherwise noted.

- | | | | | | |
|------------|--|--------------|----------------|--------------|-------------|
| T4 | Attenuation Basin detail updated | JD | CB | BM | 01.10.19 |
| T3 | Attenuation Basin detail updated | JD | CB | BM | 01.08.19 |
| T2 | Client updated to GEDA Construction Ltd. | CC | CB | BM | 24.05.19 |
| T1 | Issued for Tender. | PU | CC | JD | 18.04.19 |
| Rev | Description of updates | Drawn | Checked | App'd | Date |
- Revision Schedule
