





first floor plans

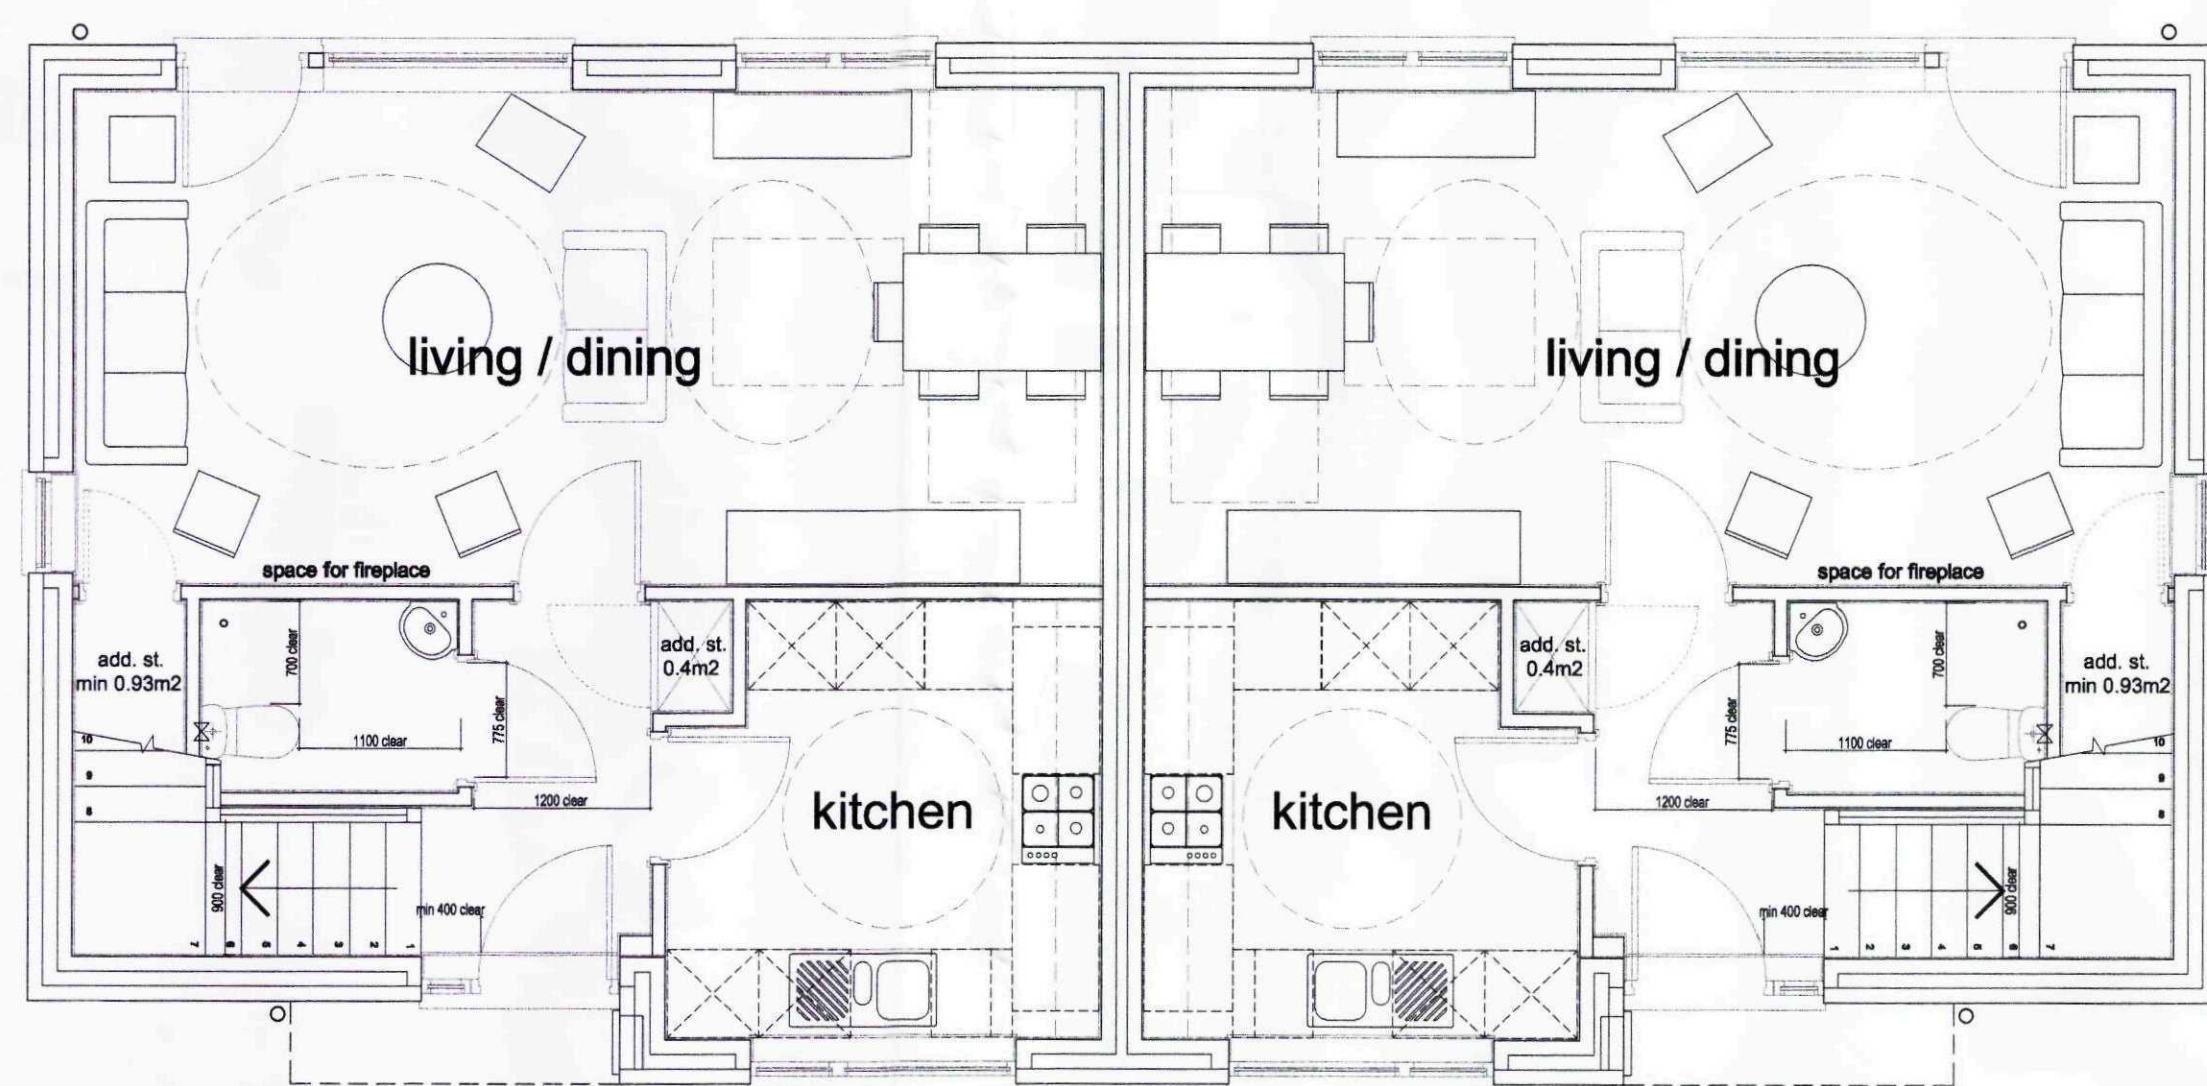


ground floor plans




front elevations

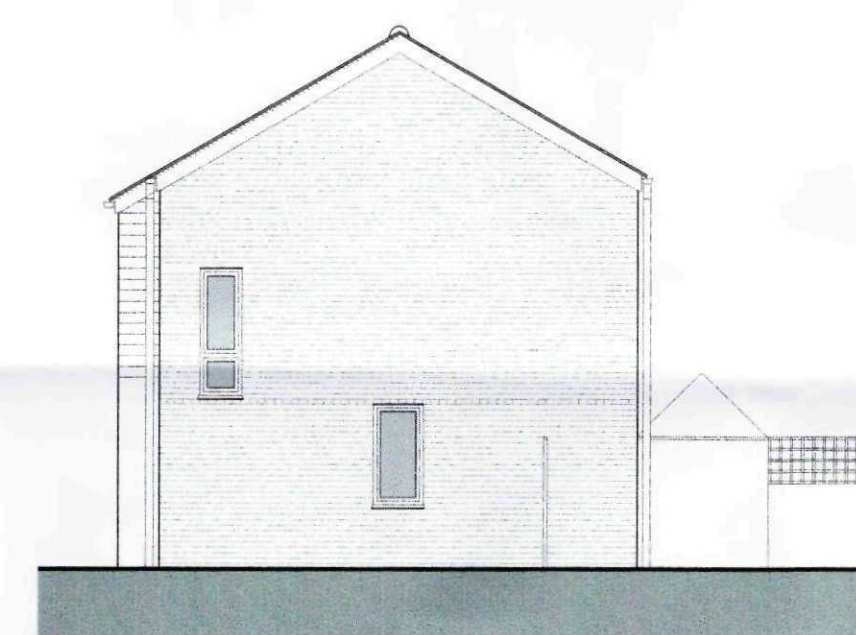

side elevation (plot 1 & 7)

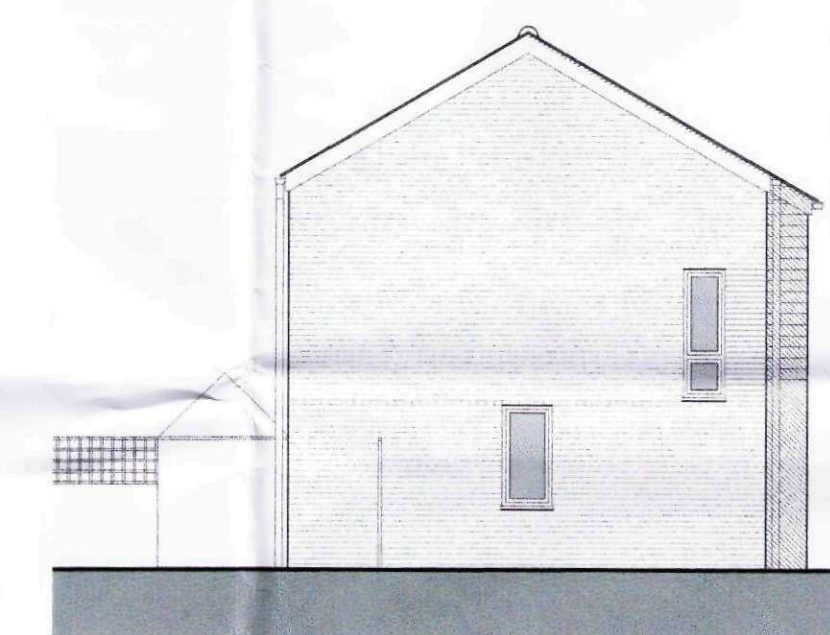

side elevation (plot 2 & 8)

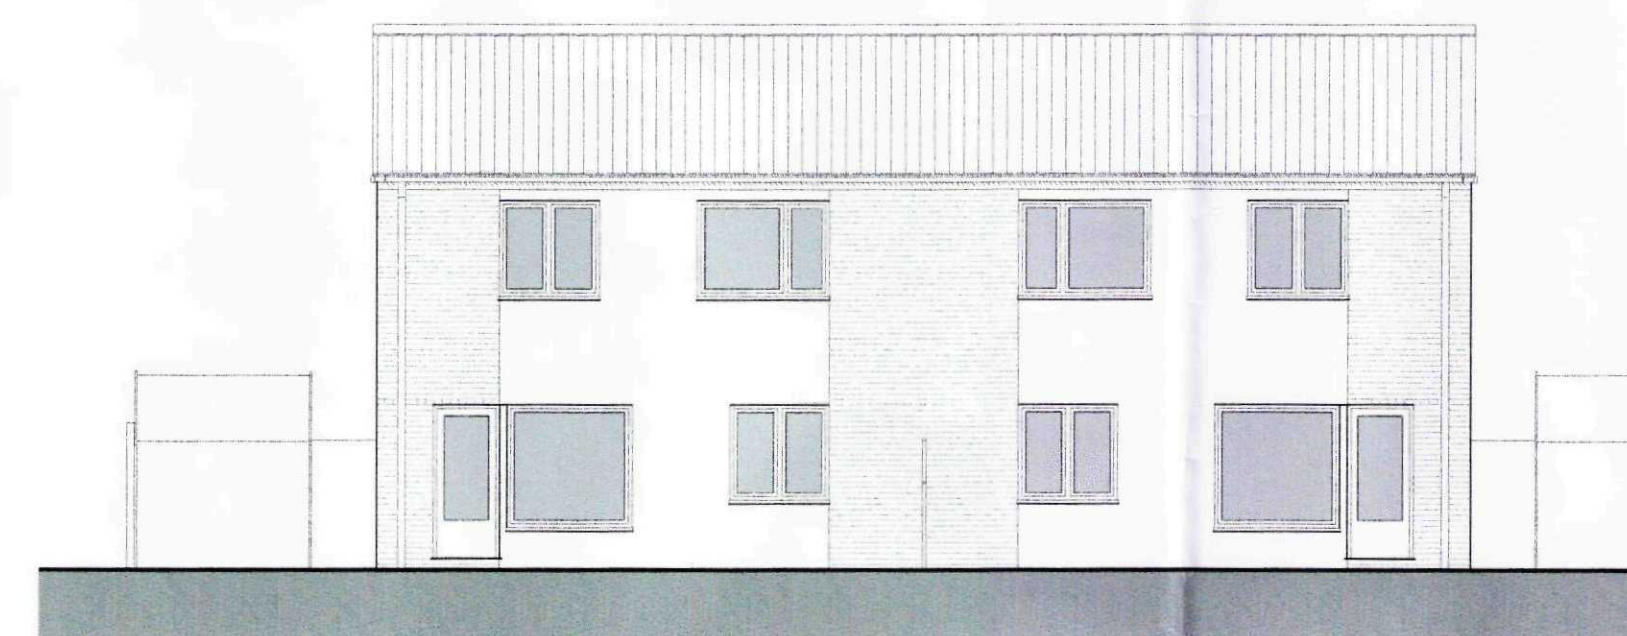

rear elevations

AMENDED PLAN
Ref. A2

SHDC
Planning & Development
08 FEB 2010
Ref: 0994-09


- e windows amended to front elevation 04/02/10
- d applies to plots 7 & 8 only 04/12/09
- e elevation hatching added 16/10/09
- b minor alterations to W/C layout 06/07/09
- a alterations to bathrooms and elevations 06/10/09

THIS DRAWING AND DESIGN IS PROTECTED BY COPYRIGHT			
TITLE:	Proposed 3 bedroom, 5 person house type, Plot 7 & 8 ONLY. Layout (CD) 30 rev C onwards		
PROJECT:	Affordable Housing Scheme for 8 dwellings at Roman Bank, Long Sutton, Lincolnshire		
CLIENT:	Keystone Developments		
JOB:	AR-120		
DRAWING:	(cd)-28	REV:	e
DATE:	July 09		
BY:	aps	CD:	
SCALE:	1:50 / 1:100 @ A1		
ADDRESS:	ARCHITECTURE 60 WRAVBY STREET BRIGG, N Lincs DN20 8UE		
TITLE:	01833 800651 MAIL@ARCHITECTURE ARCHITECTURE		

DO NOT SCALE THIS DRAWING
USE FIGURED DIMENSIONS ONLY
VERIFY BEFORE MANUFACTURE




first floor plans

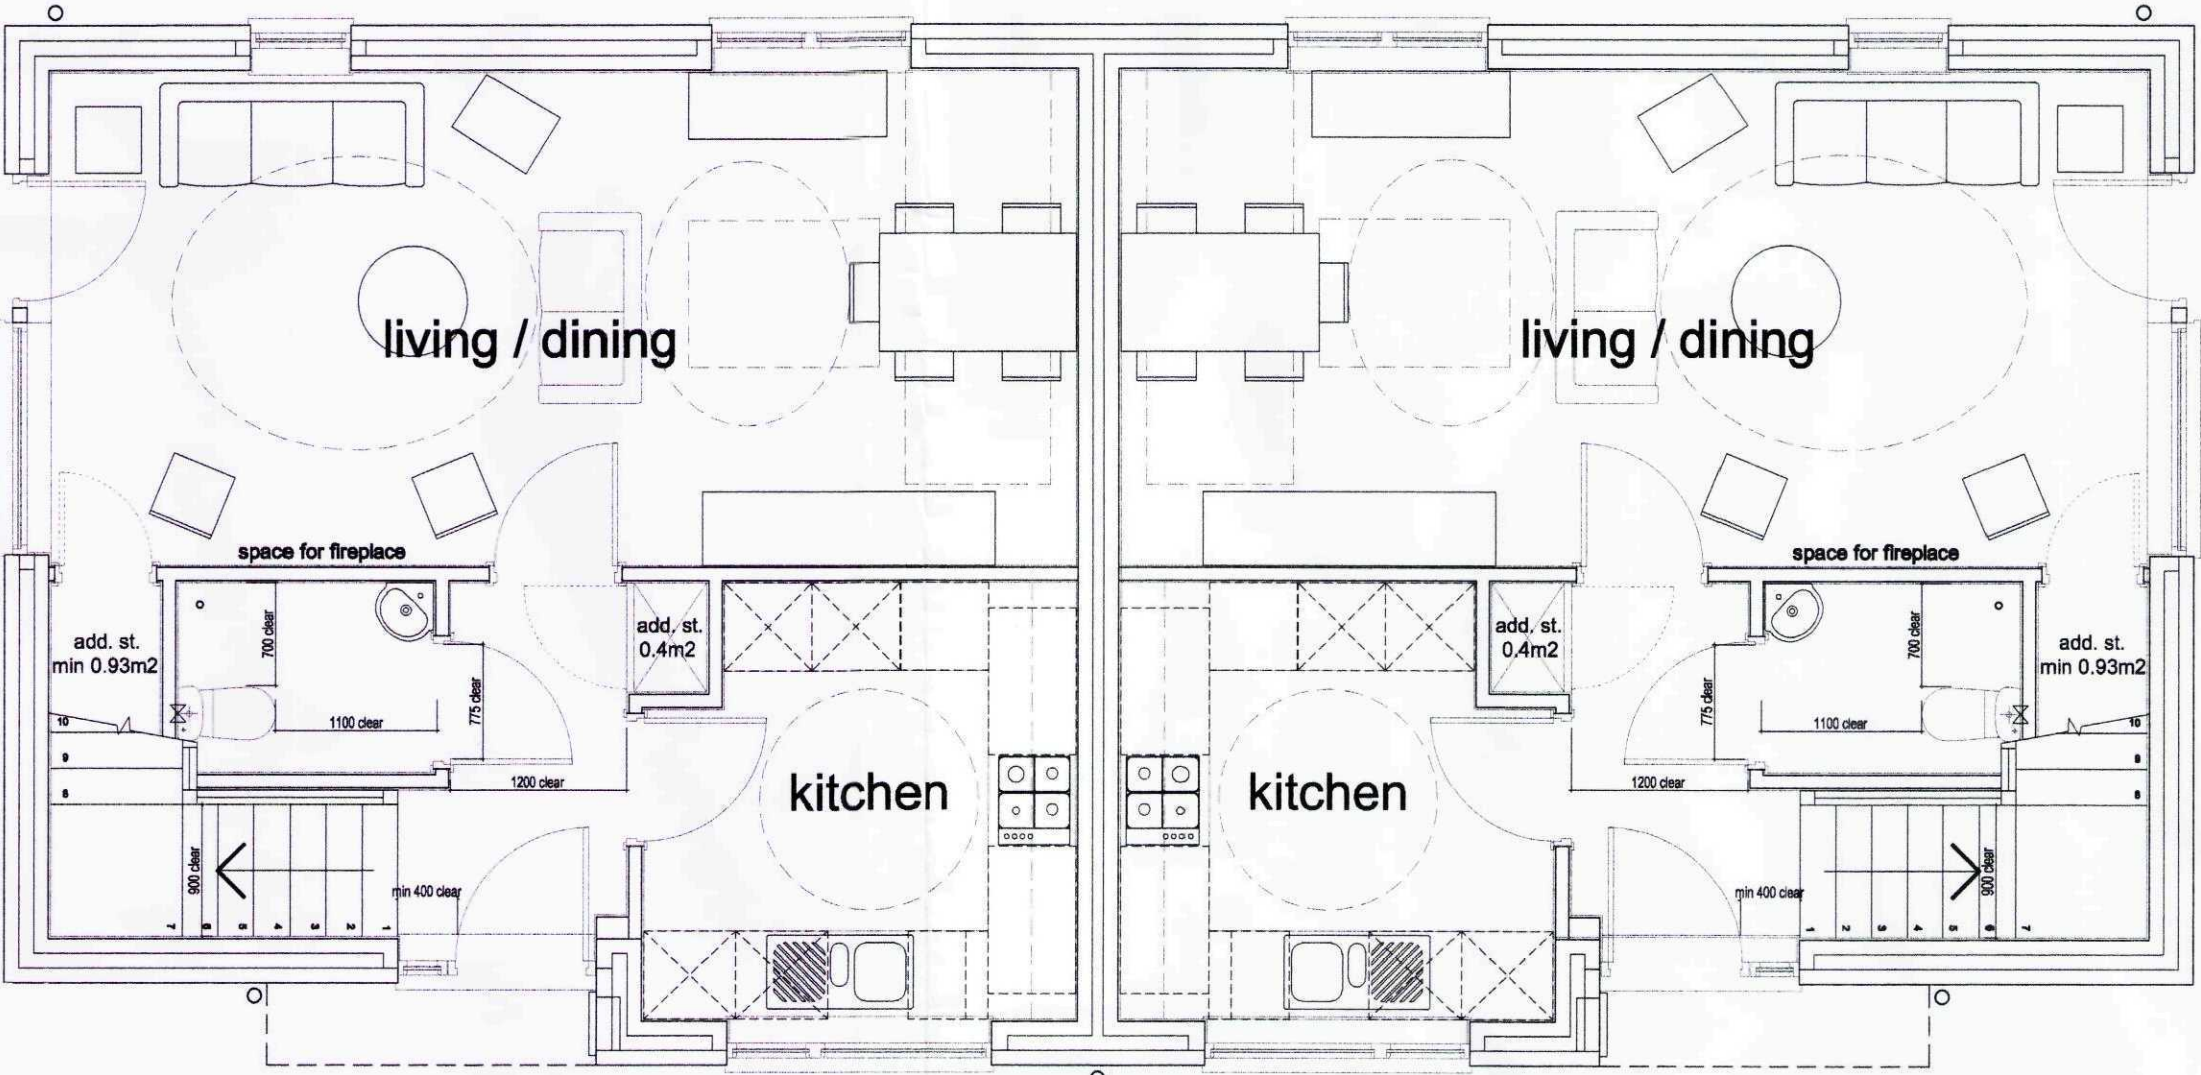

ground floor plans




front elevations

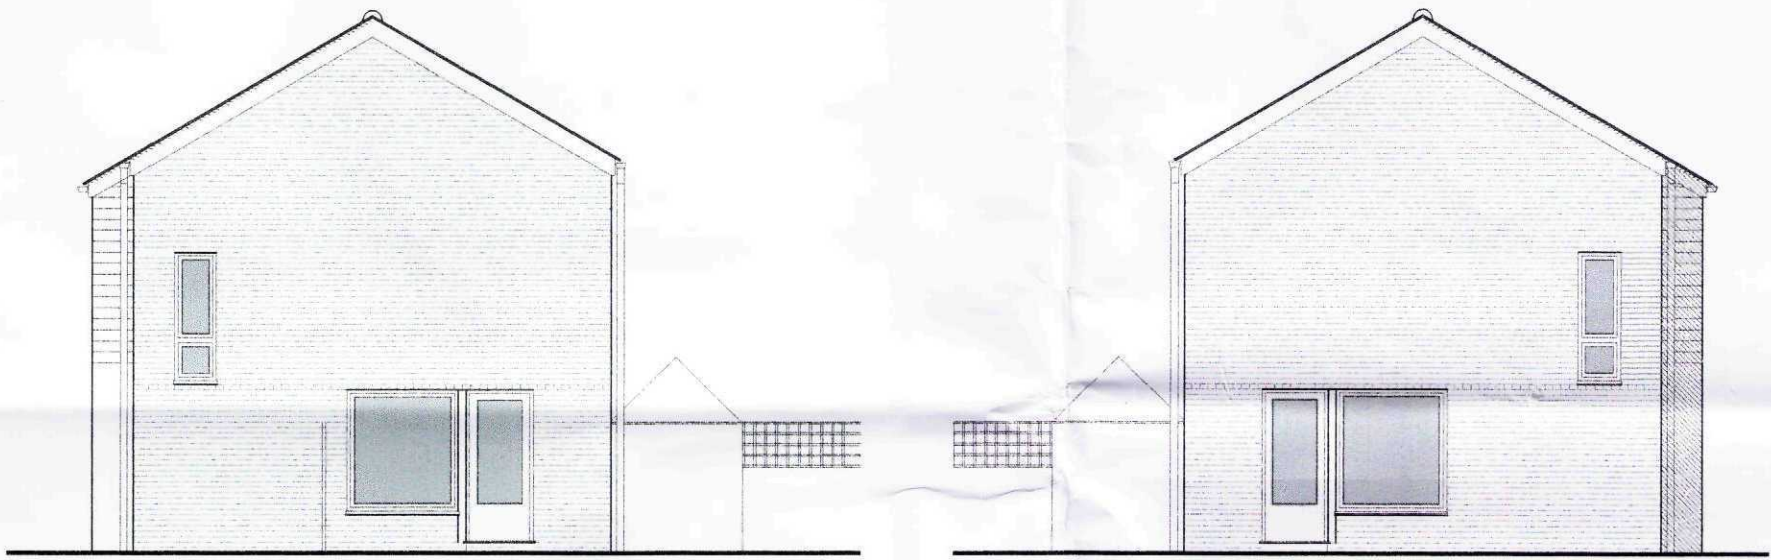

side elevation (plot 3)

side elevation (plot 4)

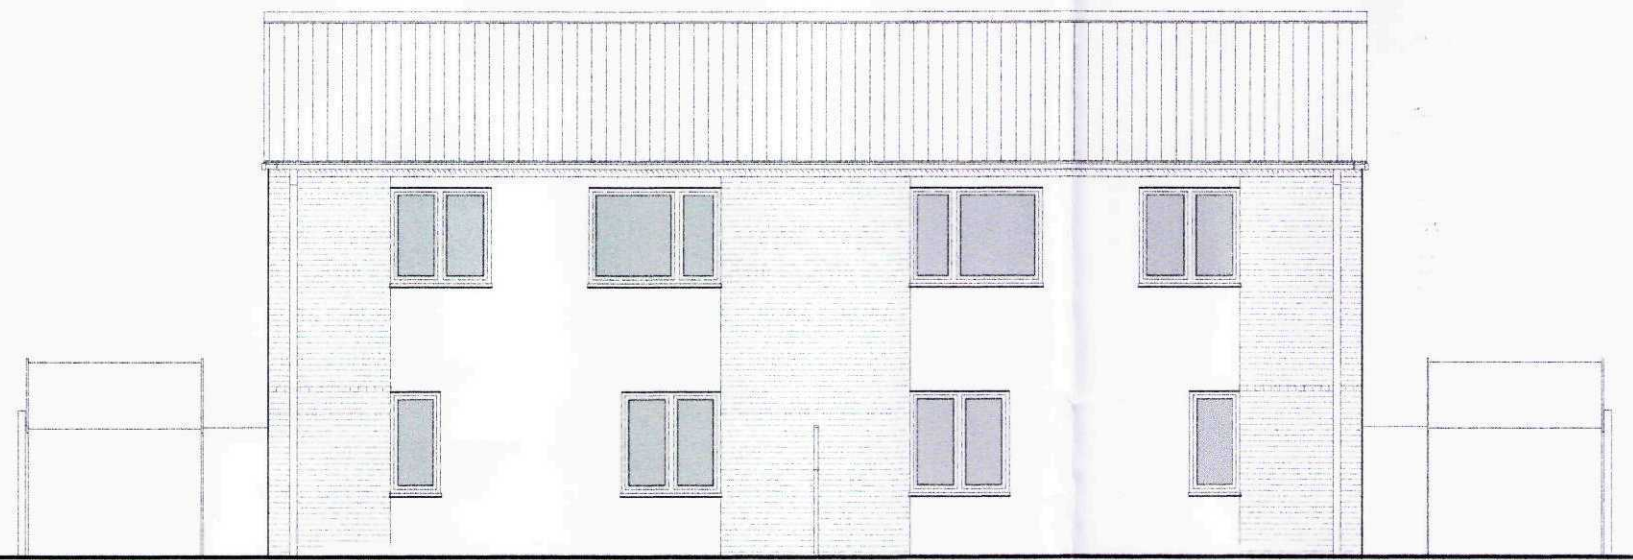

rear elevations

AMENDED PLAN
Ref. A2

SHDC
Planning & Development
08 FEB 2010
Ref: 0994-09

architect	THIS DRAWING AND DESIGN IS PROTECTED BY COPYRIGHT		04/02/10
	TITLE:	Proposed 3 bedroom, 5 person house type, Ploas 3 & 4 ONLY Layout (CD) 30 rev C onwards	
	PROJECT:	Affordable Housing Scheme for 8 dwellings at Roman Bank Long Sutton Lincolnshire	
	CLIENT:	Keystone Developments	
	JOB:	AR-120	
	DRAWING:	(cd)-24	REV: a
DATE:		Dec 09	
BY:		aps	CD:
SCALE:		1:50 / 1:100 @ A1	
ADDRESS:		ARCHEMIA ARCHITECTURE 65 WRAYBY STREET BRIDG N LANCs DN20 8JE	
TEL:		01452 680599	
E-MAIL:		MAIL@ARCHEMIA.COM	
©:		ARCHEMIA ARCHITECTURE	