


PLAYING FIELD

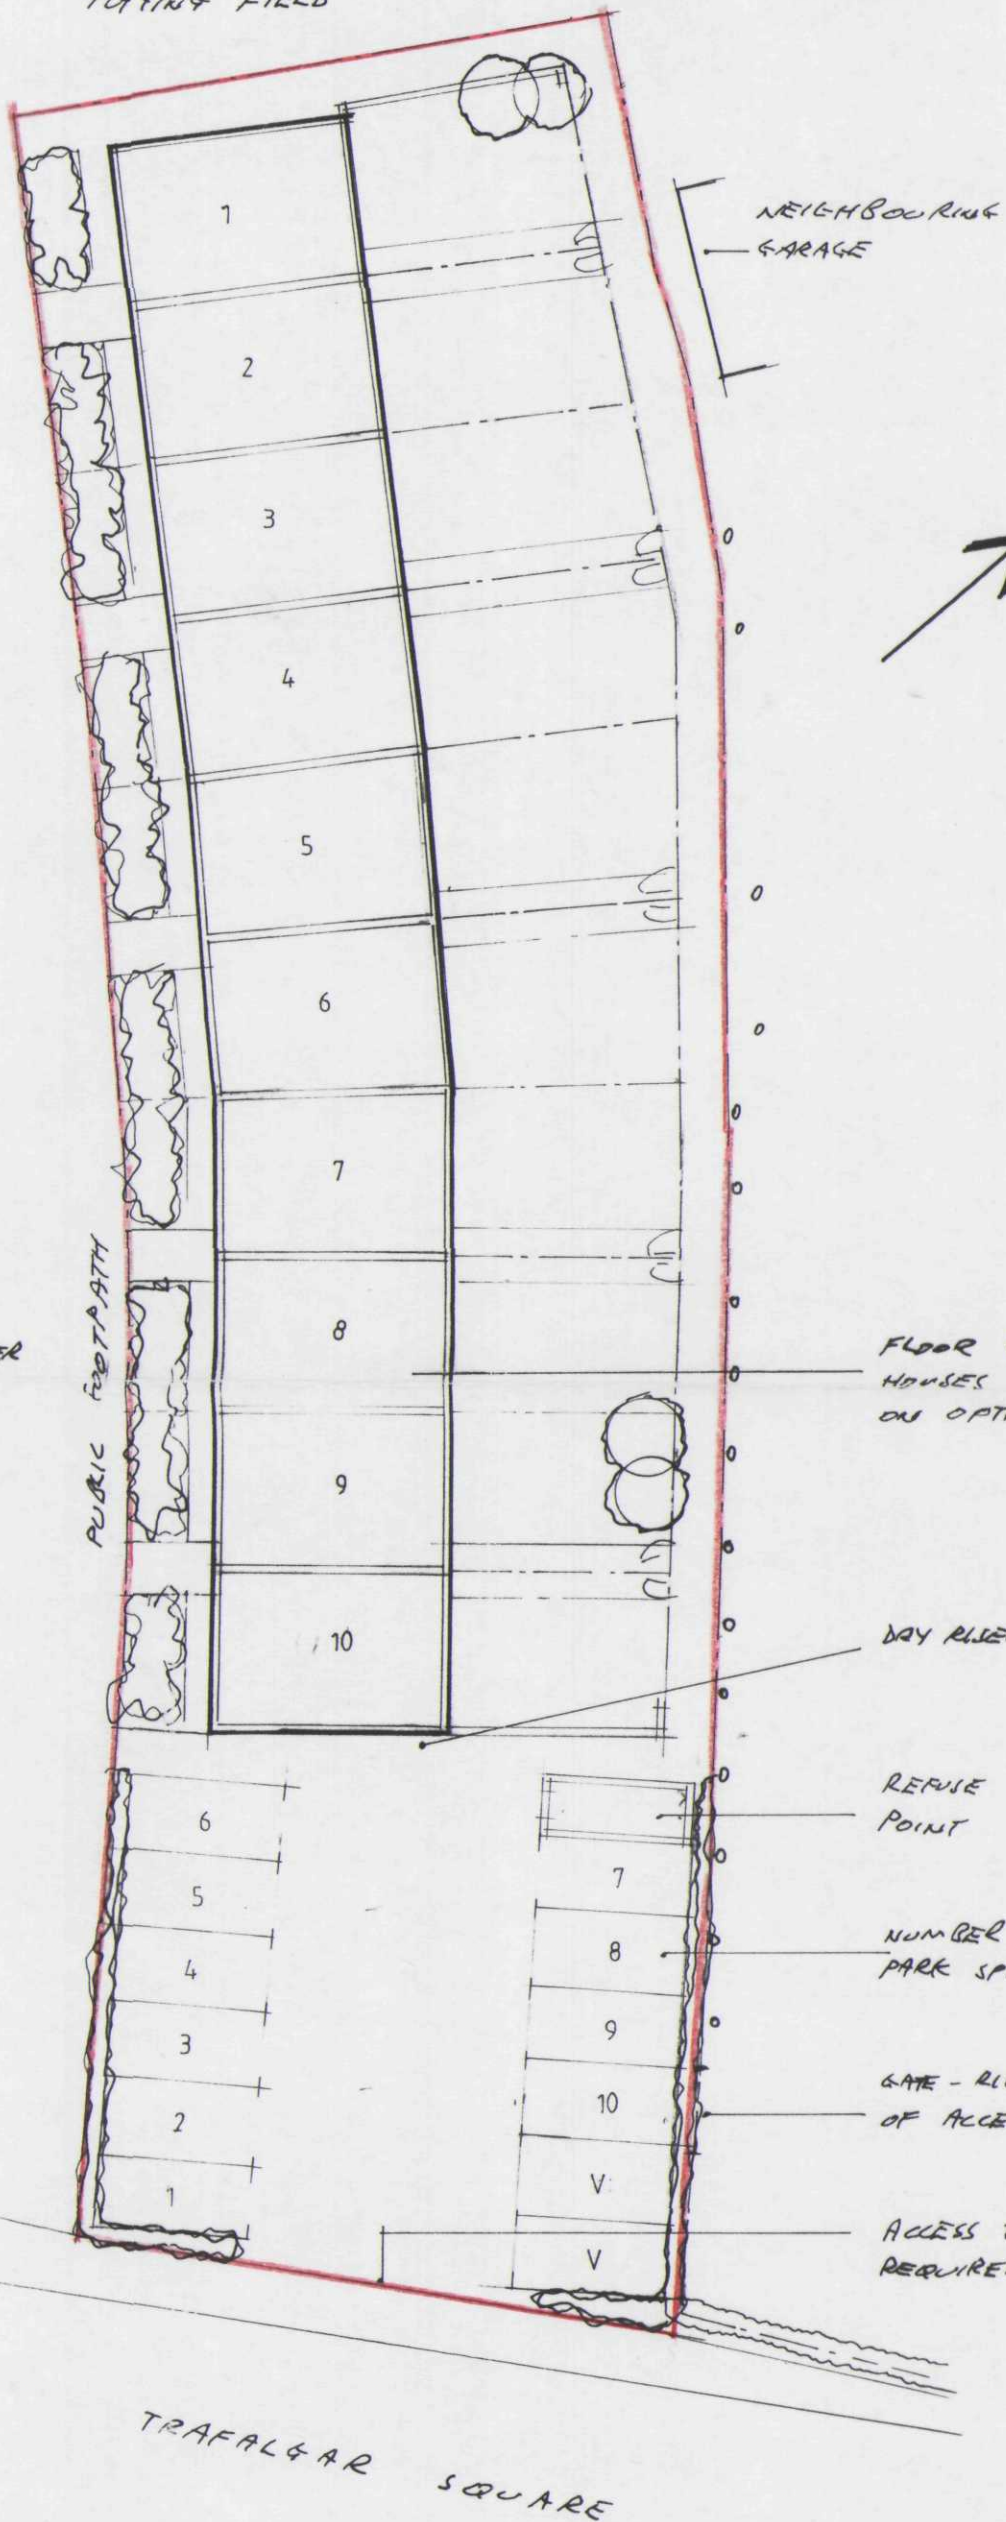

HEALTH CTR UNDER
CONSTRUCTION

PUBLIC FOOTPATH

NEIGHBOURING
GARAGE

FLOOR AREA OF TERRACE
HOUSES SAME AS THAT
ON OPTION 1

DAY RISER ACCESS POINT

REFUSE COLLECTION
POINT

NUMBER OF CAR
PARK SPACES ?

GATE - RIGHT
OF ACCESS ?

ACCESS TO L.A
REQUIREMENTS

MRW
20 SEPT 2004

~~DETERMINED
PLAN~~

AMENDED PLAN

Ref. A1

SHDC
Planning & Development
13 SEP 2004
Ref: 0995104

INDICATIVE LAYOUT SCALE 1:250
OPTION 2 ROOM LAYOUT
AS OPTION 1