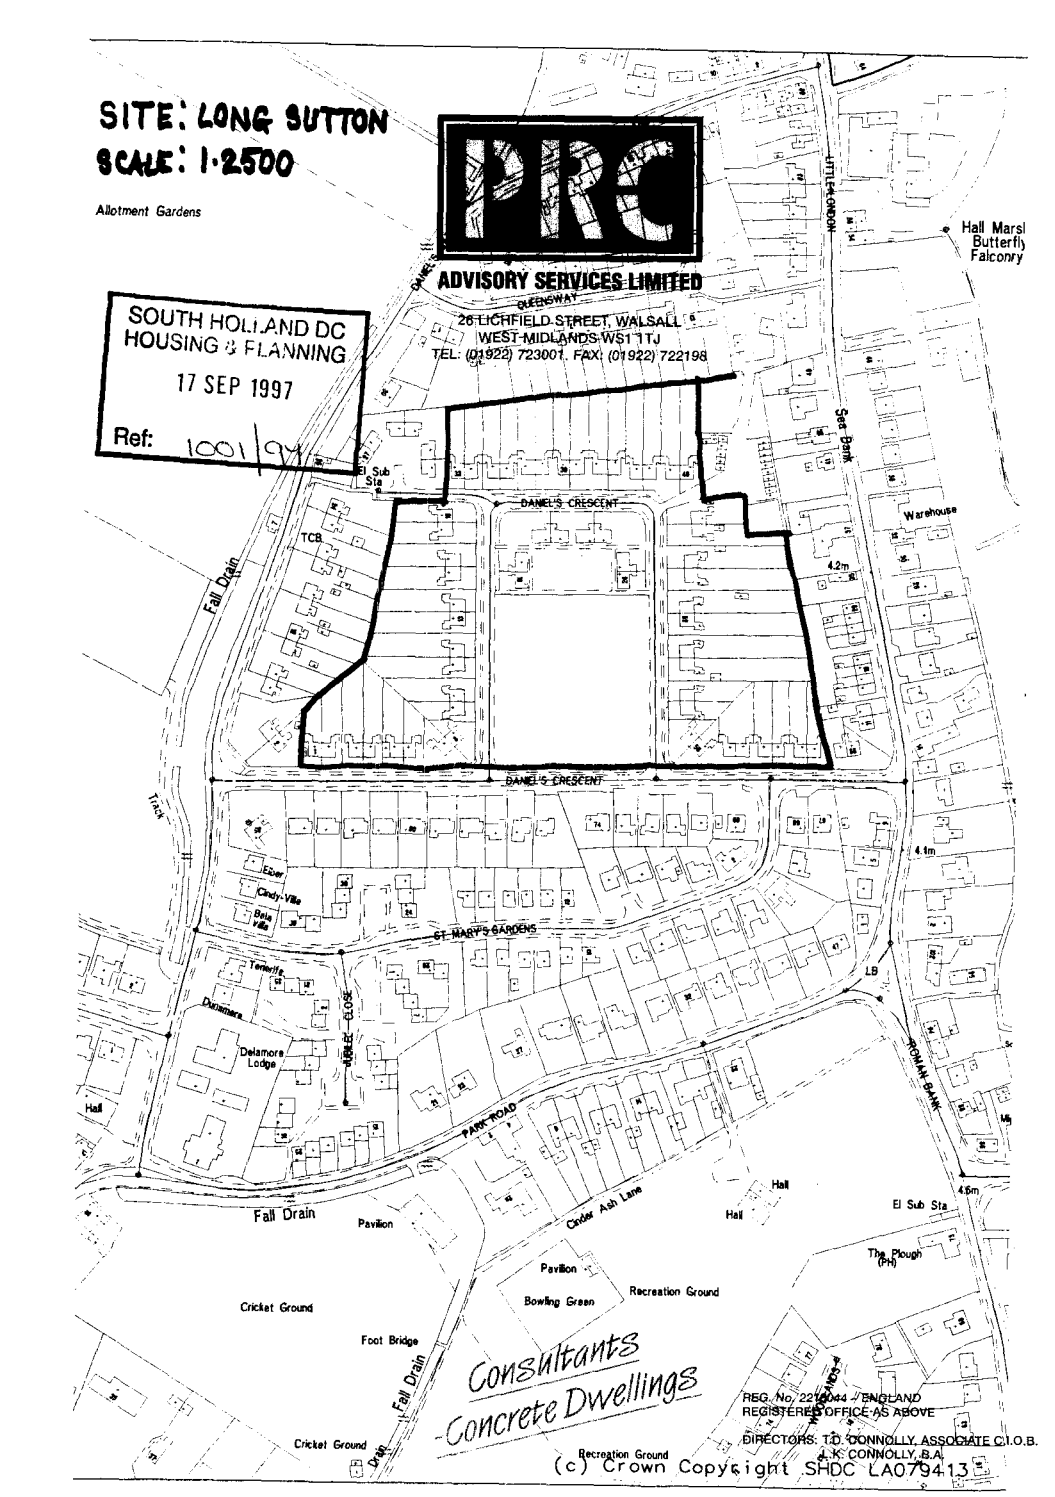

SITE: LONG SUTTON
SCALE: 1:2500
Allotment Gardens
PREC
ADVISORY SERVICES LIMITED
26 LICHFIELD STREET, WALSALL
WEST MIDLANDS WS1 1TJ
TEL: (01922) 723001. FAX: (01922) 722198
SOUTH HOLLAND DC
HOUSING & PLANNING
17 SEP 1997
Ref: 1001/97
Hall Marsh
Butterfly
Falconry
LITTLE GORDON
QUEENSWAY
DANIEL'S CRESCENT
El Sub Sta
TCB
Fall Drain
Track
See Bank
Warehouse
4.2m
4.4m
4.6m
Ebor
Cindy-Ville
Bela Villa
ST MARY'S GARDENS
Tenerife
Dunmere
Delamore Lodge
HOLBEACH CLOSE
Hall
PARK ROAD
ROMAN BANK
LB
Fall Drain
Pavilion
Cinder Ash Lane
Hall
El Sub Sta
The Plough (PH)
Pavilion
Bowling Green
Recreation Ground
Cricket Ground
Foot Bridge
Fall Drain
Cricket Ground
Recreation Ground
Consultants
Concrete Dwellings
REG. No. 2210044 / ENGLAND
REGISTERED OFFICE AS ABOVE
DIRECTORS: T.D. CONNOLLY, ASSOCIATE C.I.O.B.
J.K. CONNOLLY, B.A.
(c) Crown Copyright SHDC LA079413