

All drawings to be verified on site by Nils Contractor before the start of any site works. If any discrepancies are found, the Contractor shall be responsible for their own behalf in the event of sub-contractors.

Report any discrepancies to the Contract Administrator at once.



This drawing is to be used with all relevant Architects and Engineers drawings and site information for the purpose of construction.

Andrew Wright Ltd Registered in England & Wales No. 5202924


Registered Office: 22 Church Street, Letchworth, Spalding, PE12 7TL

LEGEND:


DO NOT SCALE

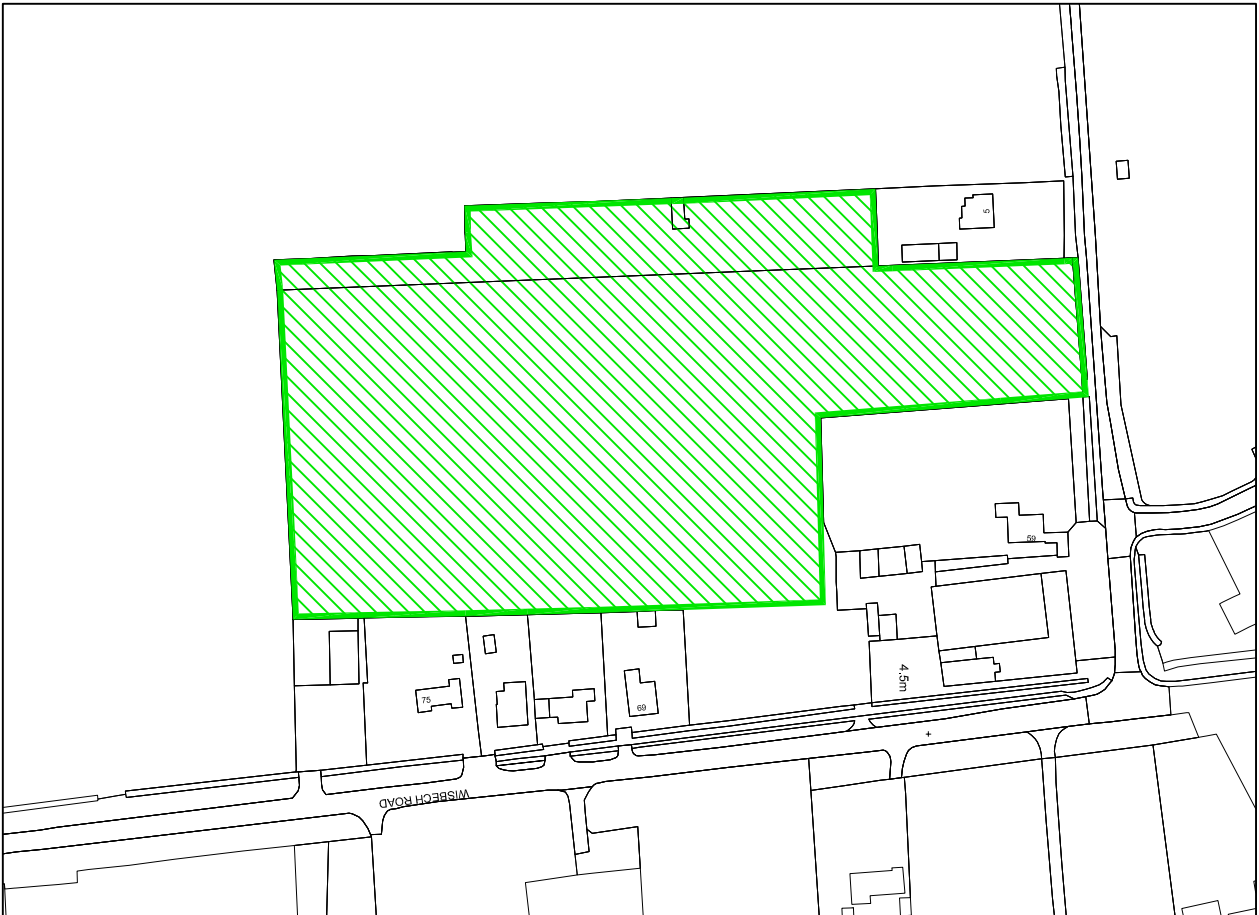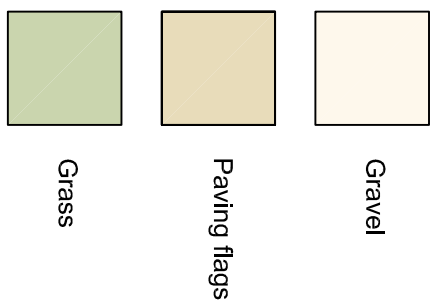

Plan Showing Extent of Caravan Park (1:2500)

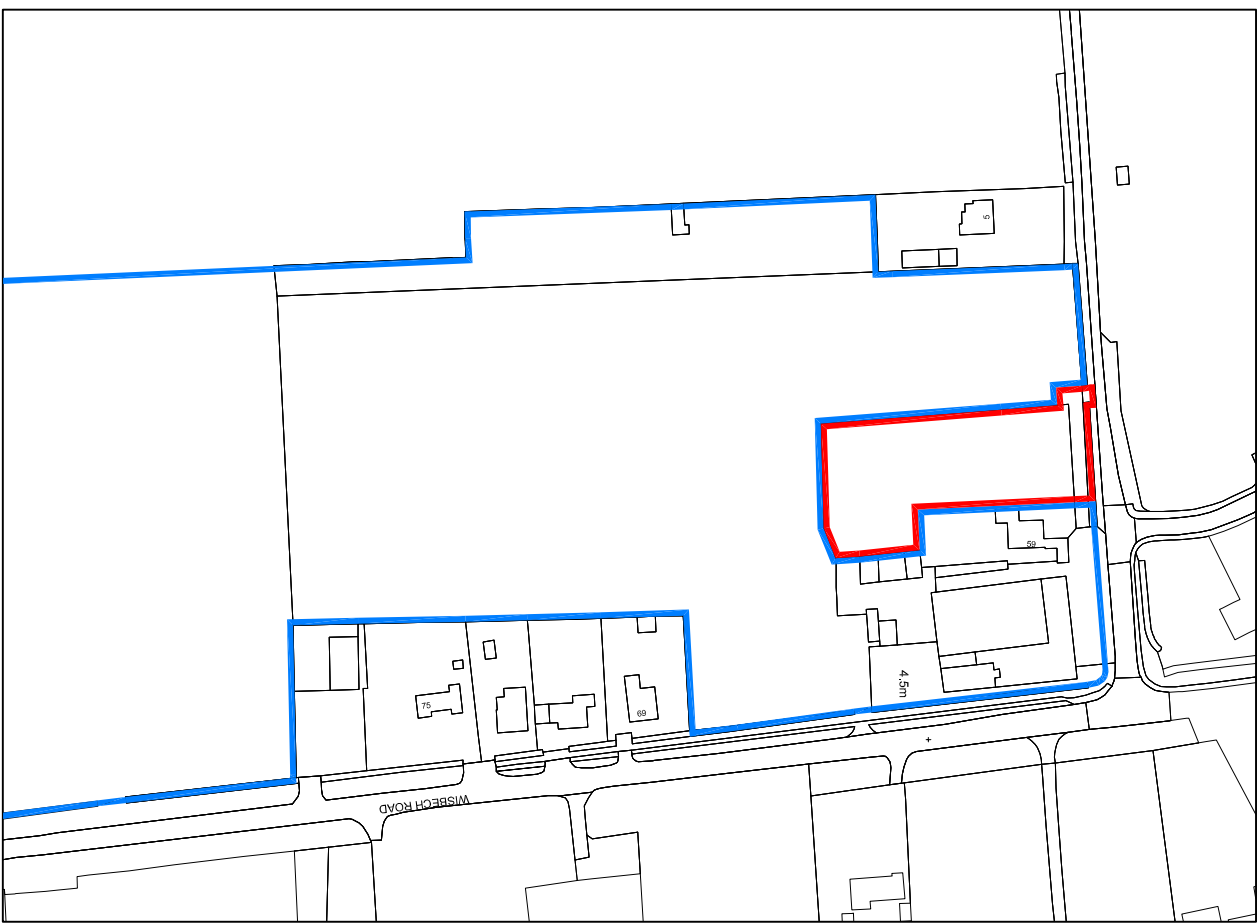


Location Plan (1:2500)

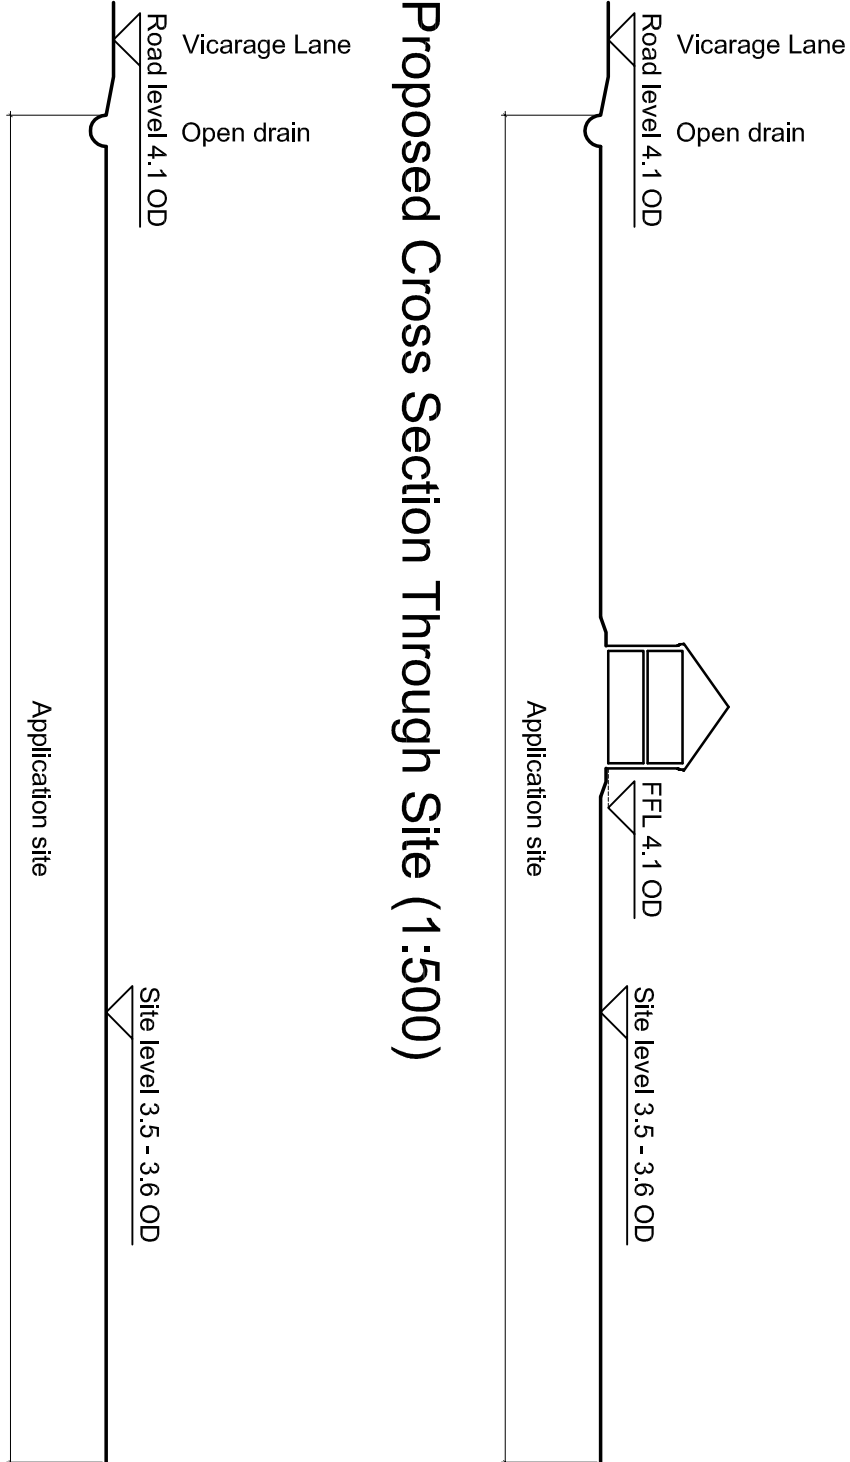


Proposed Cross Section Through Site (1:500)


Existing Cross Section Through Site (1:500)

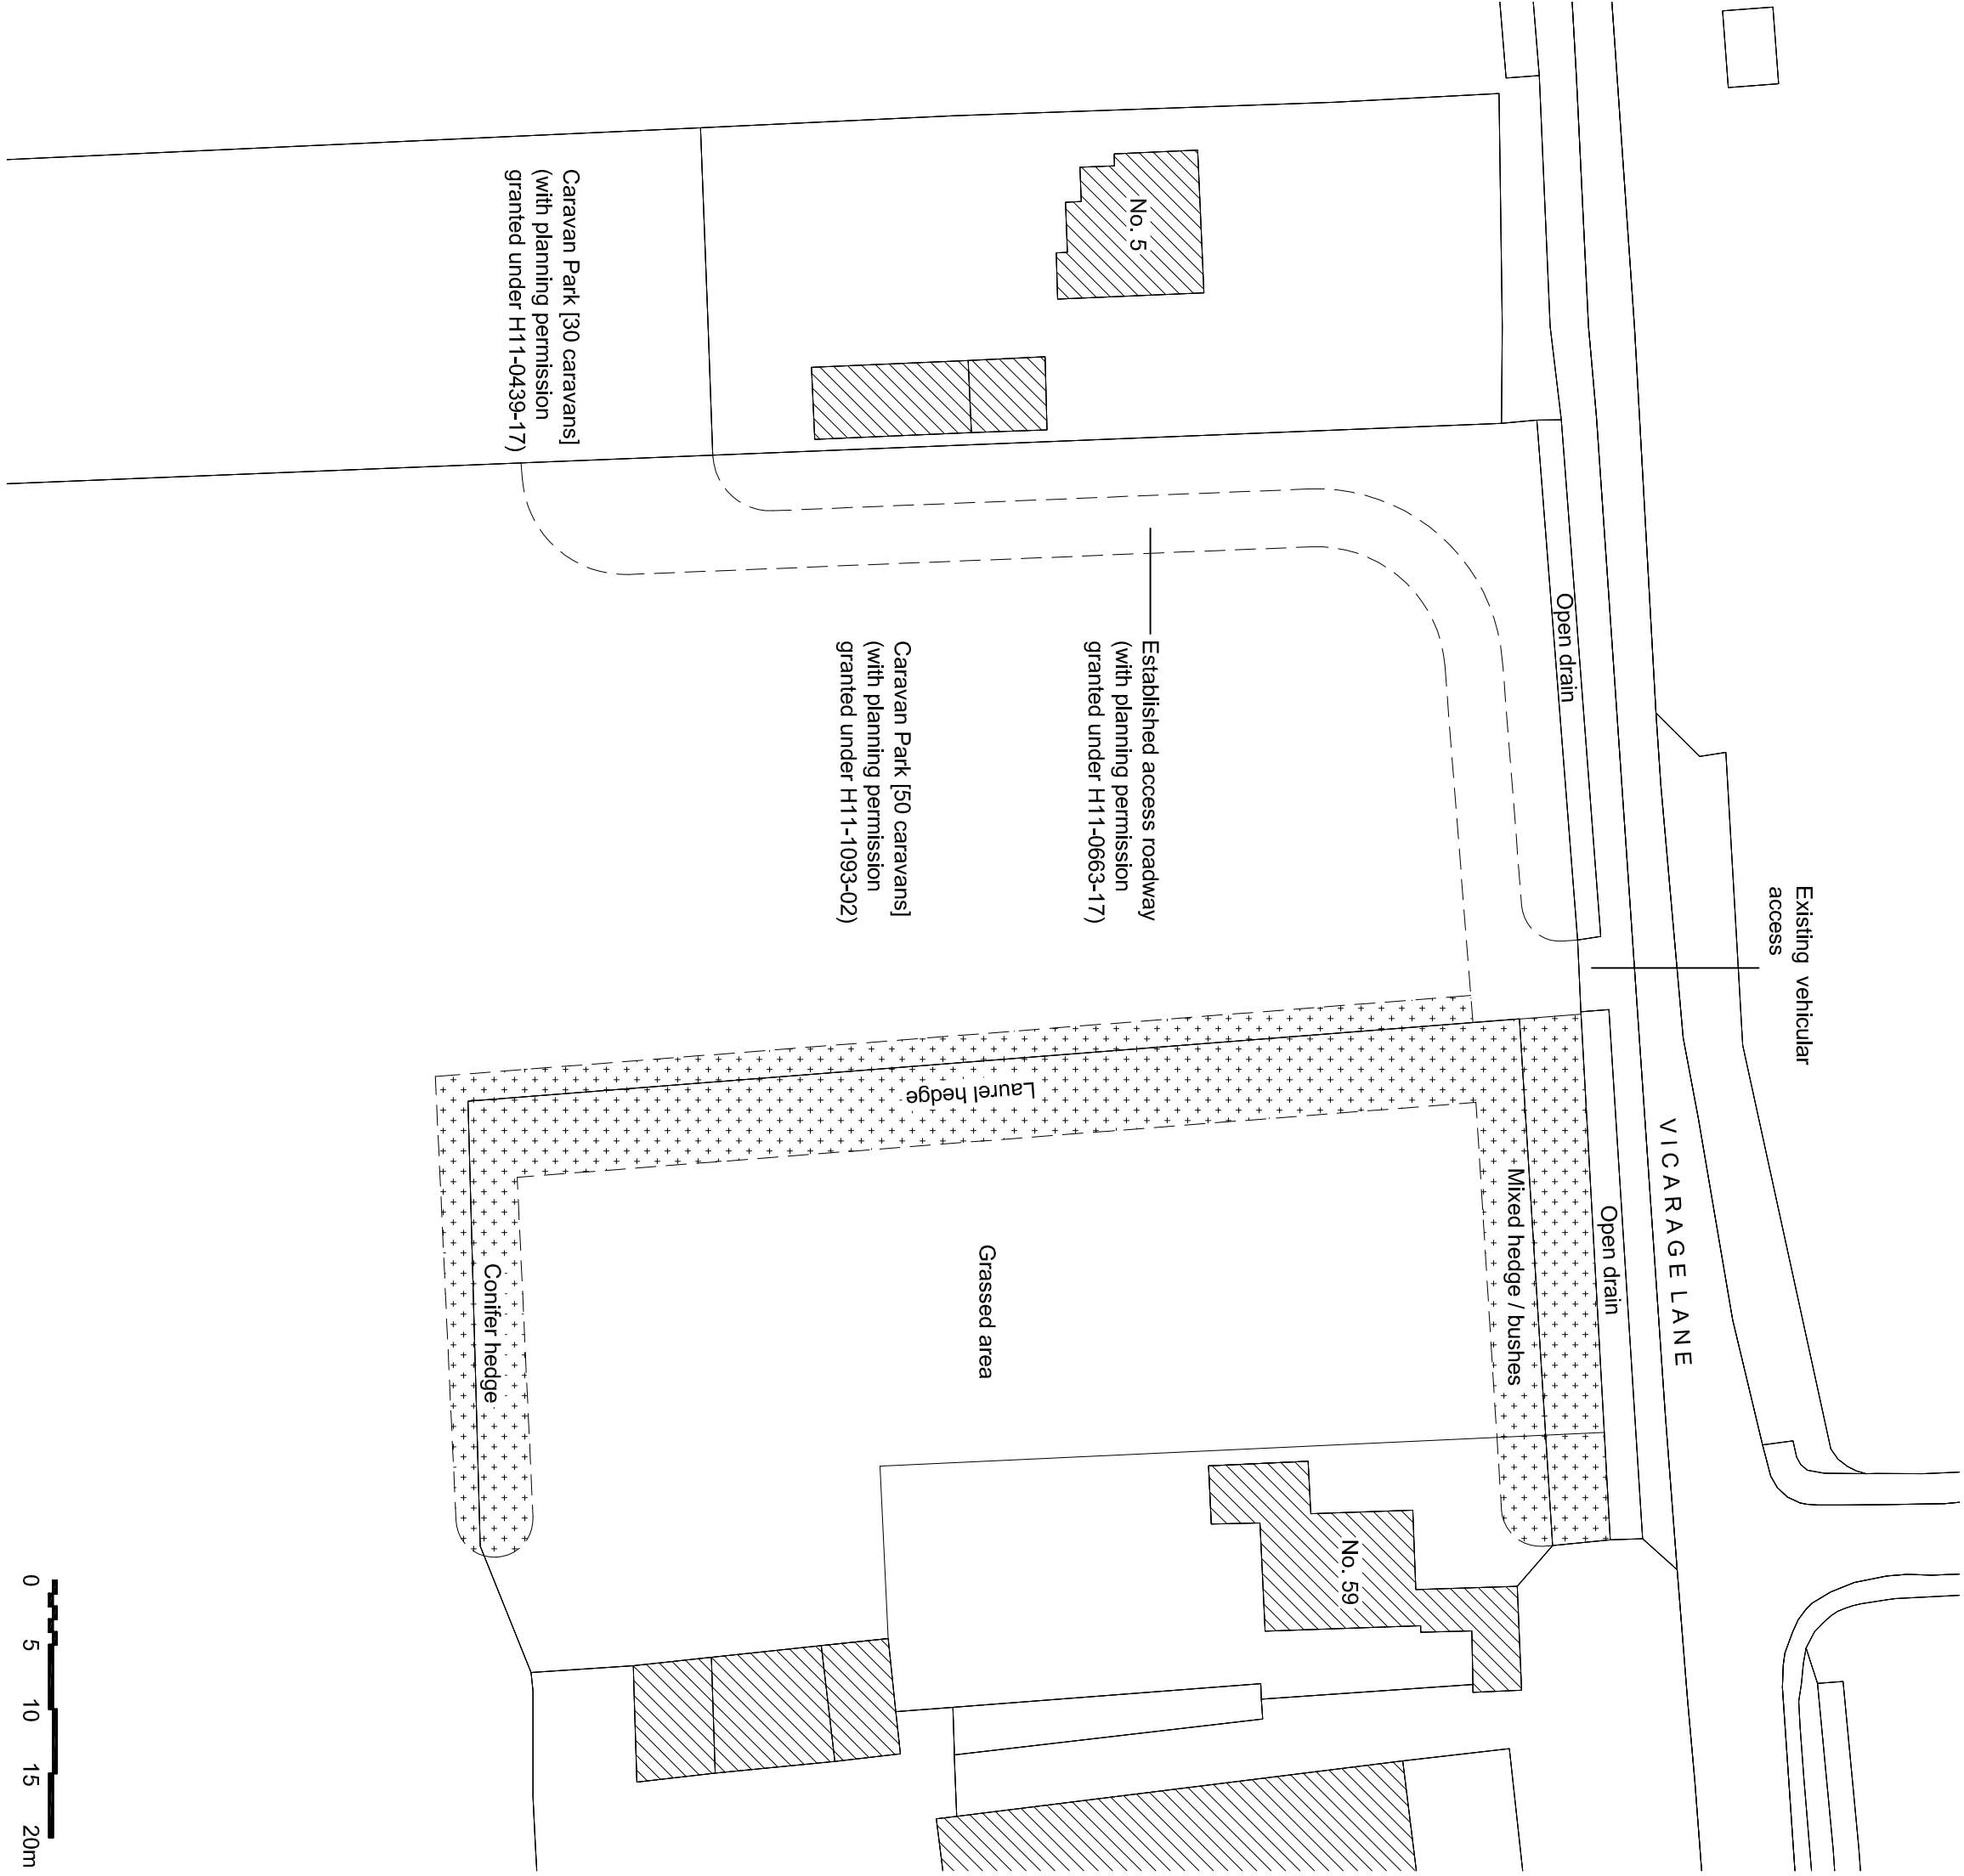

Existing Block Plan (1:500)

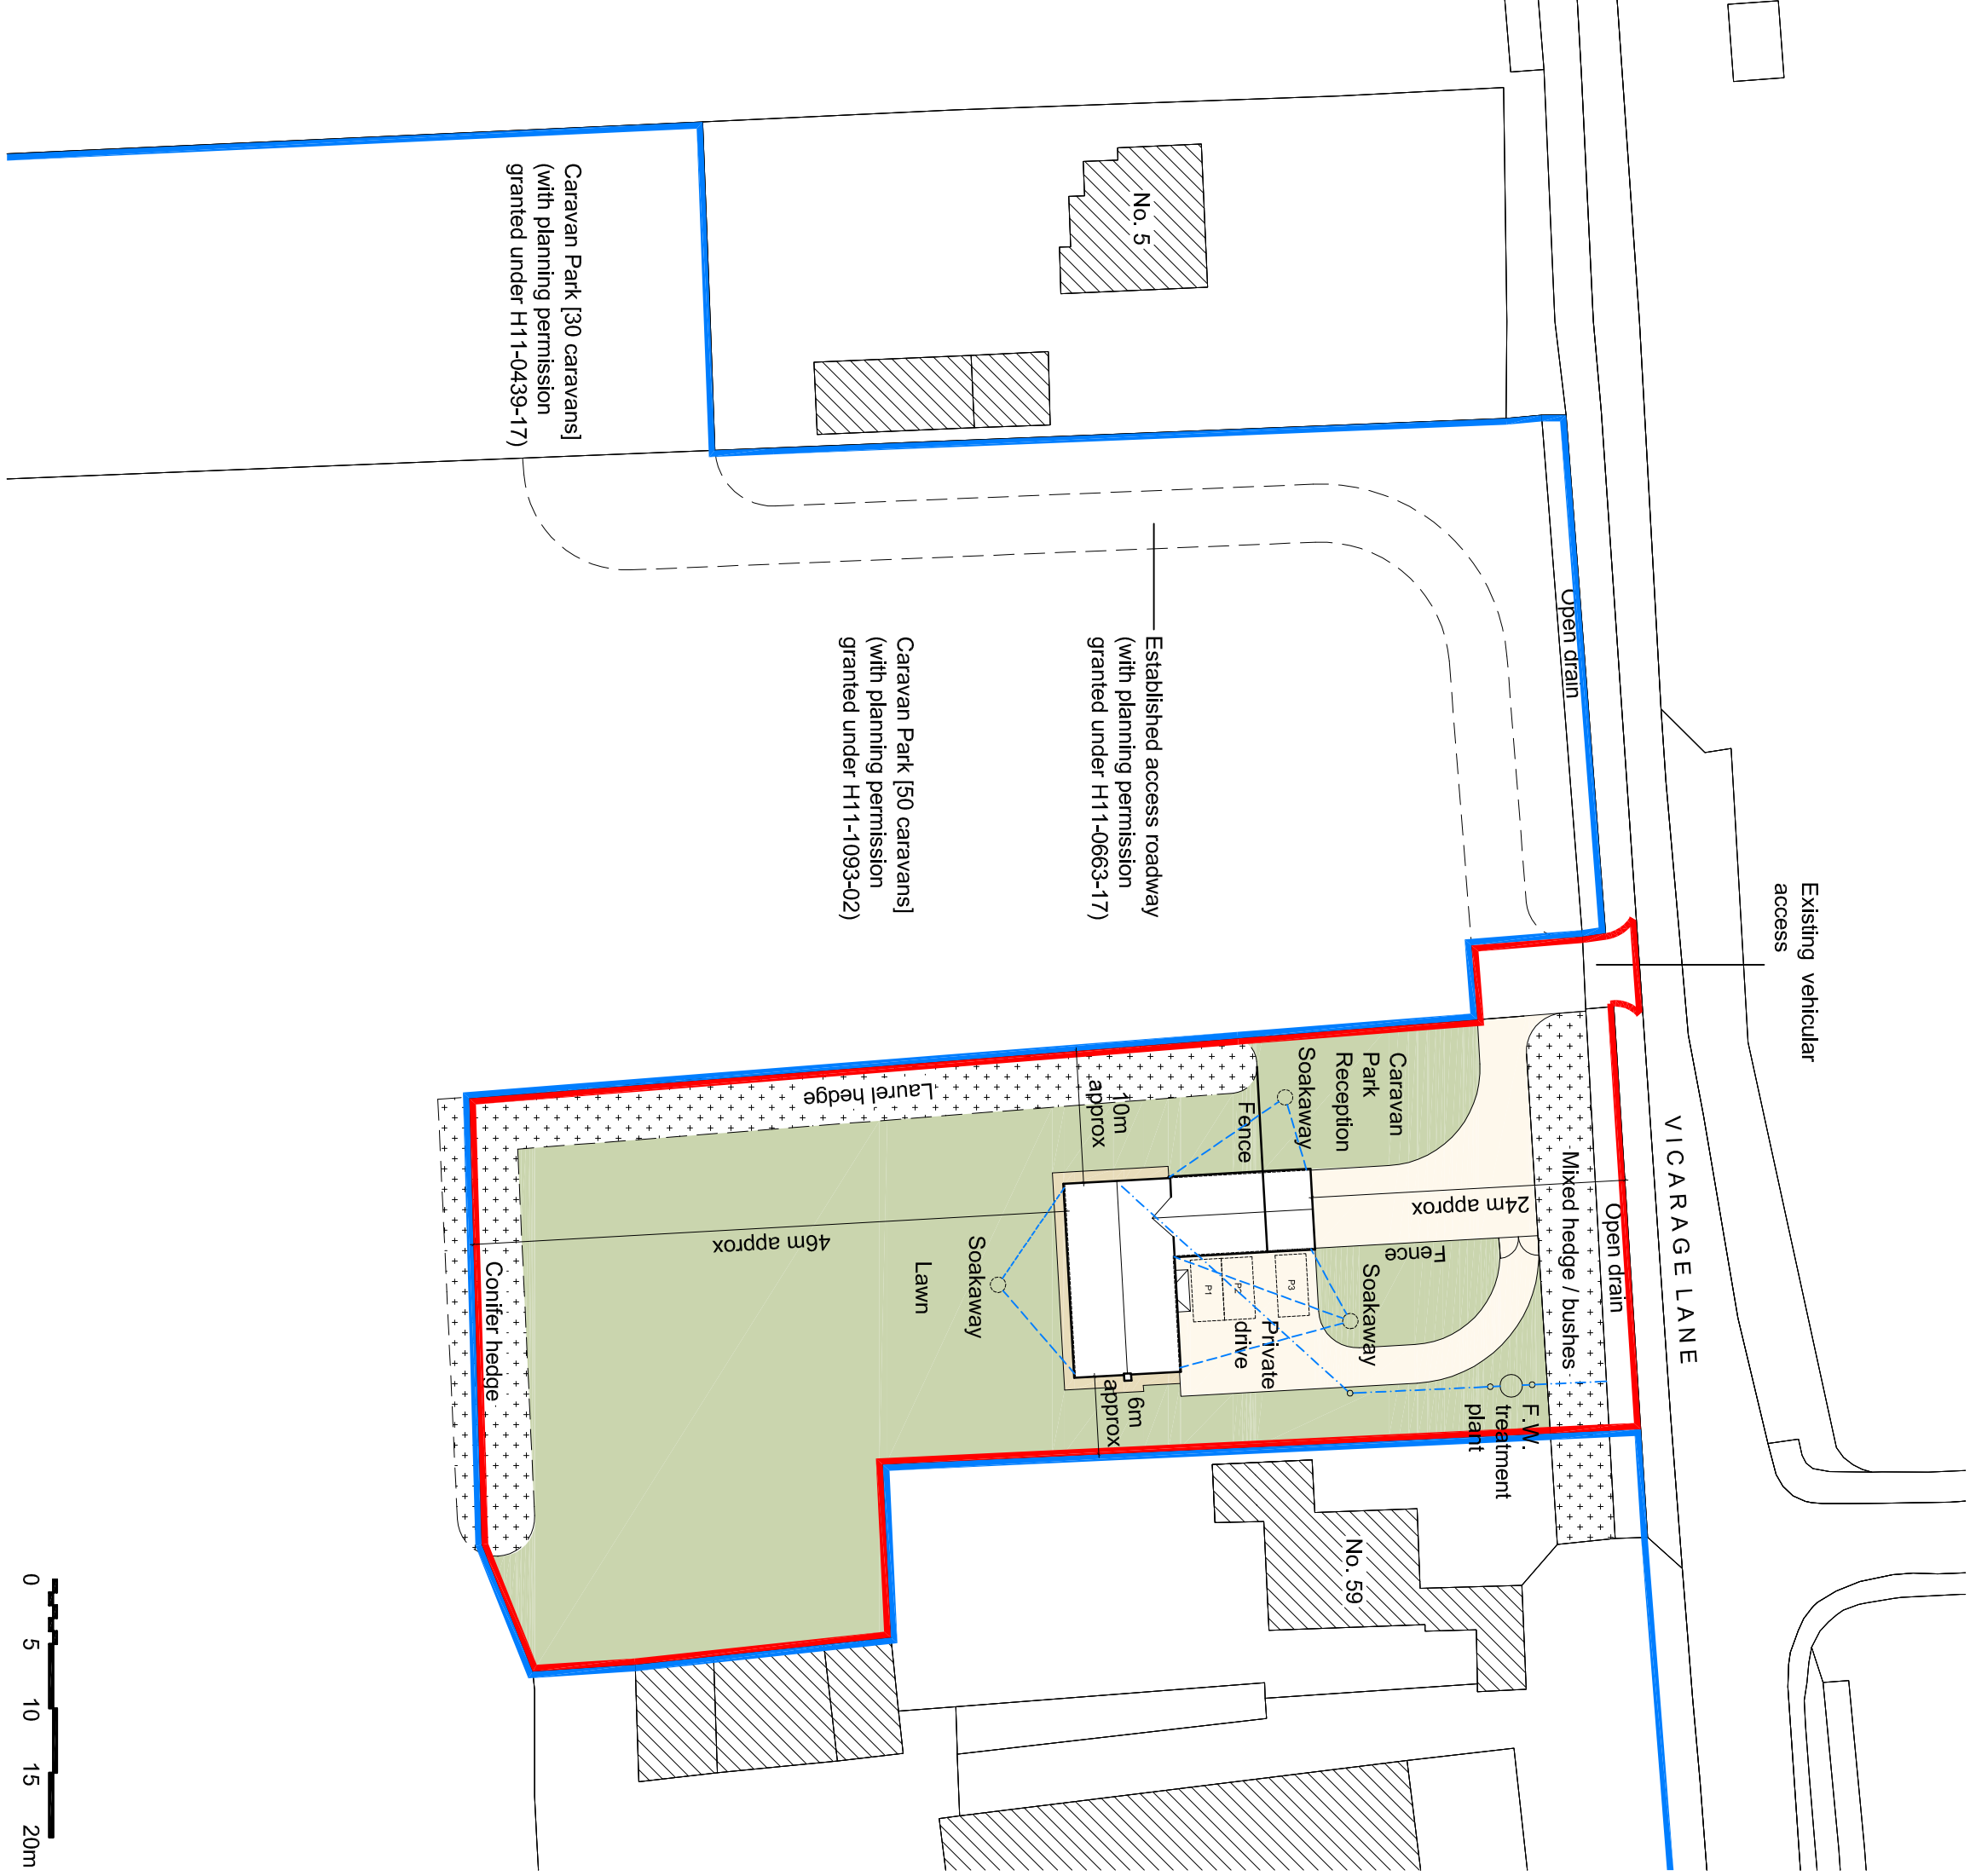

Proposed Block Plan (1:500)

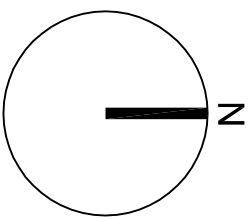

Rev.	Date	Description	Drawn	Checked
P1	16.10.19	Planning Issue	AMW	AMW
T02	24.06.19	Final Issue	AMW	AMW
T01	15.06.19	Final Issue	AMW	AMW
Revision:	Date:	Description:	Drawn:	Checked:

ANDREW M WRIGHT LTD
CHARTERED ARCHITECT



26 Jovs Bank, Holbeach St Johns, Spalding, Lincs. PE12 8SD
Telephone: 01406 540573 Mobile: 07940 914778

Project:
Vicarage Lane
Long Sutton
Spalding
Lincs

Drawing Title: Location Plan, Block Plans & Sections

Client: Mr R White

Drawn:	Checked:	Date:	Scale:	Page Size:
AMW	AMW	15.08.19	As shown	A1
Job No.:	Draw No.:	Stage:	Revision:	
061902	PD01	Planning	P1	