




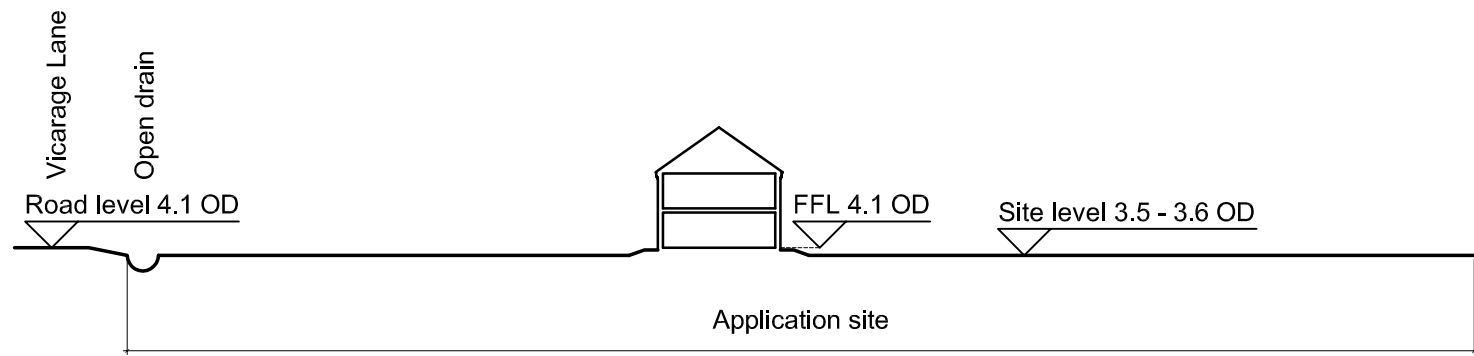


Proposed Cross Section Through Site (1:500)

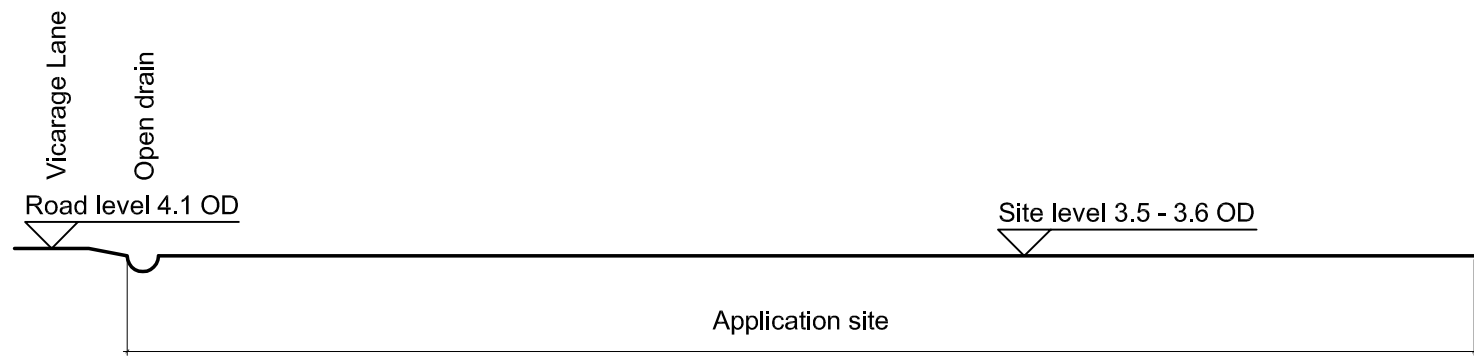

Existing Cross Section Through Site (1:500)

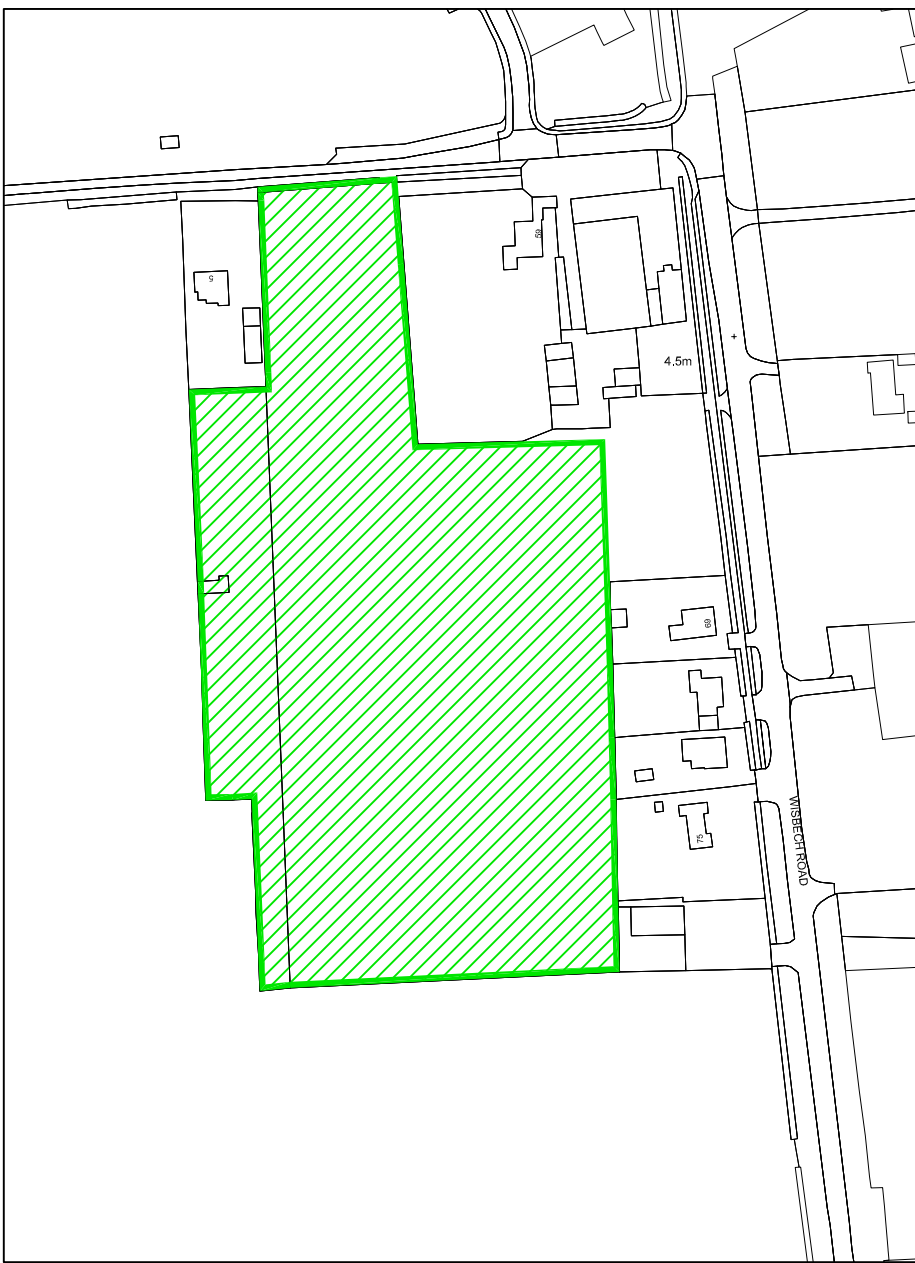

Plan Showing Extent of Caravan Park (1:2500)

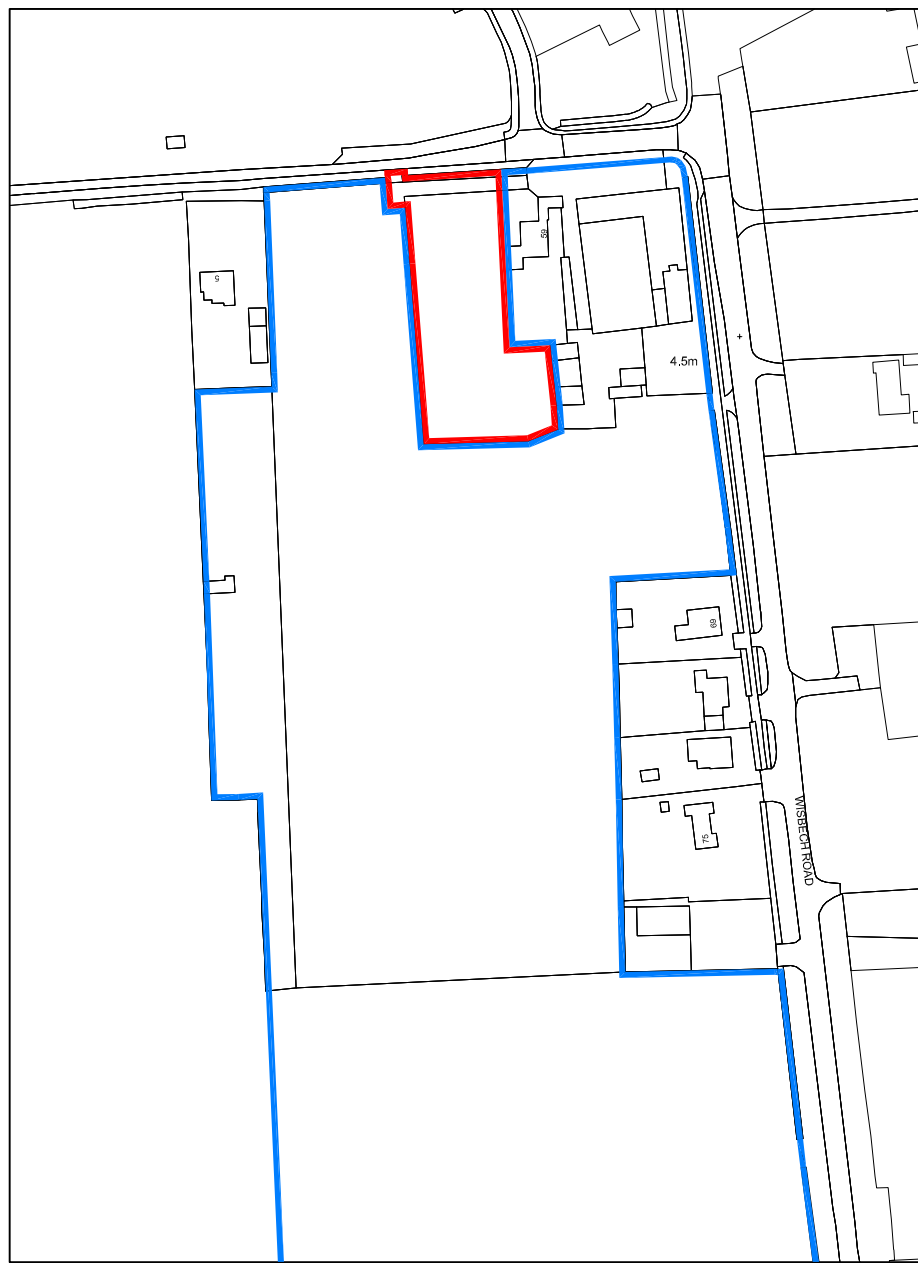

Location Plan (1:2500)


All dimensions to be verified on site by Main Contractor before the start of any shop drawings or work whatsoever either on their own behalf or that of sub-contractors.

Report any discrepancies to the Contract Administrator at once.


This drawing is to be read with all relevant Architect's and Engineer's drawings and other relevant information.

Andrew M Wright Ltd, Registered in England & Wales No. 5399024, Registered office: 22 Church Street, Holbeach, Spalding, Lincs, PE12 7LL


LEGEND:		DO NOT SCALE
	Gravel	
	Paving flags	
	Grass	

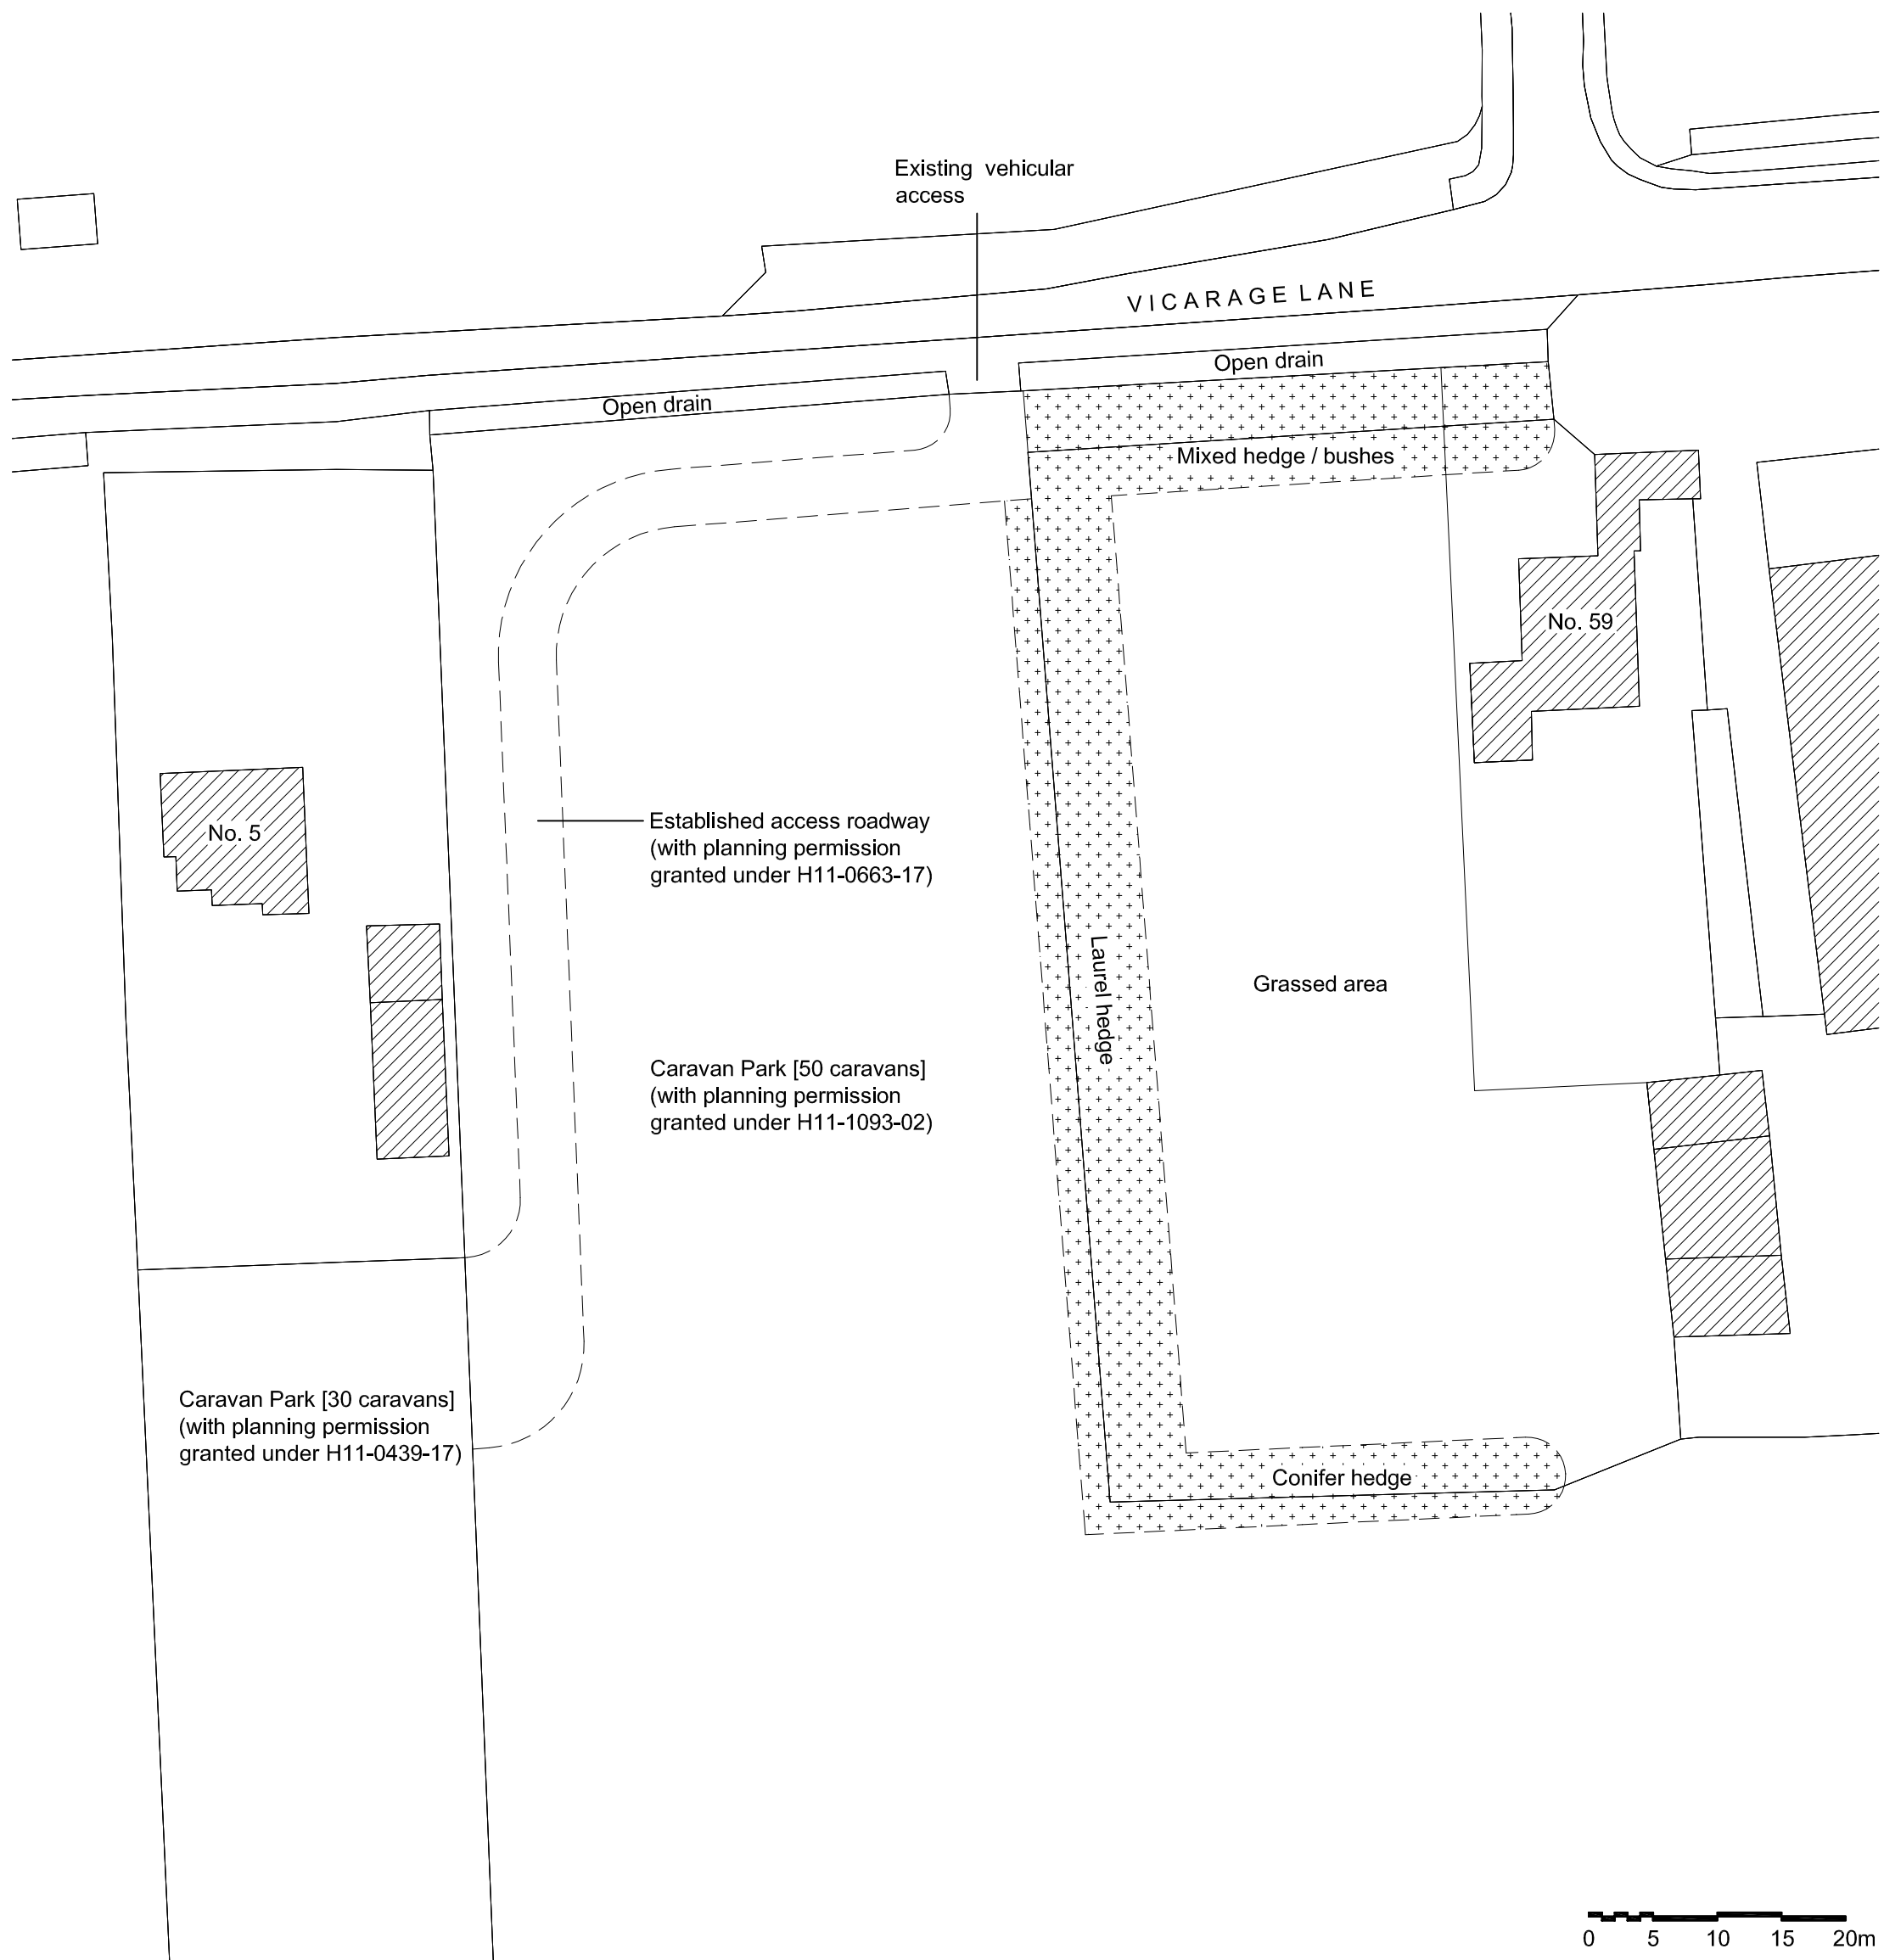

Existing Block Plan (1:500)

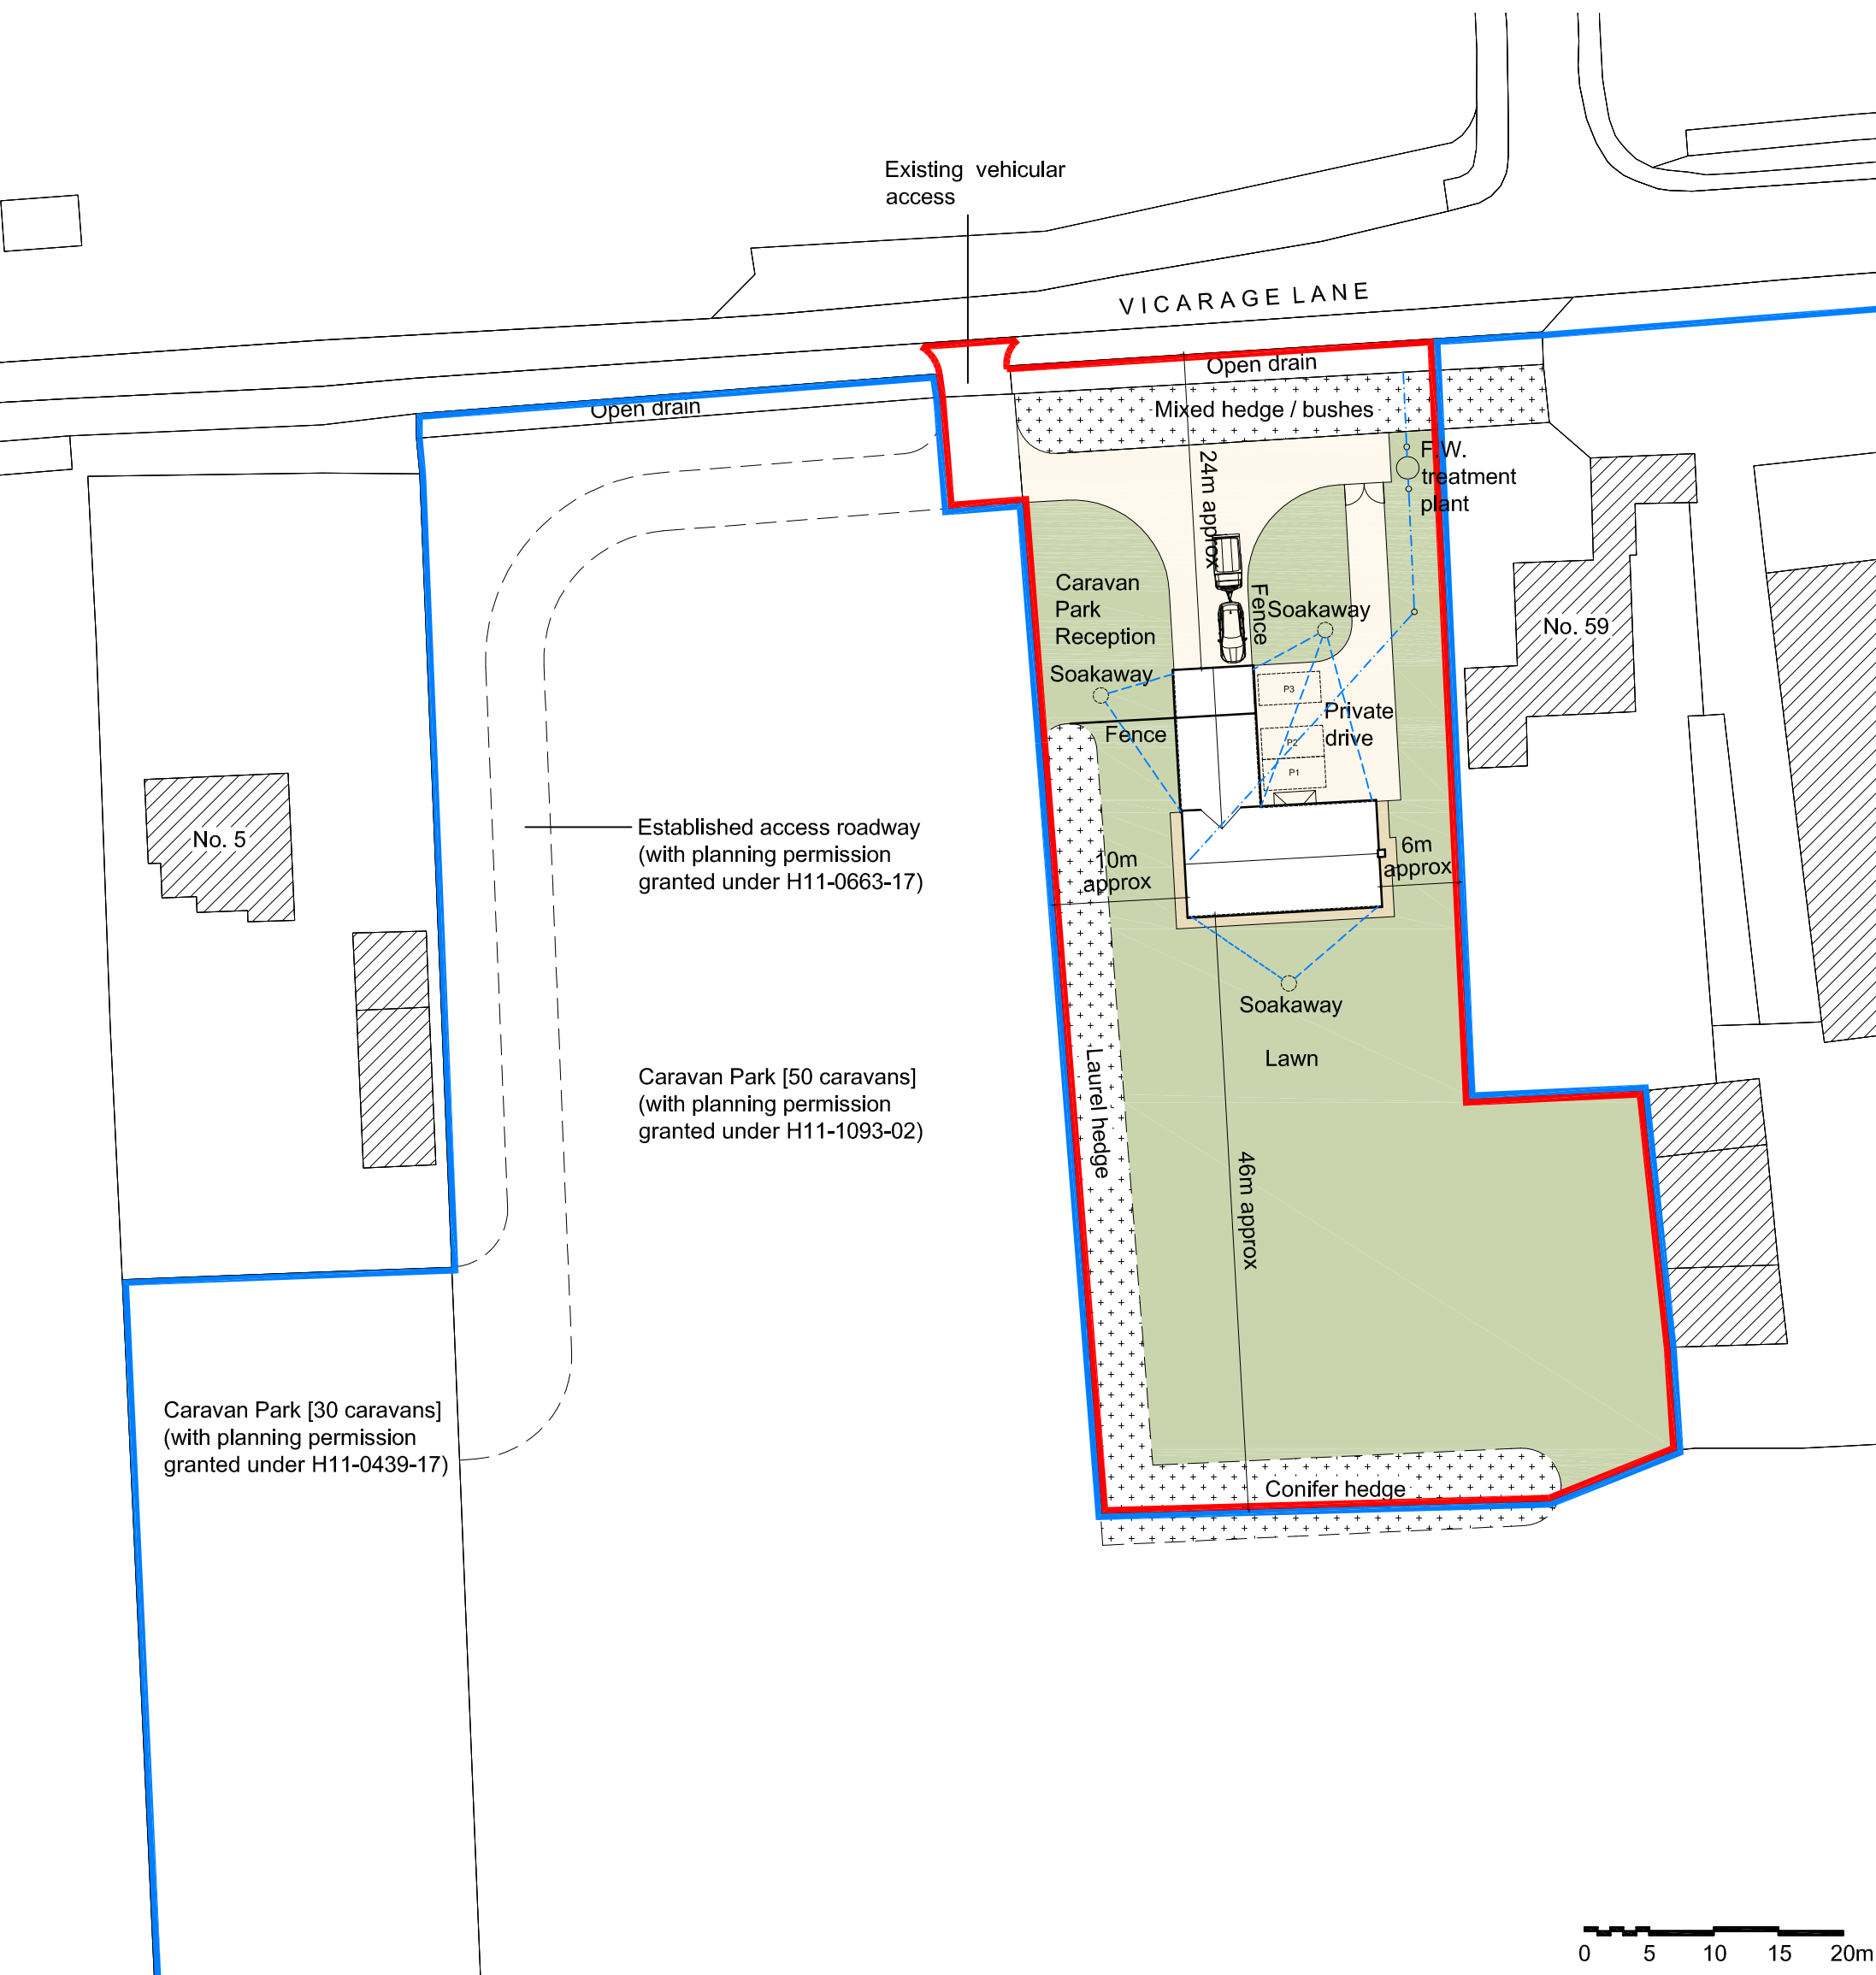

Proposed Block Plan (1:500)

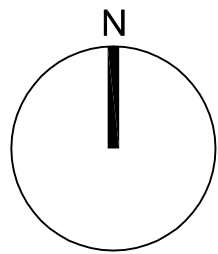

P2	02.12.19	Planning Issue	AMW	AMW
P1	10.10.19	Planning Issue	AMW	AMW
D2	24.09.19	Draft Issue	AMW	AMW
D1	15.08.19	Draft Issue	AMW	AMW
Revision:	Date:	Description:	Drawn:	Chk:

ANDREW M WRIGHT LTD
CHARTERED ARCHITECT



26 Joys Bank, Holbeach St Johns, Spalding, Lincs, PE12 8SD
Telephone: 01406 540573 Mobile: 07940 914778

Project: Vicarage Lane
Long Sutton
Spalding
Lincs

Drawing Title: Location Plan, Block Plans & Sections

Client: Mr R White

Drawn:	Checked:	Date:	Scale:	Paper Size:
AMW	AMW	15.08.19	As shown	A1
Job No.:	Dwg No.:	Stage:	Revision:	
061902	PD01	Planning	P2	