





FRONT (EAST) ELEVATION
Scale: 1:100

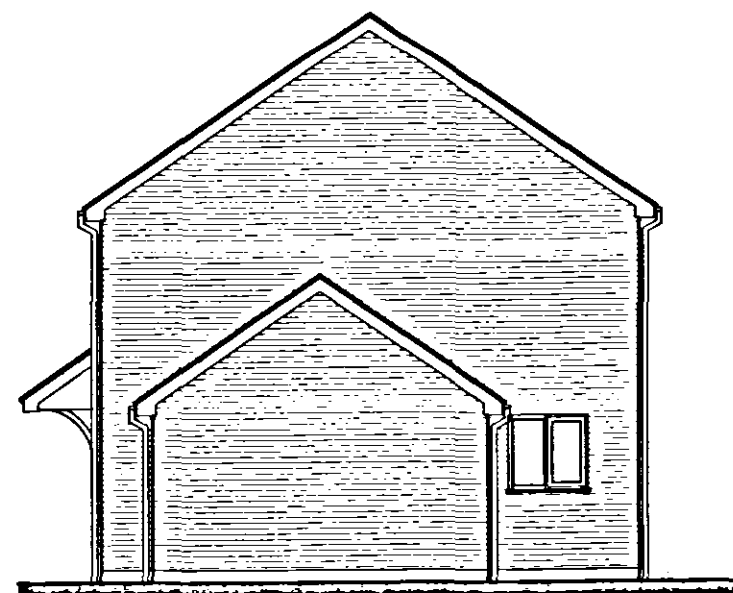

SIDE (NORTH) ELEVATION

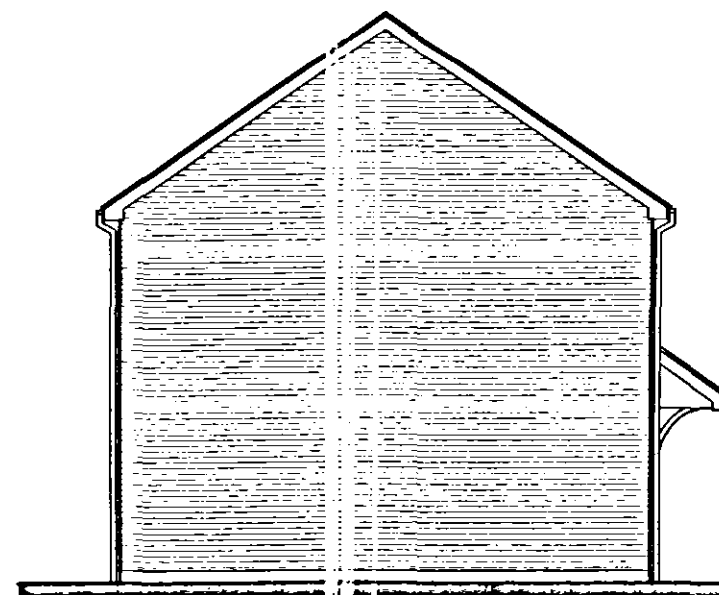

REAR (WEST) ELEVATION



SIDE (SOUTH) ELEVATION

Notes:

This drawing must not be reissued, loaned or copied without the written consent of David Trundle Design Services Ltd.


All dimensions are in millimetres unless stated otherwise.

It is recommended that information is not scaled off this drawing.


This drawing should be read in conjunction with all other relevant information, specifications & schedules.

If this drawing is received electronically it is the recipient's responsibility to print the document at the correct scale.



All dimensions to be checked on site prior to commencing work, all discrepancies to be advised immediately.

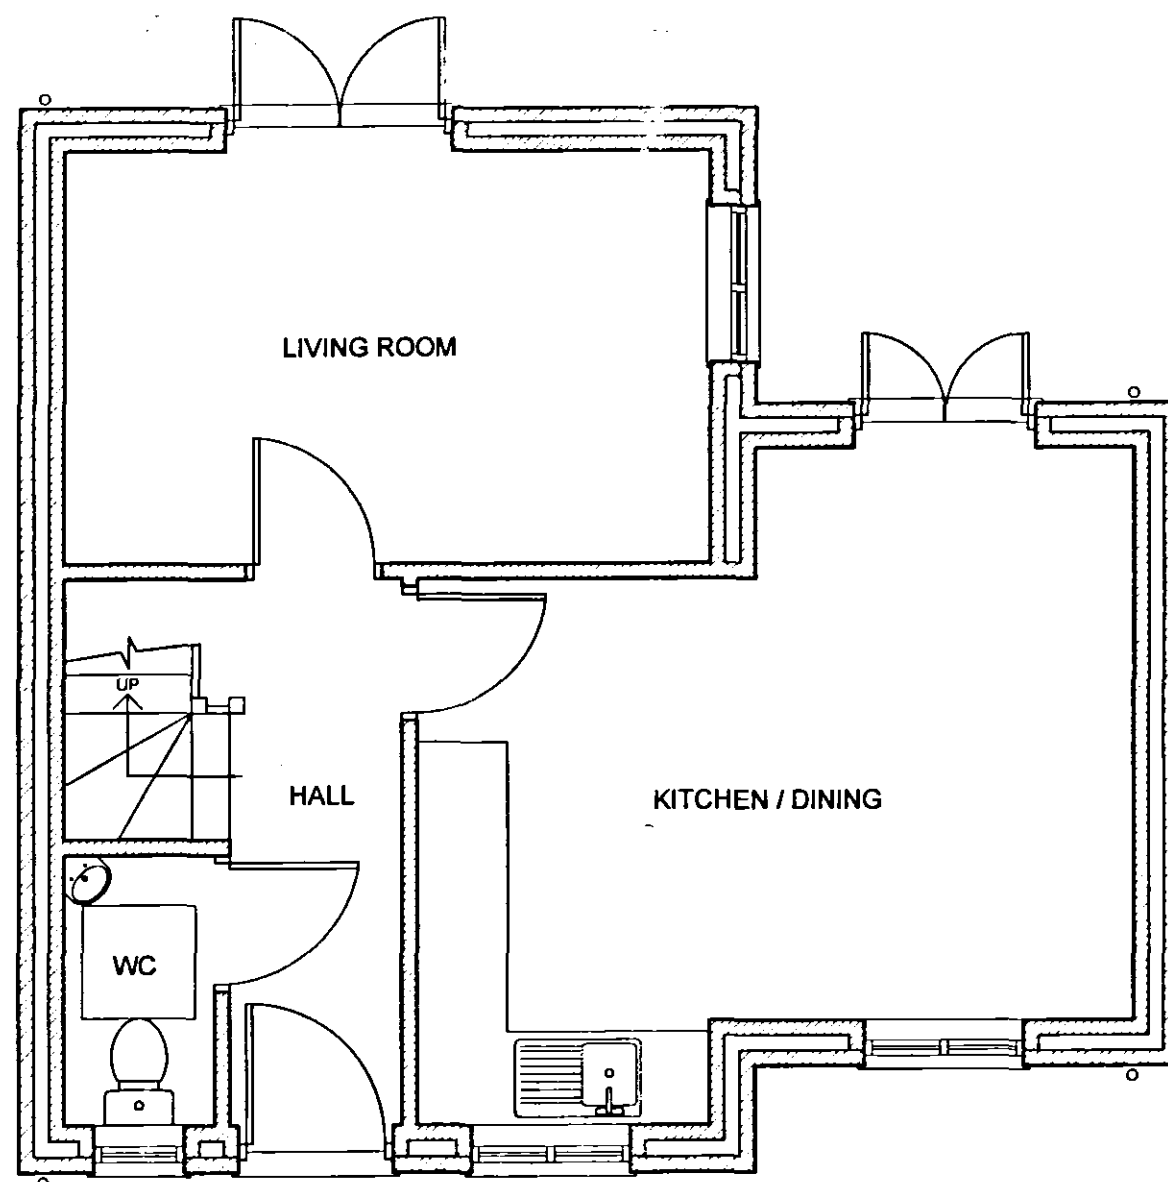

GROUND FLOOR LAYOUT
scale: 1:50

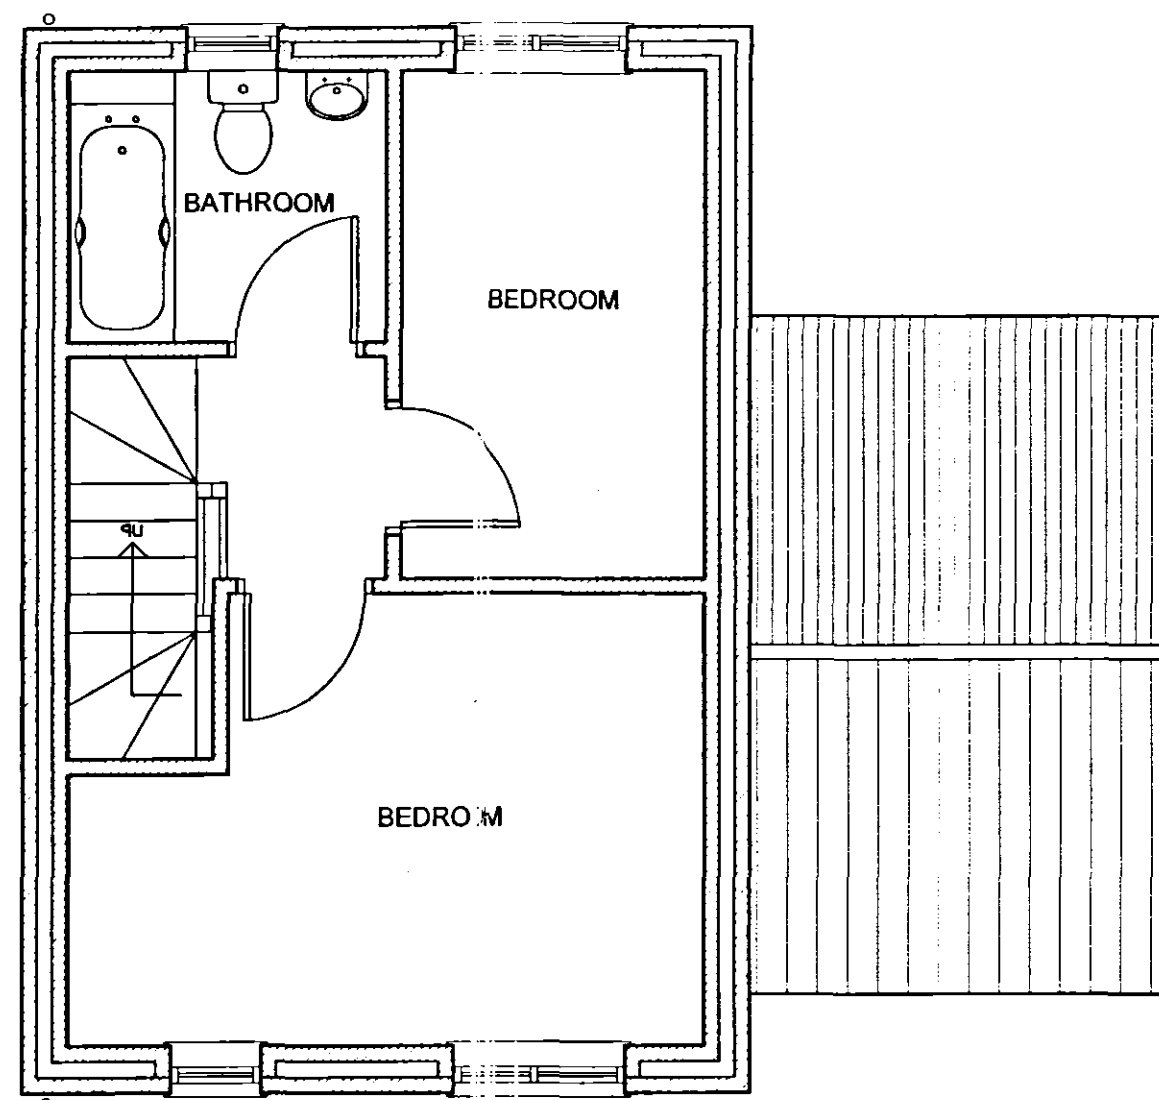

FIRST FLOOR LAYOUT
scale: 1:50

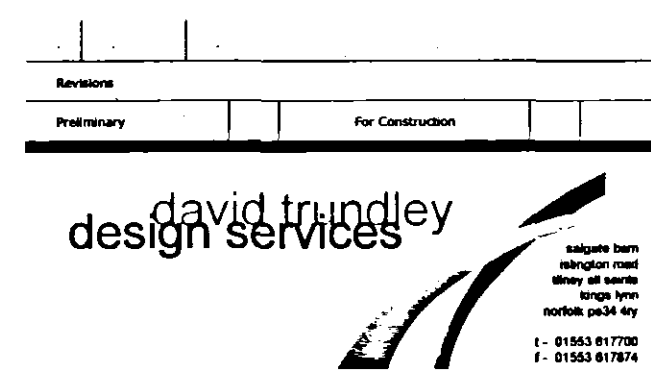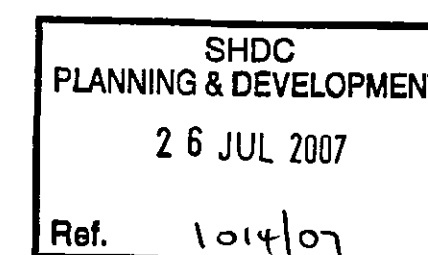

Project Title:
**REDEVELOPMENT OF 15, 17 & 19
MARKET STREET
LONG SUTTON
SPALDING**

PROPOSED SUBDIVISION OF EXISTING DWELLING,
EXTENSION, DEMOLITION AND NEW UNIT

Drawing Title:
PROPOSED PLANS & ELEVATIONS

Scale: 1:100, 1:50 @ A2 Date: JULY 2007 Drawn: TN

Drawing Number:
07-115-05

