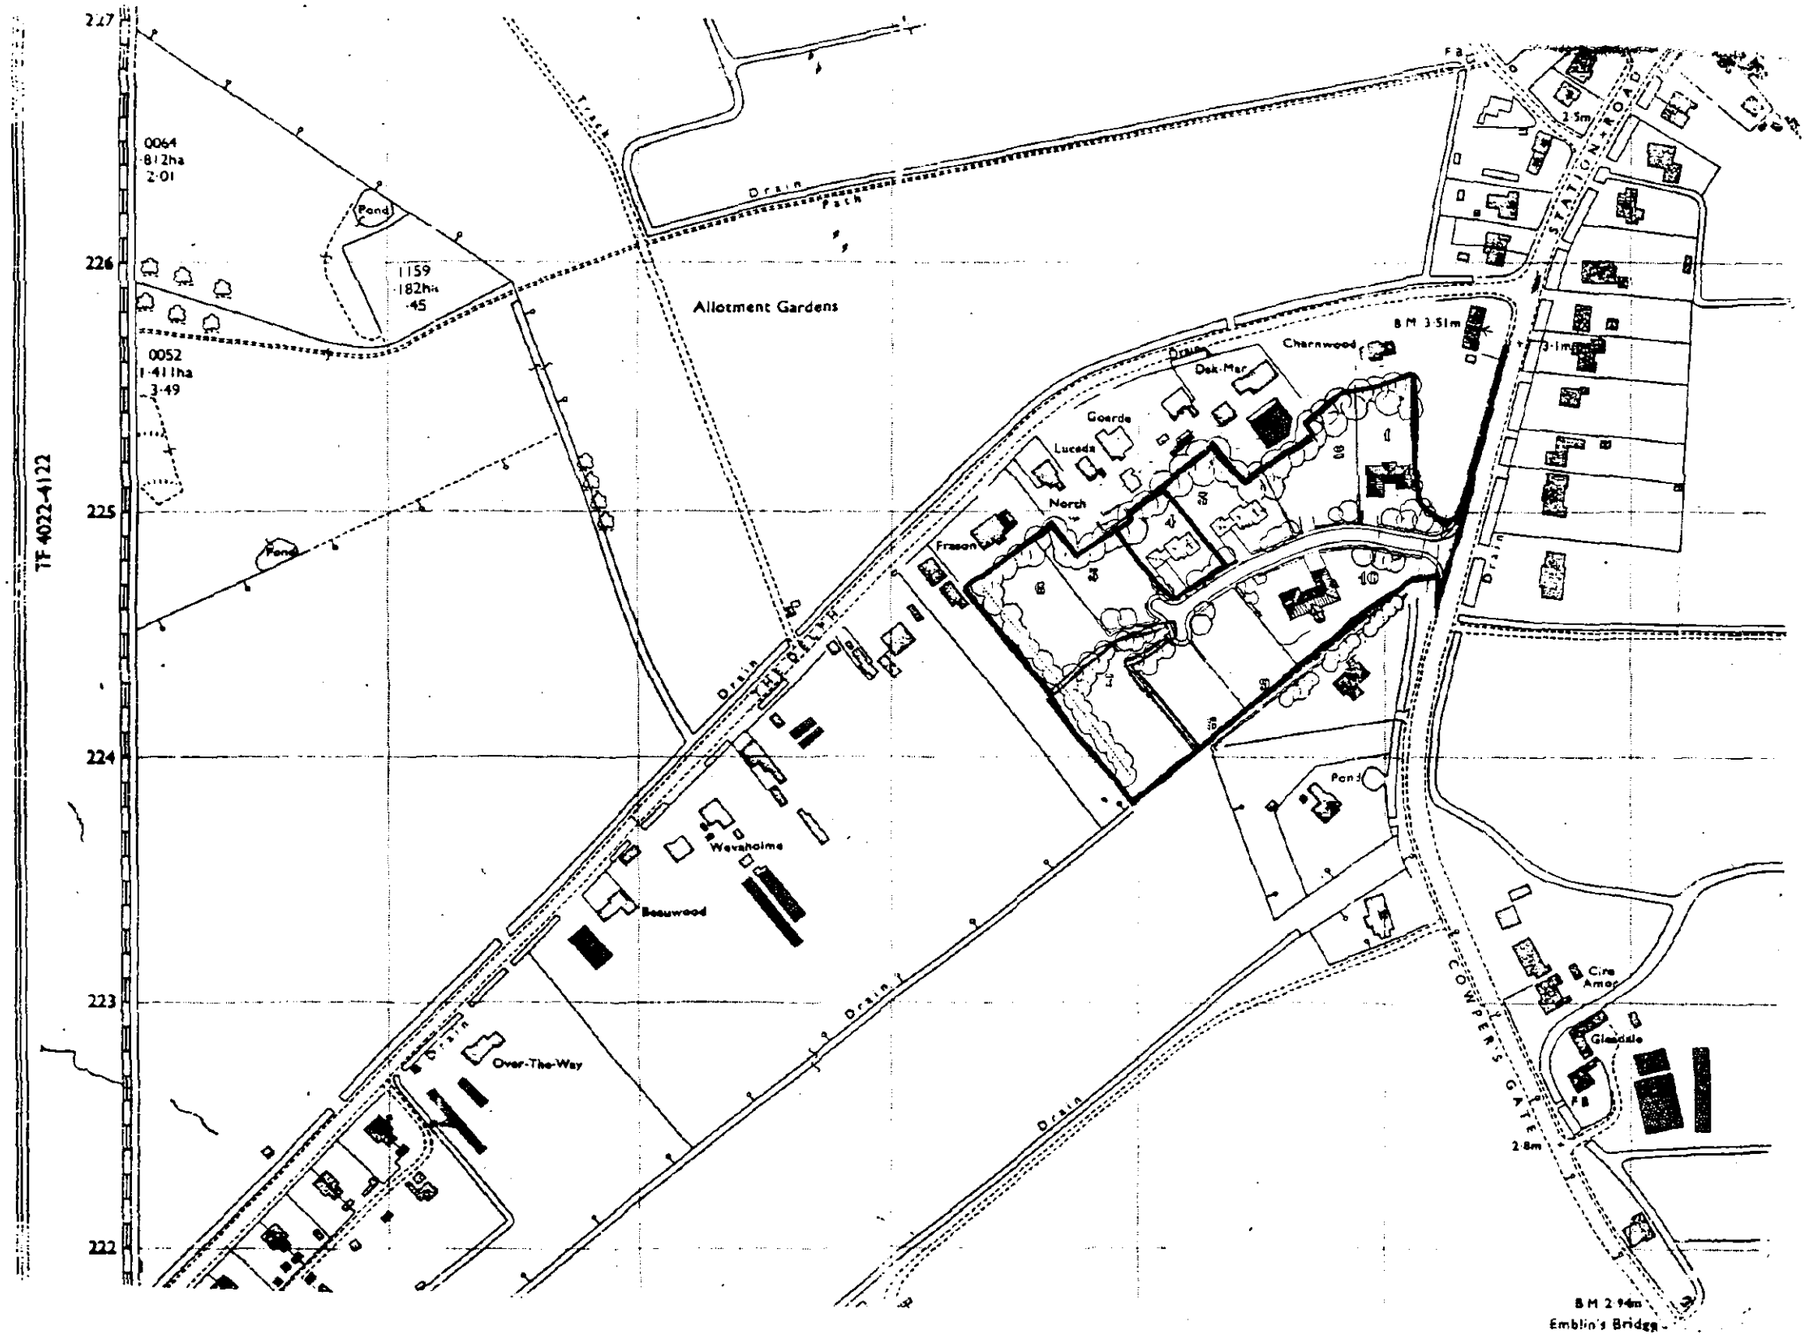
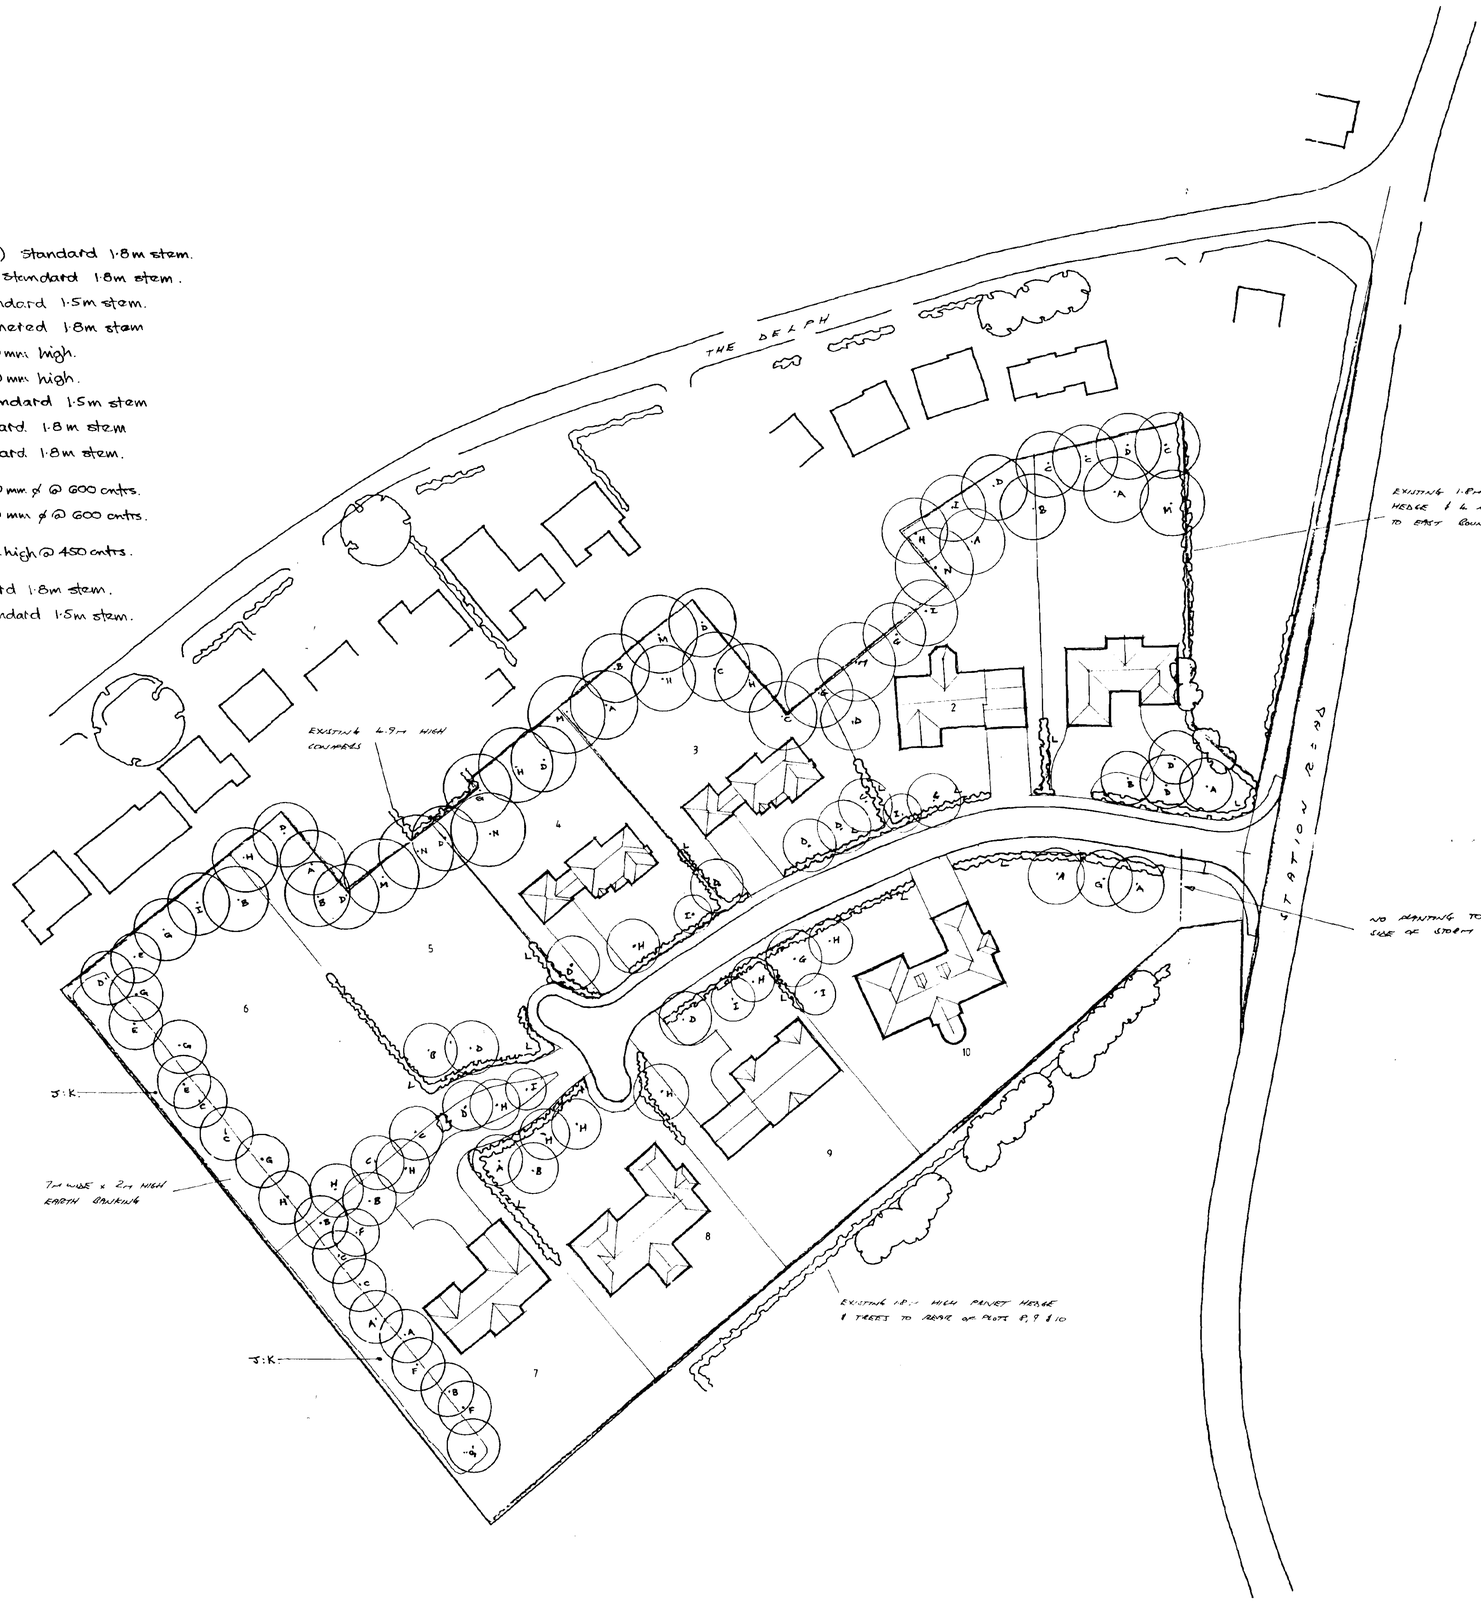

227
226
225
224
223
222
TF 4022-4122
0064
·812ha
2·01
Pond
1159
·182ha
·45
0052
1·411ha
3·49
Pond
Allotment Gardens
Track
Drain
Path
Drain
Drain
Drain

Schedule:

A	Acer p. Nigrum (Crimson King)	Standard 1·8m stem.
B	Acer P. Nigrum (G. purple)	Standard 1·8m stem.
C	Alnus i. aurea.	¾ standard 1·5m stem.
D	Betula pendula.	Feathered 1·8m stem
E	Crataegus crus galli.	900mm high.
F	Crataegus monogyna.	900mm high.
G	Fraxinus ornus.	¾ standard 1·5m stem
H	Sorbus aria.	Standard. 1·8m stem
I	Sorbus aucuparia.	Standard. 1·8m stem.
J	Berberis candidula.	300mm ø @ 600 cntrs.
K	Berberis verruculosa.	300mm ø @ 600 cntrs.
L	Fagus sylvatica.	450mm high @ 450 cntrs.
M	Acer platanoides.	Standard 1·8m stem.
N	Aesculus carnea.	¾ standard 1·5m stem.



HEDGING BEECH HEDGING DOWN SIDE BOUNDARIES TO TERMINATE IN LINE WITH FRONT OF DWELLINGS

FENCING 1·8m HIGH CLOSE BOARDED TIMBER FENCING EXISTS ON N.W BOUNDARY & RUNS FROM N.E CORNER OF PLOT 1 TO NW CORNER OF PLOT 6.

1·8m HIGH CLOSE BOARDED TIMBER FENCING IS PROPOSED TO RUN FROM NW CORNER OF PLOT 6 TO SW CORNER OF PLOT 7 & BETWEEN ALL PLOTS FROM REAR BOUNDARIES UP TO BEECH HEDGING.
ALL FENCING WITH 9m OF PIPED DRAIN TO S.E BOUNDARY OF SITE TO BE REMOVABLE TYPE TO DRAINAGE BOARD REQ'MENTS.

SOUTH HOLLAND D.C.
PLAN DEPT.
21 OCT 1994
REF. 1018/94

revisions			
A	2-12-91	RAS	6m WAYLEAVE ASSETS AS PER L.C.C HIGHWAYS LETTER DATED 21-11-91
B	8-9-93	MAW	AMENDED PLANNING TO SUIT PLOTS
C	25-8-94	TAP	UPDATE PLOTS 1-3-6-7-9/10
D	21-10-94	TAP	PLOT BOUNDARY PLOTS 2 & 3 & LEVELS UPDATE

project
Proposed Residential Development,
Station Road,
Long Sutton, Lincolnshire.

title
LANDSCAPING SCHEME

drawing no. 2434-4

scale 1:500

client R.K.WILSON and SON Ltd.

date Sept. 1991

drawn

PODDINGTONS

AVELAND DESIGN PARTNERSHIP

DETERMINING PLAN