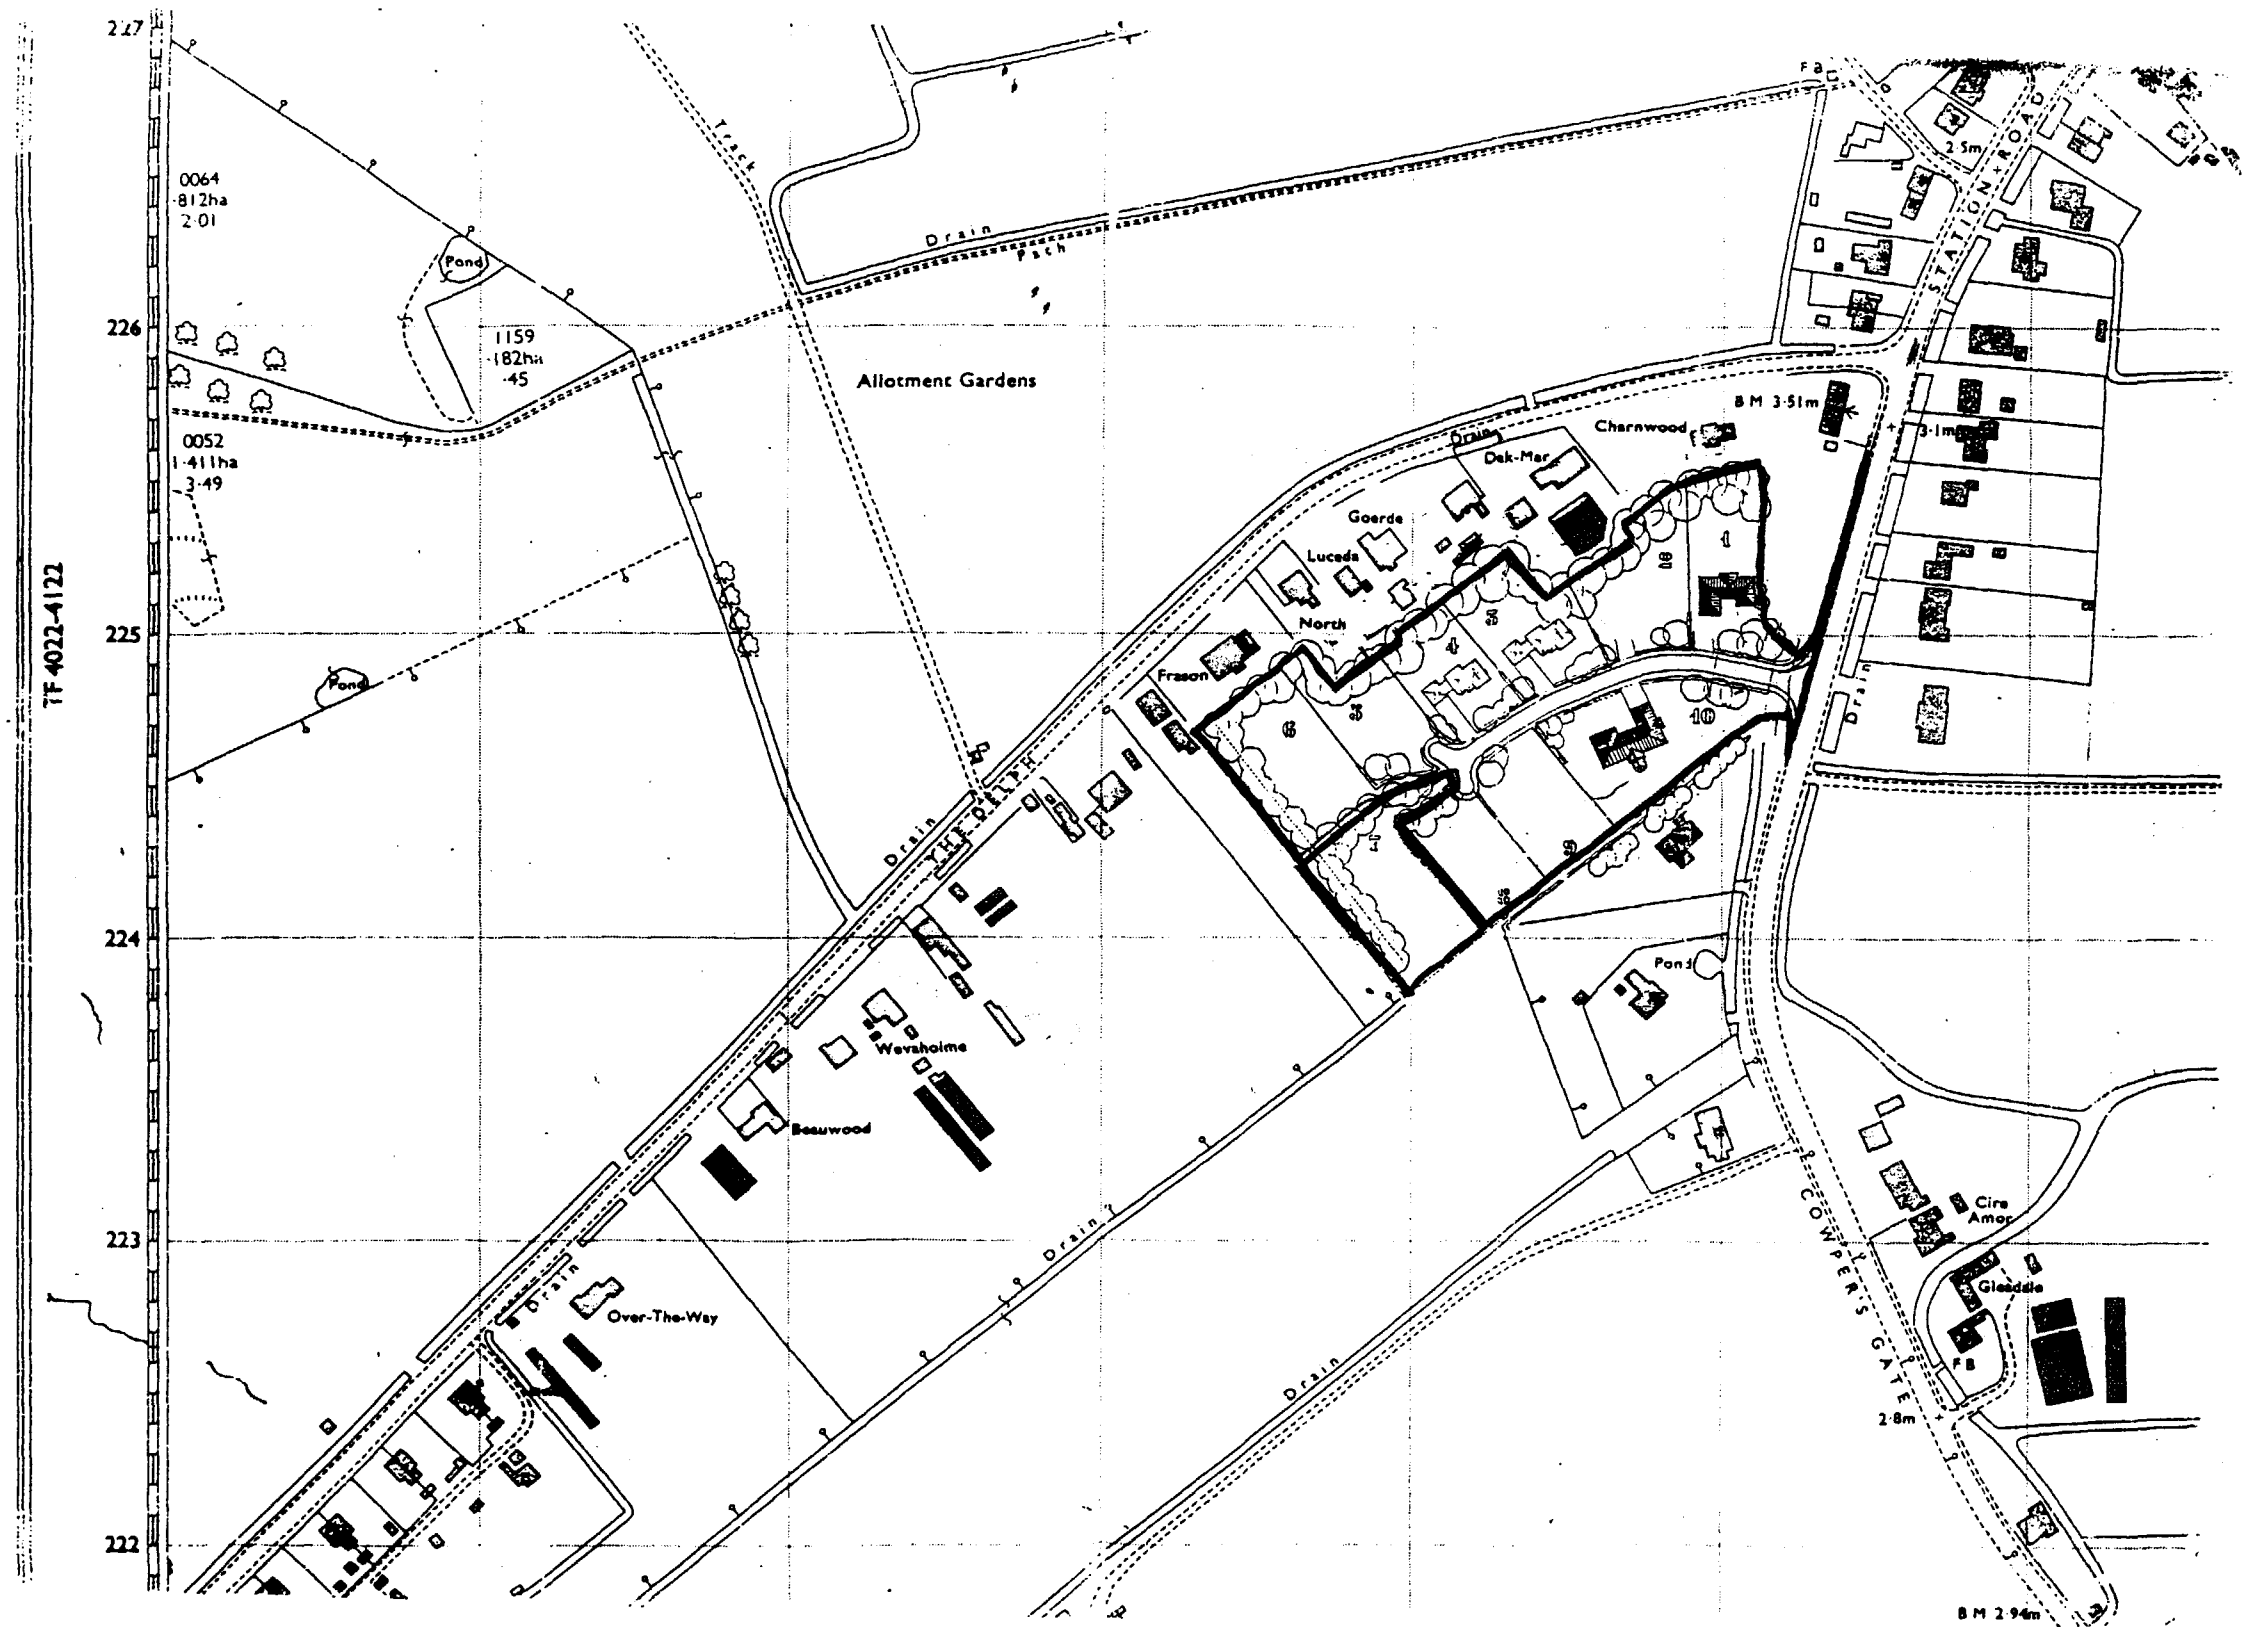

NORTH

SOUTH HOLLAND D.C.
PLAN DEPT.
21 OCT 94
REF ....1019/94.....

B 12-4-94 PUT ON REDUCED 1-500
A 24-11-93 CHANGE BACK TO 10 PLOTS

PODDINGTONS
43 Double Street,
Spalding,
Lincs. PE11 2AA.
Telephones:
Office: (0775) 61856
Fax: 68296
architectural design consultants

DETERMINED
PLAN

project

PROPOSED RESIDENTIAL DEVELOPMENT AT STATION ROAD LONG SUTTON, FOR R. K. WILSON & SON LTD.

scale 1-2500

drwg no PWB-2434-SAS

TAKEN FROM OS SHEET TF4222 & 4322