
Schedule:

A	Acer P. Nigrum (Crimson King)	Standard 1·8m stem.
B	Acer P. Nigrum (G. purple)	Standard 1·8m stem.
C	Alnus i. aurea.	¾ standard 1·5m stem.
D	Betula pendula.	Feathered 1·8m stem
E	Crataegus crus galli.	900mm high.
F	Crataegus monogyna.	900mm high.
G	Fraxinus ornus.	¾ standard 1·5m stem
H	Sorbus aria.	Standard 1·8m stem
I	Sorbus aucuparia.	Standard 1·8m stem.
J	Berberis candidula.	300mm ø @ 600 cntrs.
K	Berberis verruculosa.	300mm ø @ 600 cntrs.
L	Fagus sylvatica.	450mm high @ 150 cntrs.
M	Acer platanoides.	Standard 1·8m stem.
N	Aesculus carnea.	¾ standard 1·5m stem.

HEDGING — BEECH HEDGING DOWN SIDE BOUNDARIES TO TERMINATE IN LINE WITH FRONT OF DWELLINGS

FENCING — 1·8m HIGH CLOSE BOARDED TIMBER FENCING EXISTS ON N.W BOUNDARY & RUNS FROM N.E CORNER OF PLOT 1 TO NW CORNER OF PLOT 6.

1·8m HIGH CLOSE BOARDED TIMBER FENCING IS PROPOSED TO RUN FROM NW CORNER OF PLOT 6 TO SW CORNER OF PLOT 7 & BETWEEN ALL PLOTS FROM REAR BOUNDARIES UP TO BEECH HEDGING.
ALL FENCING WITH 9m OF PIPED DATUM TO S.E BOUNDARY OF SITE TO BE RETAINABLE TYPE TO DANIJAGE BOARD REQUIREMENTS.

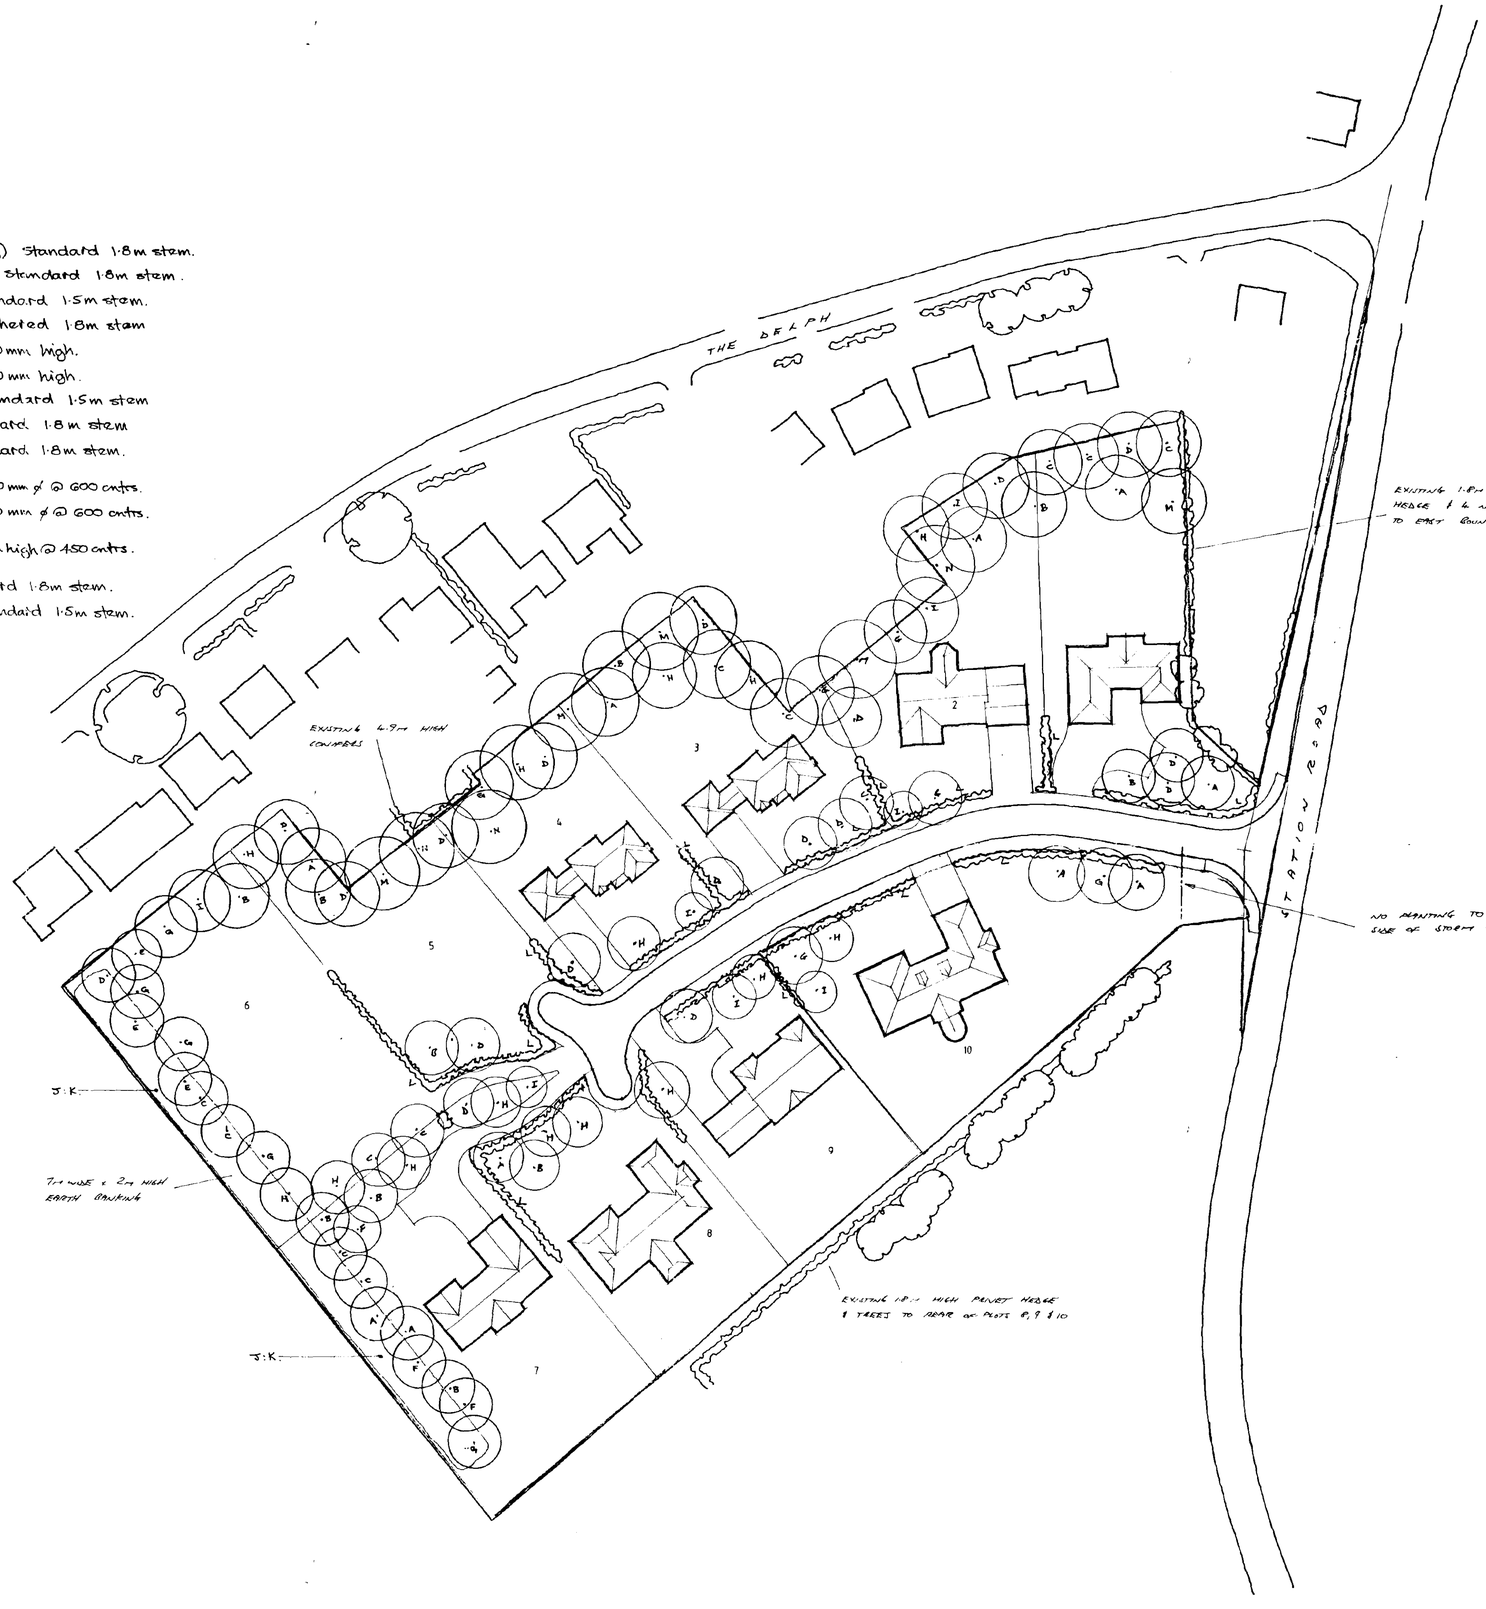

SOUTH HOLLAND D.C.
PLAN DEPT.
21 OCT 1994
REF ...1021.94

revisions			
A	6-12-91	RAS	6m LAYBARE ADDED AS PER L.C.C HIGHWAYS LETTER DATED 21-11-91
B	8-9-93	RASH	AMEND PLANTING TO SIDE PLOTS
C	25-8-94	TAP	UPDATE PLOTS 1-3-4-7-9/10
D	21-10-94	TAP	ACT BOUNDARY PLOT 2 & 3 & GENERAL UPDATE

project
Proposed Residential Development,
Station Road,
Long Sutton, Lincolnshire.

title
LANDSCAPING SCHEME

drawing no
2434-4

scale
1:500

client
R.K.WILSON and SON Ltd.

date
Sept. 1991

drawn

PODDINGTONS

AVELAND DESIGN PARTNERSHIP

DETERMINED PLAN