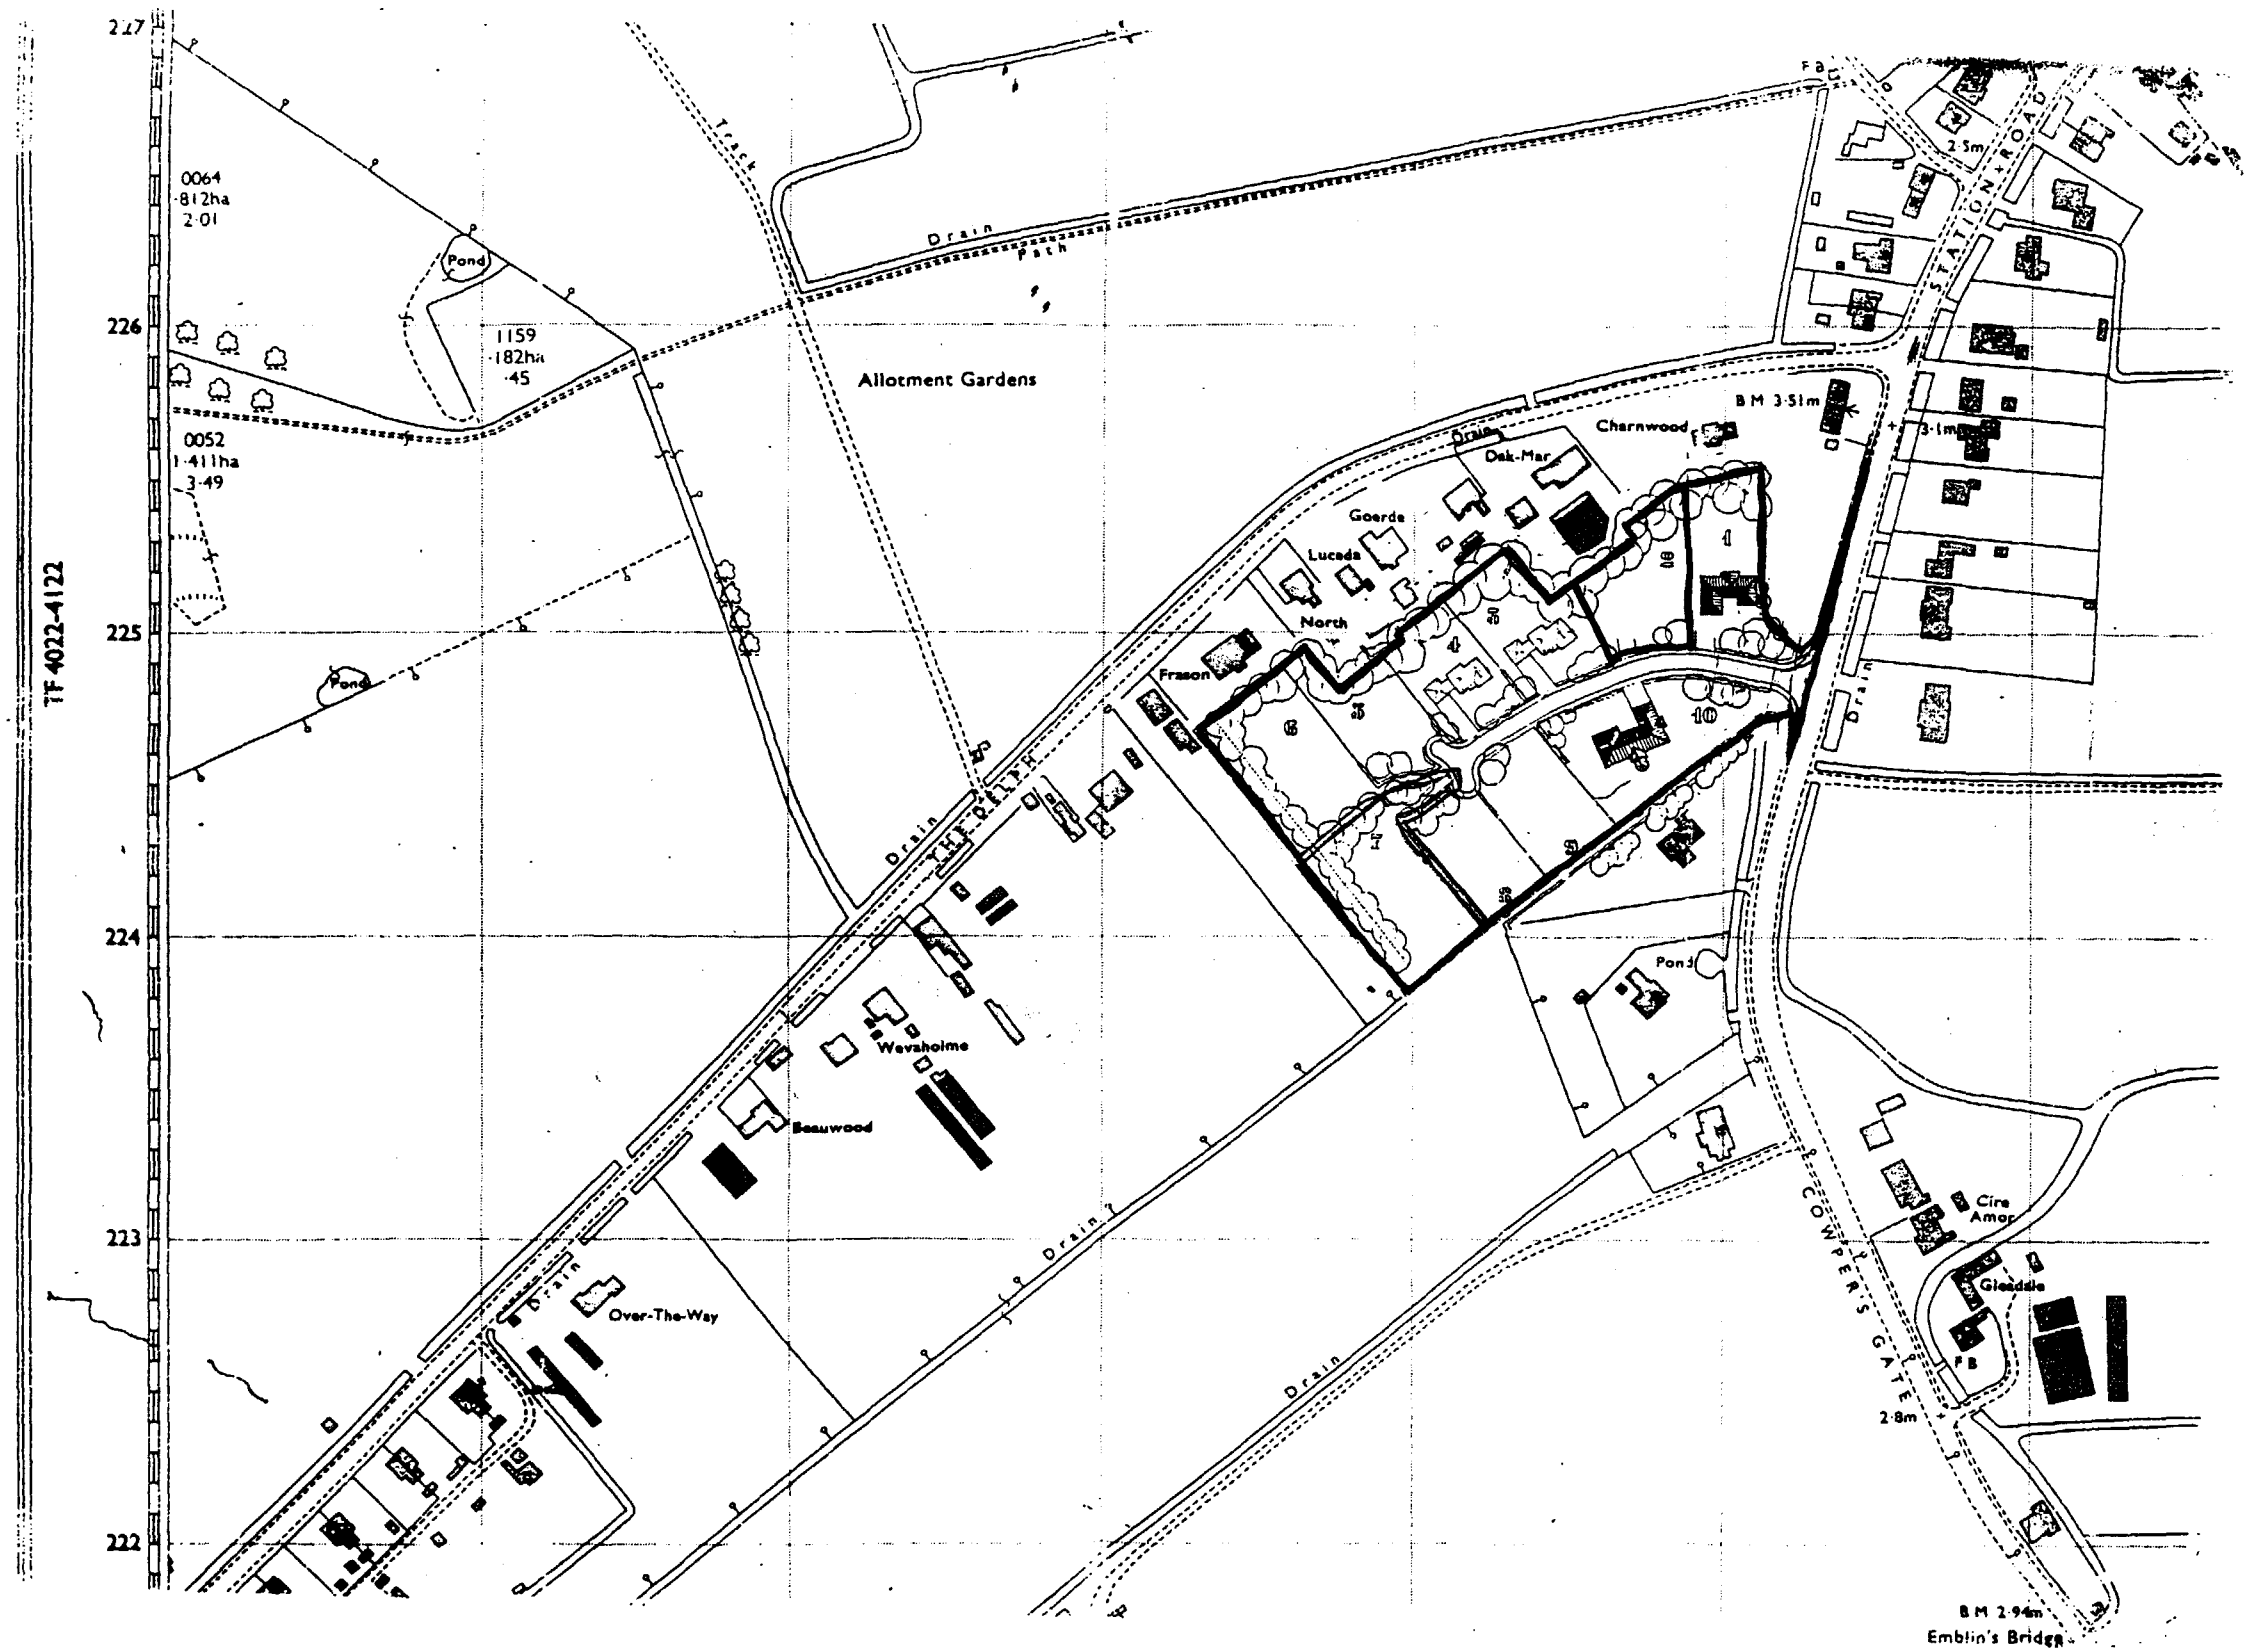


NORTH

DETERMINED PLAN

SOUTH HOLLAND D.C.
PLAN DEPT.
21 OCT 94
REF .....1123/94.....

B 12-4-94 PUT ON REDUCED 1-500
A 24-11-93 CHANGE BACK TO 10 PLOTS

PODDINGTONS

43 Double Street,
Spalding,
Lincs. PE11 2AA.
Telephones:
Office: (0775) 61856
also 68296

architectural design consultants

project

PROPOSED RESIDENTIAL DEVELOPMENT
AT STATION ROAD LONG SUTTON, FOR
R. K. WILSON & SON LTD.

scale 1-2500

drwg no 12MB-2434-SAS

TAKEN FROM OS SHEET TF4222 & 4322