



PROPOSED POLYTUNNELS ON EXISTING SMALL HOLDING AT WEADALE RD., SUTTON CROSSING, LONG SUTTON, SGBUILDING, LINES. FOR C.M.C.T.A. SUTTON.

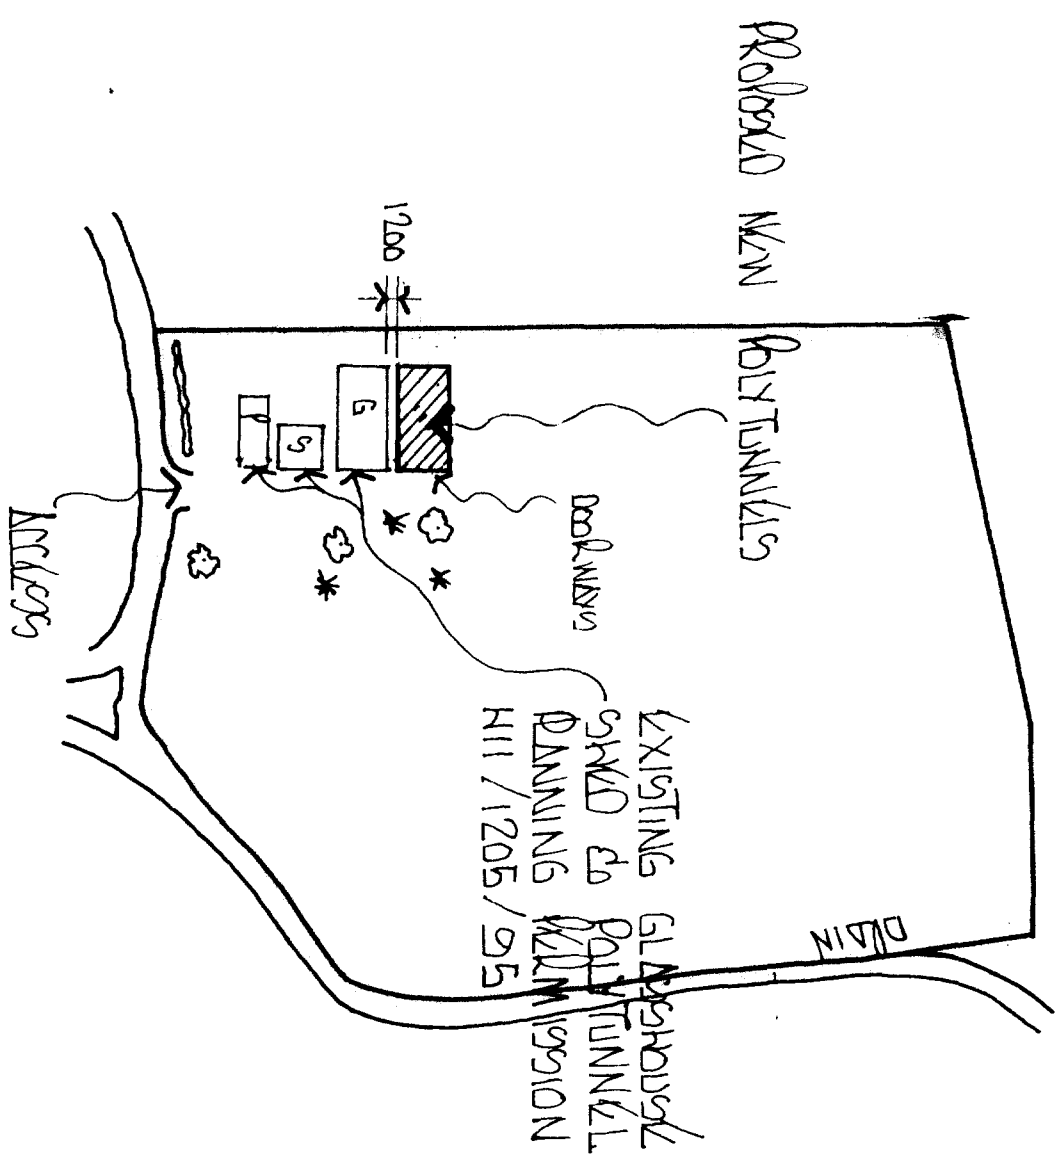


BLOCK PLAN

SCALE 1 / 2000

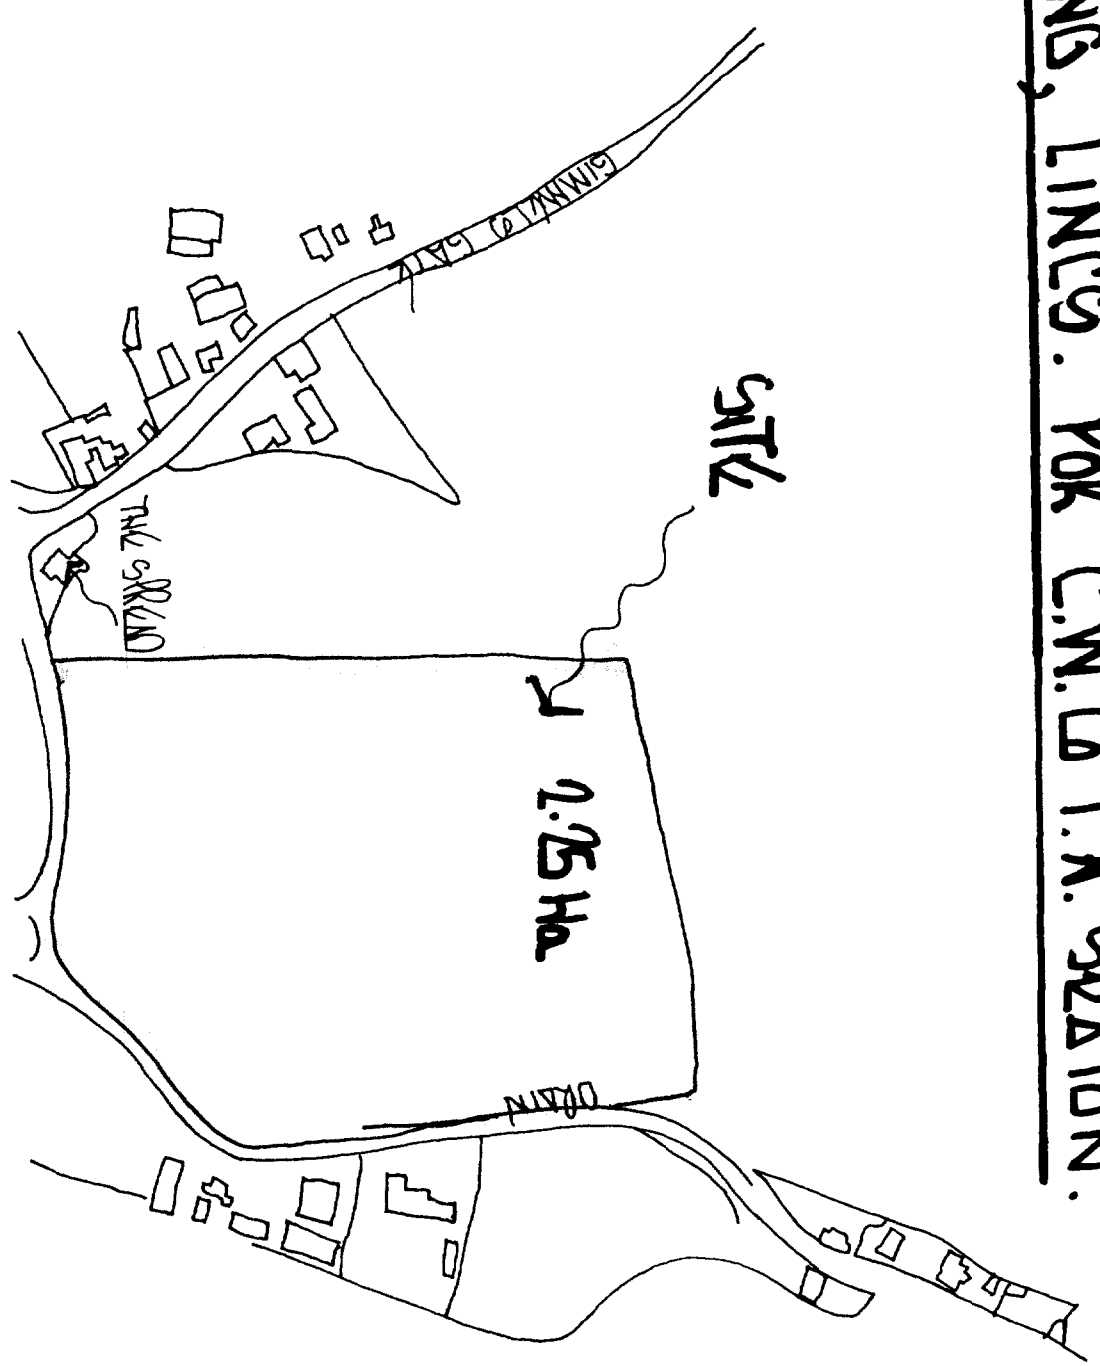

LOCATION PLAN

SCALE 1 / 2500

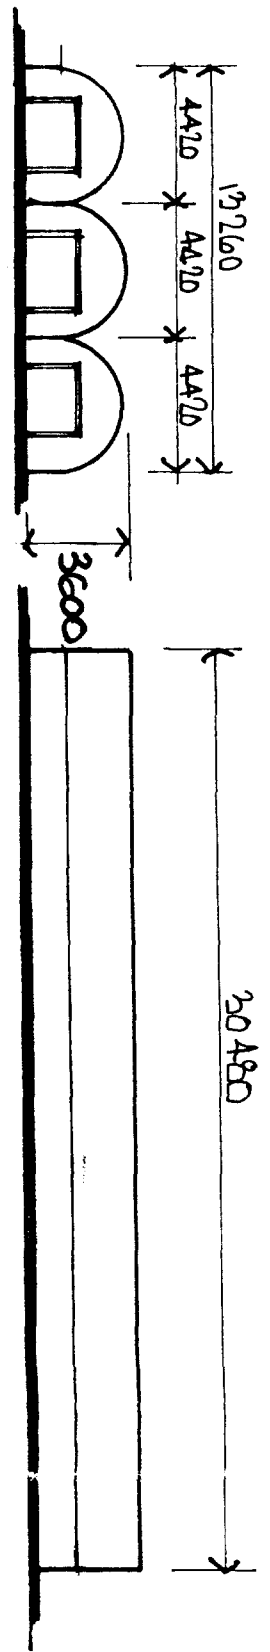

FRONT ELEVATION



REAR ELEVATION

ELEVATIONS SCALE 1 / 250

DWG 1 of 1