| Doc Ref: | A3DwgSheet | Doc Name: | A3 Size Drawing Sheet | Reviewed: | xx.xx.xx |
|---|---|---|---|---|---|
| Version: | 1 | Doc Author: | Carl Silvester | Next Review: | xx.xx.xx |

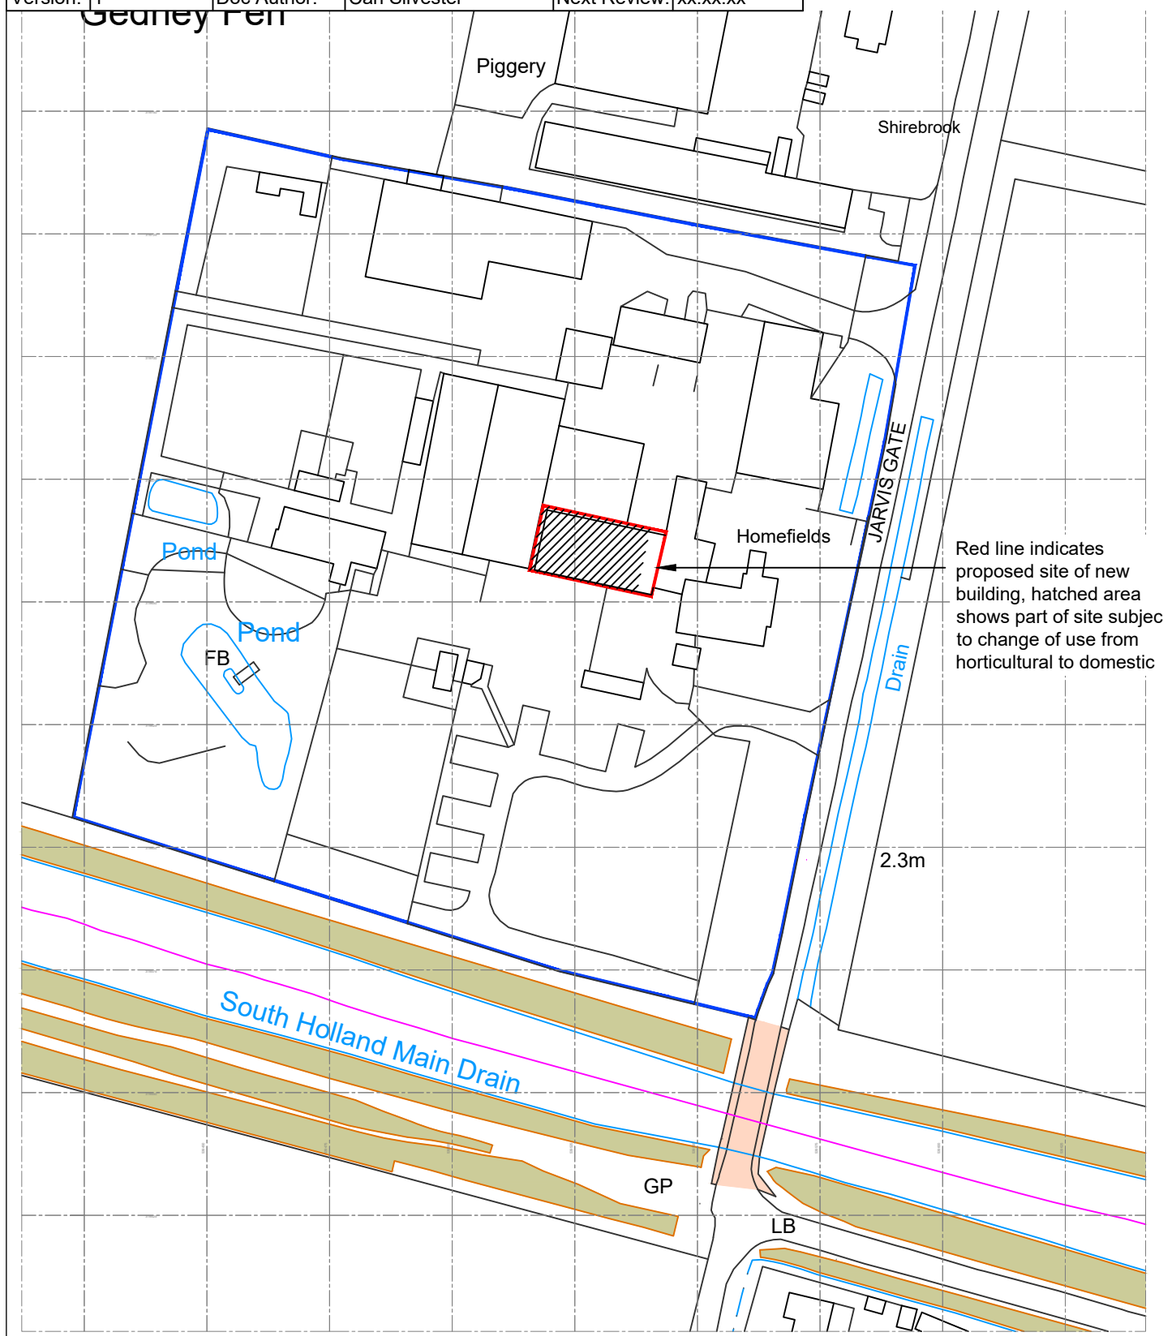


Ordnance Survey, (c) Crown Copyright 2026. All rights reserved. Licence number 100022432




Ordnance Survey, (c) Crown Copyright 2025. All rights reserved. Licence number 100022432

## Site Block Plan

Scale 1:500 @ A3
Site of proposed works outlined in red
Present domestic curtilate outlined in broken green

SCALE 1 : 500 — 0m 5m 10m 20m 30m 40m 50m
SCALE 1 : 1 — 0m 10mm 20mm 40mm 60mm 80mm 100mm

## Site Location Plan

Scale 1:1250 @ A3
Site of works proposal outlined in red.
Other land in same ownership/control outlined in blue.

SCALE 1 : 1250 — 0m 10m 20m 40m 60m 80m 100m 120m
SCALE 1 : 1 — 0m 8mm 16mm 40mm 56mm 80mm 100mm

Client:
**David Rollins**

Project:
**Demolition of disused glasshouse, construction of new garage, workshop & store and change of use of site from horticultural to domestic, Homefields, Jarvis Gate, Sutton St James, PE12 0ER**

Drawing Number: **A1817-03**

Rev: **P1**

Date: Nov 2026

Scale: As shown @ A3

Drawn by: AP

Checked by: AJO

DO NOT SCALE THIS DRAWING. THE CONTRACTOR IS DEEMED TO HAVE CHECKED ALL DIMENSIONS ON SITE AND REPORT ANY DISCREPANCIES TO OGLESBY & LIMB LTD.
THE CONTENTS OF THIS DRAWING ARE COVERED BY COPYRIGHT AND REMAIN THE PROPERTY OF OGLESBY & LIMB LTD. WRITTEN APPROVAL MUST BE OBTAINED FROM OGLESBY & LIMB LTD PRIOR TO DUPLICATION OR REPRODUCTION OF THIS DRAWING OR ITS CONTENTS.
ANY DIMENSIONS NOT SHOWN ARE TO BE CHECKED AND AGREED WITH OGLESBY & LIMB LTD.

Drawing Title:
**Site Location Plan & Block Plan**

PLANNING APPLICATION ISSUE

Oglesby & Limb Ltd
Chartered Architect and Technologist
Suite 1 Market Chambers
12 Market Place, Spalding, Lincs
PE11 1SL
Tel: 01775 761196
e-mail: design@o-l-ltd.co.uk