DO NOT SCALE THIS DRAWING. THE CONTRACTOR IS DEEMED TO HAVE CHECKED ALL DIMENSIONS ON SITE AND REPORT ANY DISCREPANCIES TO OGLESBY & LIMB LTD.
THE CONTENTS OF THIS DRAWING ARE COVERED BY COPYRIGHT AND REMAIN THE PROPERTY OF OGLESBY & LIMB LTD. WRITTEN APPROVAL MUST BE OBTAINED FROM OGLESBY & LIMB LTD PRIOR TO DUPLICATION OR REPRODUCTION OF THIS DRAWING OR ITS CONTENTS.
ANY DIMENSIONS NOT SHOWN ARE TO BE CHECKED AND AGREED WITH OGLESBY & LIMB LTD.

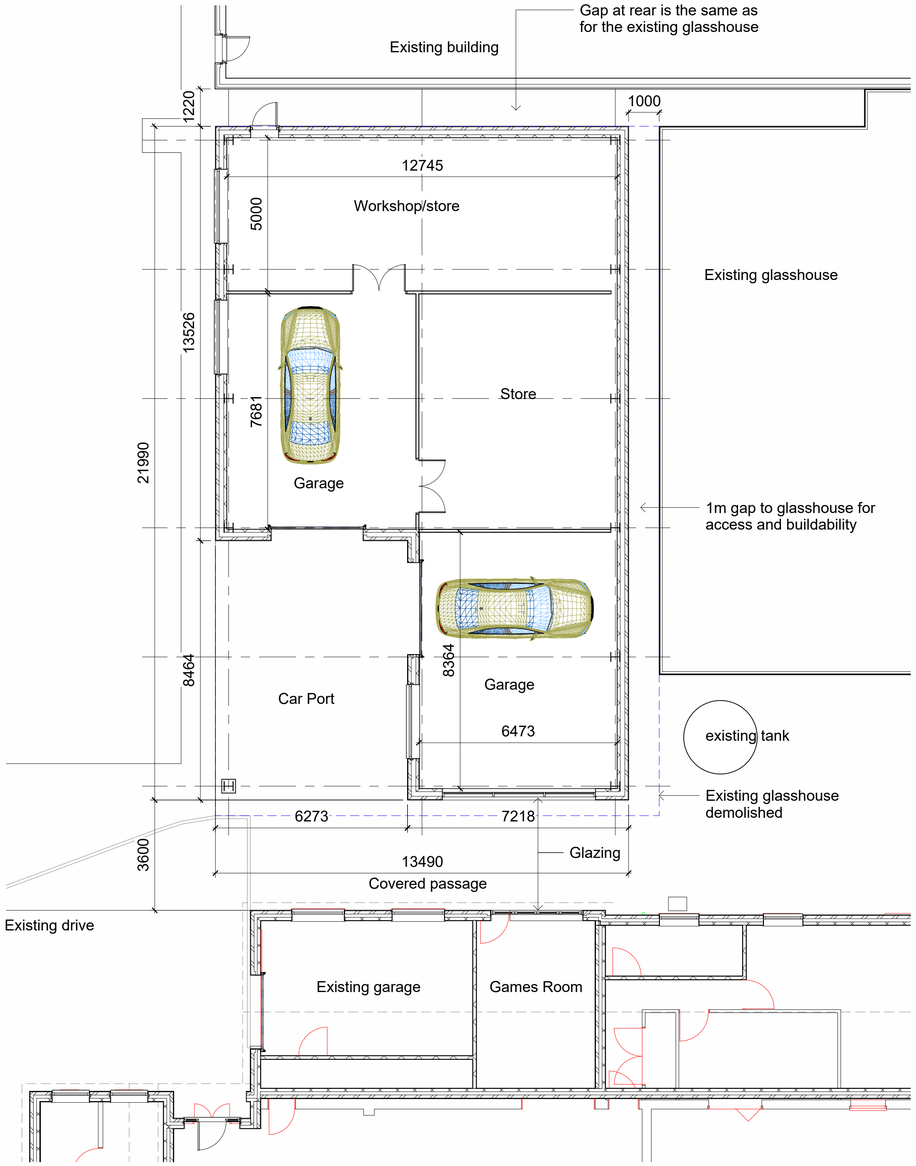

Ground Floor
1 : 100

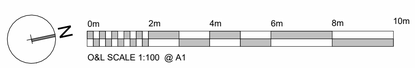

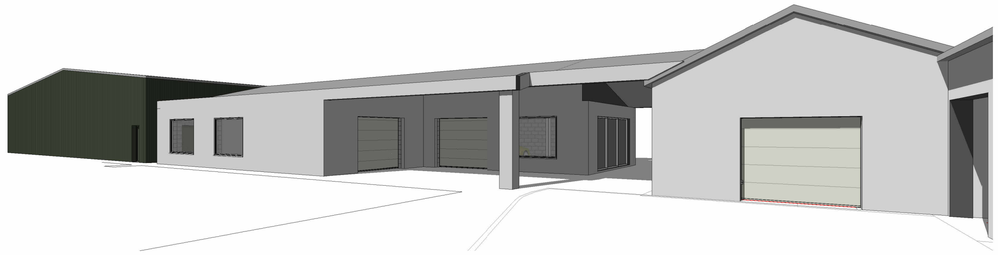

Approach view from drive



South Elevation
1 : 100

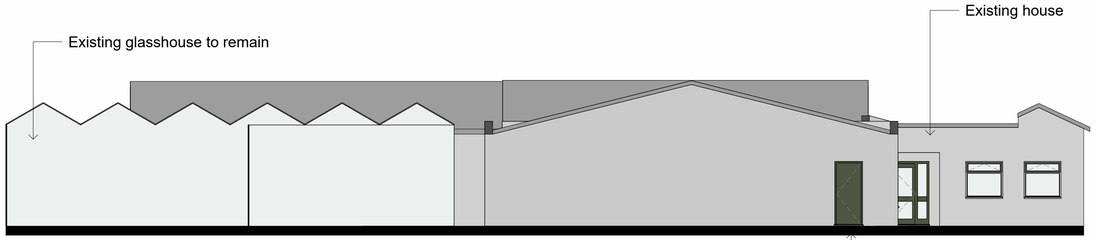

West Elevation
1 : 100



East Elevation
1 : 100

Ref.	Date	Description	Initial
P1	05.11.26	Planning application	AP

Oglesby & Limb Ltd
Chartered Architect
Suite 1, Market Chambers
12 Market Place, Spalding, Lincs
PE11 1SL
Tel: 01775 761196
e-mail: design@o-l-ltd.co.uk

Client:
Mr David Rollins

Project:
Proposed Garage, workshop & store including change of use of site from horticultural to residential, Homefields, Jarvis Gate, Sutton St. James, PE12 0ER

Drawing Title:
Proposed Floor plan and elevations

Date: Oct 2026	Scale: as shown @ A1
Drawn by: AP	Checked by: AJO

Drawing Number: **A1817 - 22**
Rev: **P1**