




Notes & Schedules

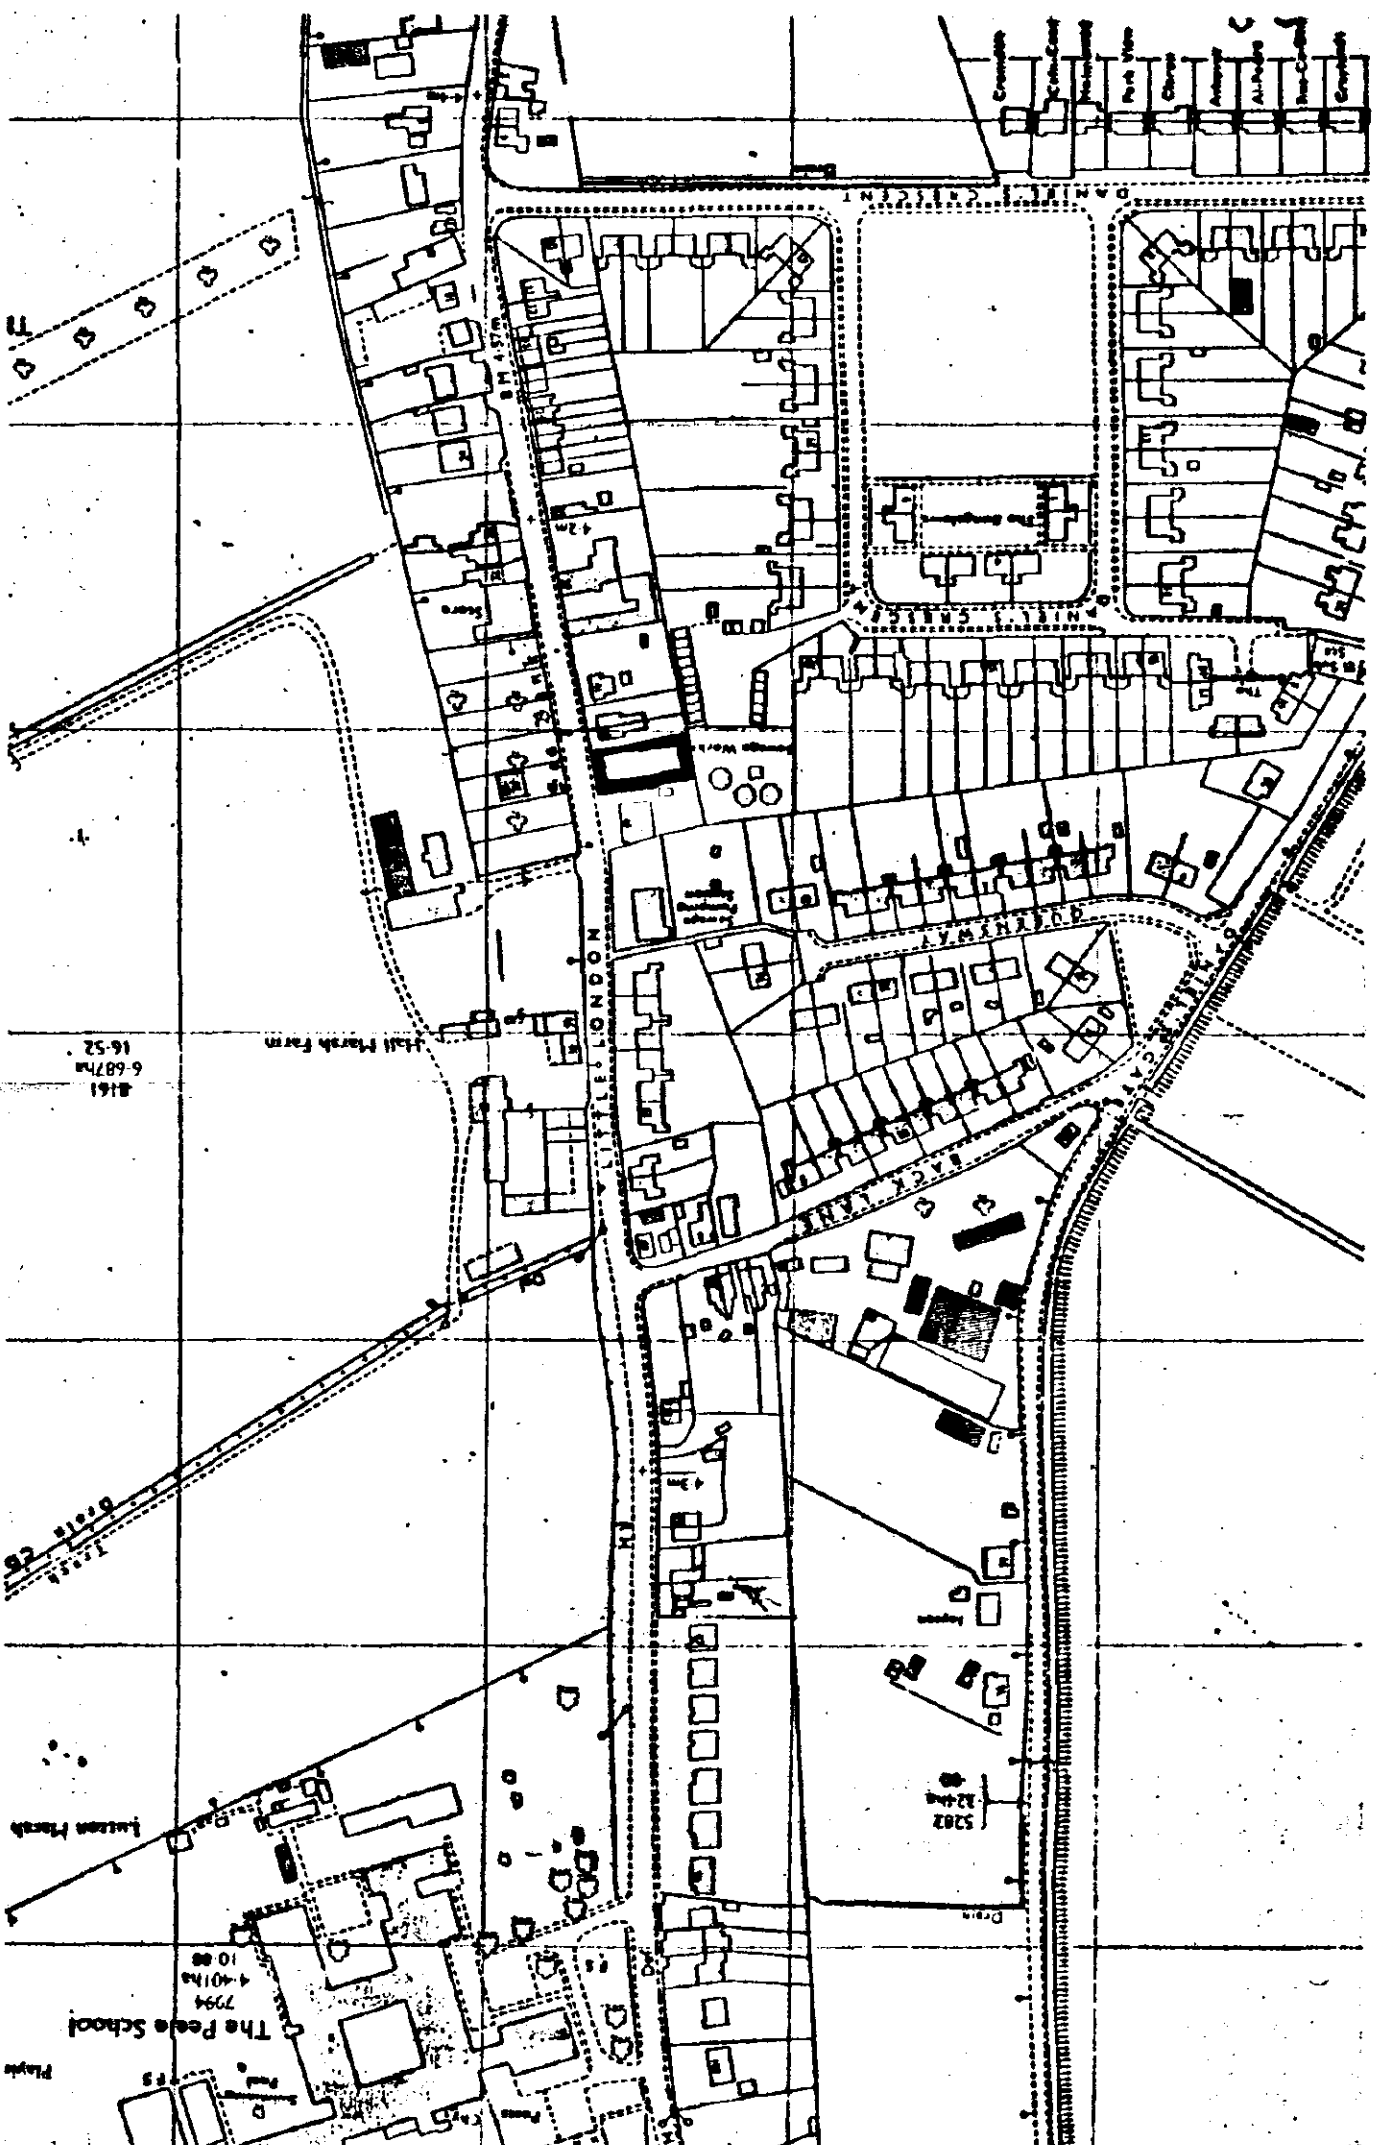

Location Plan 1:2500

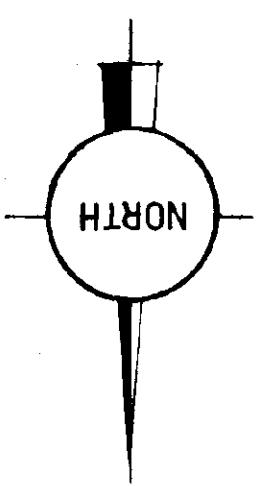

Line of exist
sewer to be bridged
over with foundation
as A.W.S. request

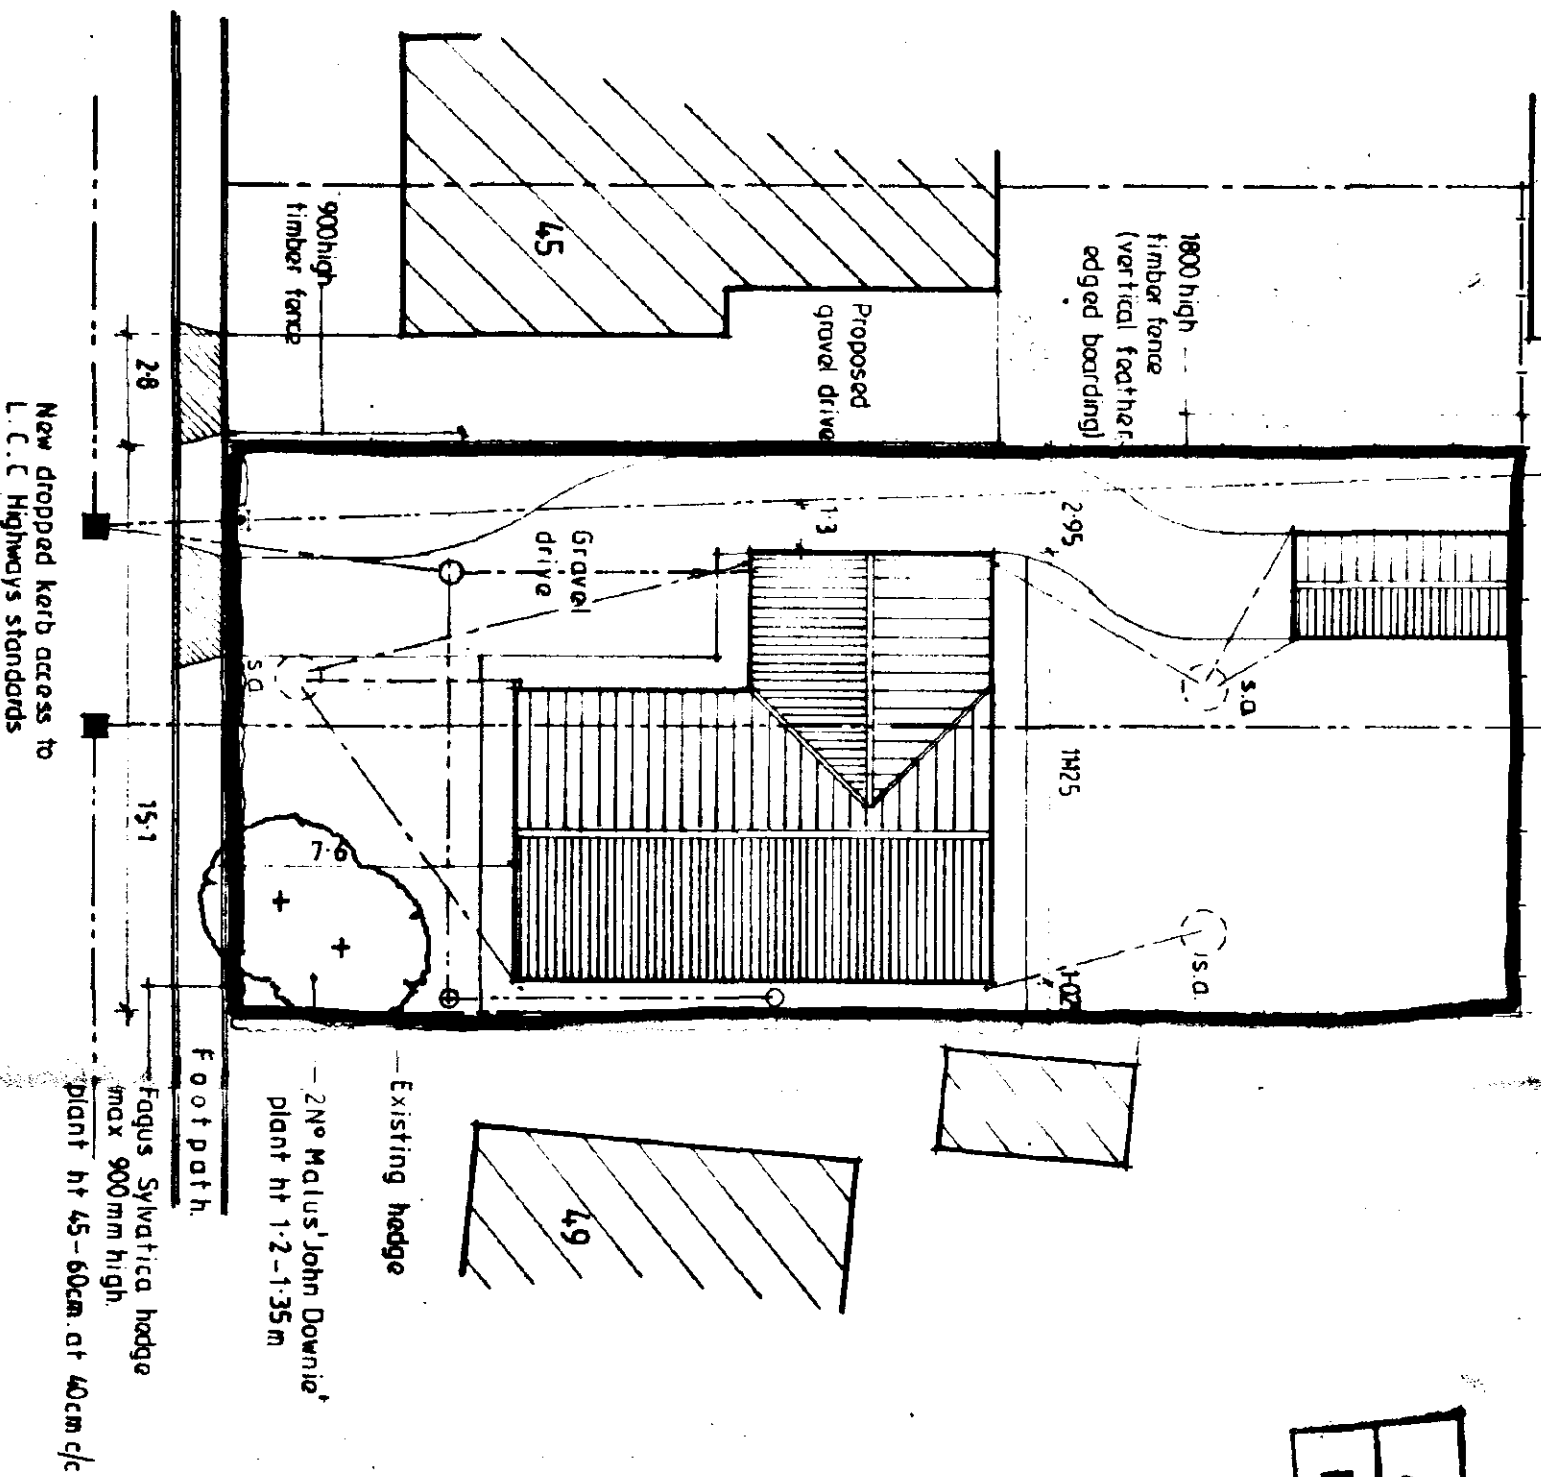

Block Plan 1:200

AMENDED PLAN

Ref.

SOUTH HOLLAND DC
HOUSING & PLANNING
14 JUN 1995

Ref: 1028/94

CONTRACTOR TO CHECK ALL DIMENSIONS
ON SITE BEFORE WORK COMMENCES
COPYRIGHT RESERVED

revision date int revision details

COOPER ARCHITECTURAL DESIGN
BROMHAM HOCKINGSGATE
FEE: SPALDING Lincs PE12 8U
TEL: 0960 42742

client

project
PROPOSED BUNGALOW & GARAGE
47 LITTLE LONDON,
LONG SUTTON,
SPALDING,
Lincs.

drawing

BLOCK & LOCATION PLAN

scale

drawing no.
94012:1


date

OCT 94



drawn

94

Notes & Schedules

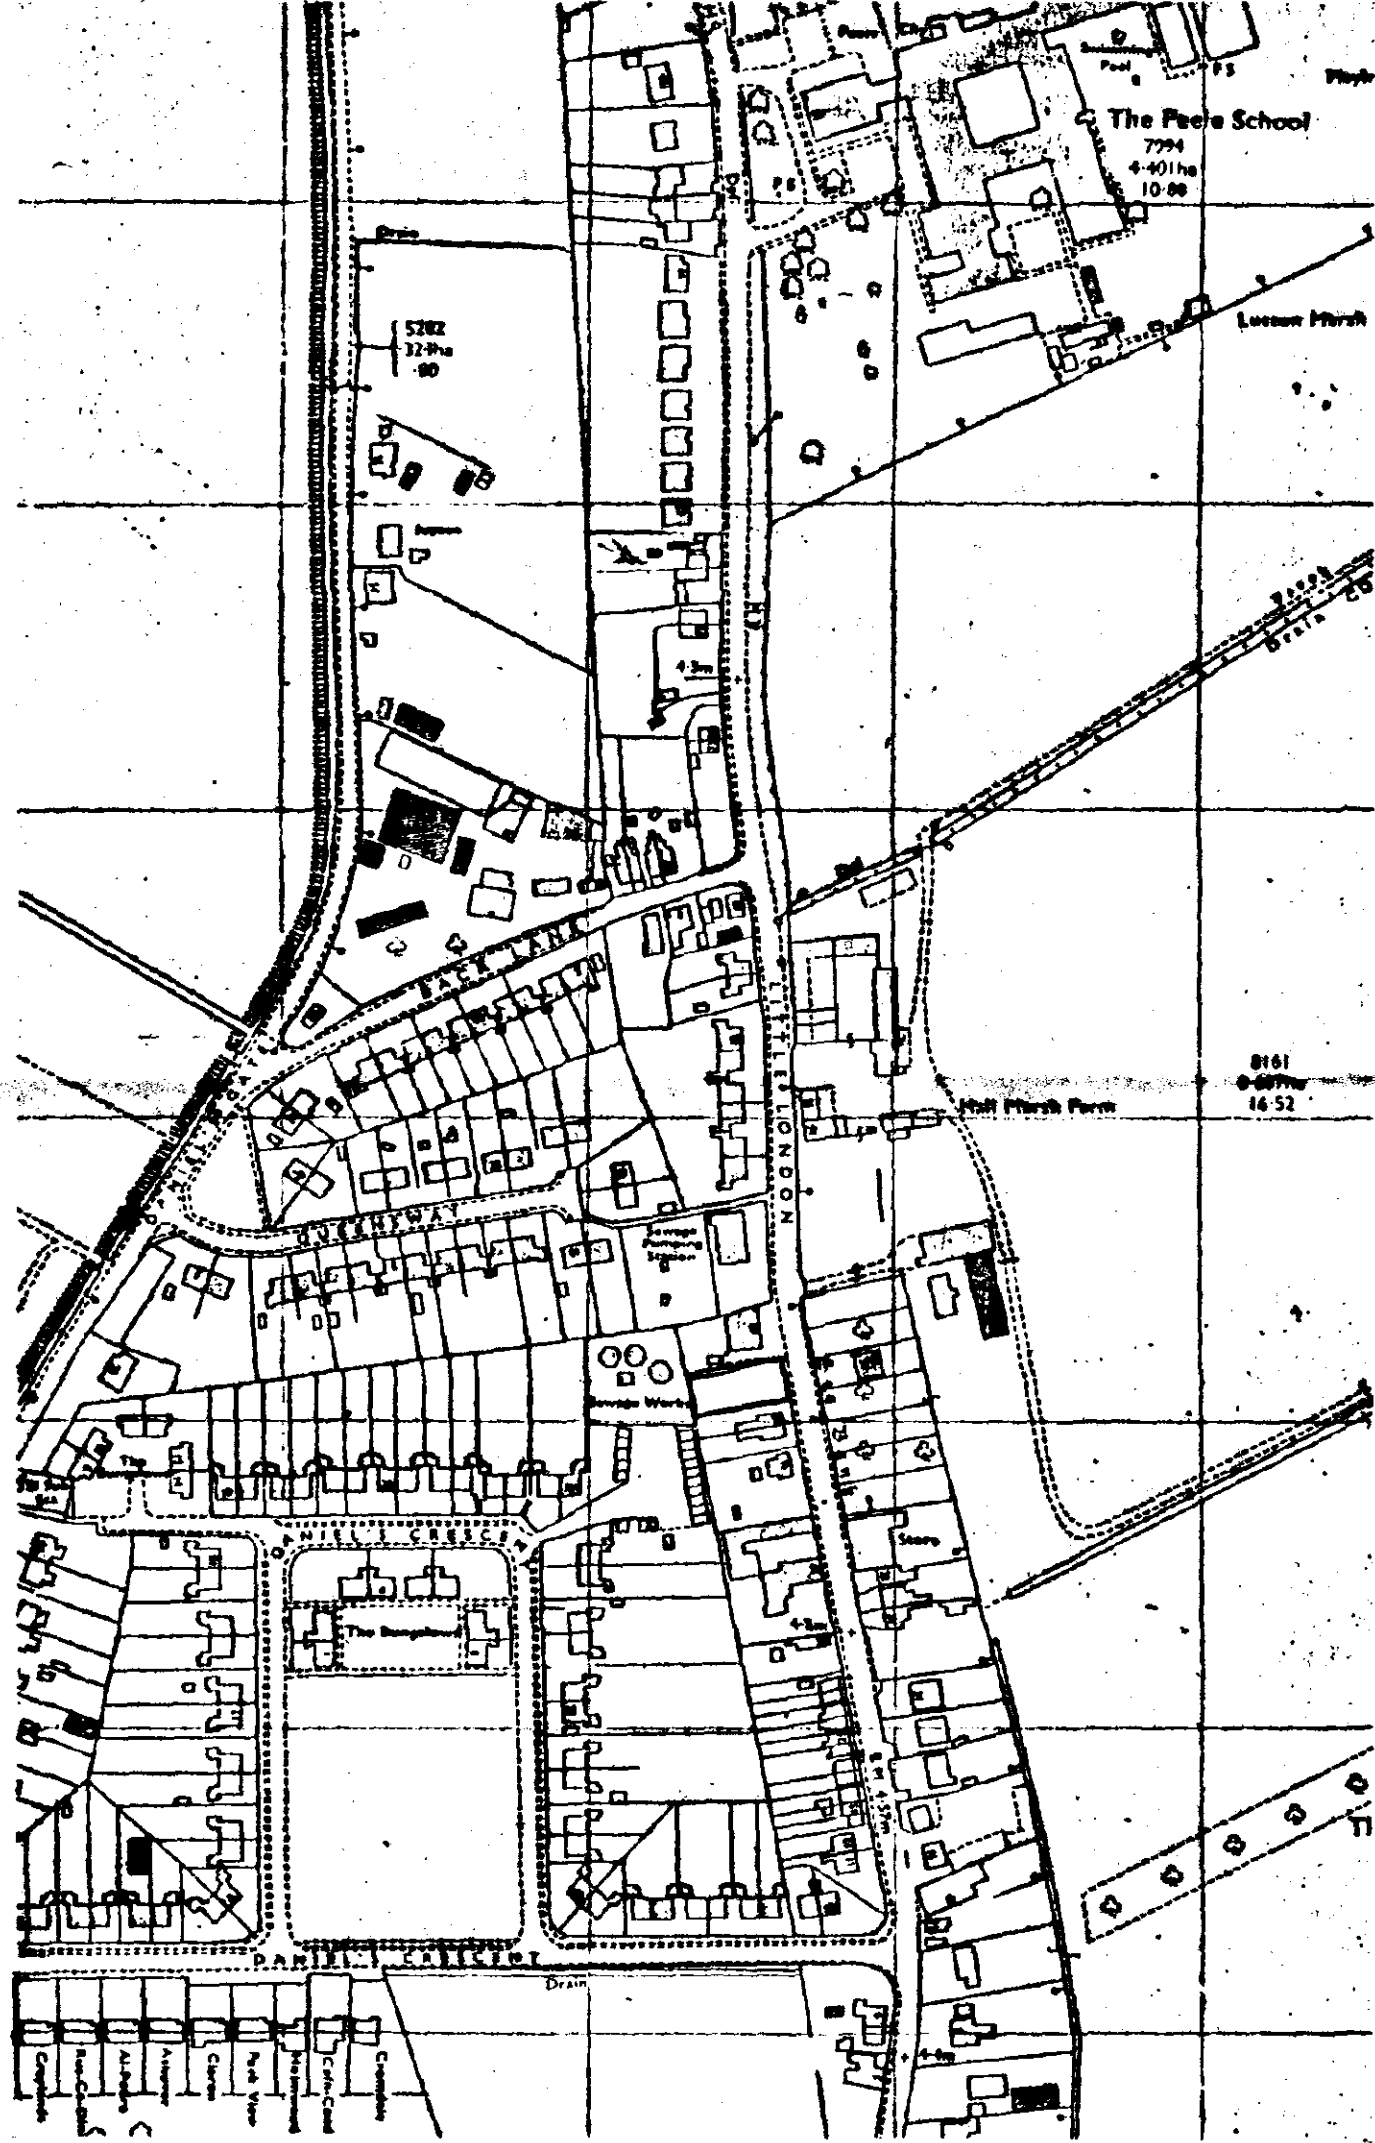


Location Plan 1:2500

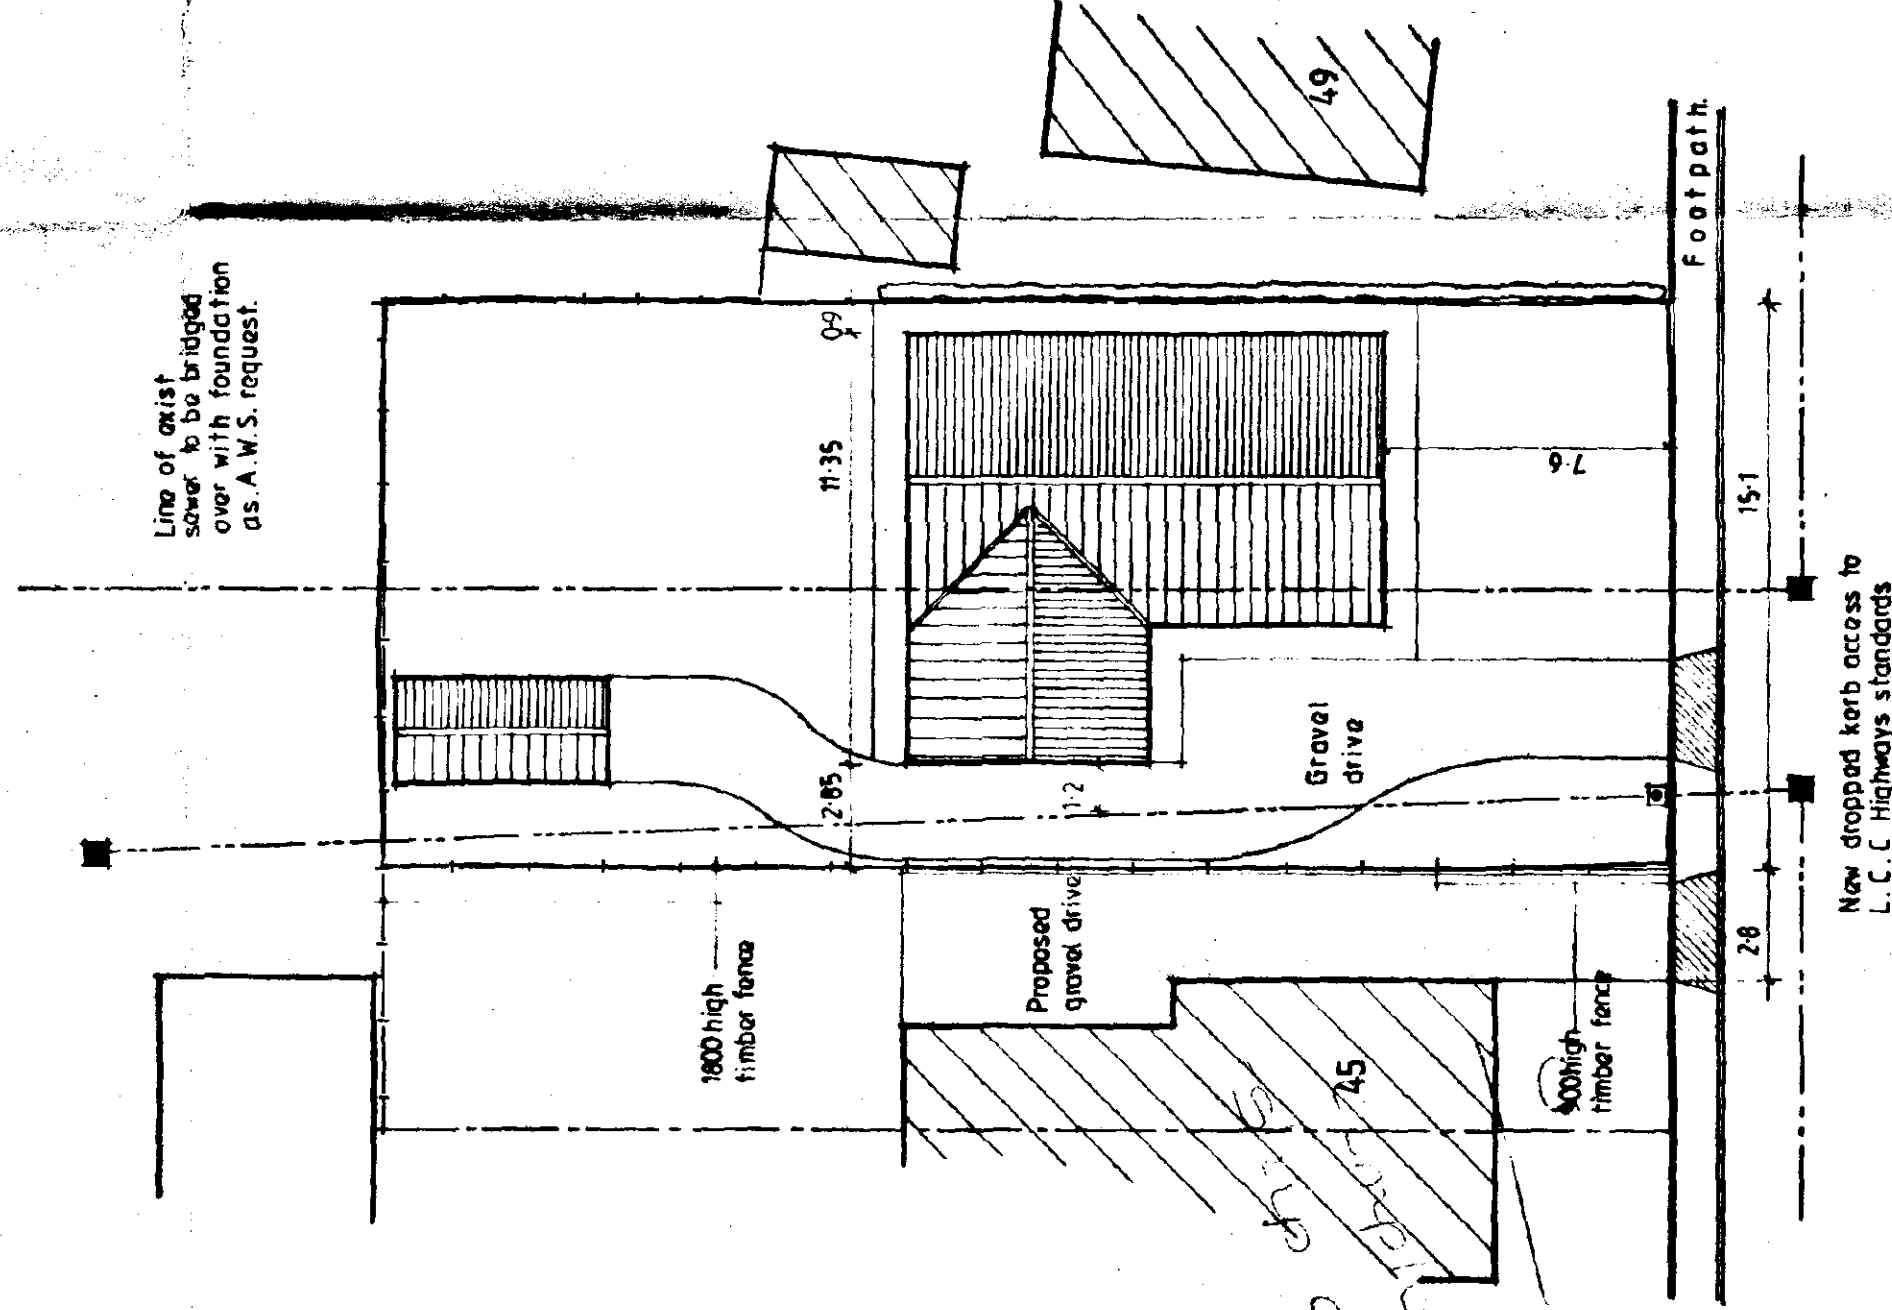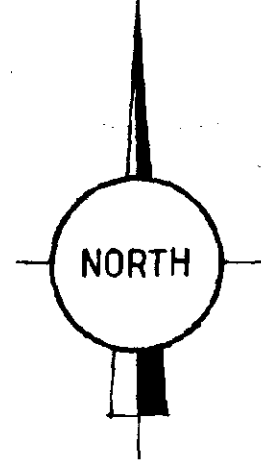

Block Plan 1:200

CONTRACTOR TO CHECK ALL DIMENSIONS
ON SITE BEFORE WORK COMMENCES
COPYRIGHT RESERVED

revision date init. revision details

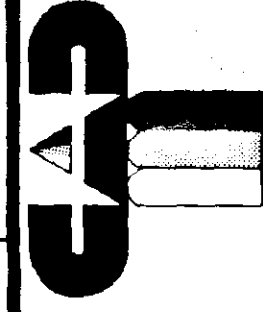

COOPER ARCHITECTURAL DESIGN

BONAVON, HOCKLESGATE
FLEET, SPALDING Lincs PE12 8LF
TEL: 0404 622742

client

project

PROPOSED BUNGALOW & GARAGE
47 LITTLE LONDON,
LONG SUTTON,
SPALDING,
Lincs.

drawing

DETERMINED
PLAN

BLOCK & LOCATION PLAN

scale

drawing no.
94012

date

OCT. '94

drawn

drawn