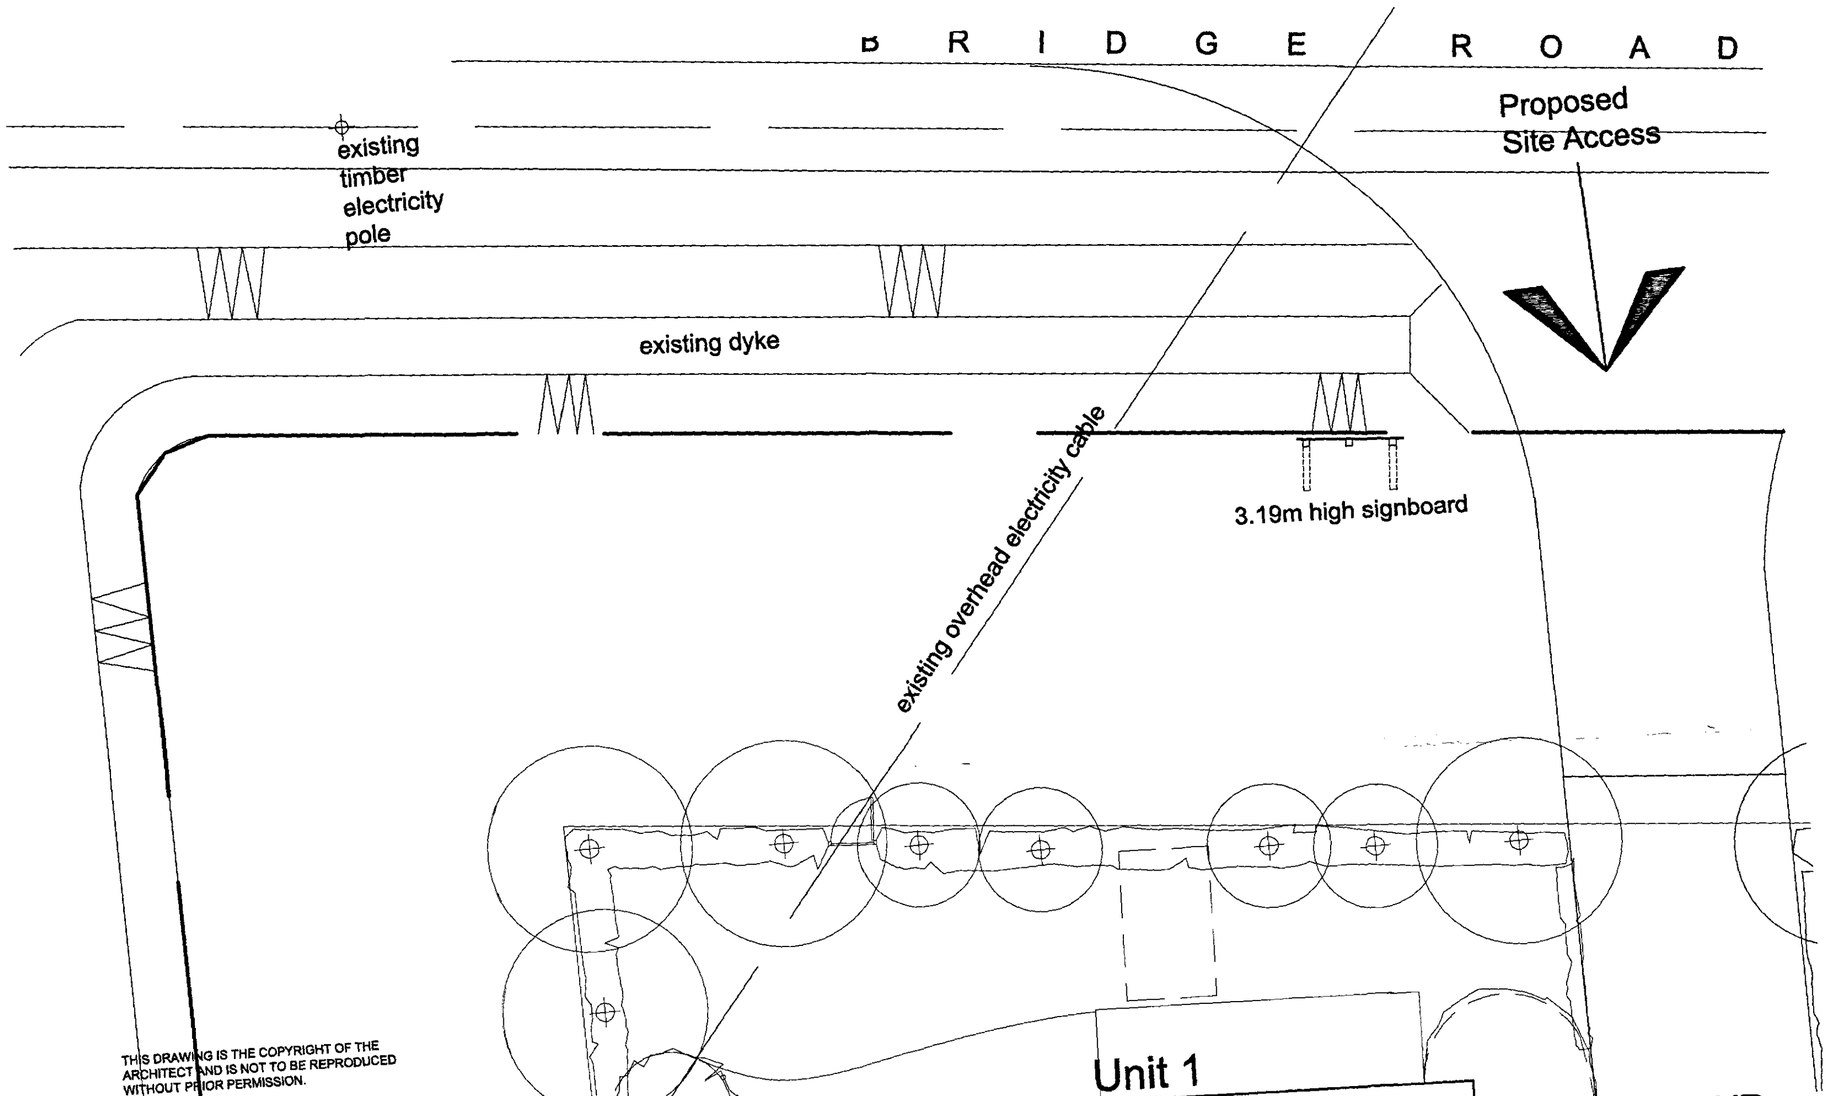


THIS DRAWING IS THE COPYRIGHT OF THE ARCHITECT AND IS NOT TO BE REPRODUCED WITHOUT PRIOR PERMISSION.

ALL DIMENSIONS AND PARTICULARS ARE TO BE CHECKED ON SITE BEFORE WORK COMMENCES. DO NOT SCALE OFF THIS DRAWING.

Long Sutton Earth-sheltered Social Housing Scheme

'Unity Gardens' Lincolnshire Rural Housing Association

Land Adjacent 21 Bridge Road, Bridge Road, Long Sutton

SEARCH ARCHITECTS
SUSTAINABLE ECOLOGICAL ARCHITECTURE LTD
89 Gedney Road, Long Sutton, Spalding, Lincs. PE12 9JU. Tel: (01406) 364646. Fax: (01406) 364471. Email: molearch@searcharchitects.co.uk W: www.searcharchitects.co.uk

662/21WD

Plan

Signboard Placement

2 September 2008

Scale: 1:100