
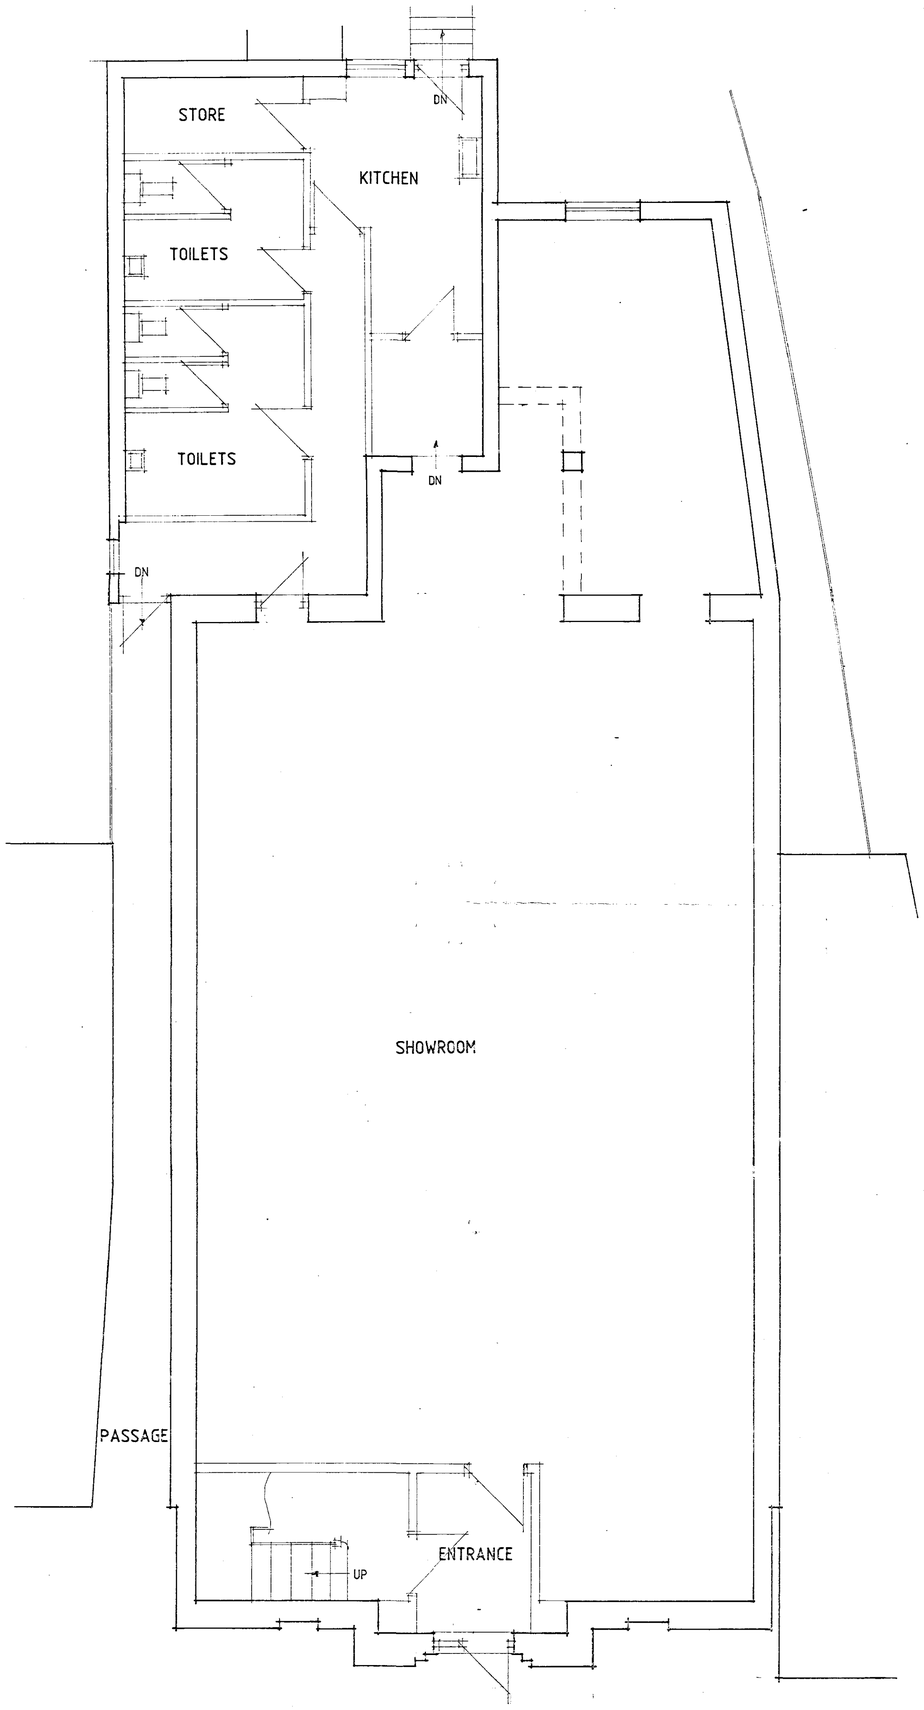


GROUND FLOOR PLAN

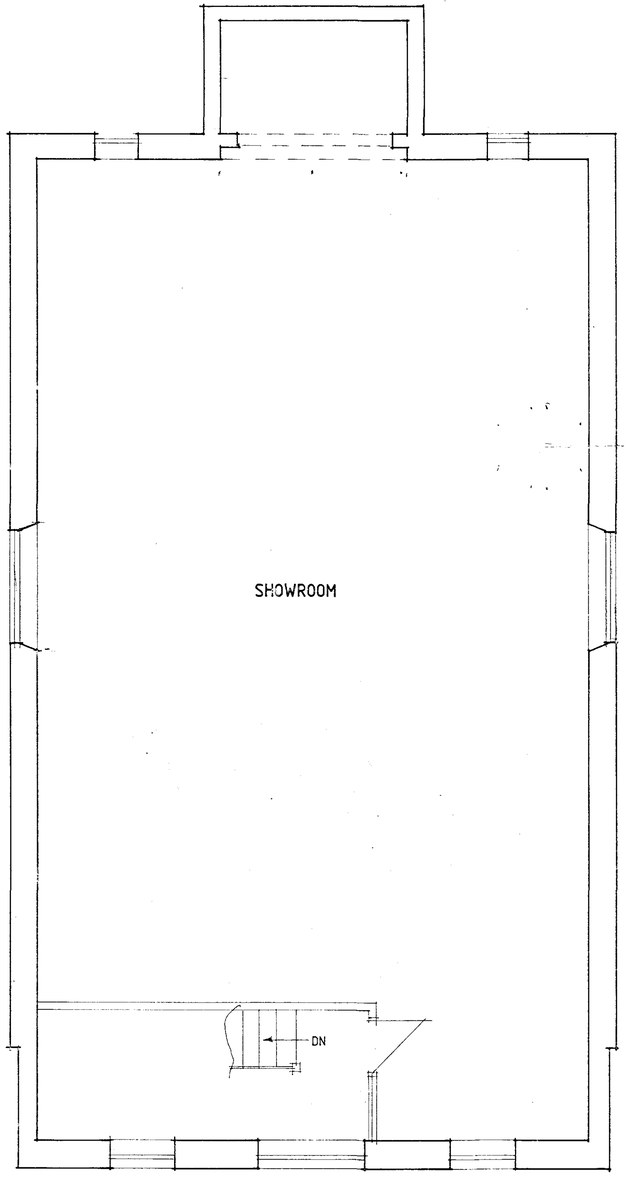

FIRST FLOOR PLAN

Status
DESIGN
CONSULTANTS IN ARCHITECTURE & PLANNING

PROPOSED CONVERSION OF ANTIQUE CENTRE TO FLATS AT THE CHAPEL EMPORIUM, LONDON ROAD, LONG SUTTON
FOR
MRS. B. HILL.

PLANS AS EXISTING

1:50	SD05-016/1
MARCH-05	B.GILHAM.

2 Edinburgh Walk, Holbeach,
Spalding, Lincs. PE12 7AP
Tel: 01406 424343 Fax: 01406 490702