
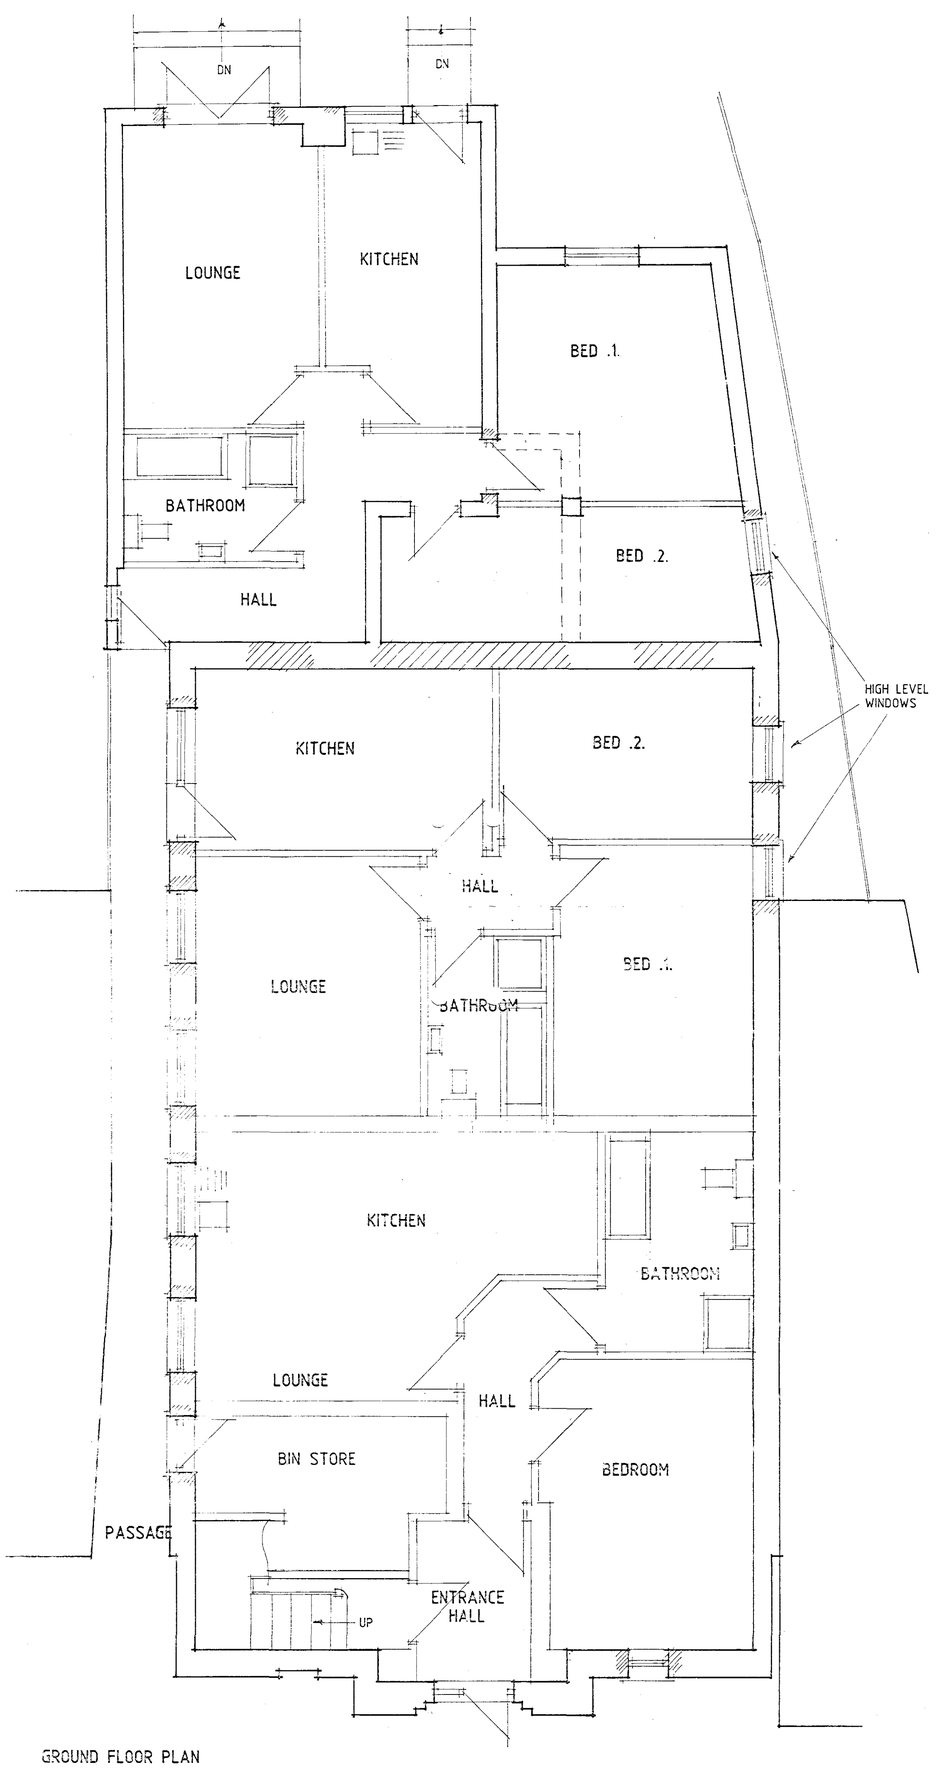


GROUND FLOOR PLAN

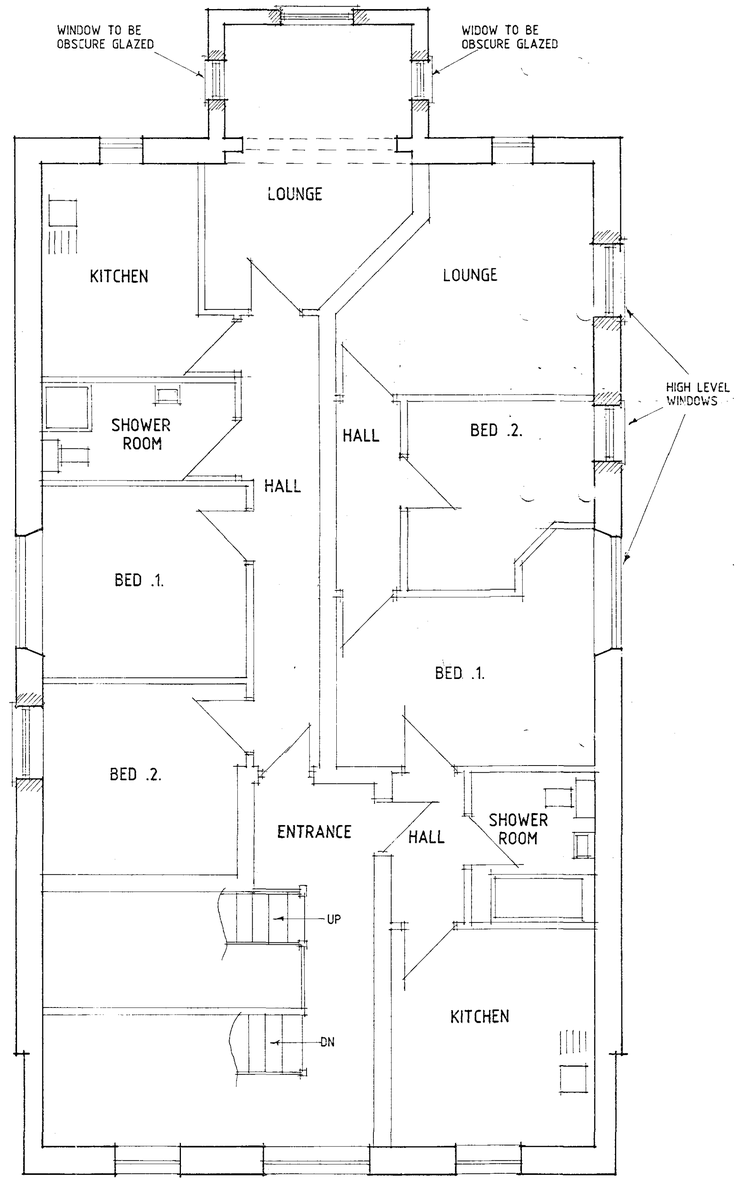

FIRST FLOOR PLAN

A . - DESIGN ALTS 13.6.05

Status
DESIGN
CONSULTANTS IN ARCHITECTURE & PLANNING

PROPOSED CONVERSION OF ANTIQUE CENTRE TO FLATS AT THE CHAPEL EMPORIUM, LONDON ROAD., LONG SUTTON
FOR
MRS. B. HILL.
SKETCH
PLANS AS PROPOSED

1:50	SD05-016/3
MARCH-05	B.GILHAM.

2 Edinburgh Walk, Holbeach,
Spalding, Lincs. PE12 7AP.
Tel: 01406 424343 Fax: 01406 490702