
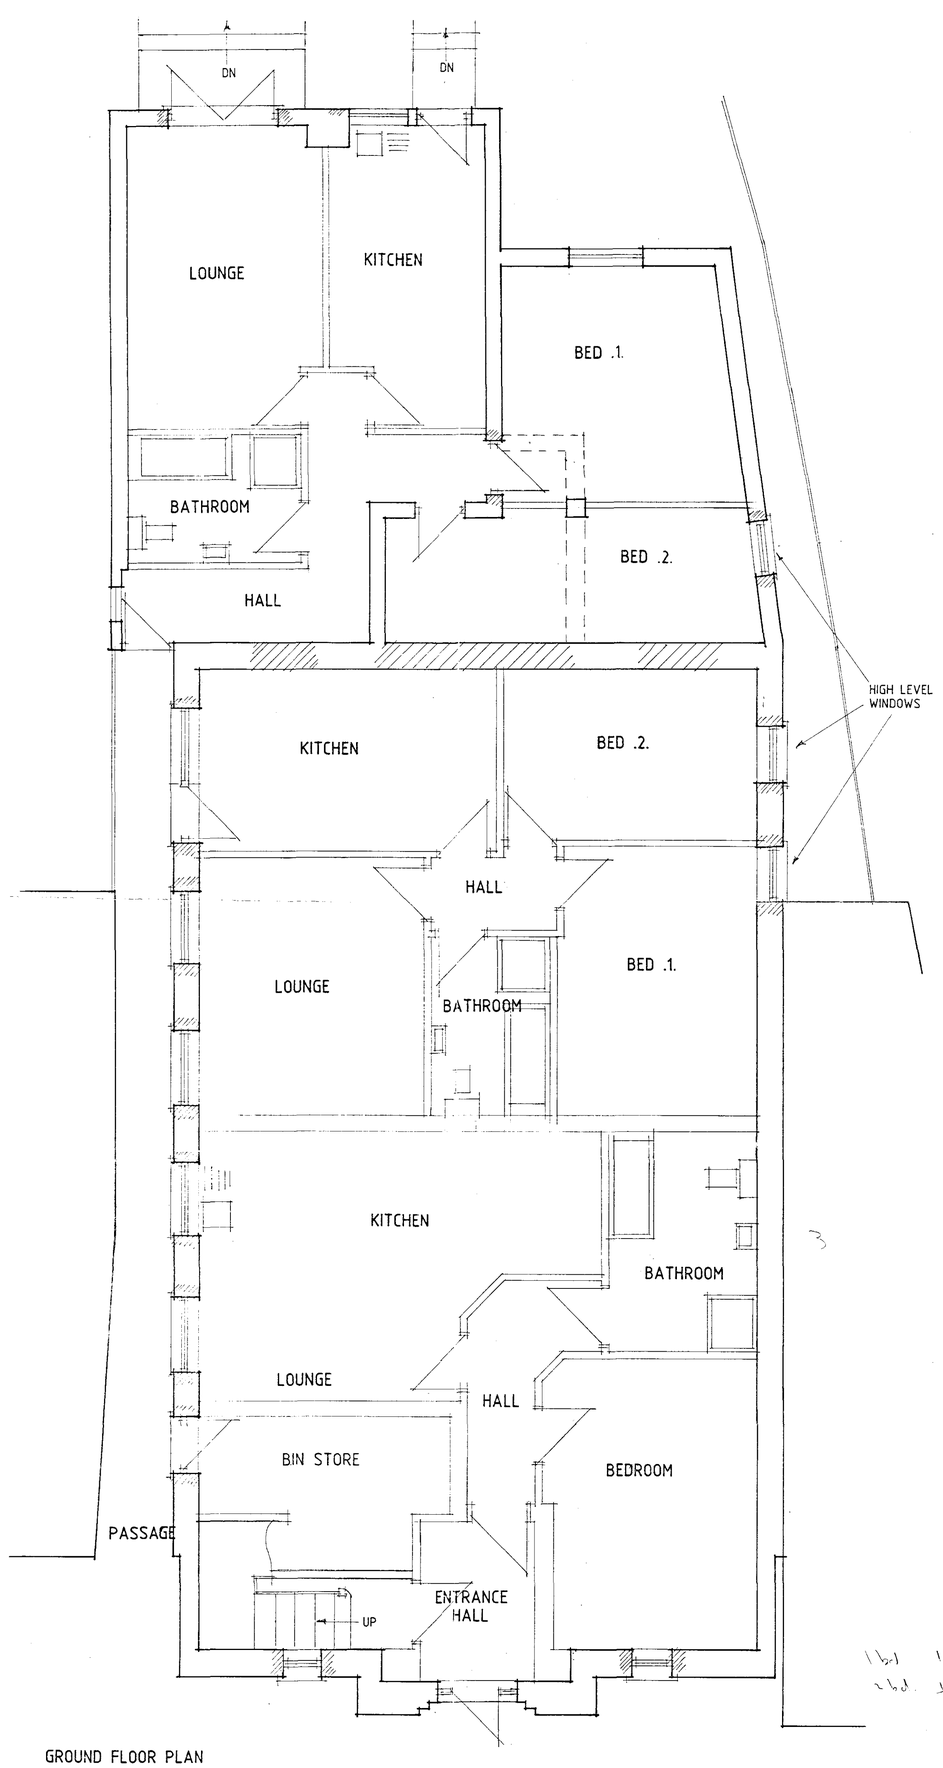


GROUND FLOOR PLAN

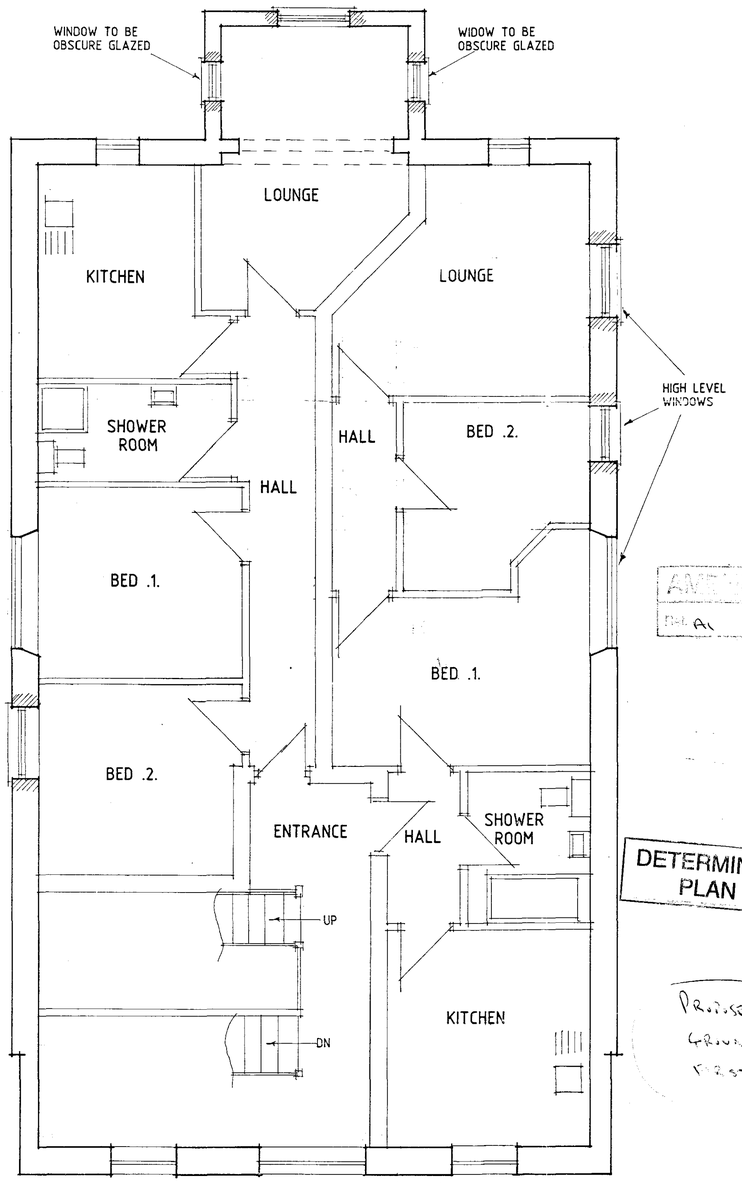

FIRST FLOOR PLAN

SHDC
Planning & Development
- 8 SEP 2005
Ref: 1031/05

S - PLANNING ALTS - 6.9.05
A. - DESIGN ALTS 13.6.05

DETERMINED PLAN

Status
CONSULTANTS IN ARCHITECTURE & PLANNING

PROPOSED CONVERSION OF ANTIQUE CENTRE TO FLATS AT THE CHAPEL EMPORIUM LONDON ROAD., LONG SUTTON
FOR
MRS. B. HILL.

PLANS AS PROPOSED

1:50	SD05-016/3
MARCH-05	B.GILHAM.

2 Edinburgh Walk, Holbeach,
Spalding, Lincs. PE12 7AP.
Tel: 01406 424343 Fax: 01406 490702