
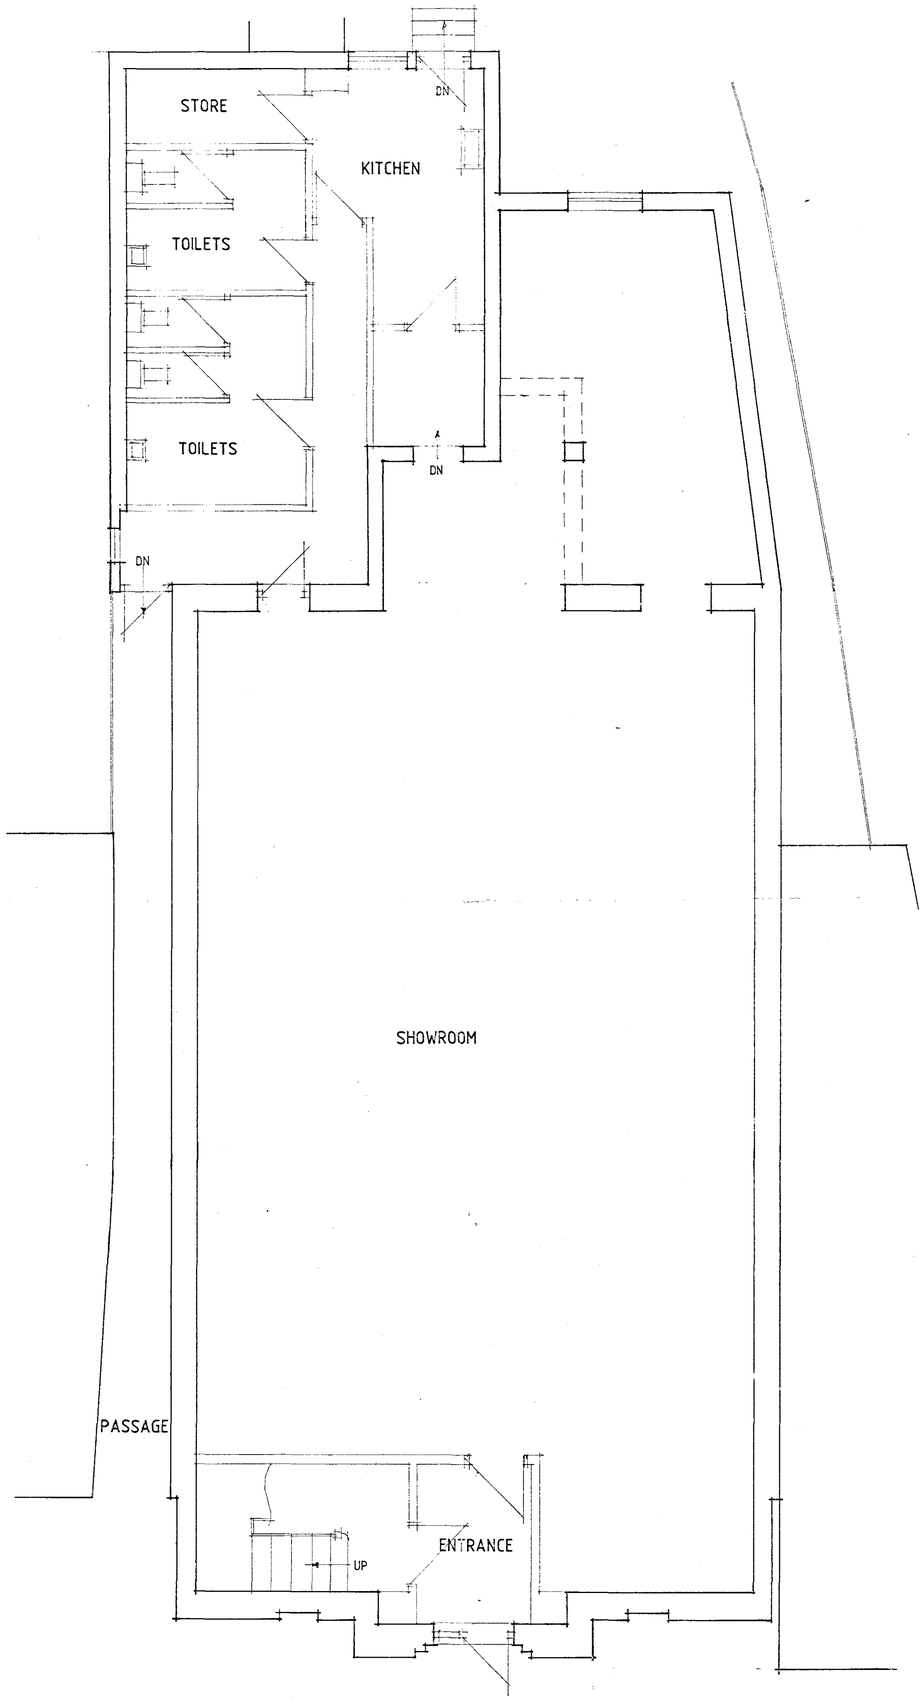



GROUND FLOOR PLAN

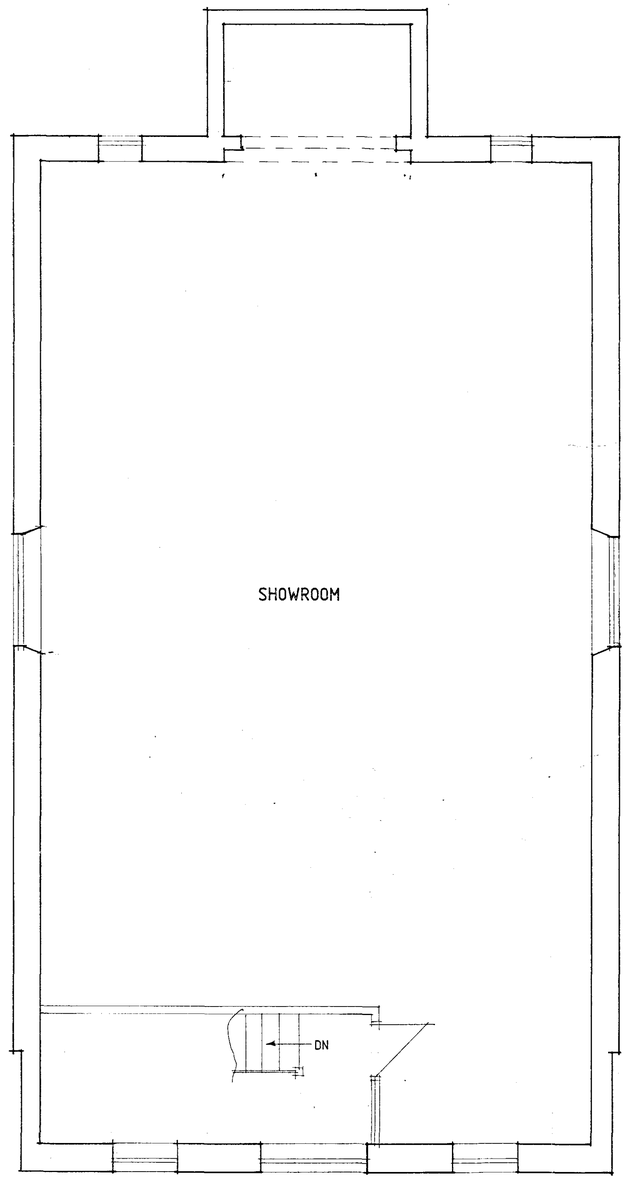


FIRST FLOOR PLAN

1031/05

DETERMINED PLAN

Status
D N S H G N
CONSULTANTS IN ARCHITECTURE & PLANNING

PROPOSED CONVERSION OF ANTIQUE CENTRE TO FLATS AT THE CHAPEL EMPORIUM, LONDON ROAD, LONG SUTTON FOR

MRS. B. HILL.

PLANS AS EXISTING

| | |
|---|---|
| 1:50 | SD05-016/1 |
| MARCH-05 | B.GILHAM. |

2 Edinburgh Walk, Holbeach,
Spalding, Lincs. PE12 7AP
Tel: 01406 424343 Fax: 01406 490702