


DETERMINED PLAN

08 SEP 2004
Ref: 1035/04

A PLANNING A15		SEP 2004
ref: revision		date
G. R. MERCHANT I.ENG AMICE FWO ARCHITECTURAL, STRUCTURAL AND LAND DRAINAGE CONSULTANTS Unit 4, Wrights Mews 12A Park Road, Holbeach, Spalding, Lincs. PE12 7EZ Tel: 01406 450800 Fax: 01406 458744 E-Mail: G. R. Merchant @ Merchant. FD. Co. UK		
Project PROPOSED CAR PARKING AREA SEAGATE ROAD LONG SUTTON SPALDING Lincs		
Client CAVALIER CONTRACTS LTD.		
Drawing SITE & LOCATION PLANS		
Job Ref.	99/04	Drawing No.
Date	JULY 2004	Drawn
Scales		1/500 1/2500
DO NOT SCALE FROM THIS DRAWING This drawing is copyright and may not be altered, copied, photographed or used for any other purpose without the written permission of the author. The author shall not be held responsible for any errors or omissions in this drawing. All details shown on this drawing including dimensions and materials shall be as shown on the drawing. The author shall not be held responsible for any errors or omissions in this drawing. The author shall not be held responsible for any errors or omissions in this drawing.		

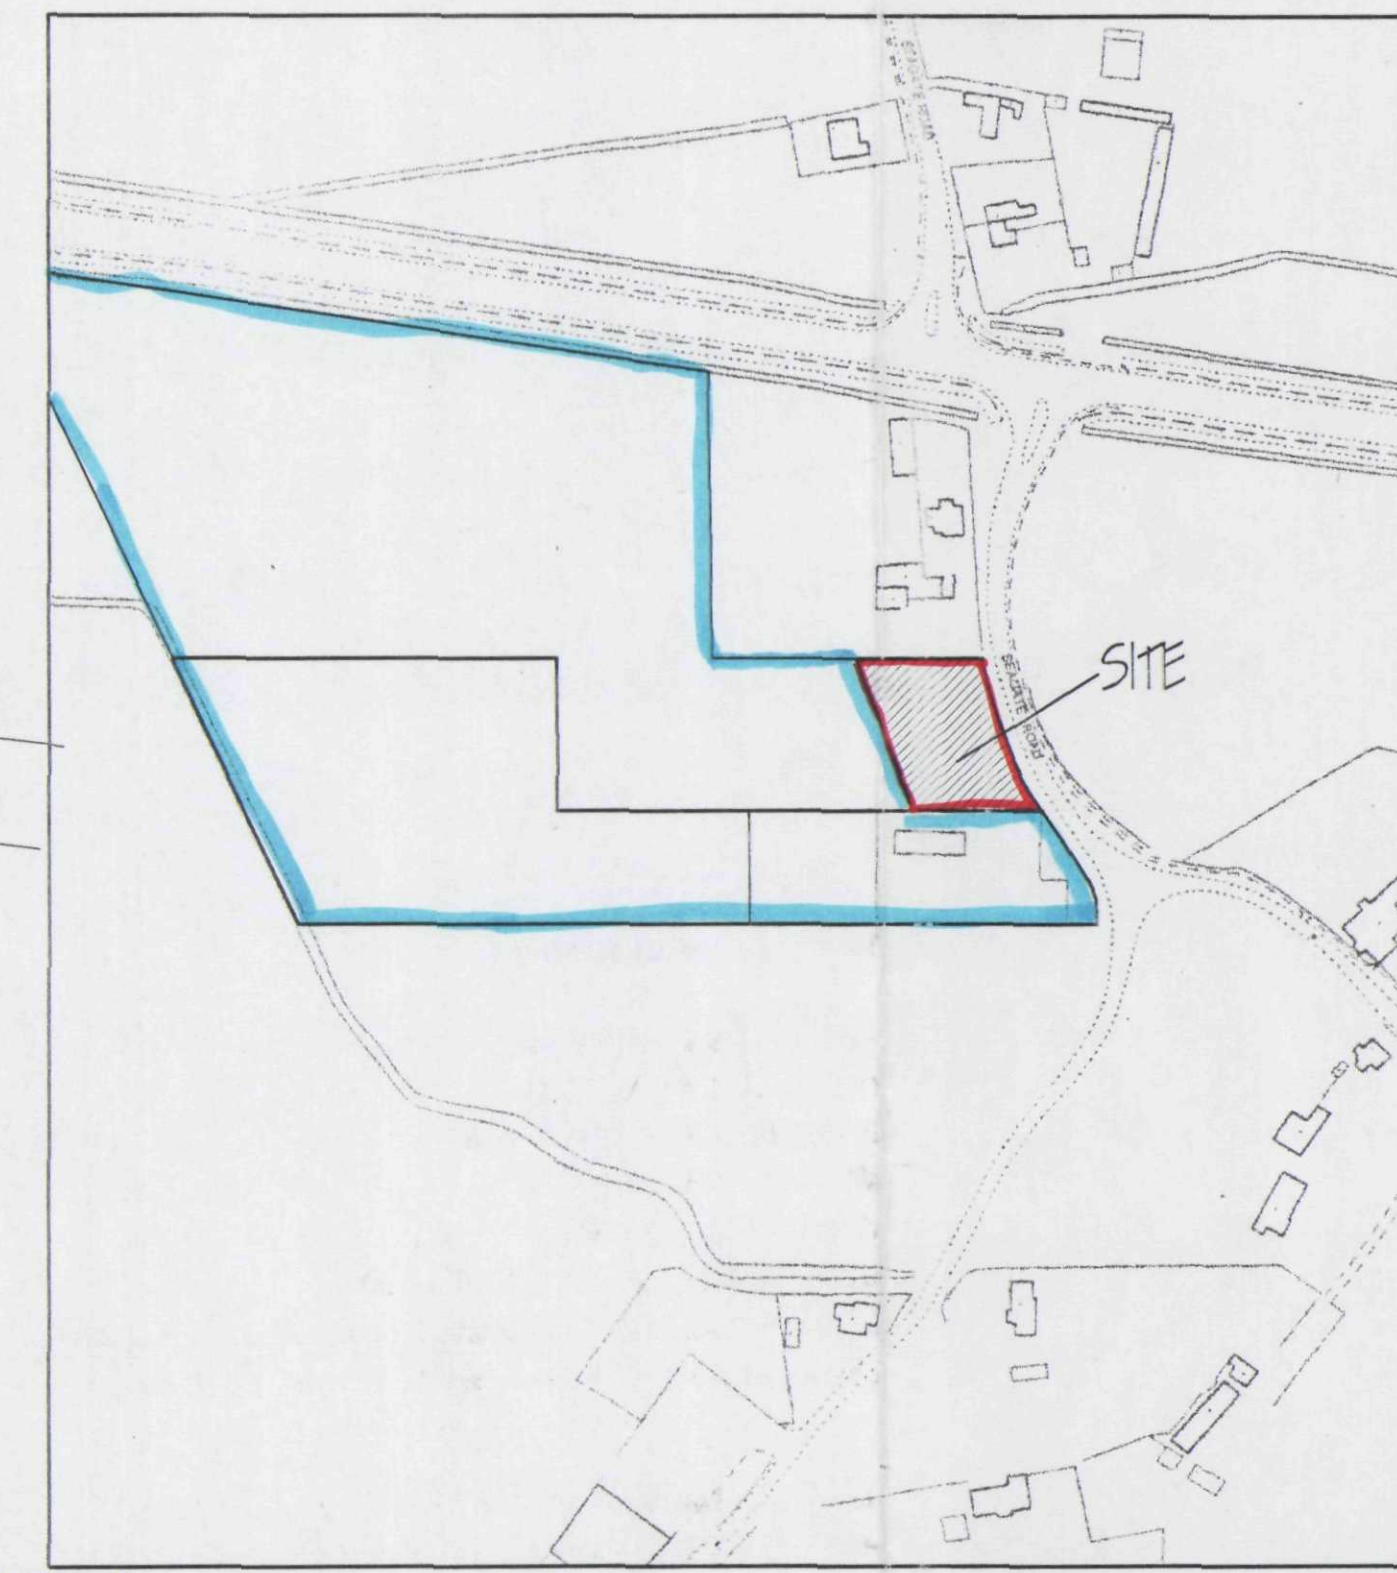

LOCATION PLAN

LANDSCAPING, TREE AND SHRUB PLANTING


all new trees are to be a variety of the following:-
 SILVER BEECH (BETULA PENDULA) STANDARD
 HAWTHORN (CRATAEGUS LAEVIGATA) STANDARD
 WHITE BEAM (SORBUS ARIA) STANDARD
 BEECH (FAGUS SLYVANICA) STANDARD
 all planting to be in accordance with BS 4423: 1989 and amendment no. 1 (1991)
 all trees to be planted with minimum 600mm plastic mulch mat and to be staked, tied and tubed
 1/3 to 1/2 bag of peat free and shrub planting compost to be incorporated into backfill for each tree hole

BUILDING MATERIALS

brickwork to be Hanson sandstone mixture with brown mortar. Rest of building to be done in plastic coated steel profile sheeting in combination of asposwing grey (10A05) and mushroom (10B19) with trims in wedgewood blue (10C37).

SEE PLANNING PERMISSION H11 / 0537 / 02
AND H11 / 1431 / 03

BLOCK PLAN

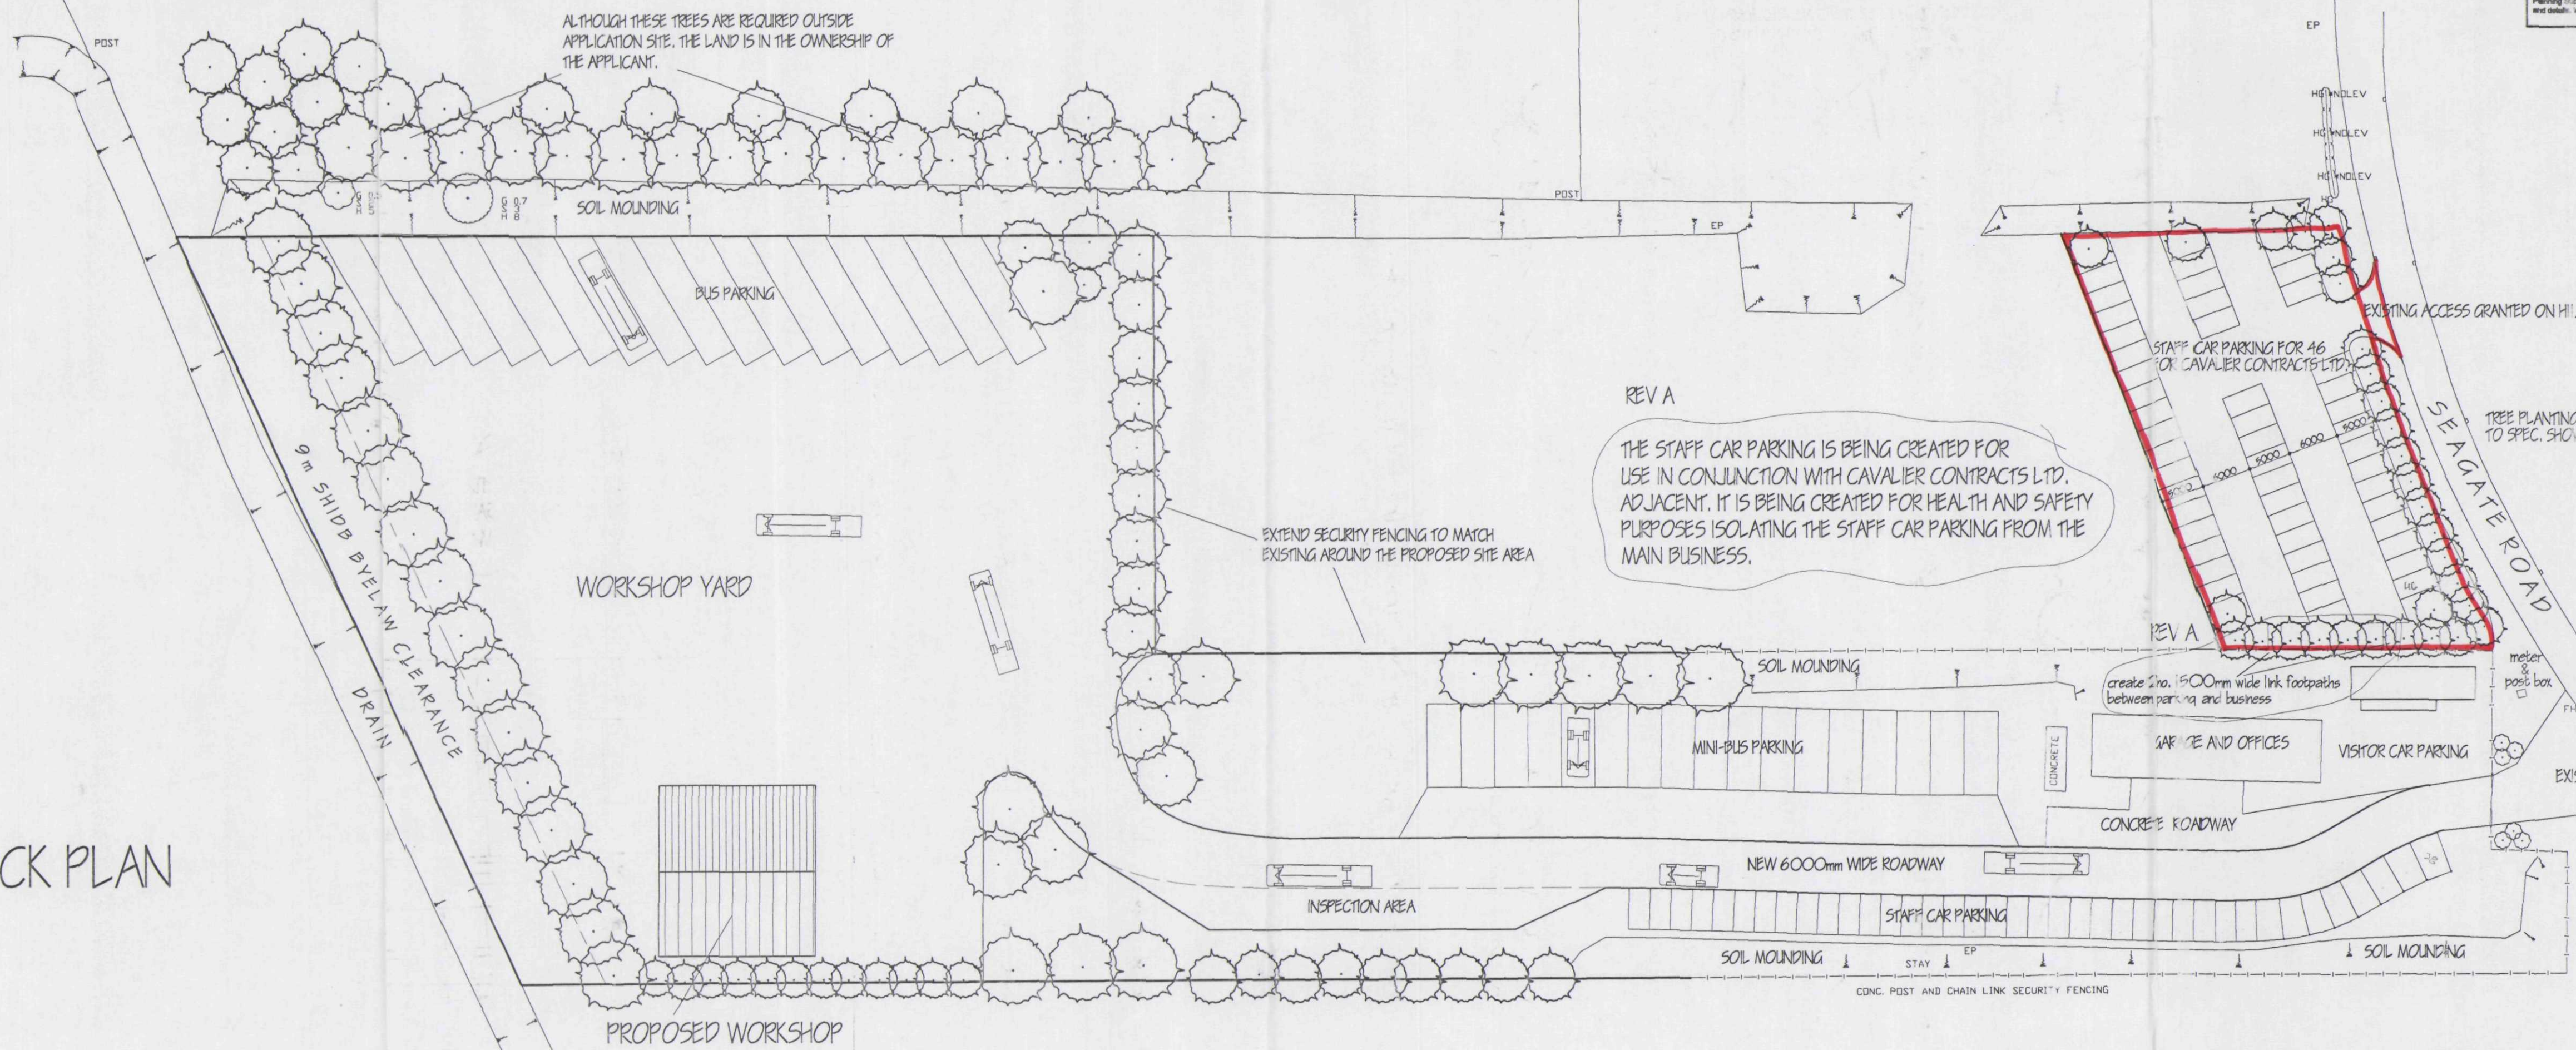

DETERMINED PLAN

AMENDED PLAN

Mini Buses = 17
Buses = 17
34 TOTAL