





PROPOSED NORTH ELEVATION (extension)

PROPOSED EAST ELEVATION (extension)

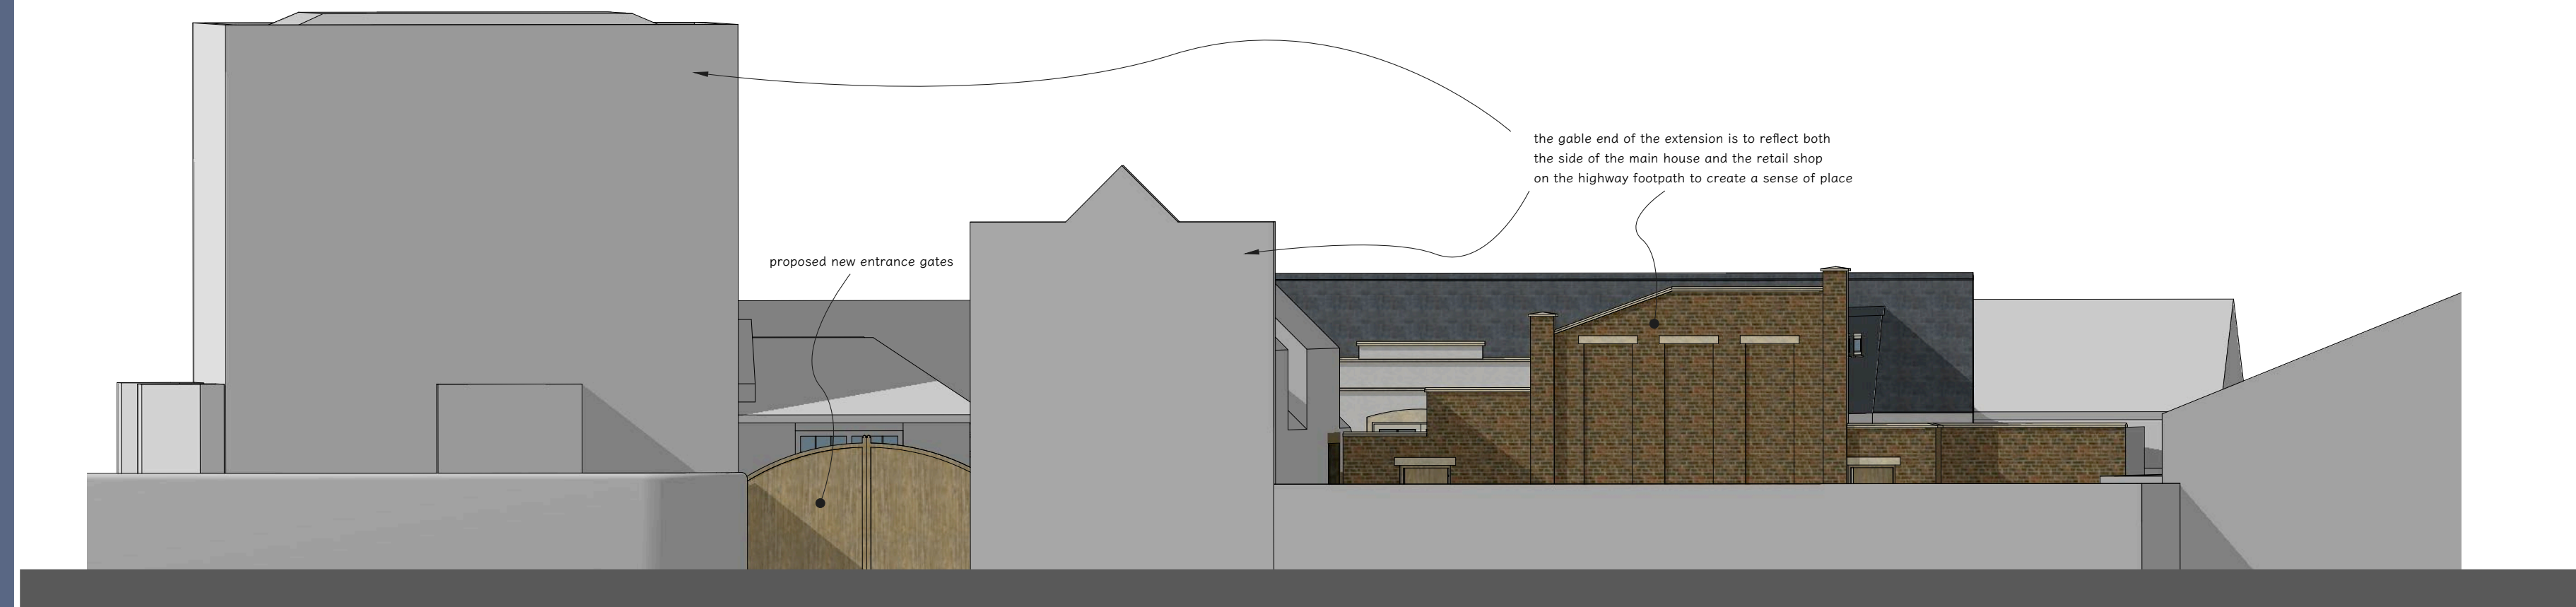


PROPOSED NORTH ELEVATION (street scene minus landscaping)

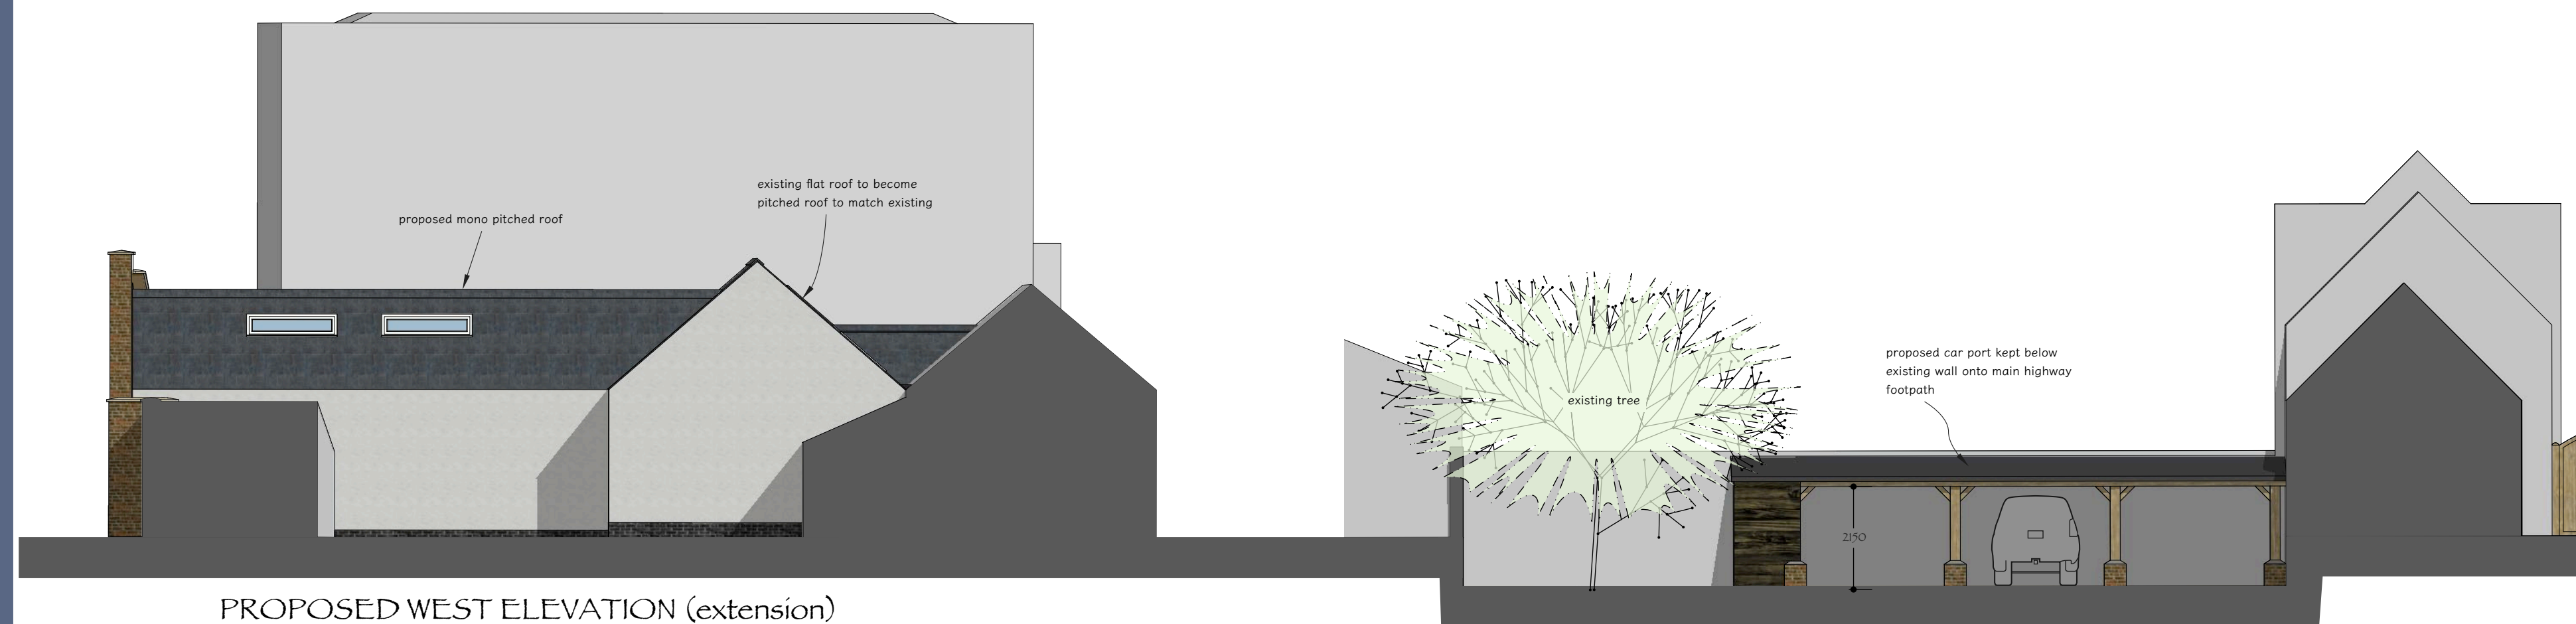

PROPOSED WEST ELEVATION (extension)

PROPOSED SOUTH ELEVATION (car port)

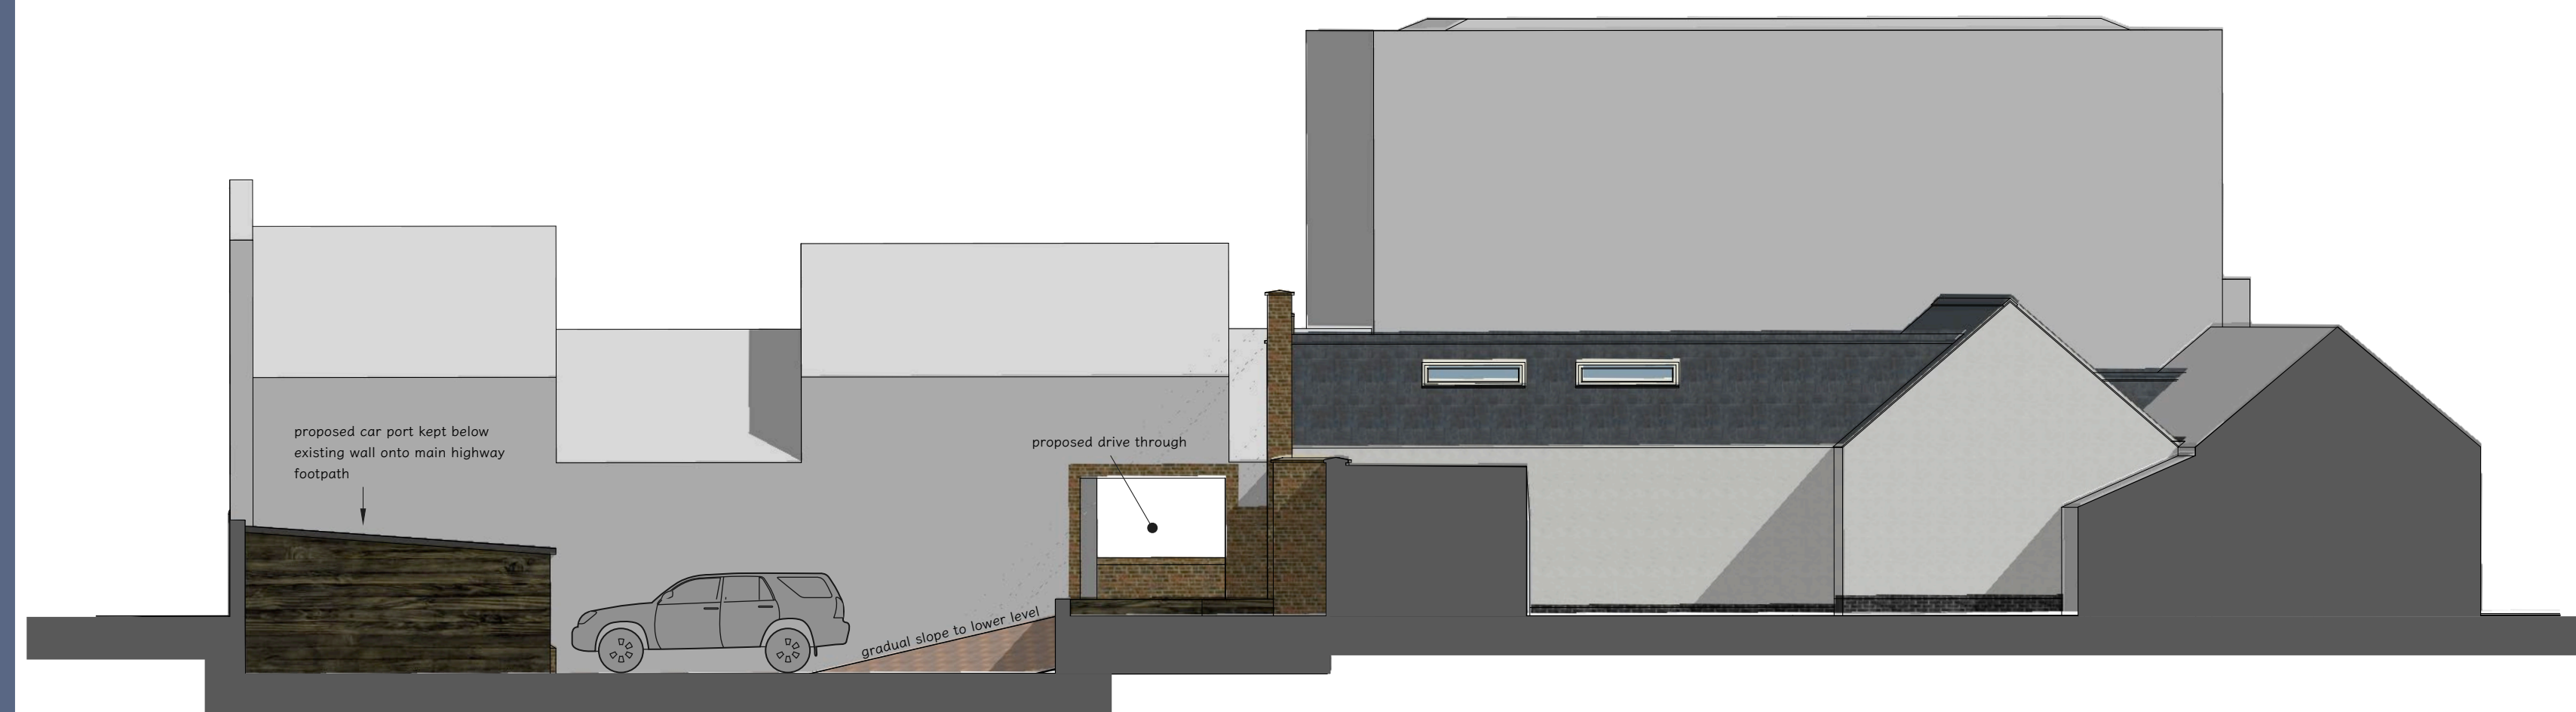

PROPOSED WEST ELEVATION (car port & extension)

PROPOSED EXTENSION & ALTERATIONS AT
SUTTON HOUSE HIGH STREET LONG SUTTON
LINCS
for MR & MRS H MIDDLETON

[illegible]

1					
1					
1					
1					

PROPOSED ELEVATIONS

OCT 16

1/100

J065-PL 5

Julian Warrick

Architectural Design Consultant

SEE your design. Imagine no longer how it looks. SEE how it looks

Email: julian@jwarrick-design-cons.com

Tel: 01775 820123

Mob: 07849 652067

www.JulianWarrick.co.uk

Google +

8 Beech Grove

Donington

Boarding Lines

Lincs
PE11 4XQ

FETI 4xQ